


This drawing is to be read in conjunction with
Drawing No.-18.3608.02 Existing Details

Schedule of Accommodation (approximate)

4 Bedroom (single storey) 2150 sq ft
All areas are sq. ft. approximate gross internal to nearest 25
sq. ft. exclude garaging and are subject to detailed design

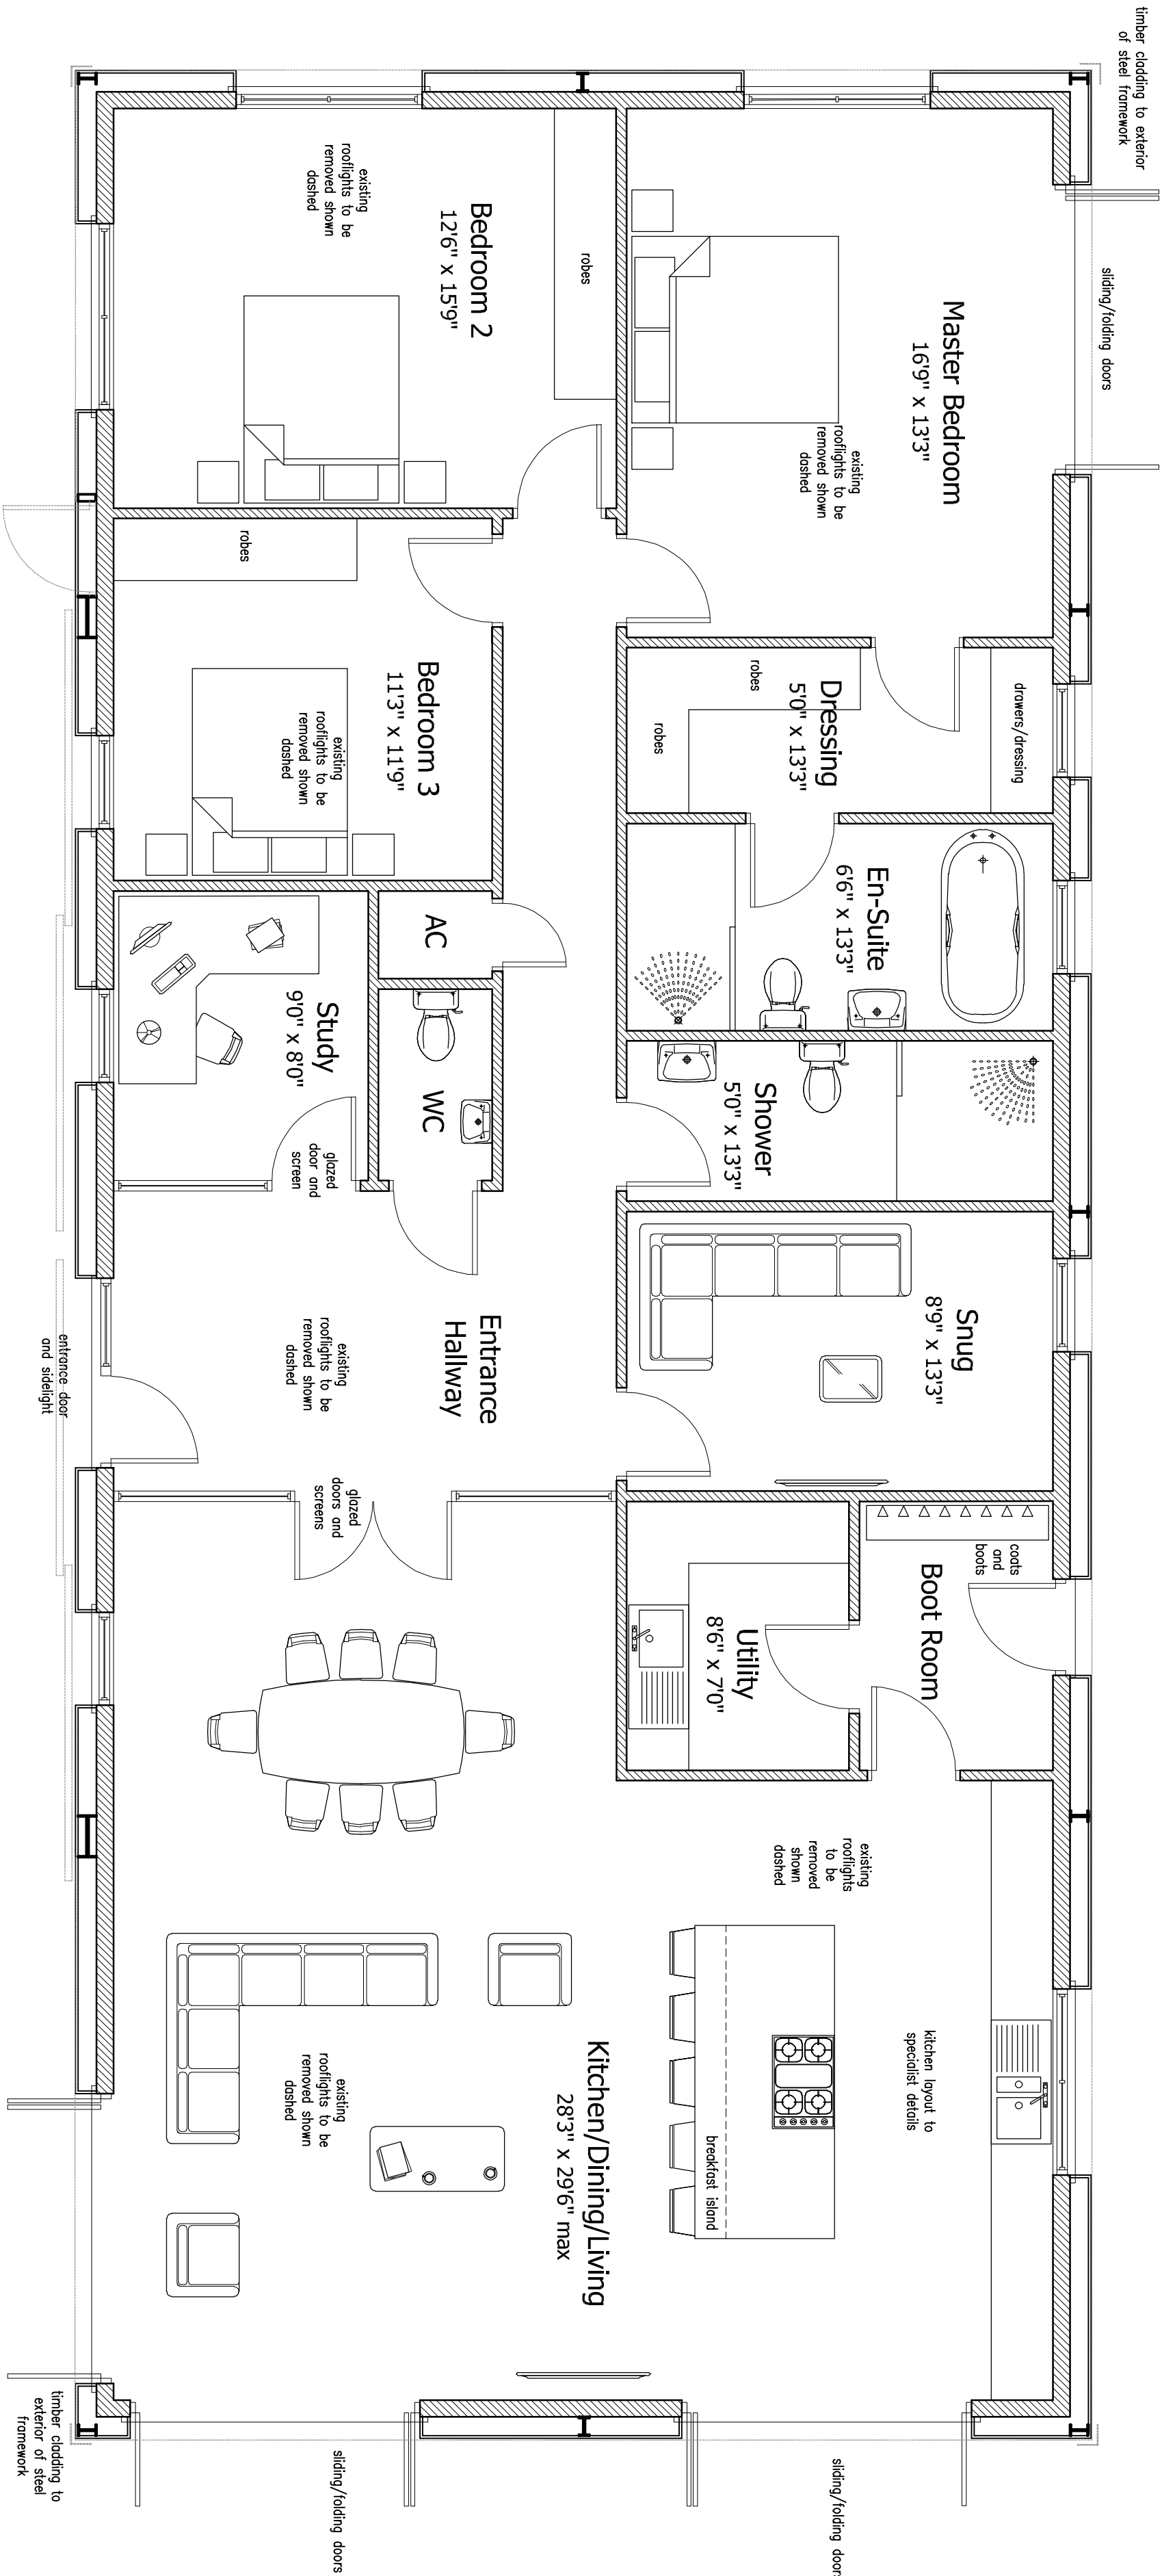

Proposed Ground Floor Plan
Scale 1:150



DETAILED PLANNING PROPOSALS

PROPOSED CONVERSION ~ BUILDING AT RIDING BANK LANE ~ MELBOURNE ~ DERBYSHIRE

DAVID GRANGER
ARCHITECTURAL DESIGN LIMITED

Project
Proposed Conversion
Land at Riding Bank Lane
Melbourne
Derbyshire

Drawing Title
Detailed Planning Proposals
Sheet 3 of 3
Client
Ms S Atkinson
Drawing No.
18.3608.07 A

Date
May 2019
Drawn by
MS/SA
Scale (A1 Size)
As Shown
Checked by
DG/MS

The Old Dairy, Mill St., Packington,
Ashby-de-la-Zouch, Leics, LE65 1WN
Tel: 01530 560939 Fax: 01530 560115
www.davidgrangerdesign.com
Company Reg. No. 563897

Revisions : A Drawing Issued

24.10.19

Figured dimensions must be taken in preference to scaled dimensions
and any discrepancies are to be referred to David Granger Architectural
Design Limited. Clients, subcontractors and suppliers must verify
all dimensions before commencing work. Dimensions are subject to
workshop drawings. All drawings are copyright of David Granger
Architectural Design Limited. Ordnance Survey Data. © Crown
Copyright. All rights reserved. Licence No. ART0020447. Landmark
Ref: 10055 6