




Existing Front Elevation
(Scale 1:50)



Existing Right Side Elevation
(Scale 1:50)



Existing Rear Elevation
(Scale 1:50)

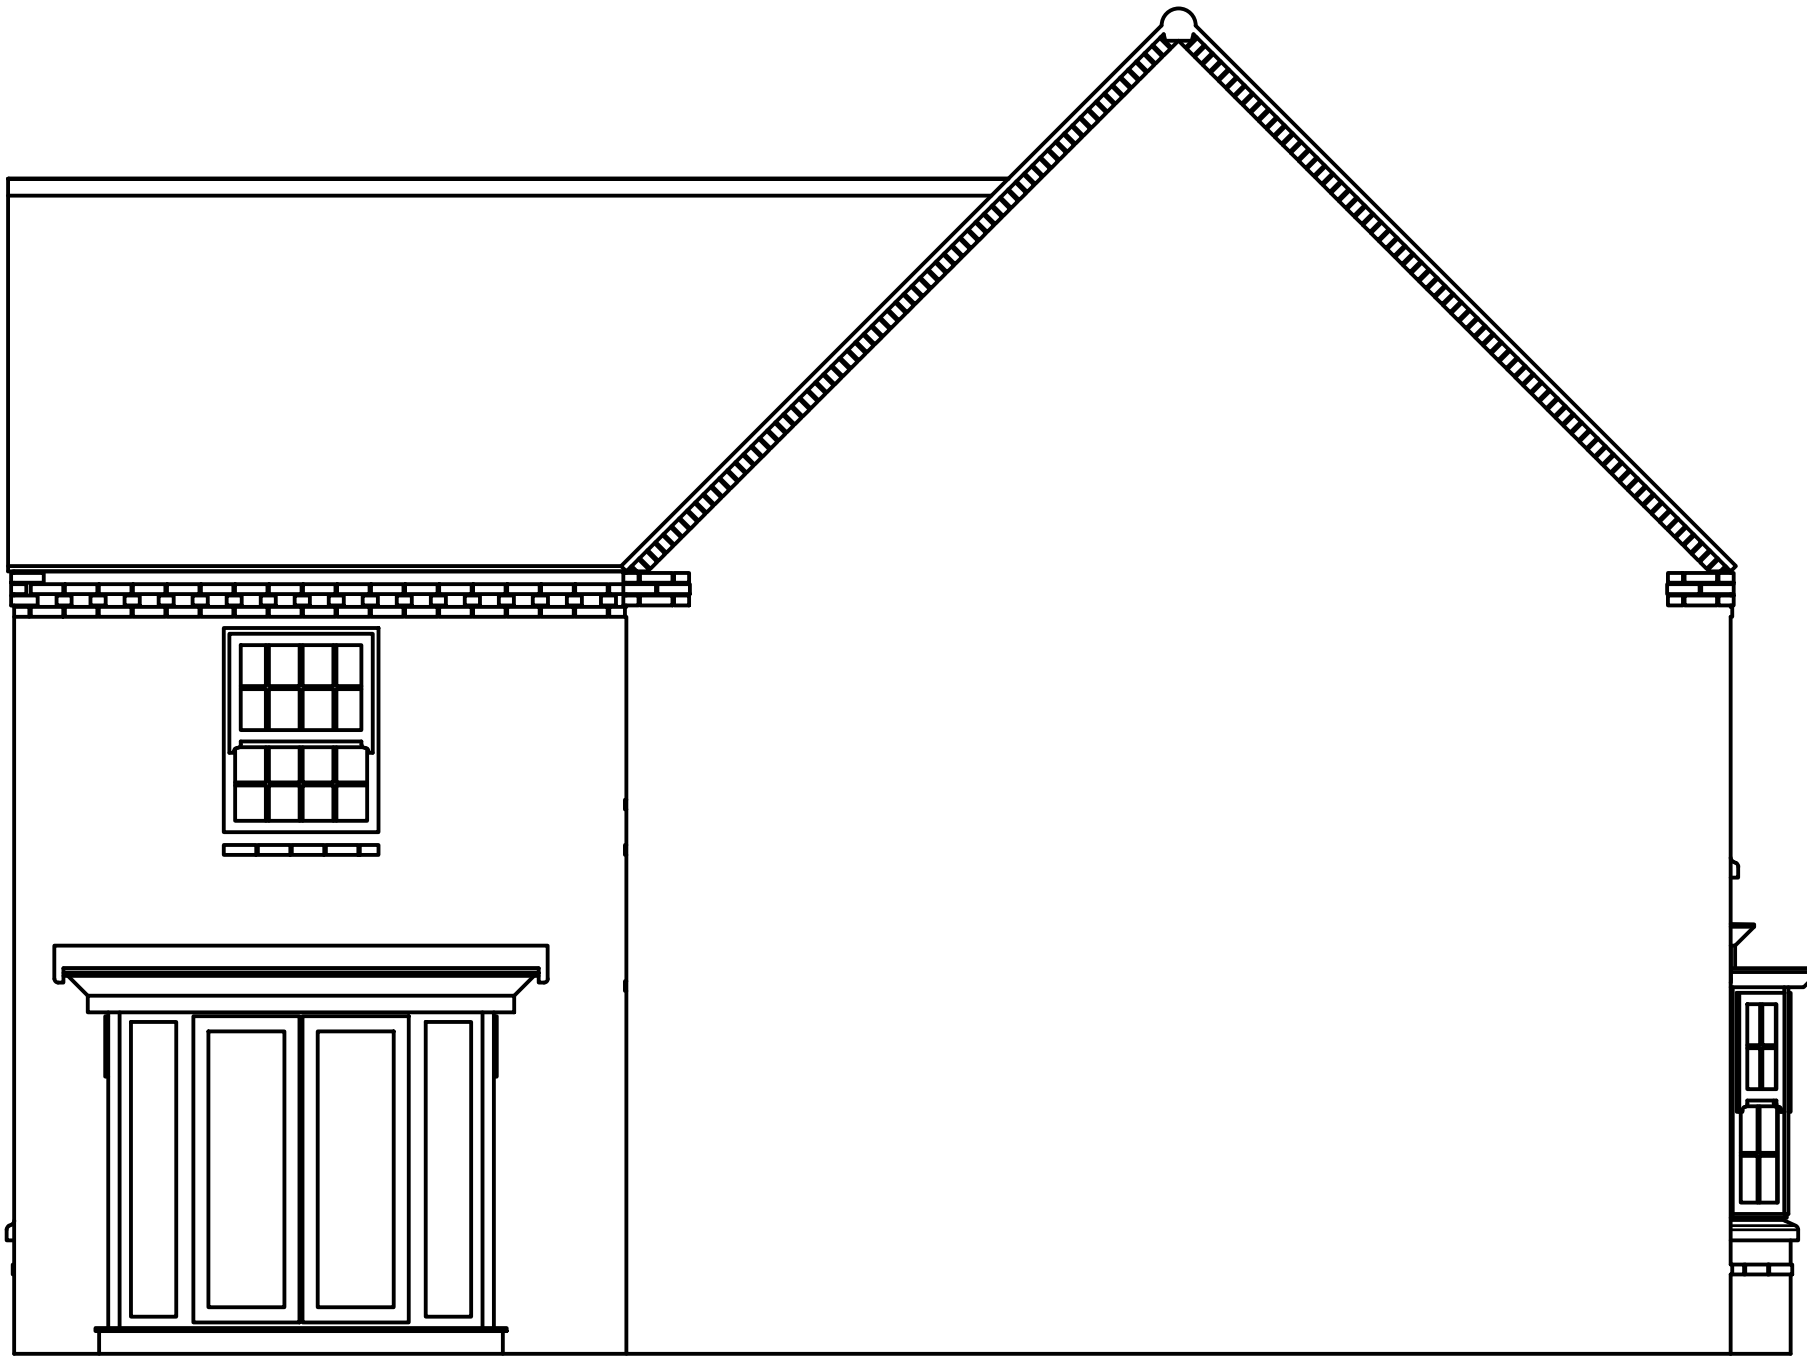

Existing Left Side Elevation
(Scale 1:50)

Dept.	Technical reference	Created by Richard A Nankervis	Approved by R A Nankervis (27/10/19)
A1 All Dimensions in mm	Document type Planning Application		Document status Released Submission
	Title Existing Elevations Mr R A Nankervis 32 Galloway Road Drakelow, DE15 9UJ.		DWG No. 32 GR - EE - 01
	Rev. 1	Date of issue 27th Oct 2019	Sheet 1 of 1