





Proposed Front Elevation
NB: Unchanged
(Scale 1:50)

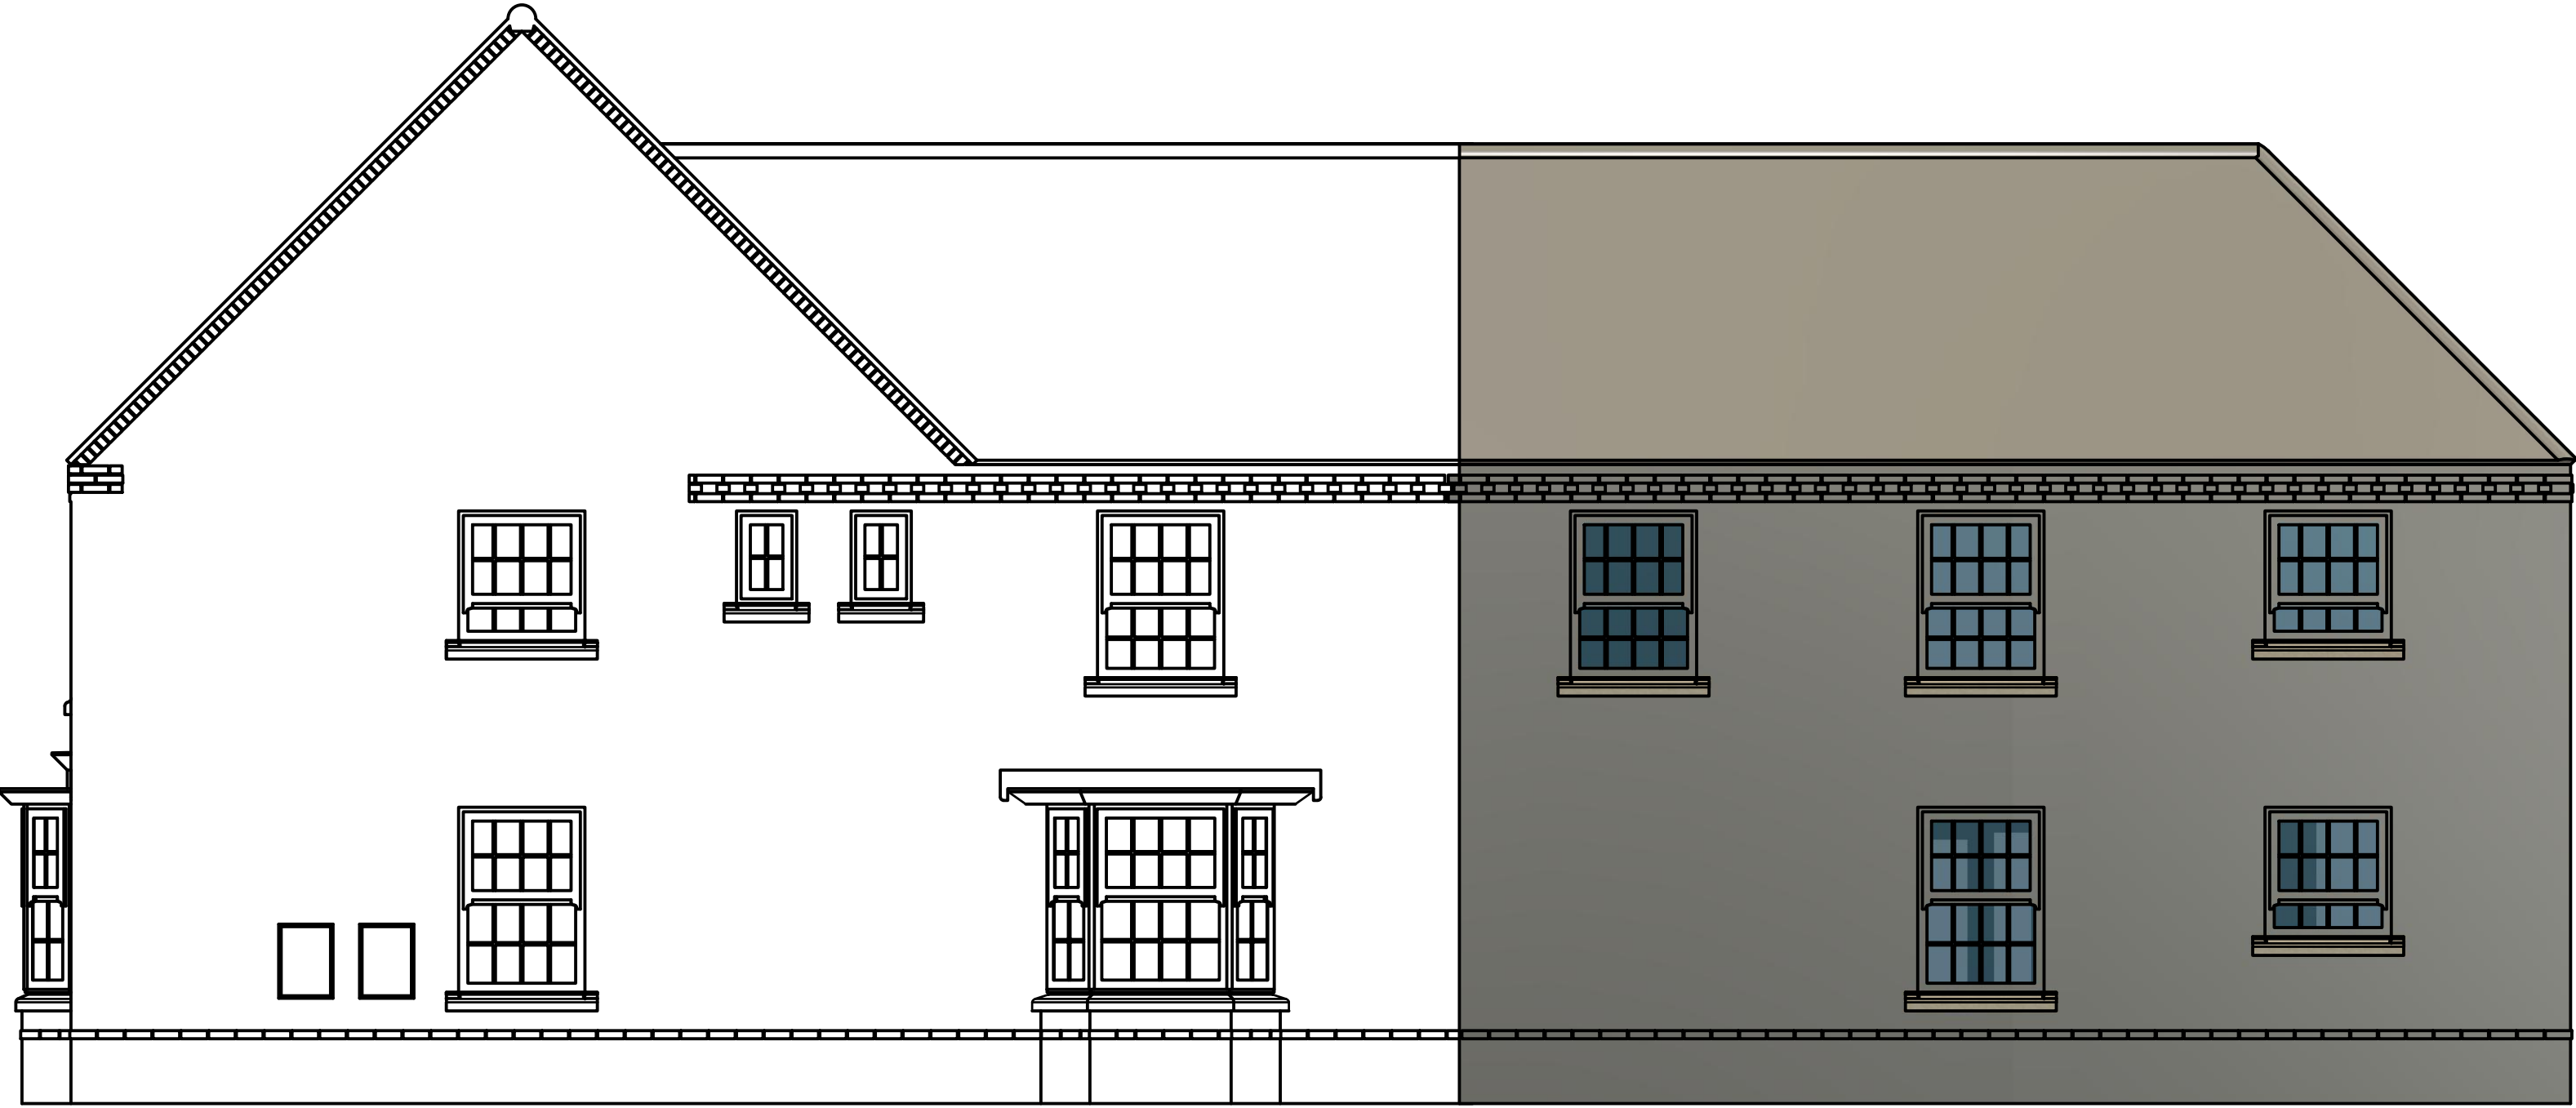

Proposed Right Side Elevation
(Scale 1:50)



Proposed Rear Elevation
(Scale 1:50)

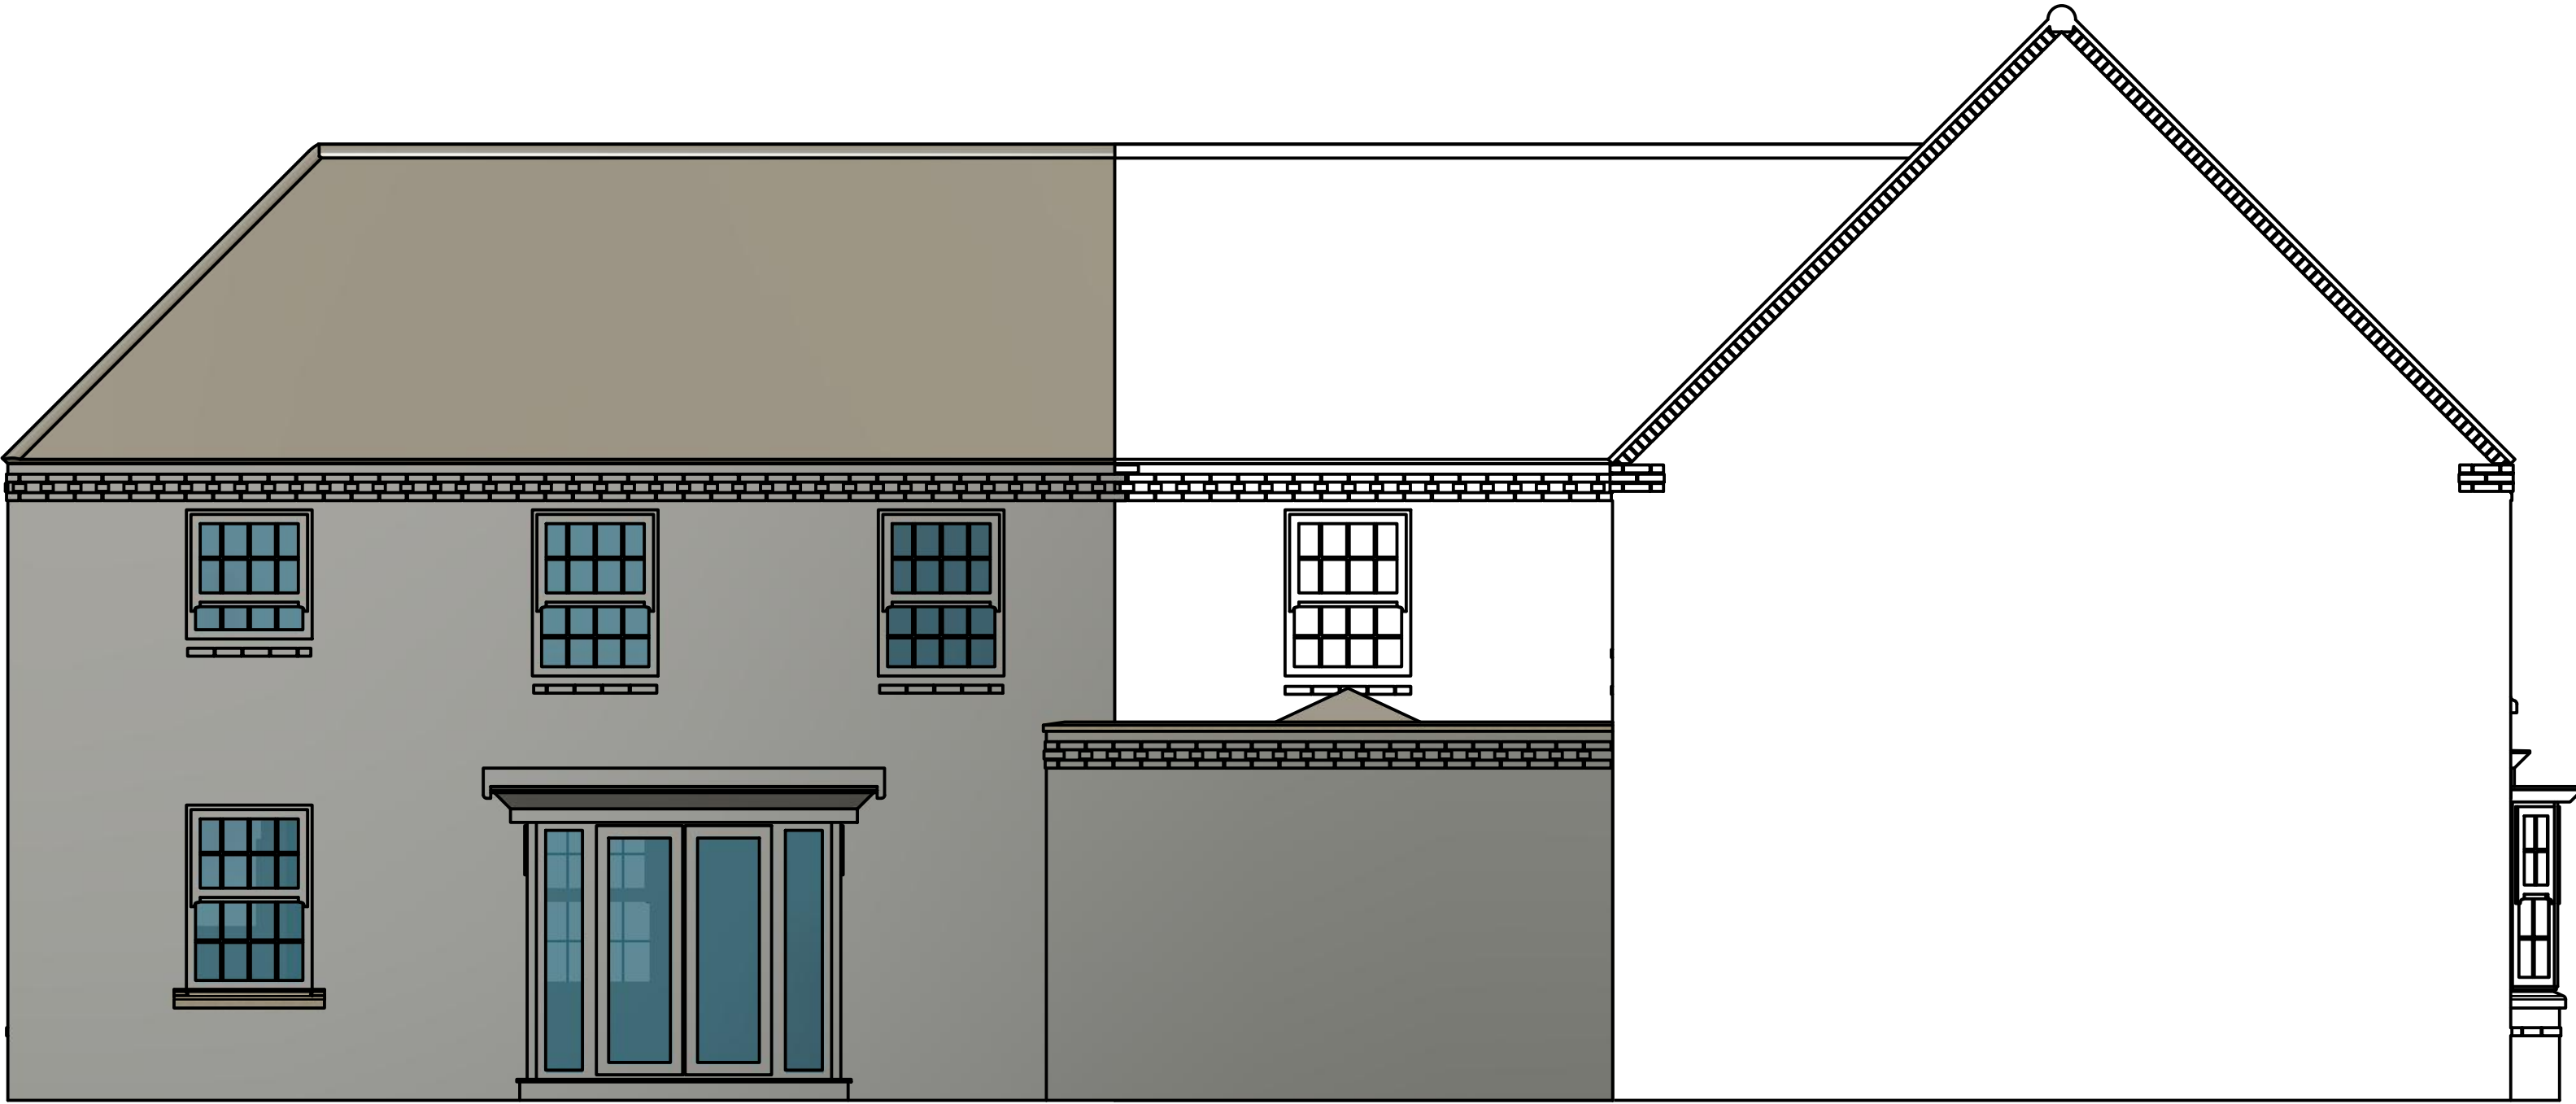

Proposed Left Side Elevation
(Scale 1:50)

Dept.	Technical reference	Created by Richard A Nankervis	Approved by R A Nankervis (27/10/19)		
A1 All Dimensions in mm		Document type Planning Application	Document status Released Submission		
		Title Proposed Elevations Mr R A Nankervis 32 Galloway Road Drakelow, DE15 9UJ.	DWG No. 32 GR - PE - 01		
		Rev. 1	Date of issue 27th Oct 2019	Sheet 1 of 1	