



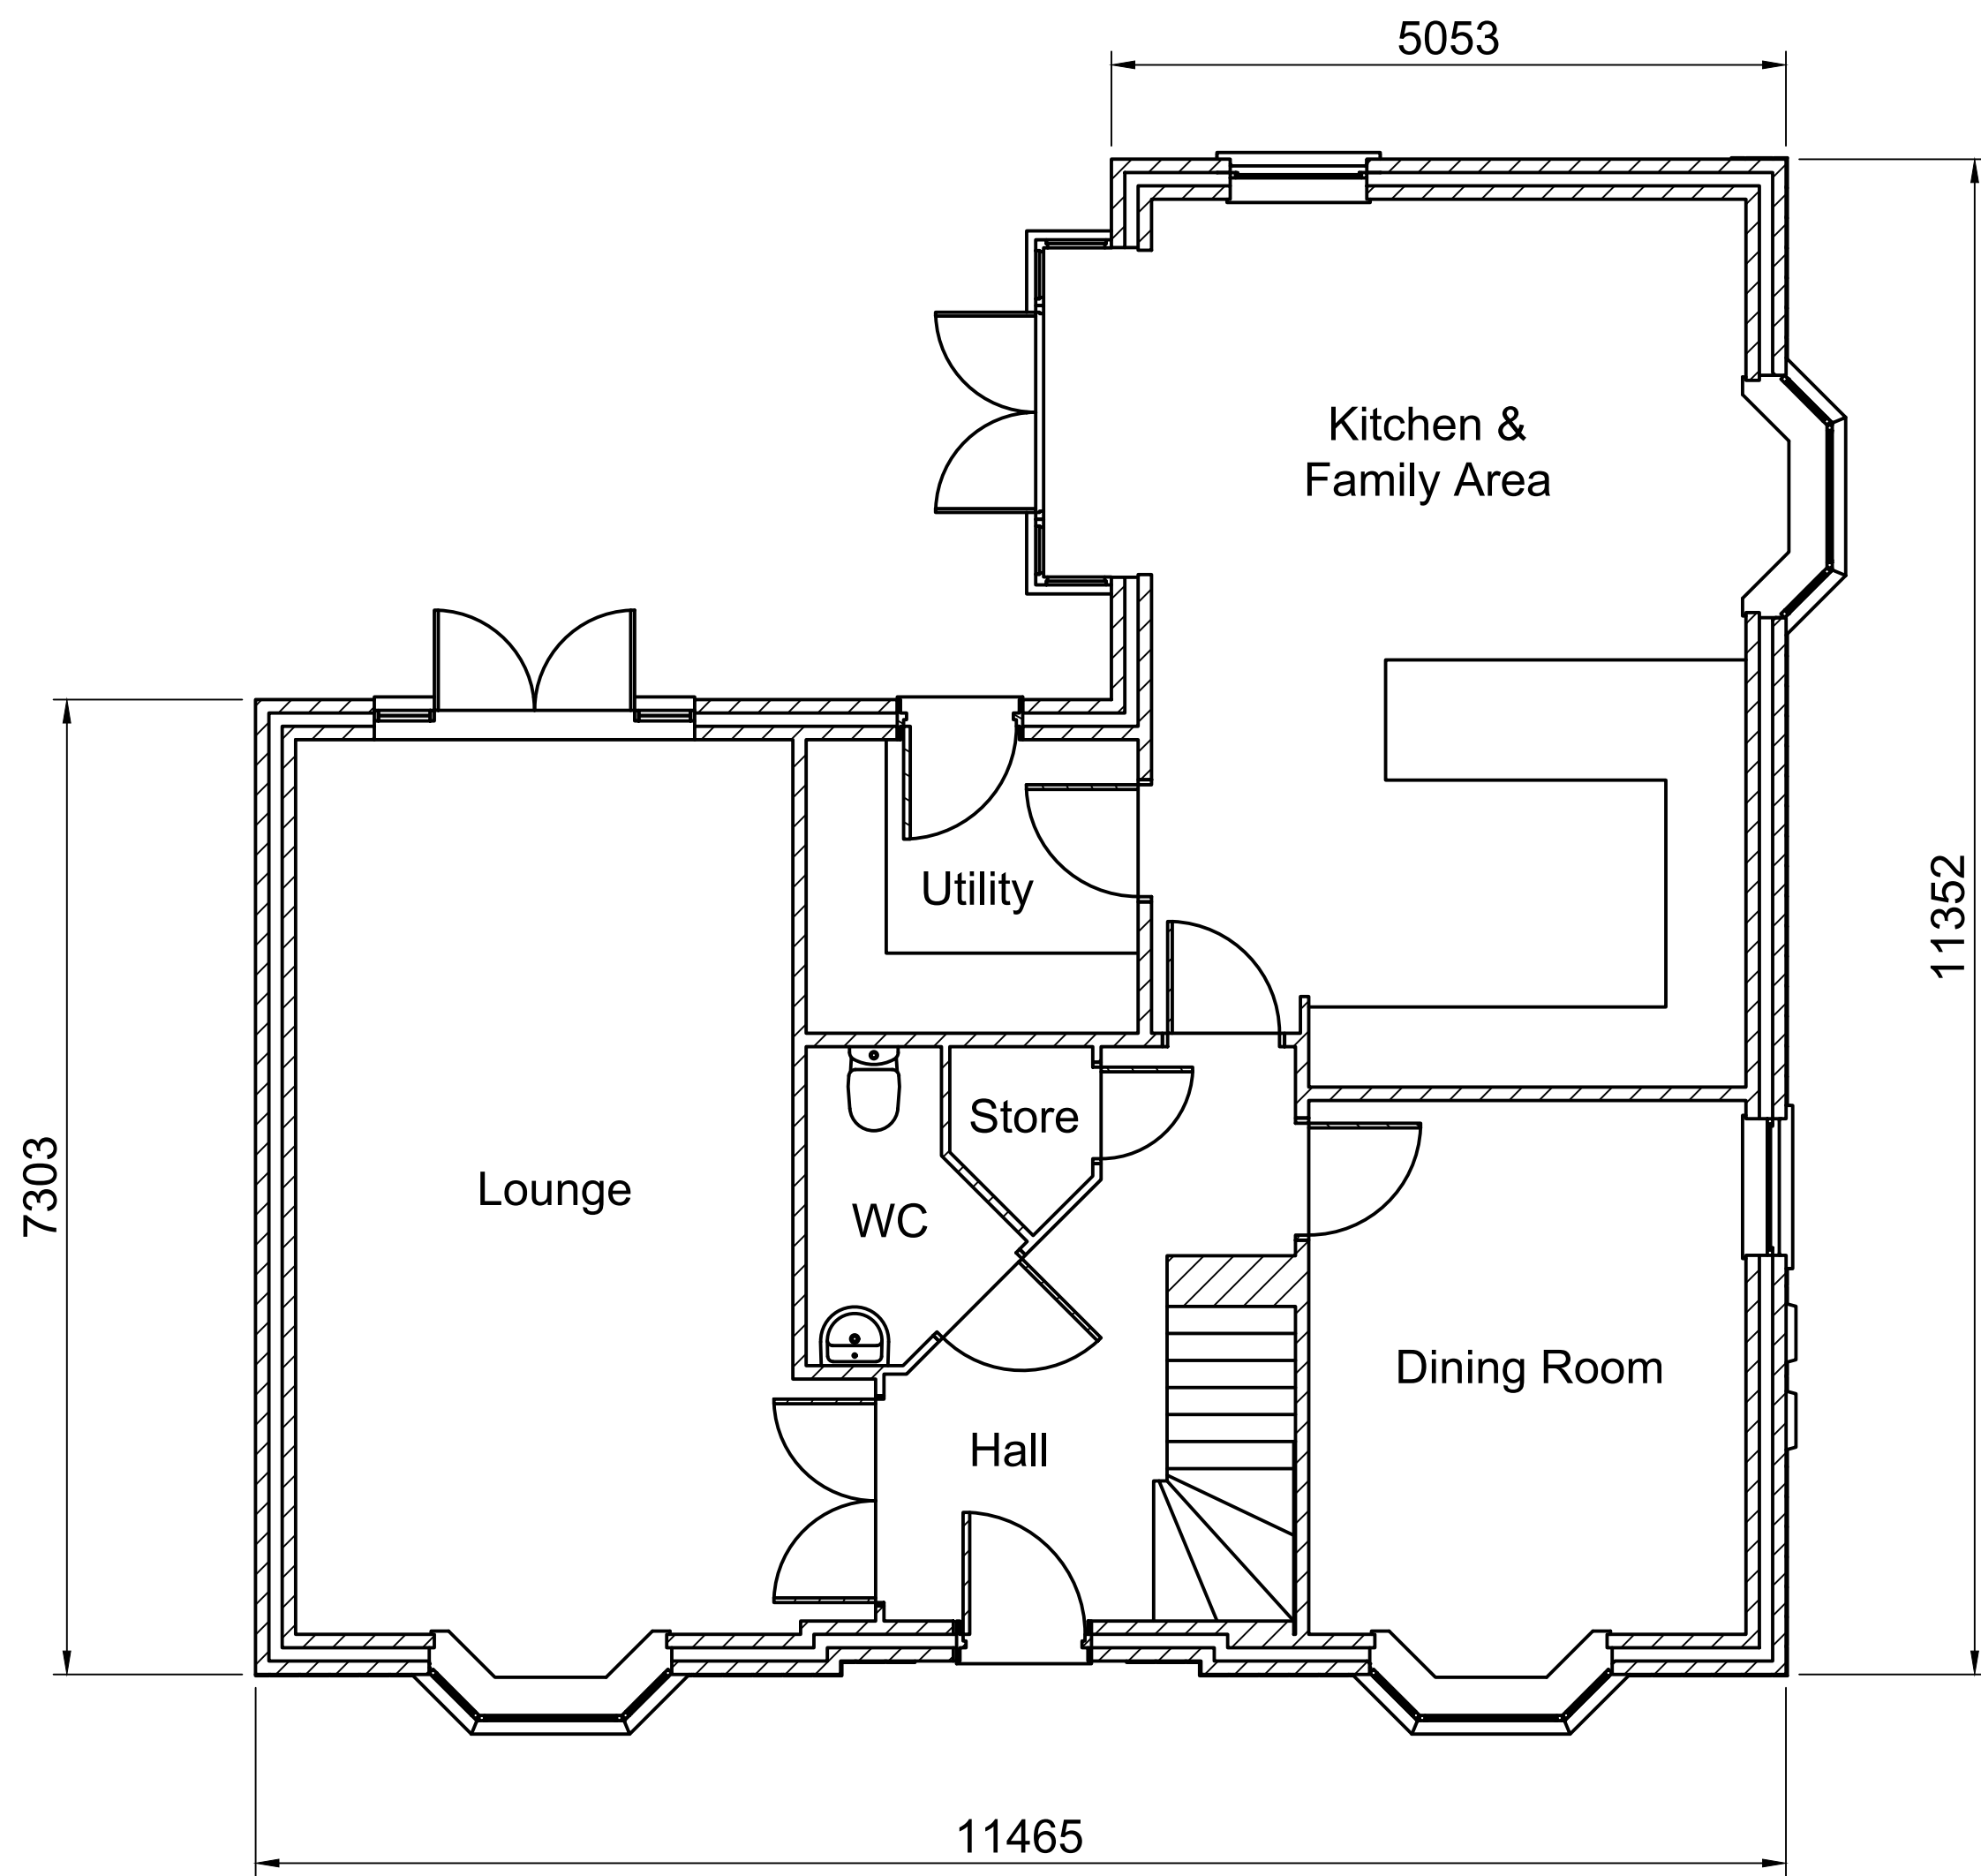

Existing Ground Floor Plan
(Scale 1:50)

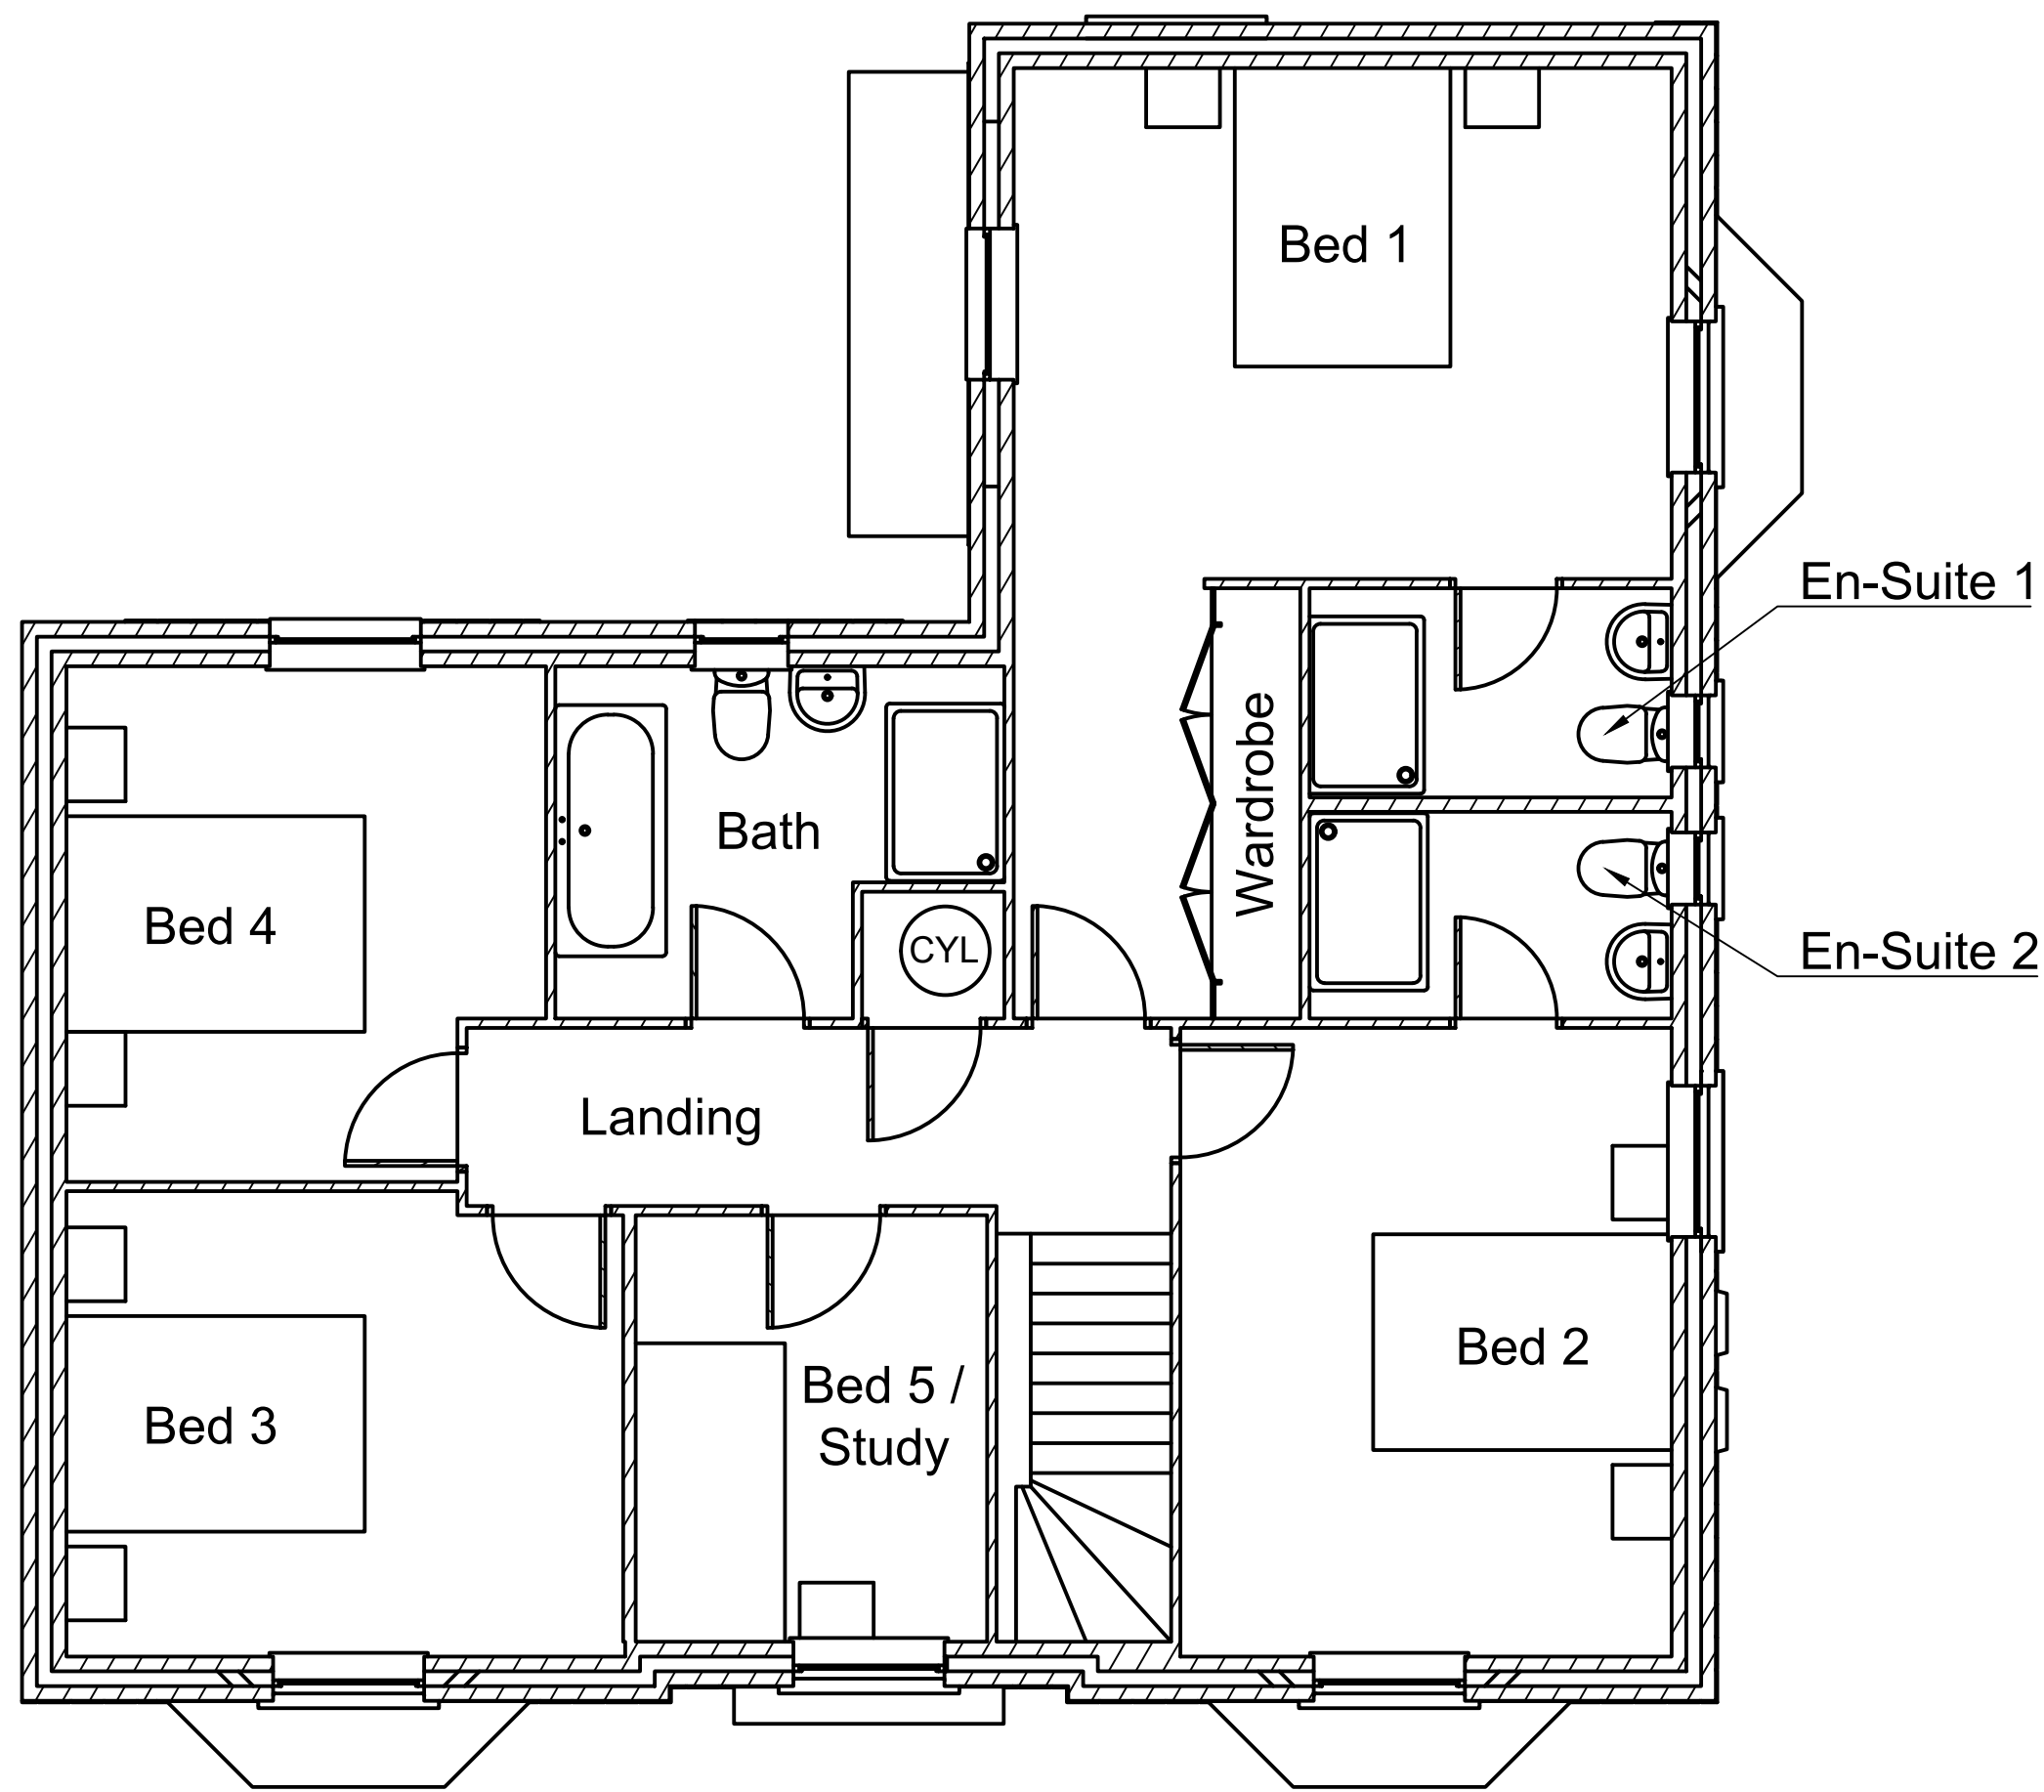

Existing First Floor Plan
(Scale 1:50)

Dept.	Technical reference	Created by Richard A Nankervis	Approved by R A Nankervis (27/10/19)
A1 All Dimensions in mm	Document type Planning Application	Document status Released Submission	
	Title Existing Floor Plans Mr R A Nankervis 32 Galloway Road Drakelow, DE15 9UJ.	DWG No. 32 GR - EFP - 01	
	Rev. 1	Date of issue 27th Oct 2019	Sheet 1 of 1