


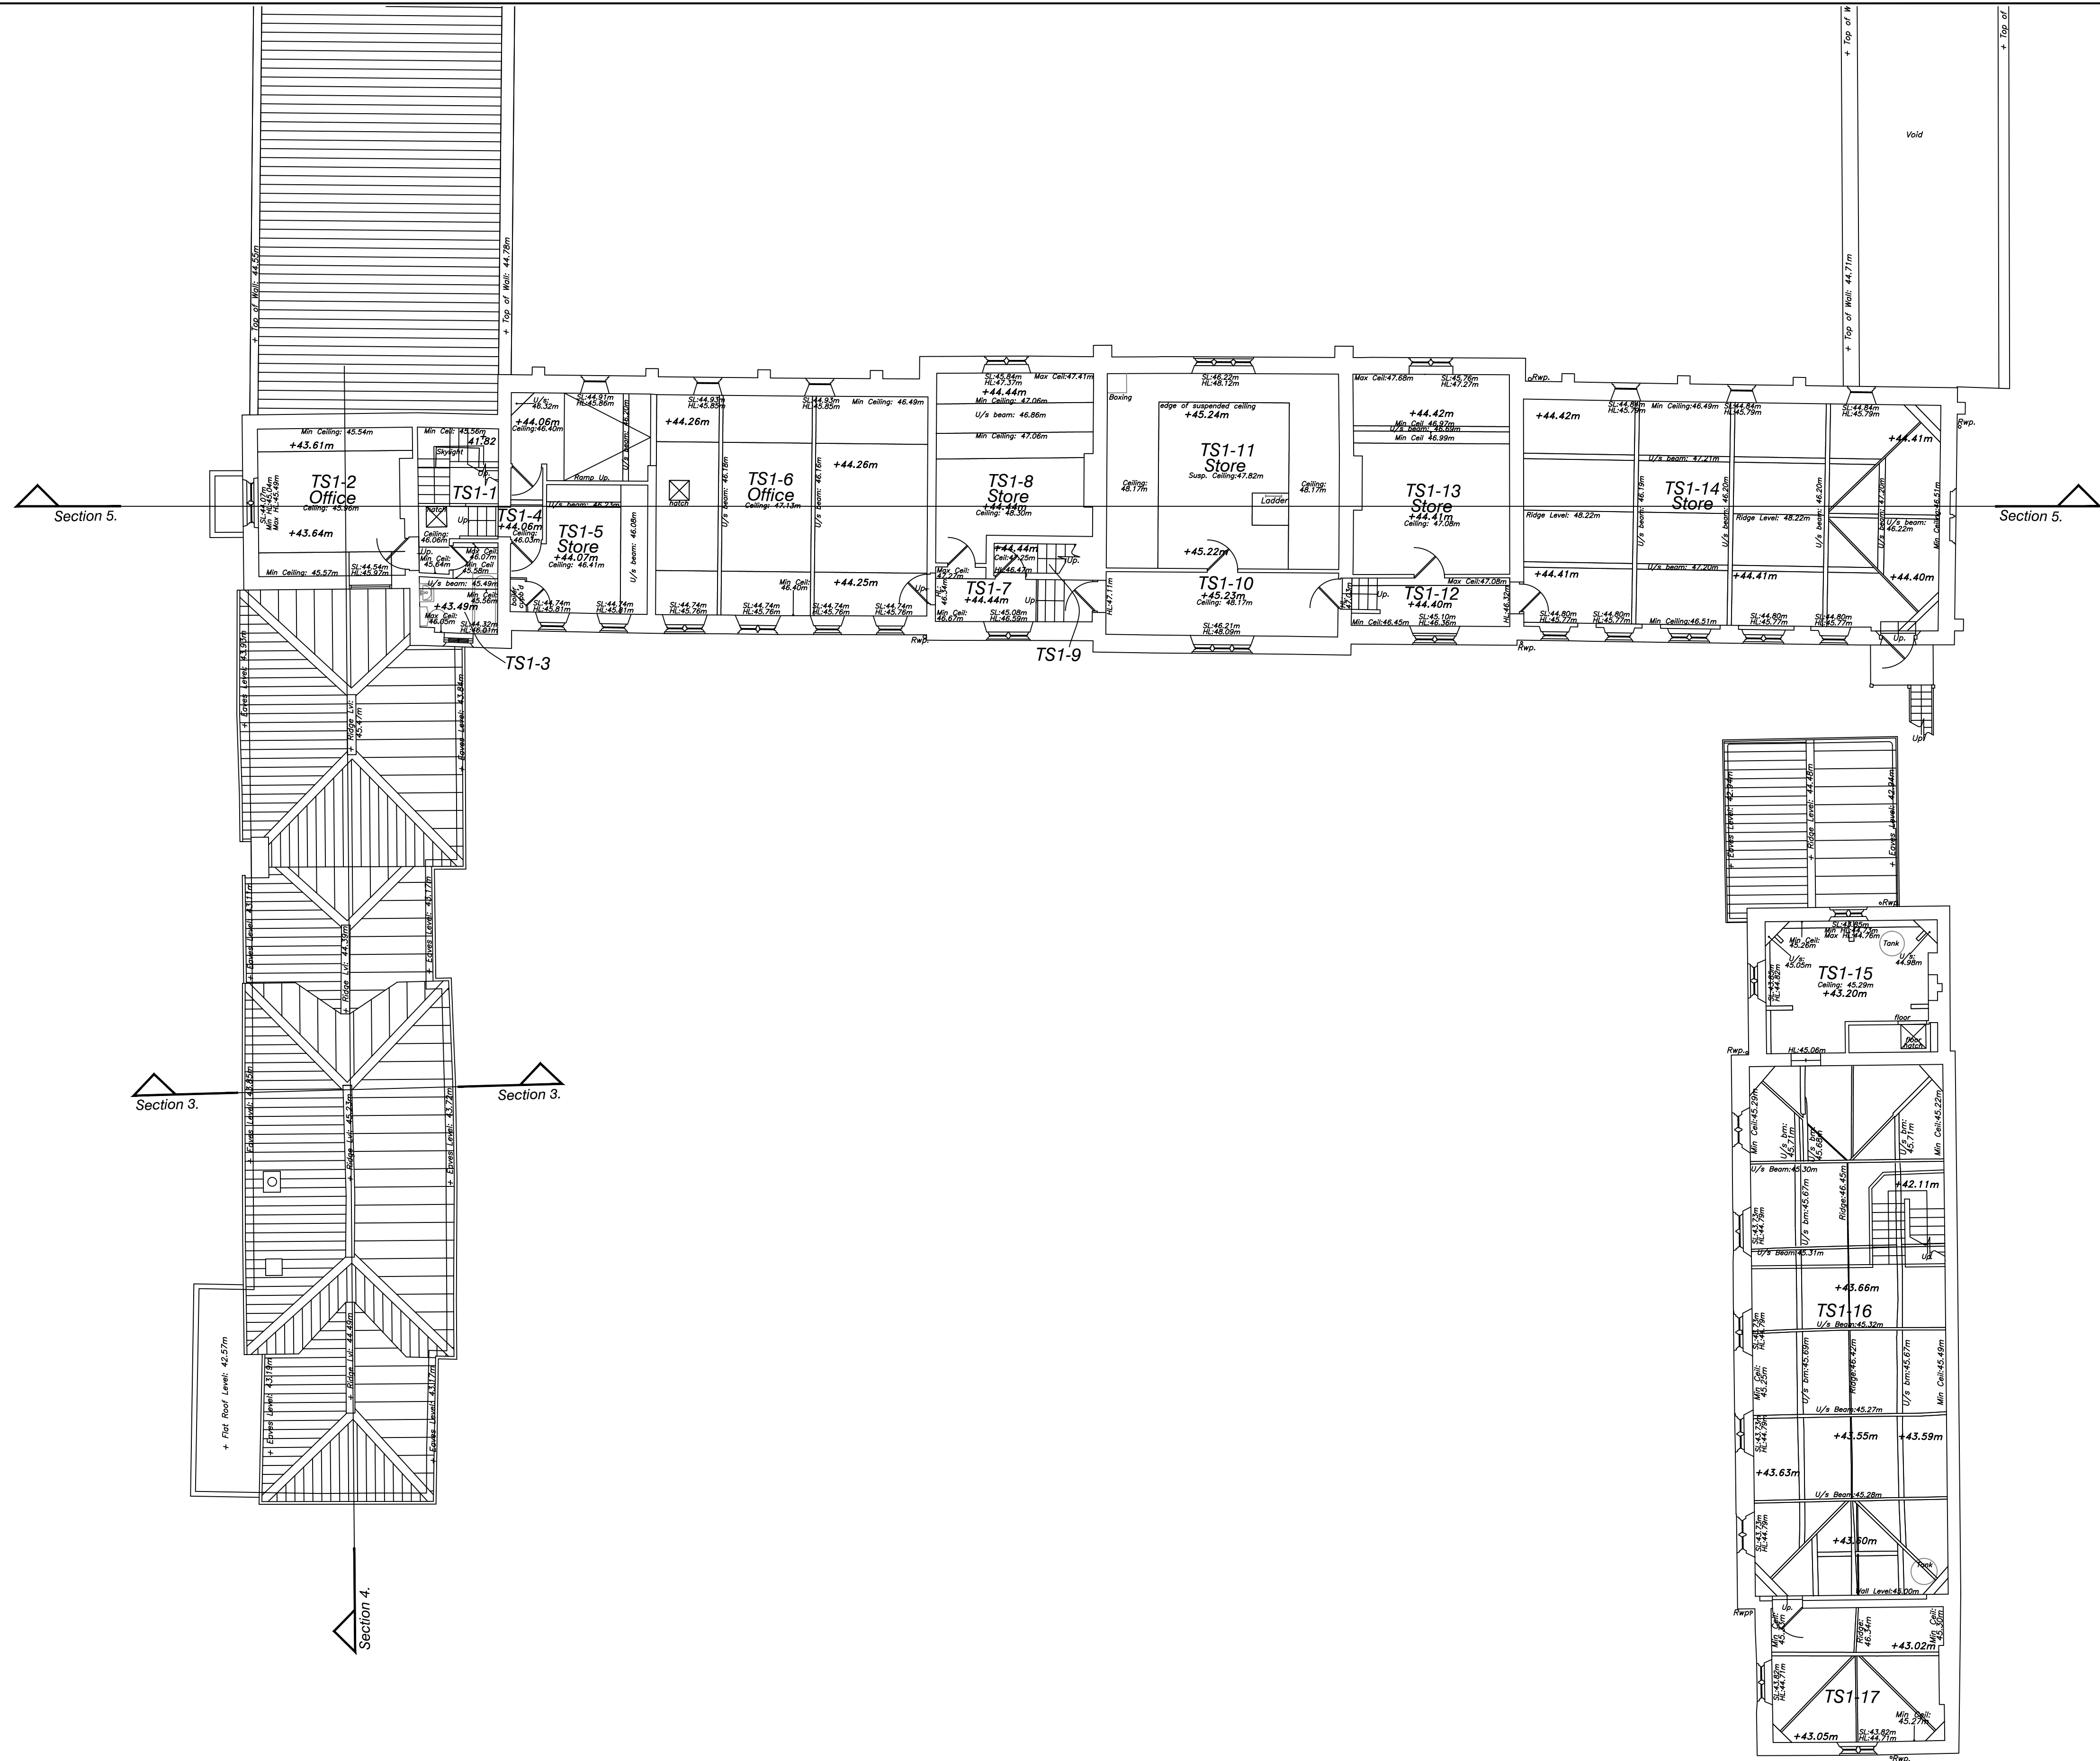

Rev.	Details of Revision	Date	Initial
------	---------------------	------	---------



Partner Details

Project
Elvaston Castle
Coach House & Clock Tower
Repairs

UPRN Number
2853-01

Drawing Number
P19/F/04


Title
Existing First Floor Plan

Scale
1:100

Original Size
A1

Status
FOR PLANNING

DO NOT SCALE
Use only written dimensions. All dimensions must be verified prior to the works being put into hand and any discrepancies reported to the originator.

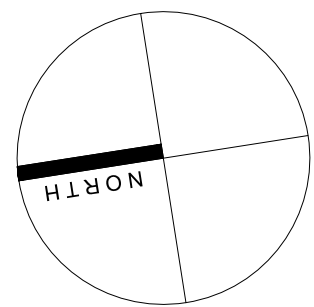

SCALE 1 : 100
SCALE 1 : 1