


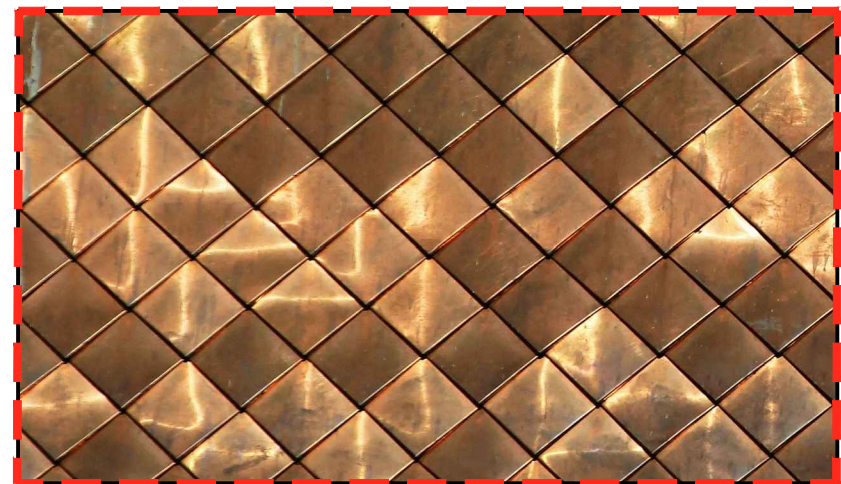


 


Generic example of proposed Copper shingle cladding system.
Colour: natural finish/unpatinated

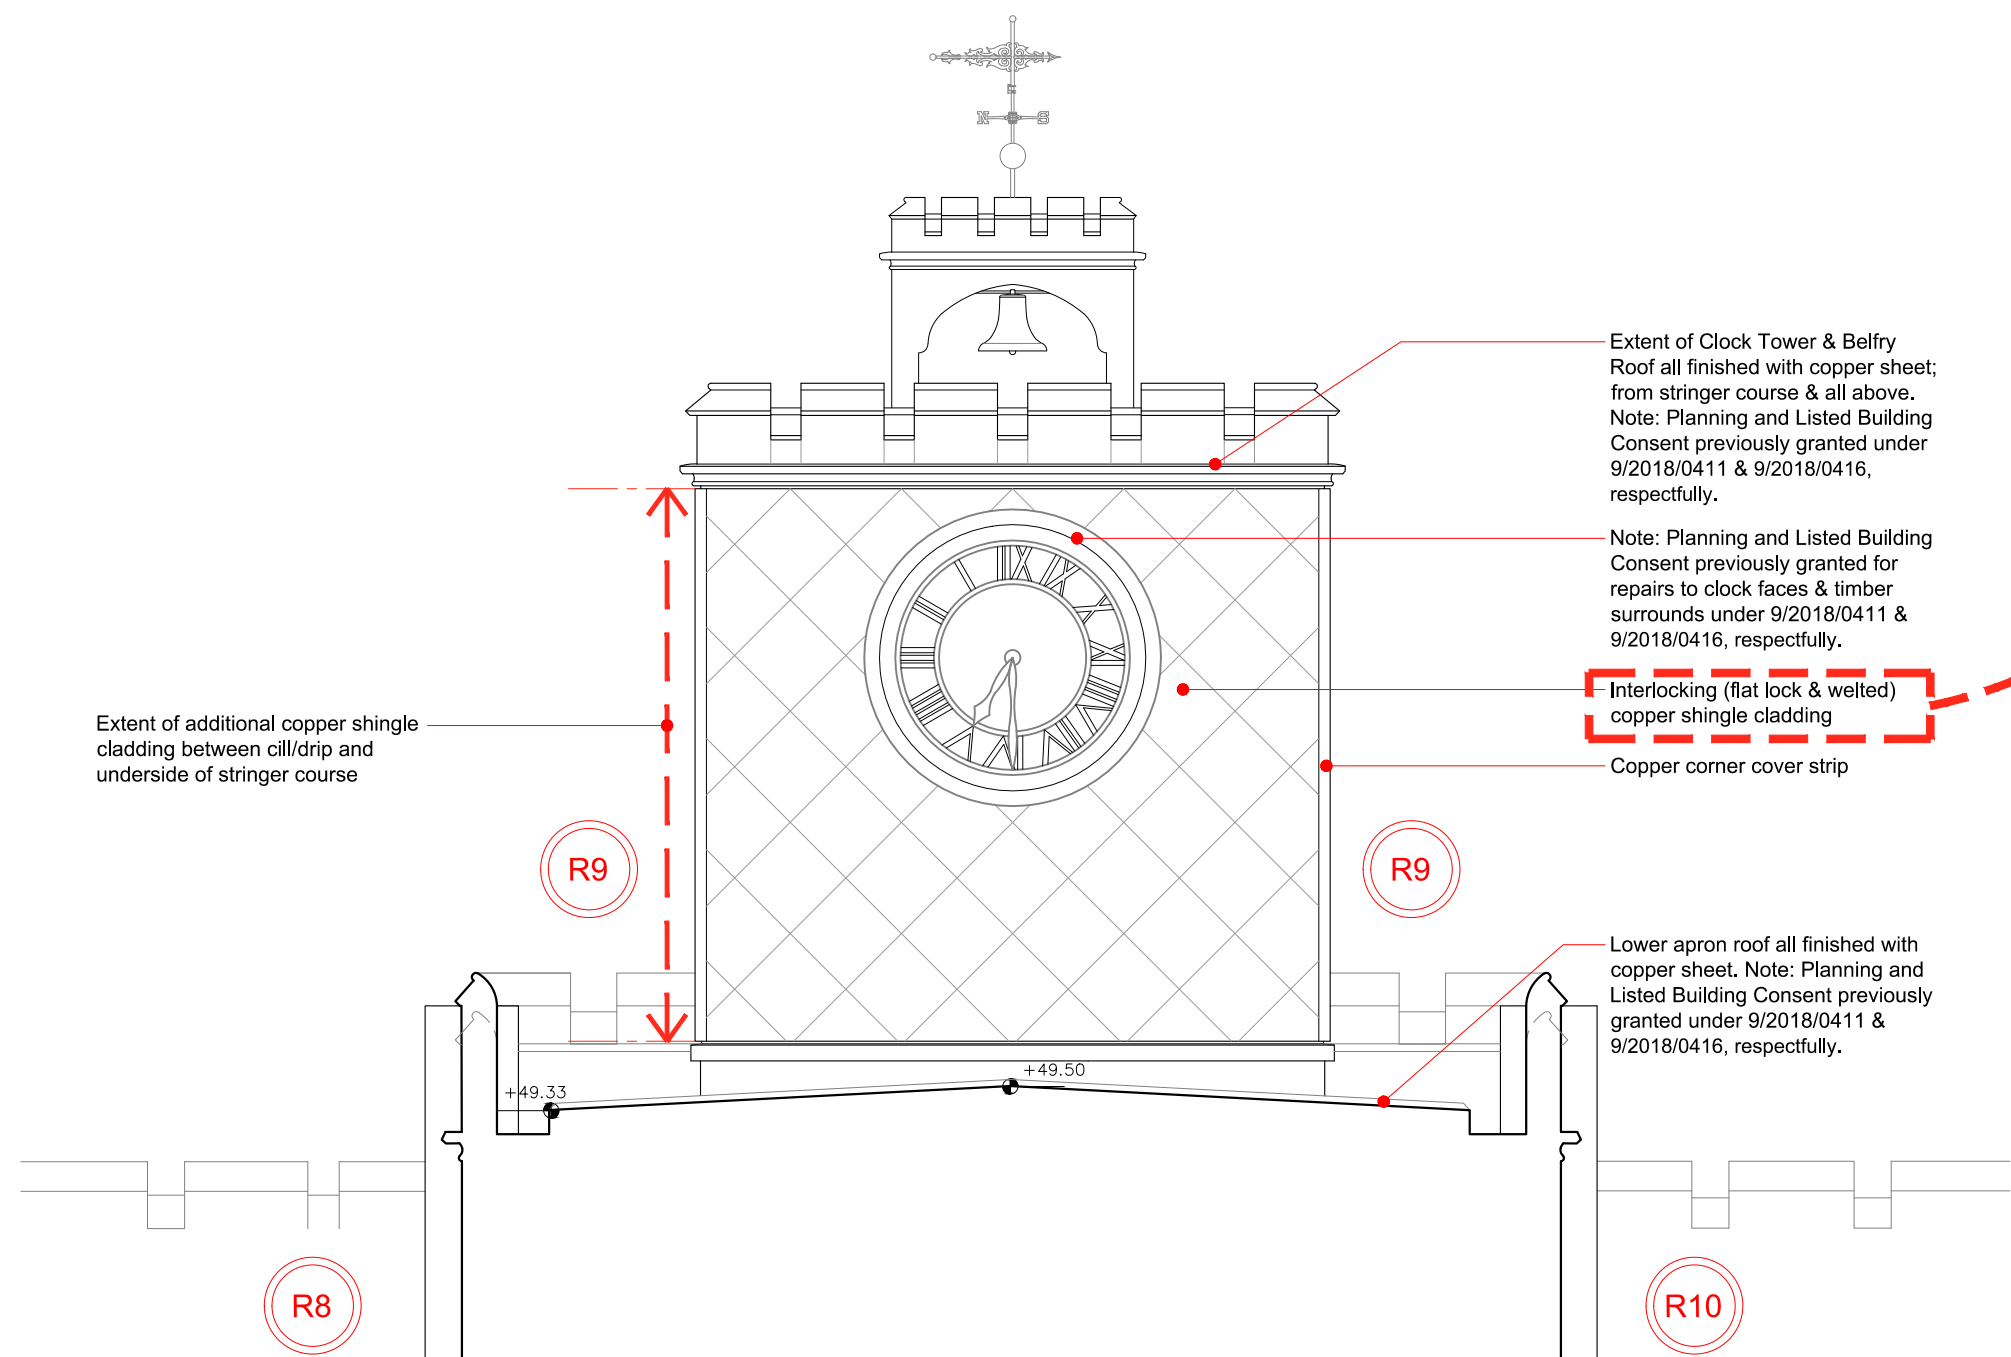


Datum: 47.00m.
Sectional Elevation A: East Facing

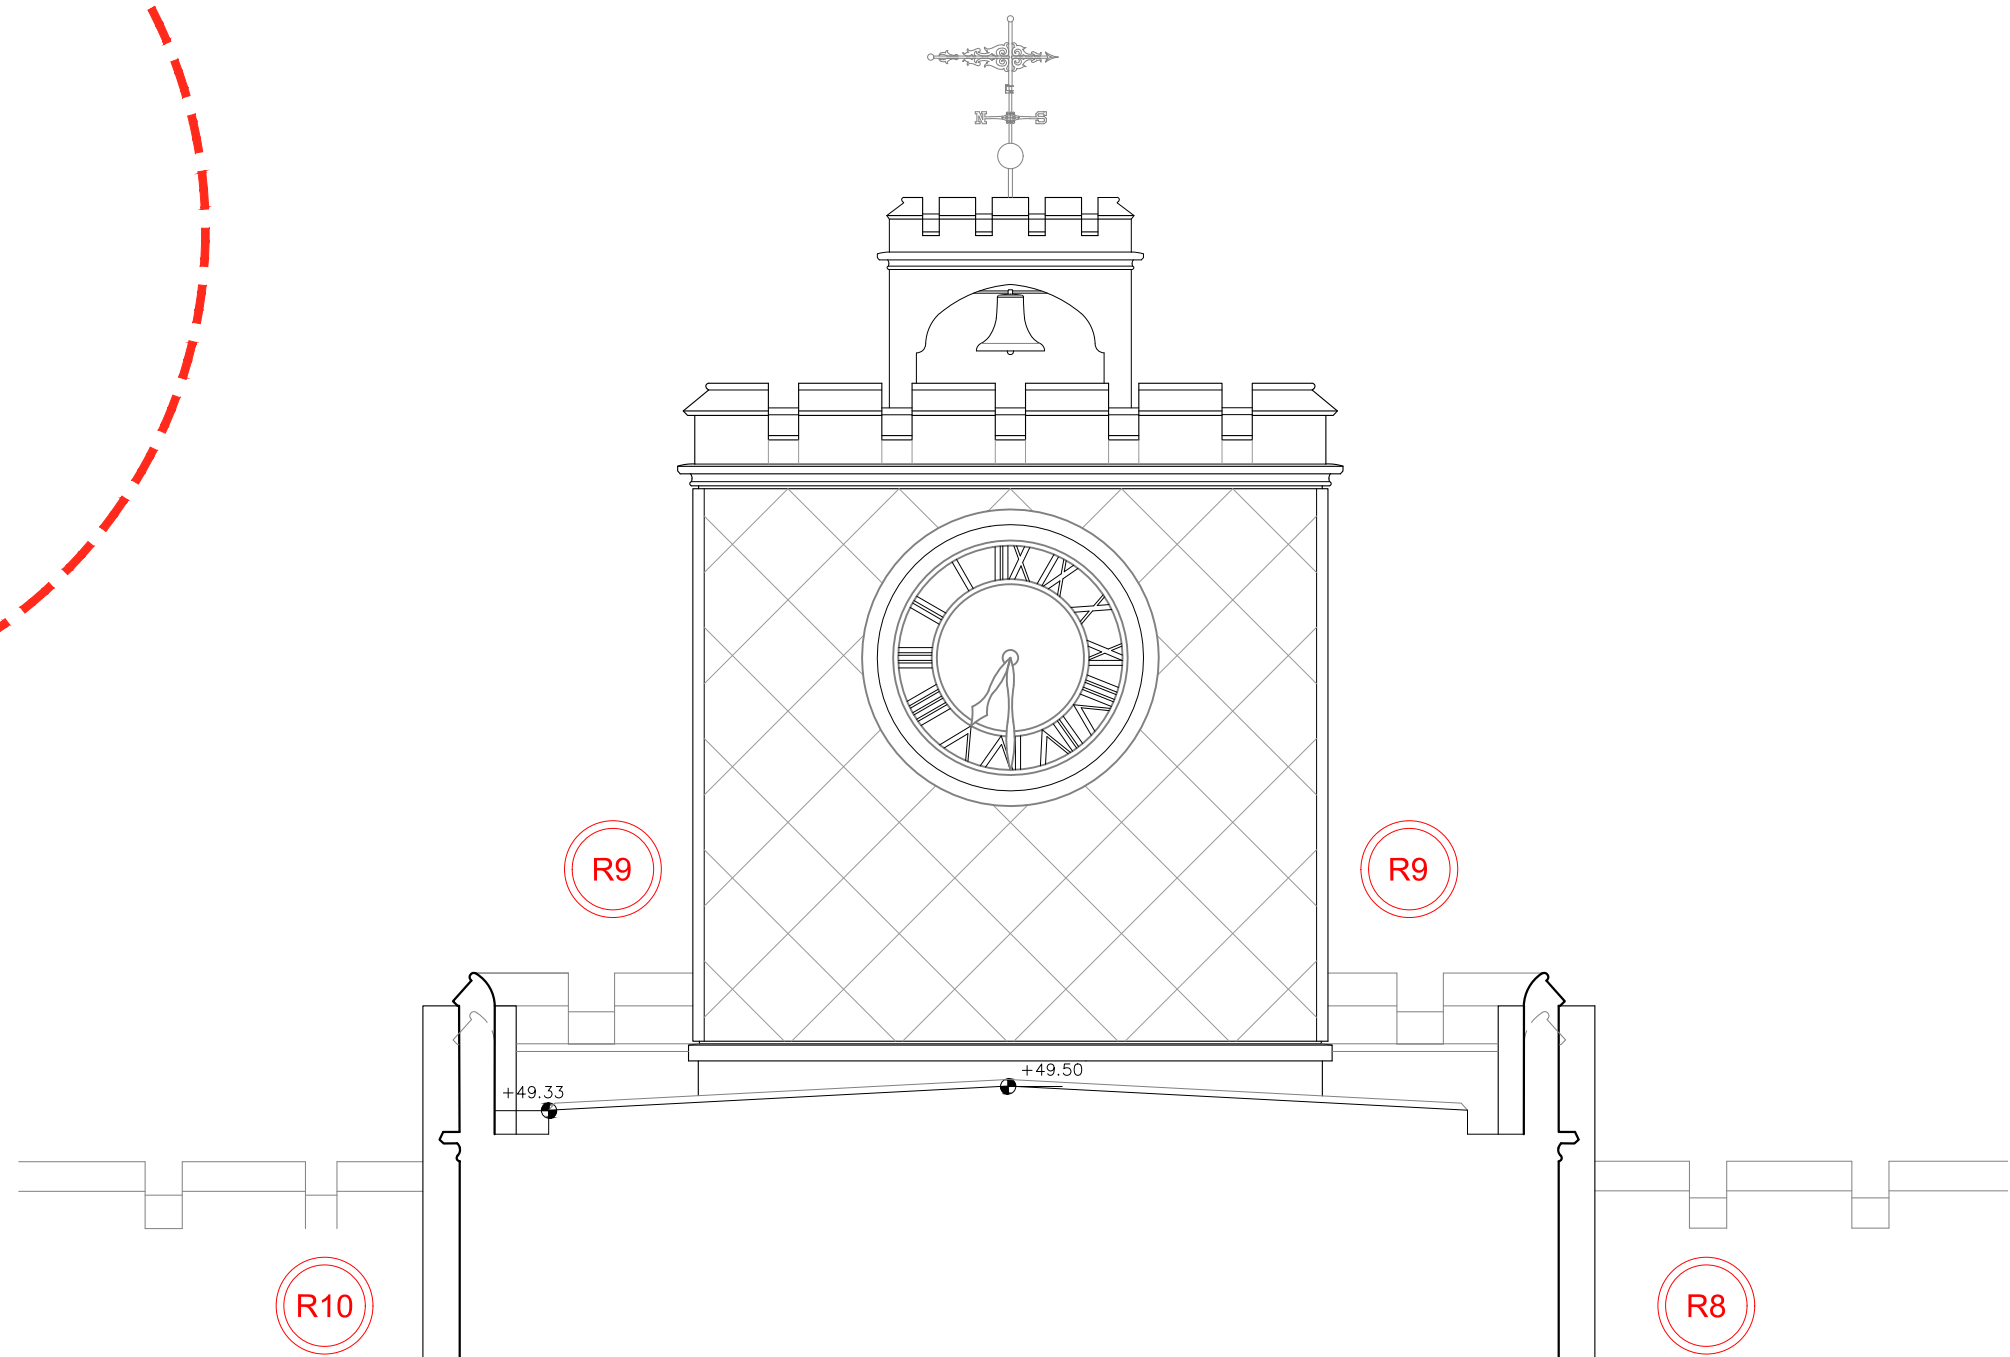


Datum: 47.00m.
Sectional Elevation B: West Facing

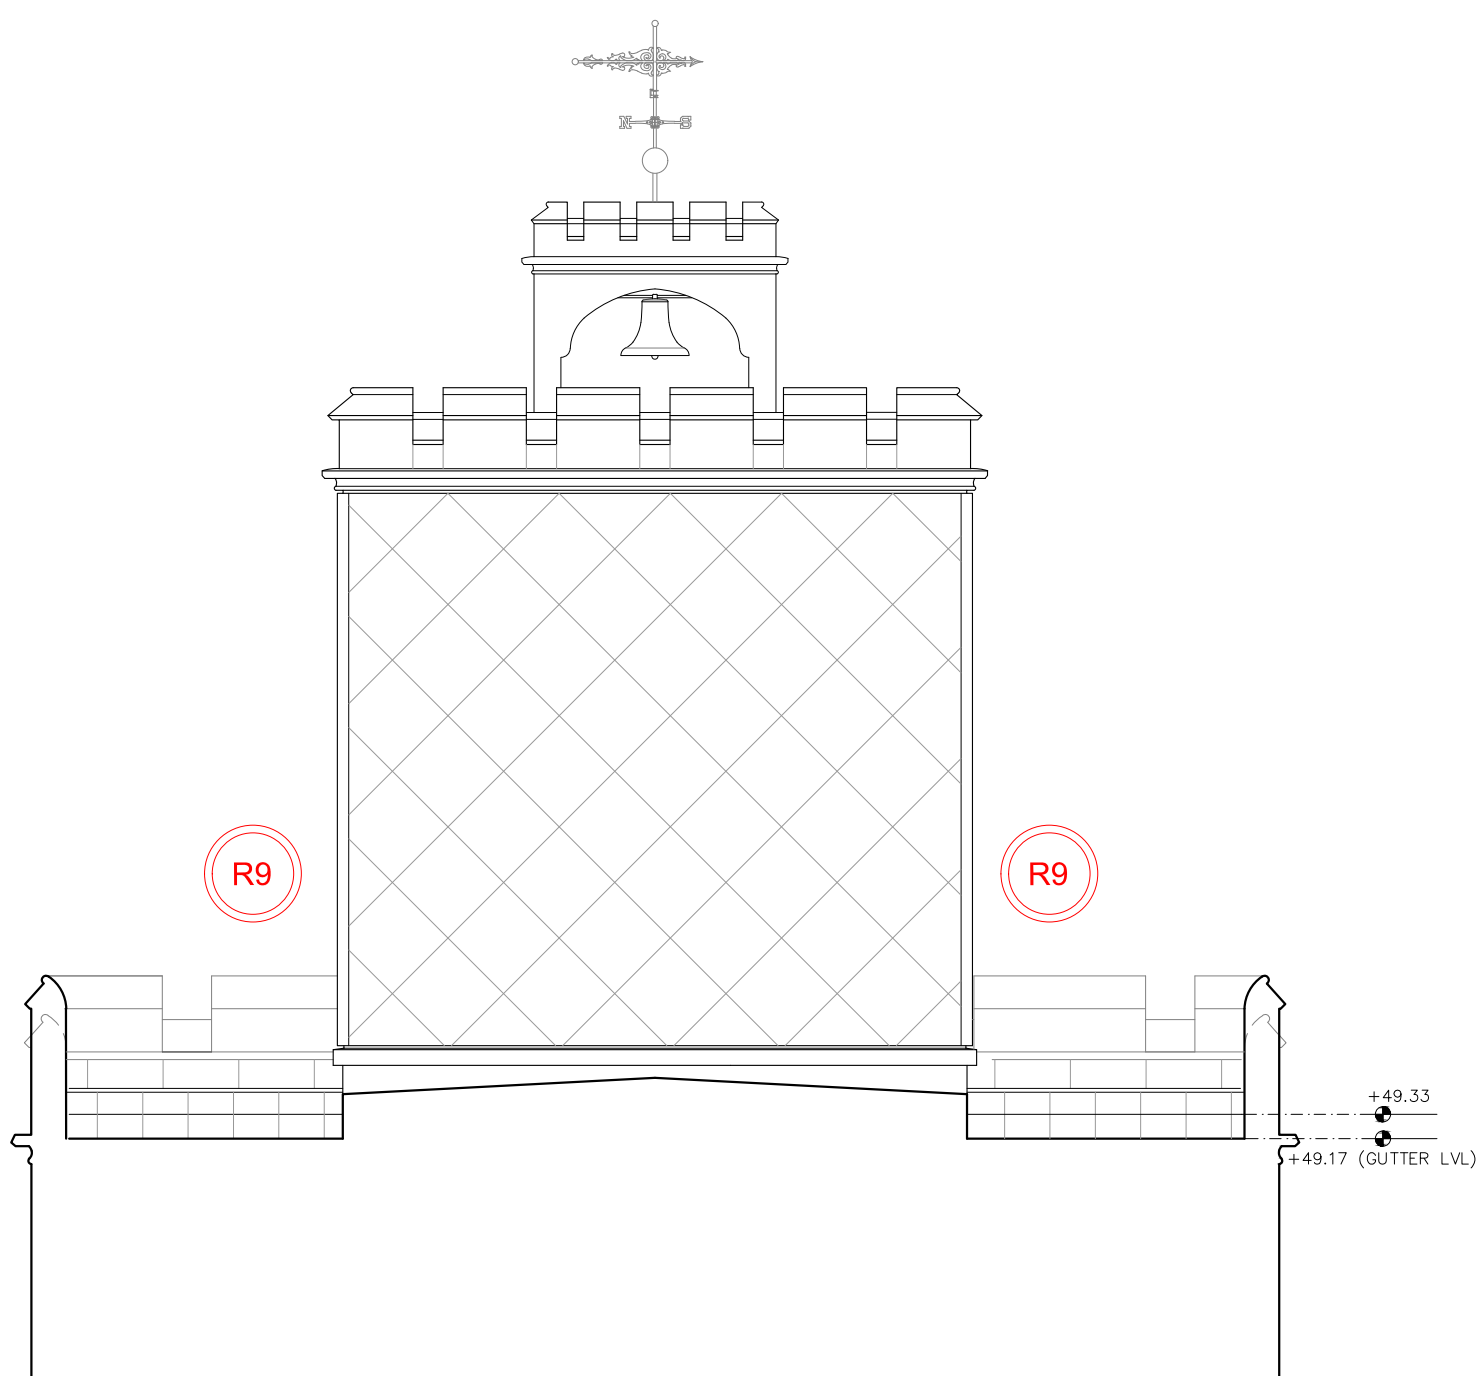


Datum: 47.00m.
Sectional Elevation D: South Facing

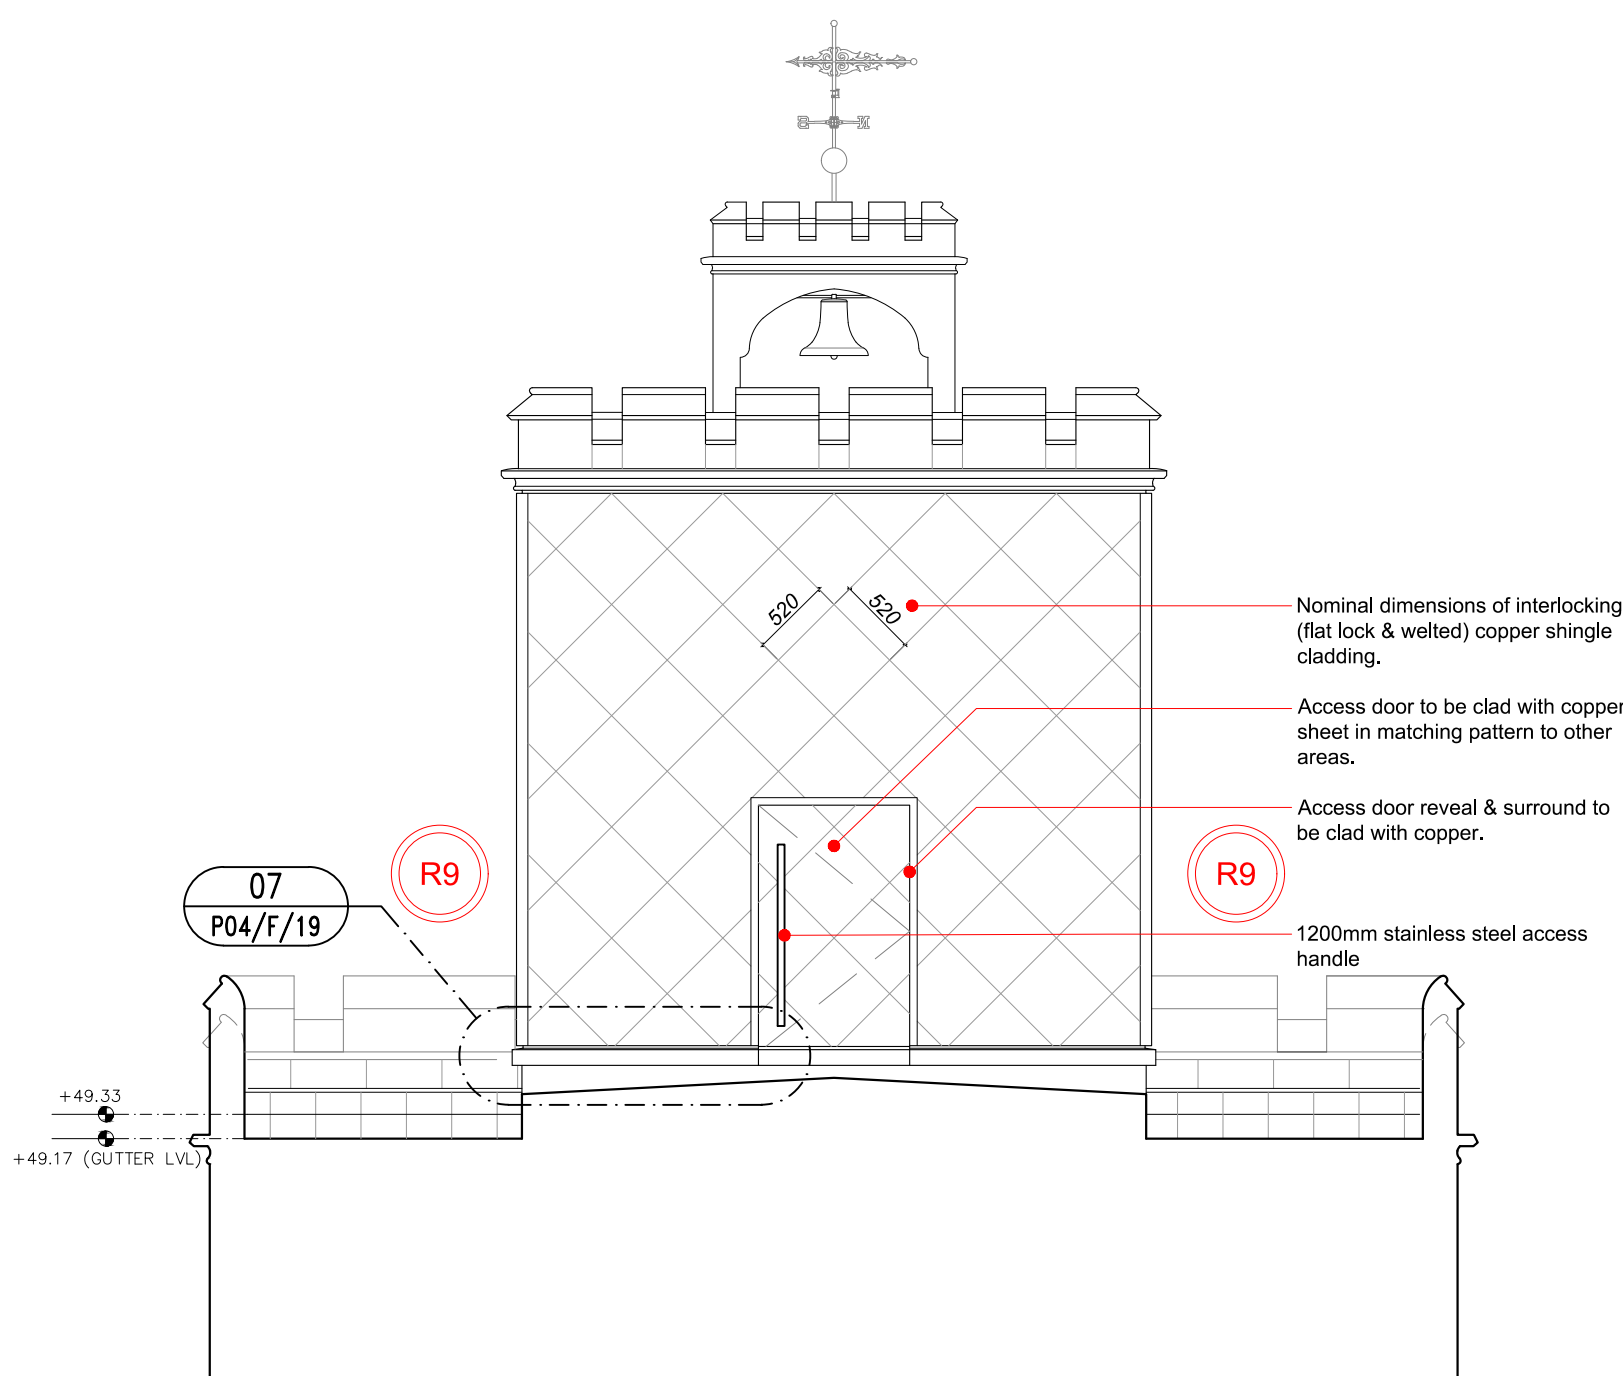

Datum: 47.00m.
Sectional Elevation C: North Facing

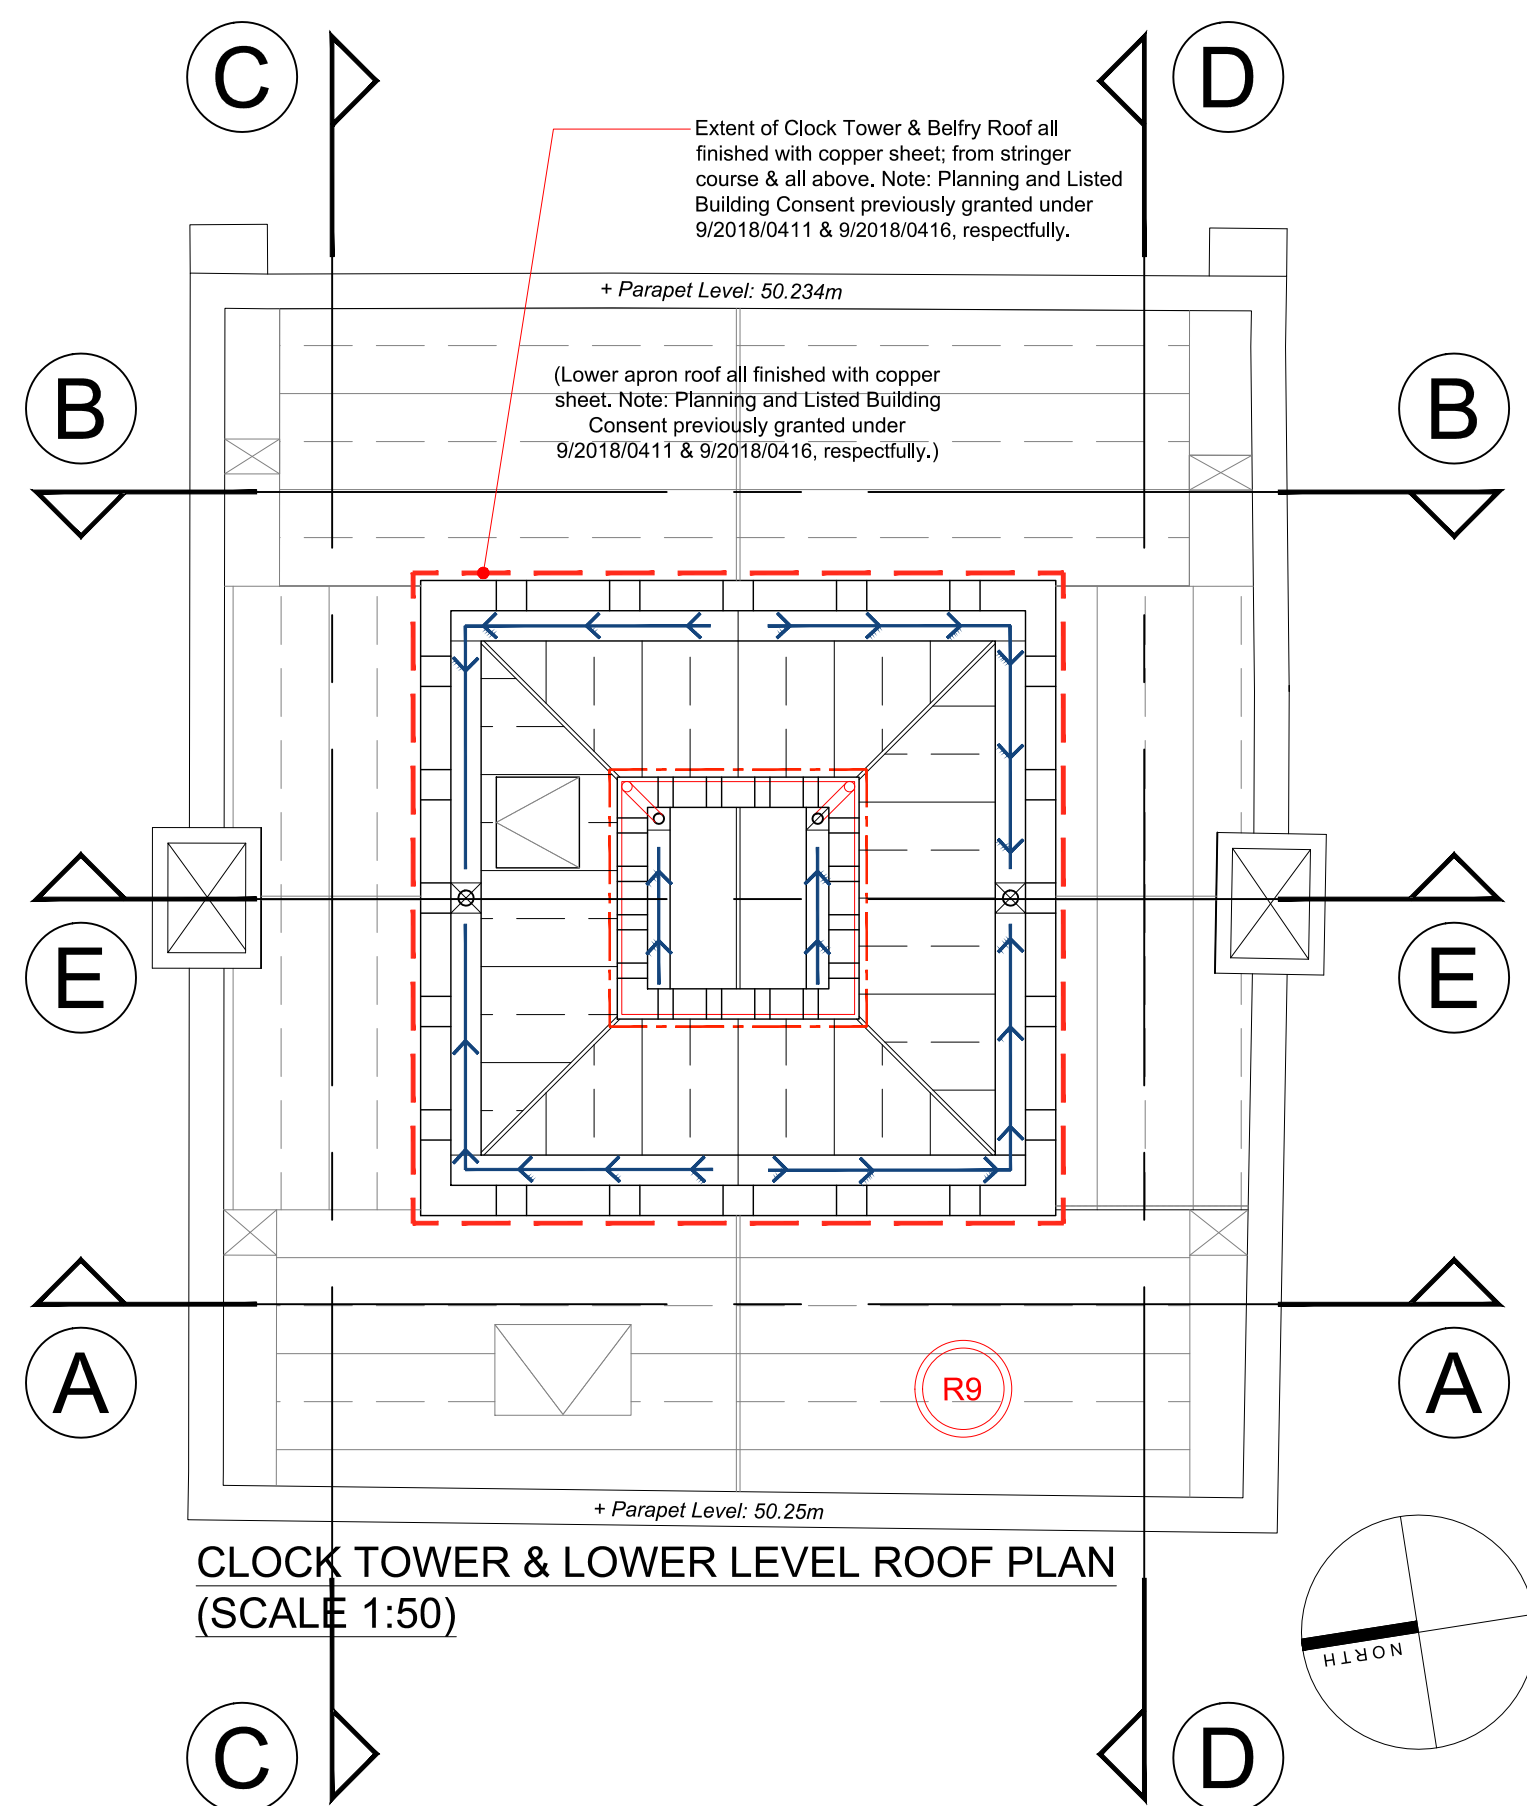

CLOCK TOWER & LOWER LEVEL ROOF PLAN
(SCALE 1:50)

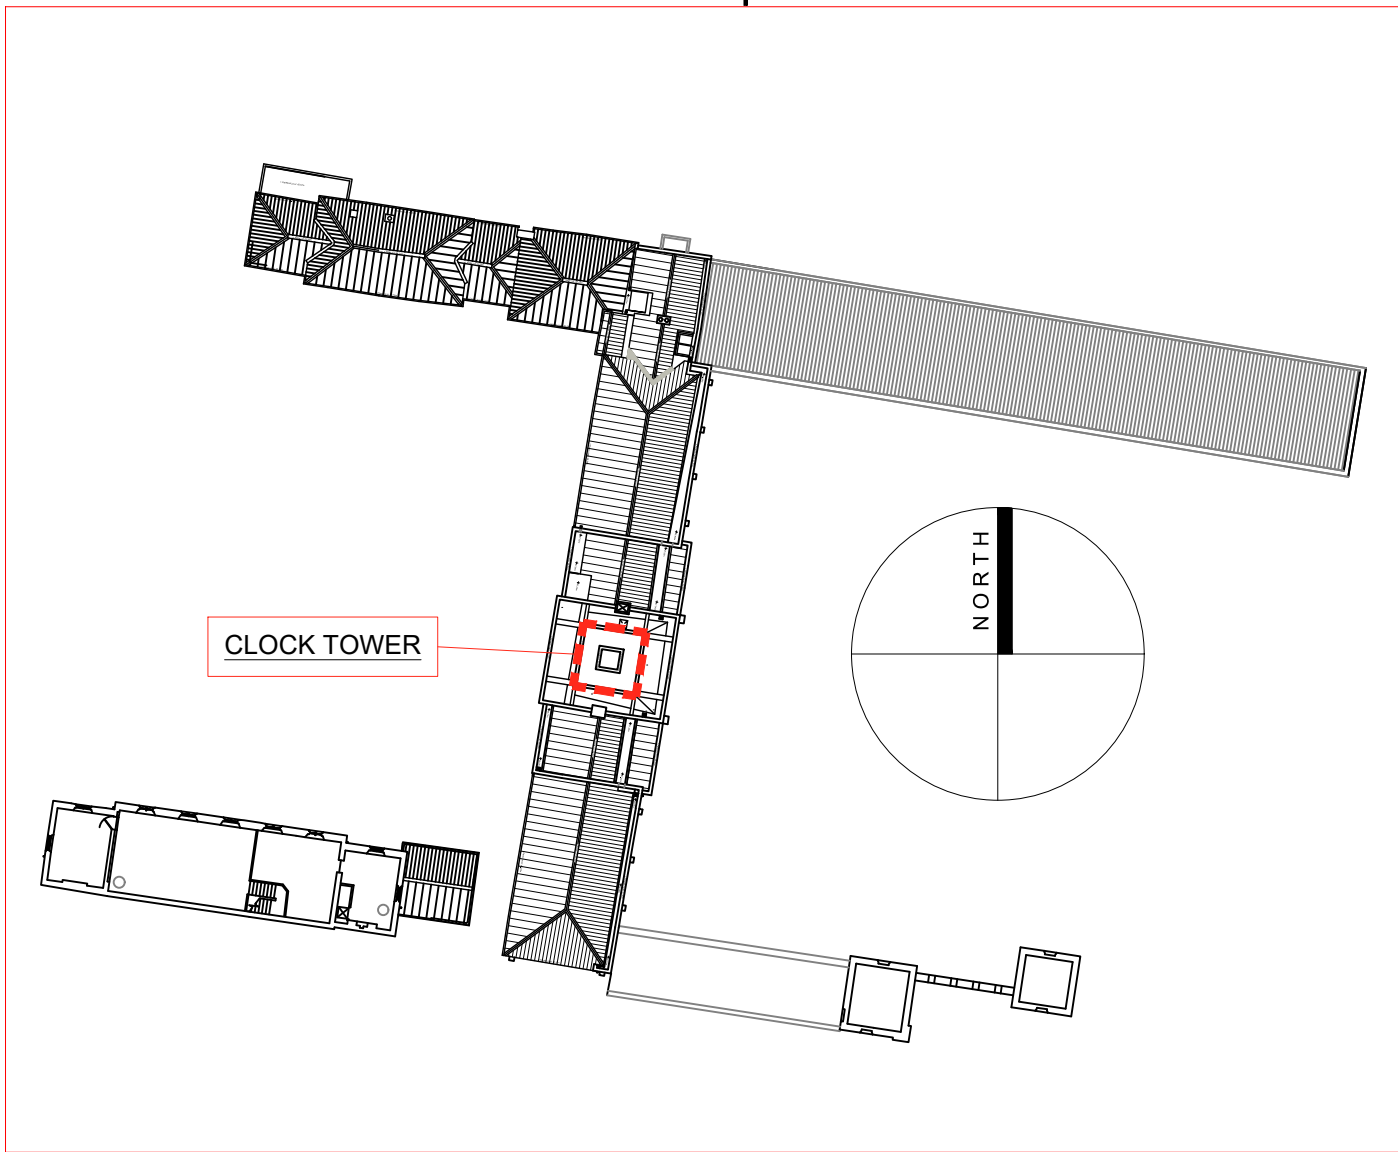

KEY PLAN (ROOF LEVEL)
SCALE 1:500

HEALTH AND SAFETY INFORMATION
(Refer to Pre-Tender CDM Documentation)

Rev.	Details of Revision	Date	Initial
------	---------------------	------	---------



Partner Details

Project
Clock Tower Alterations
Coach House Building
Elvaston Castle

UPRN Number
2853-01
Drawing Number
P19/F/09
Revision

Title
Proposed Elevations & Roof Plan

Scale
1:50
Drawn
AG
Checked
AG
Original Size
A1
Date
19/10/2019
Date
19/10/2019

Status
FOR PLANNING

DO NOT SCALE
Use only written dimensions. All dimensions must be verified prior to the works being put into hand and any discrepancies reported to the originator.



INVESTOR IN PEOPLE