


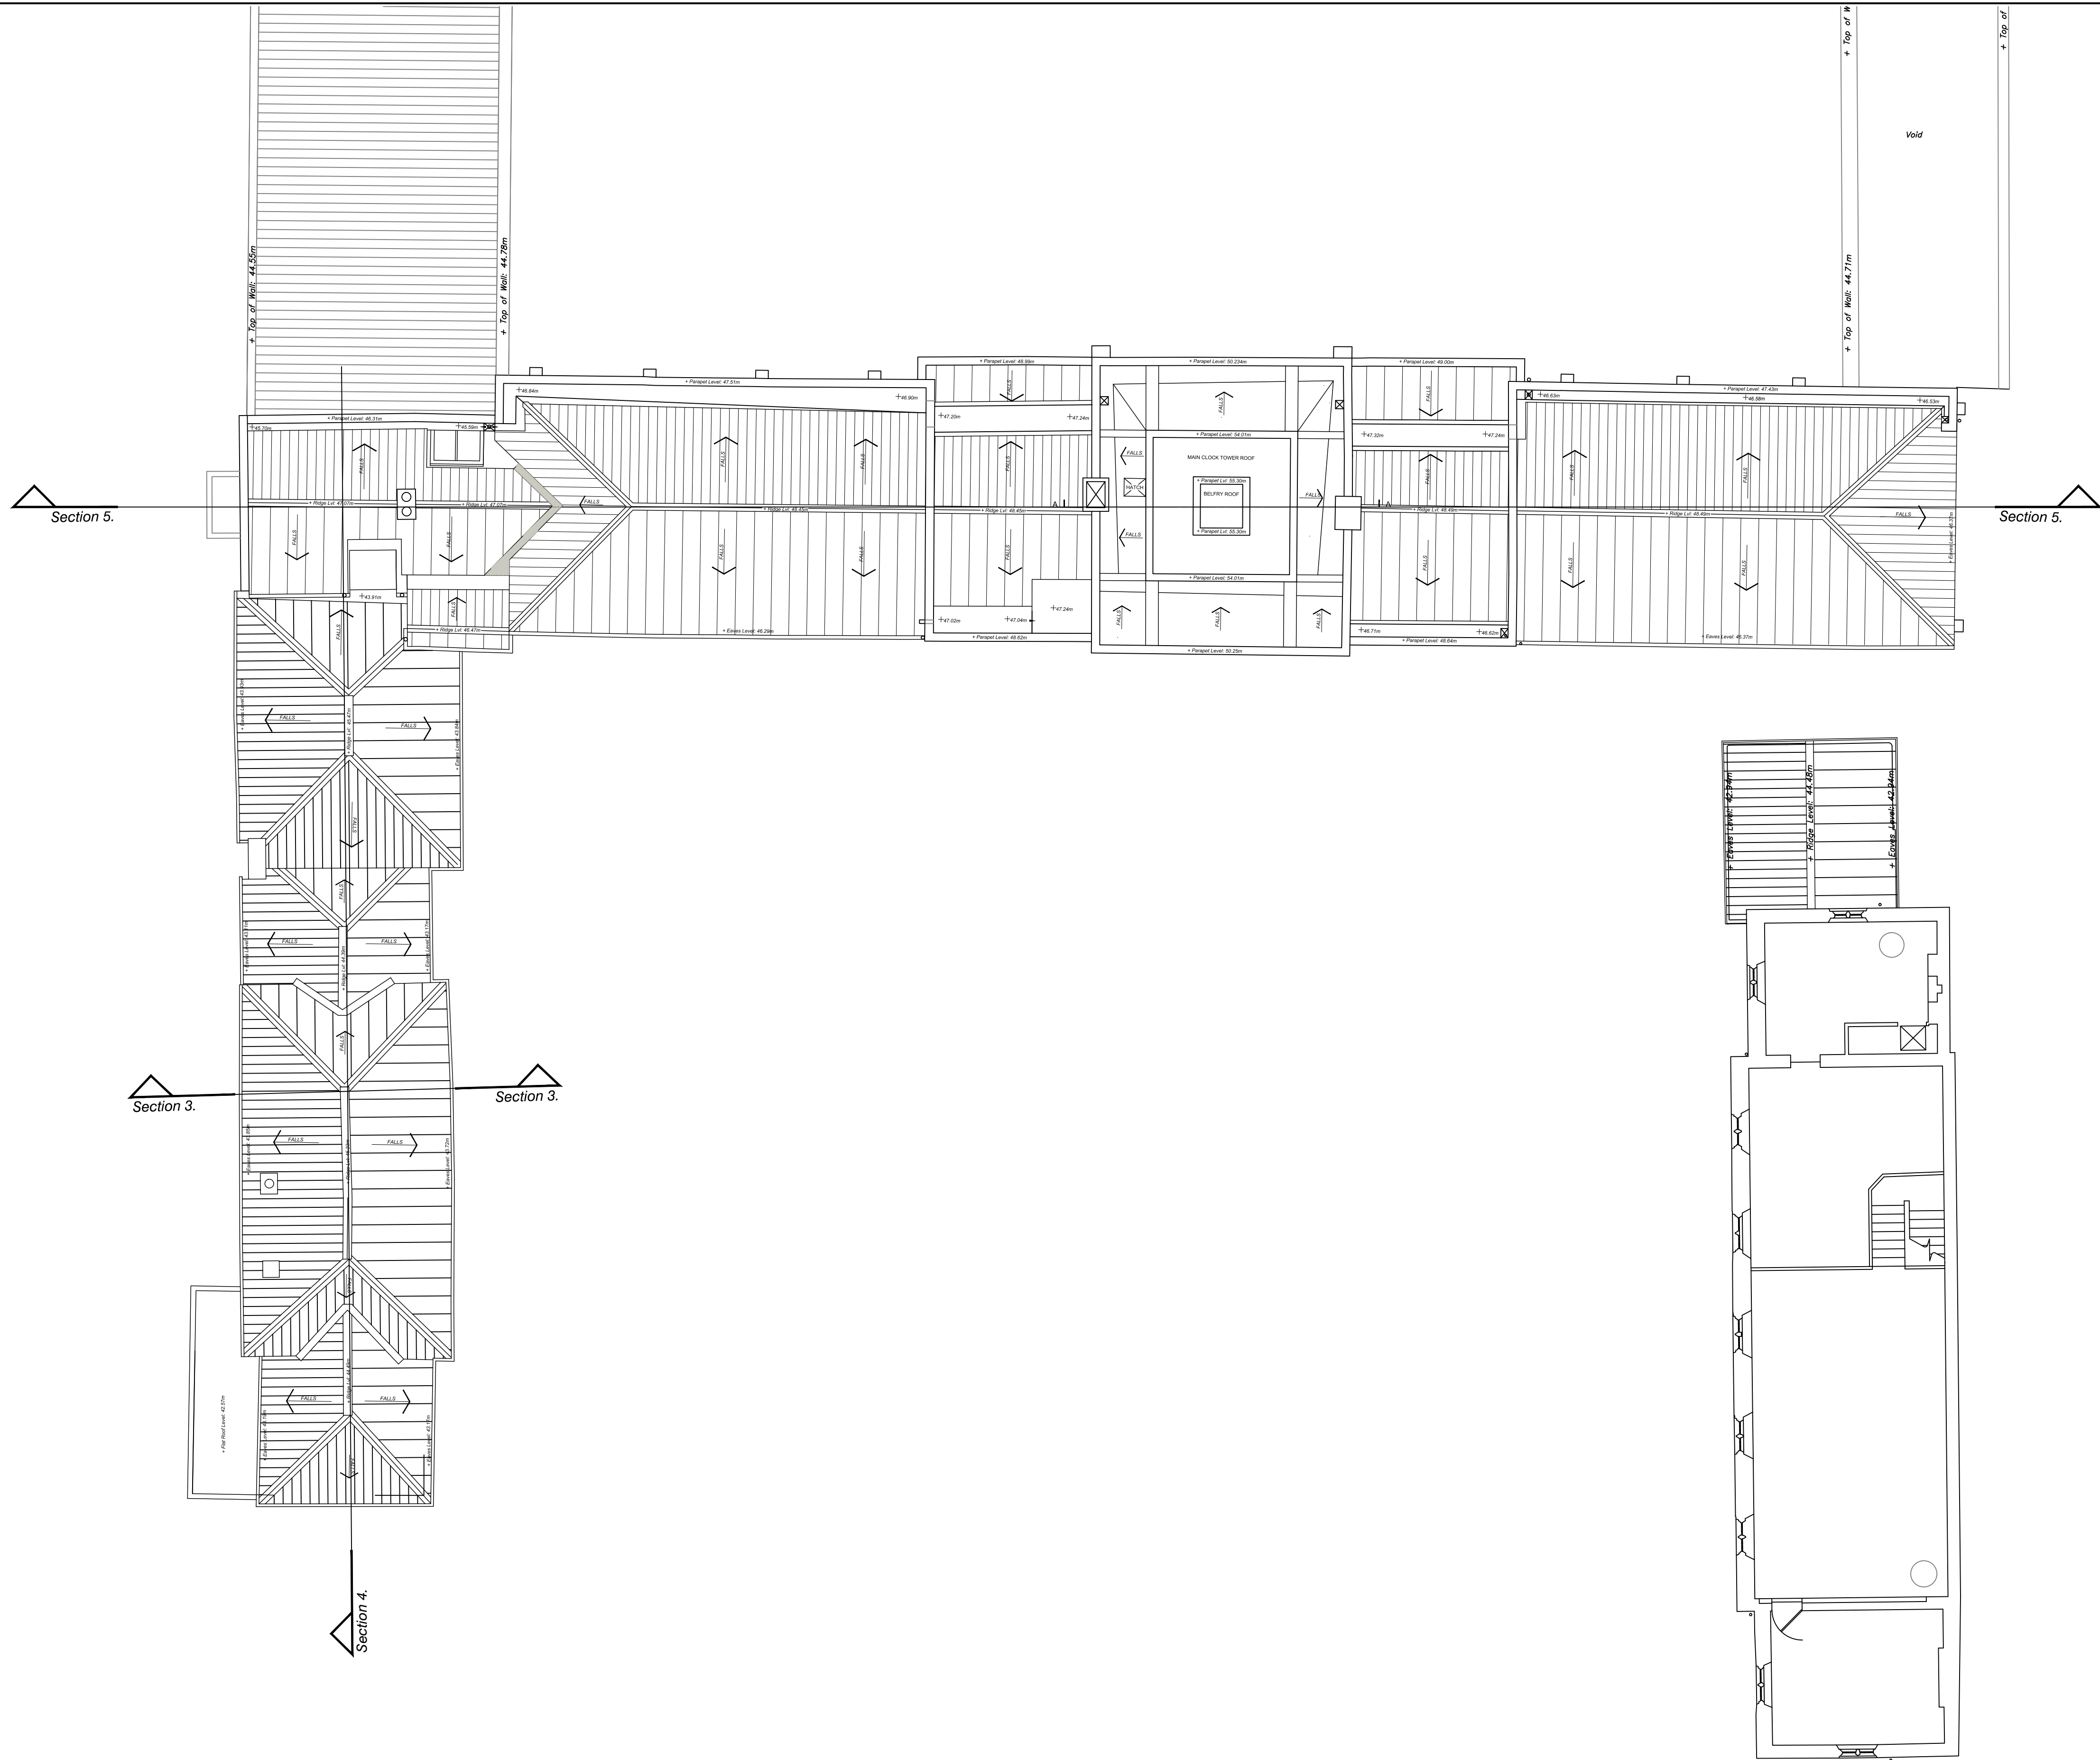

LOCATION / KEY PLAN
N.T.S.

Rev.	Details of Revision	Date	Initial
------	---------------------	------	---------

Derbyshire County Council
Corporate Property
Director of Property:-
Jeremy Goacher
Chatsworth Hall, Chesterfield Road,
Mastock, Derbyshire DE4 3FV
Tel. (01629) 580000 Fax. (01629) 536266

Partner Details

Project
Clock Tower Alterations
Coach House Building
Elvaston Castle

LUPRN Number
2853-01


Drawing Number
P04/F/05

Title
Existing Roof Plan

Scale 1:100	Drawn AG	Checked AG
Original Size A1	Date 19/10/2019	Date 19/10/2019

Status
FOR PLANNING

DO NOT SCALE
Use only written dimensions. All dimensions must be verified prior to the works being put into hand and any discrepancies reported to the originator.

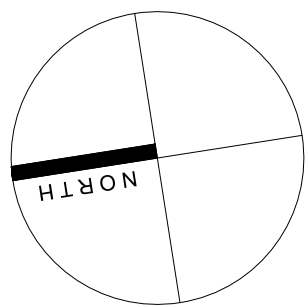

SCALE 1 : 100
SCALE 1 : 1