



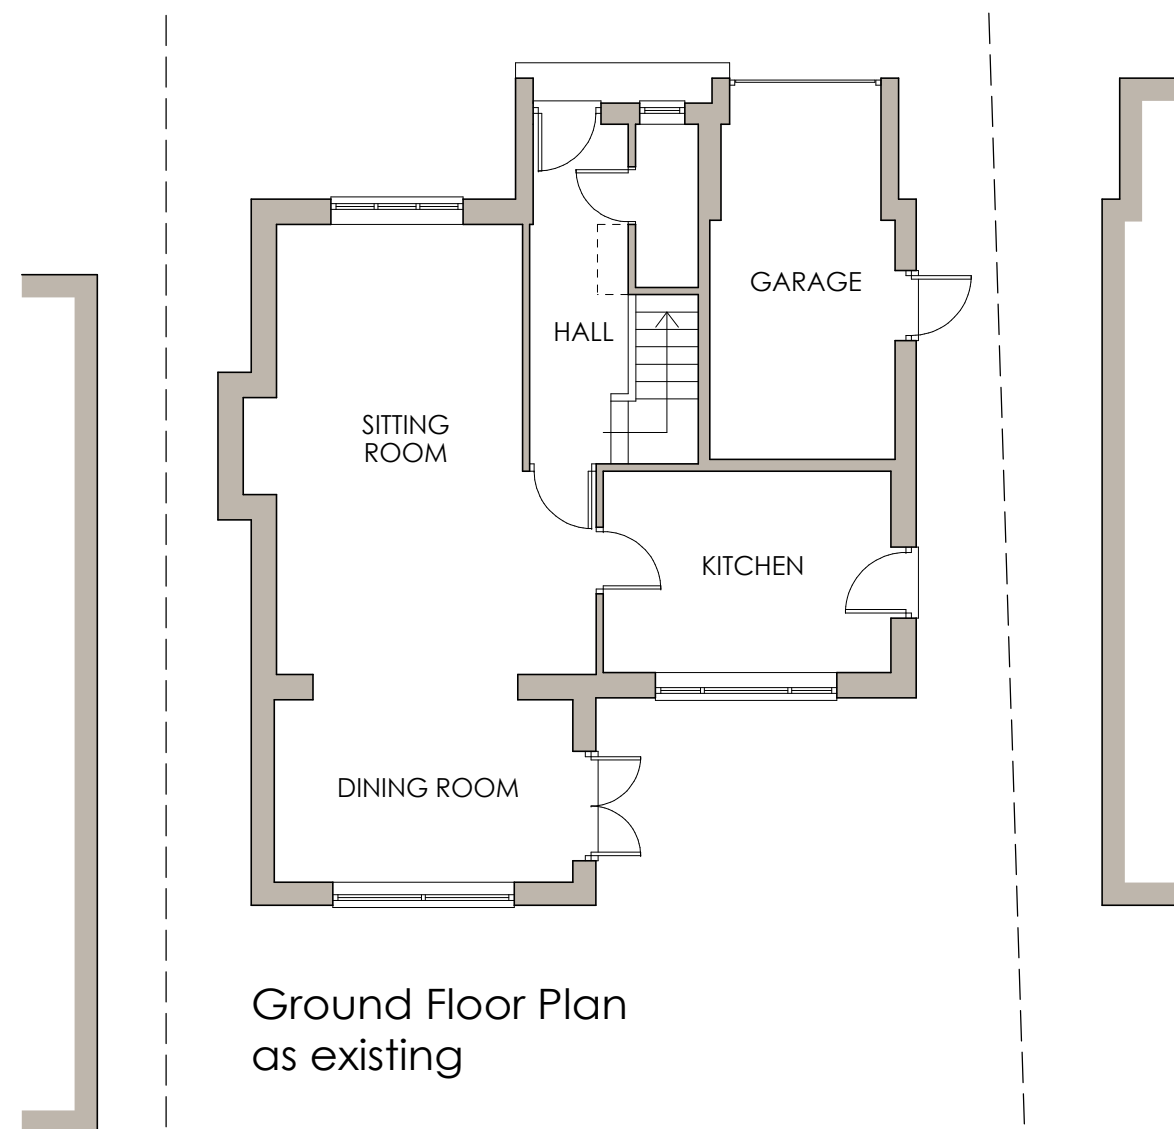


Ground Floor Plan
as existing

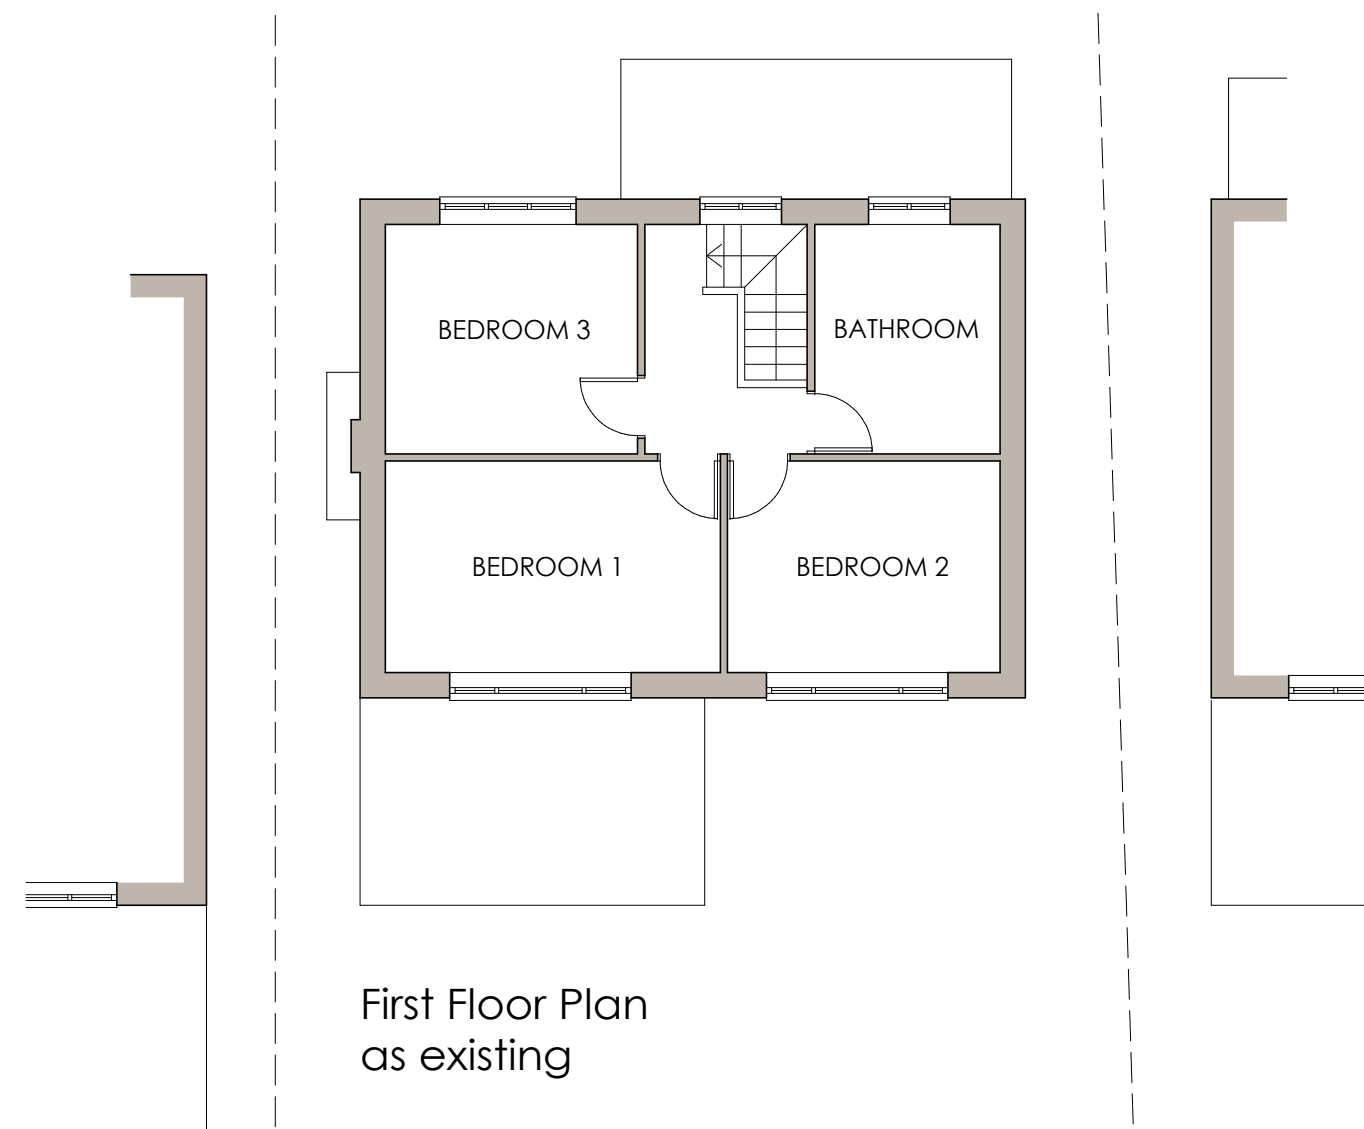

First Floor Plan
as existing

Proposed Extension to 51 Belfield Road, Etwall

Scale 1:100 October 2019 Drawing Number: 1902 - P2

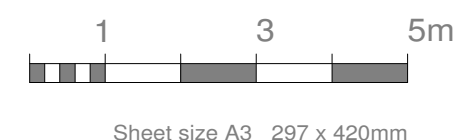

Philip A. Davies MCIAT
BUILDING DESIGN CONSULTANT
114 The Green Road, Ashbourne, Derbyshire DE6 1EE
Telephone 01335 342 935
e-mail: phildavies48@btinternet.com