


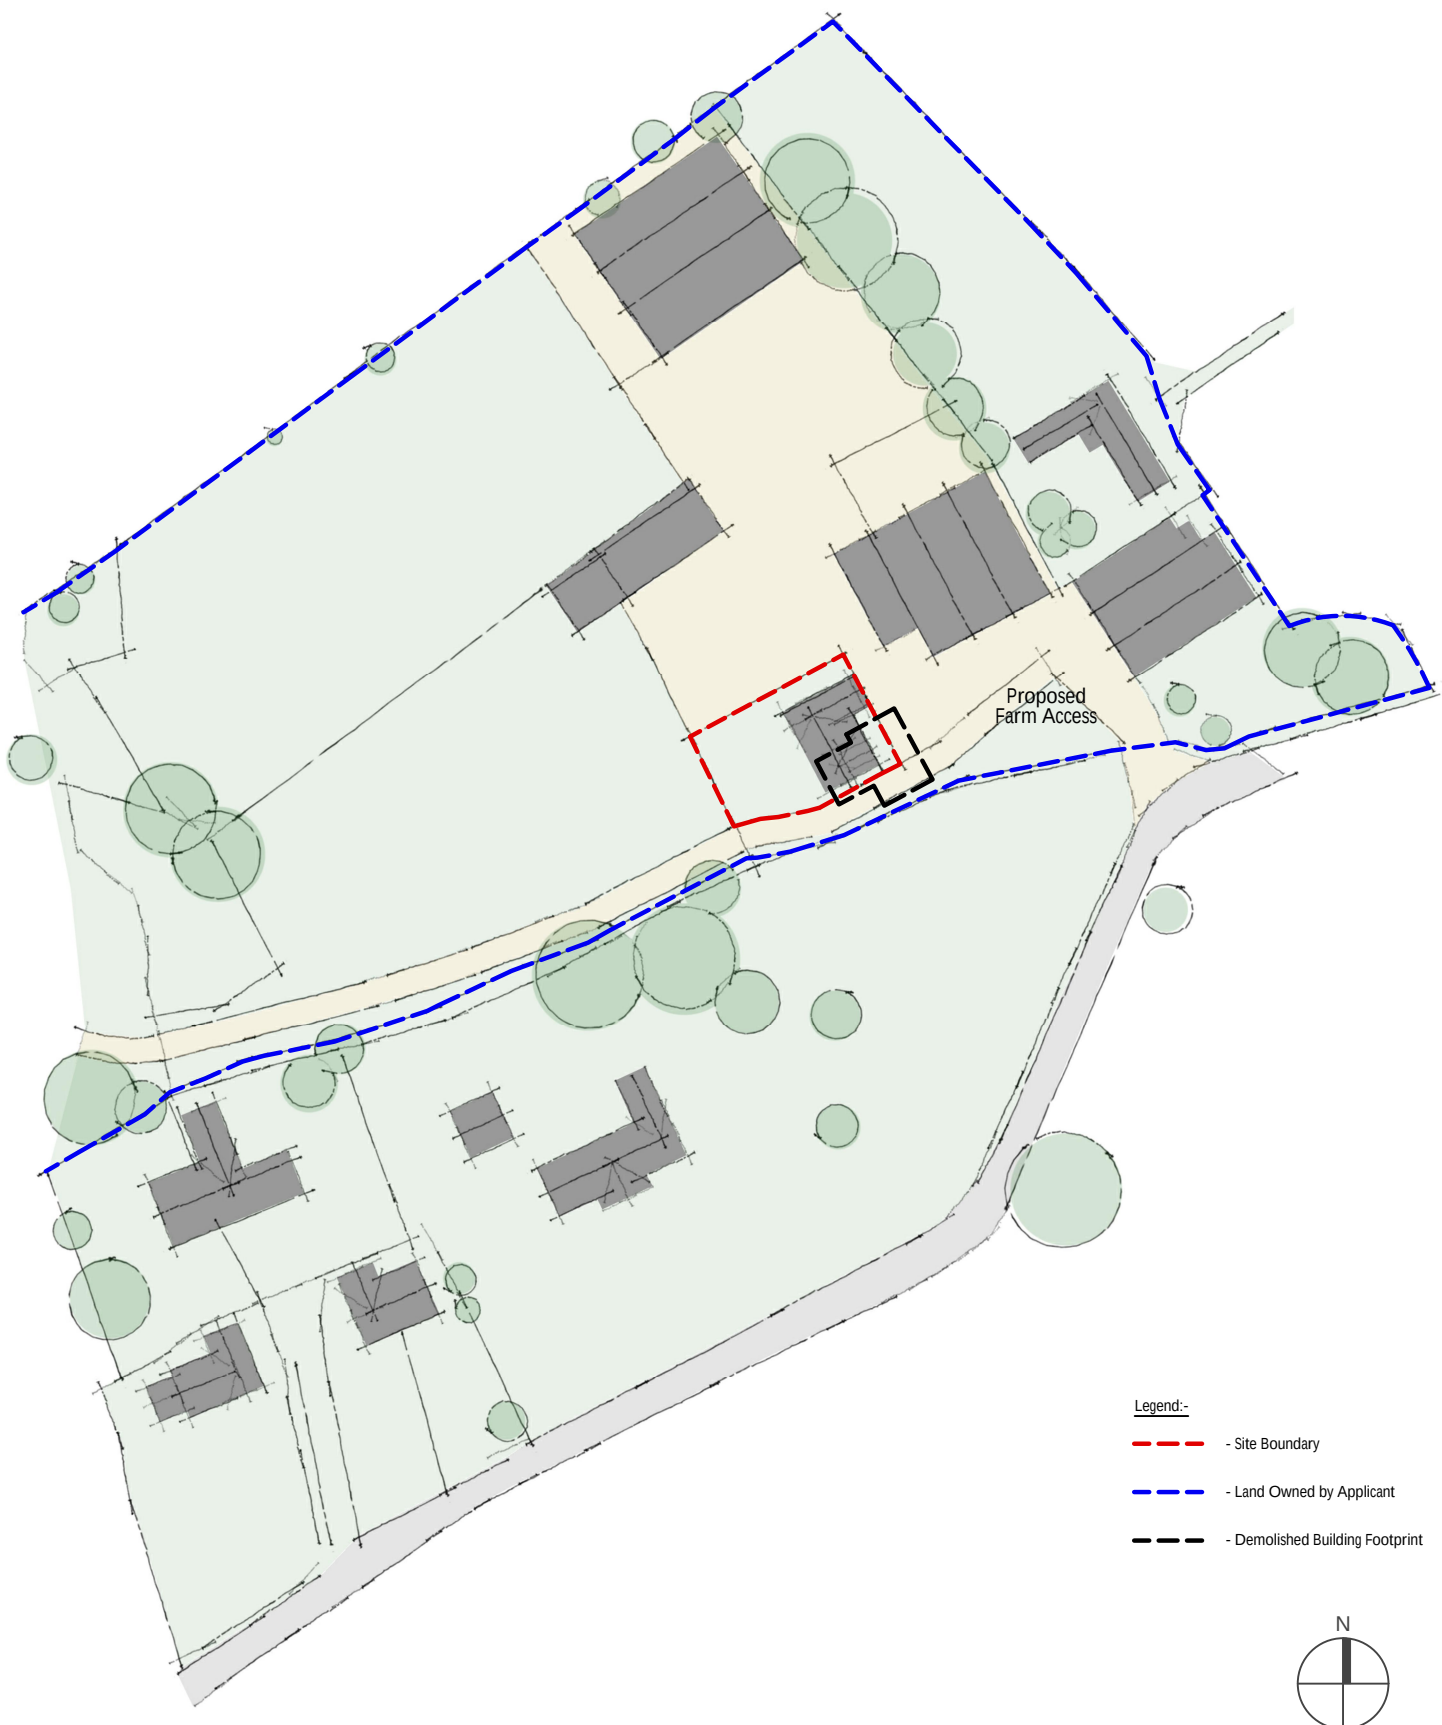

SCALE 1:1000



XREFS:
DRAWINGS:
REVISIONS:
A 16.05.19 GR Building mass and location amended

PROJECT: LAND AT: SHADES FARM, BRETBY, DE15 0RD
CLIENT: Dean Willshee
PROJECT NO. A19-015
DRAWING: PROPOSED SITE PLAN

DWG NO. SK01
STATUS: For Information
SCALE: 1:1000

DWG SIZE: A4 01332 460044
REVISION: A 5 Queen Street, Derby, DE1 3DL
DRAWN: GR hello@justinsmitharchitects.co.uk
DATE: May 2018 www.justinsmitharchitects.co.uk

JUSTIN SMITH
ARCHITECTS