


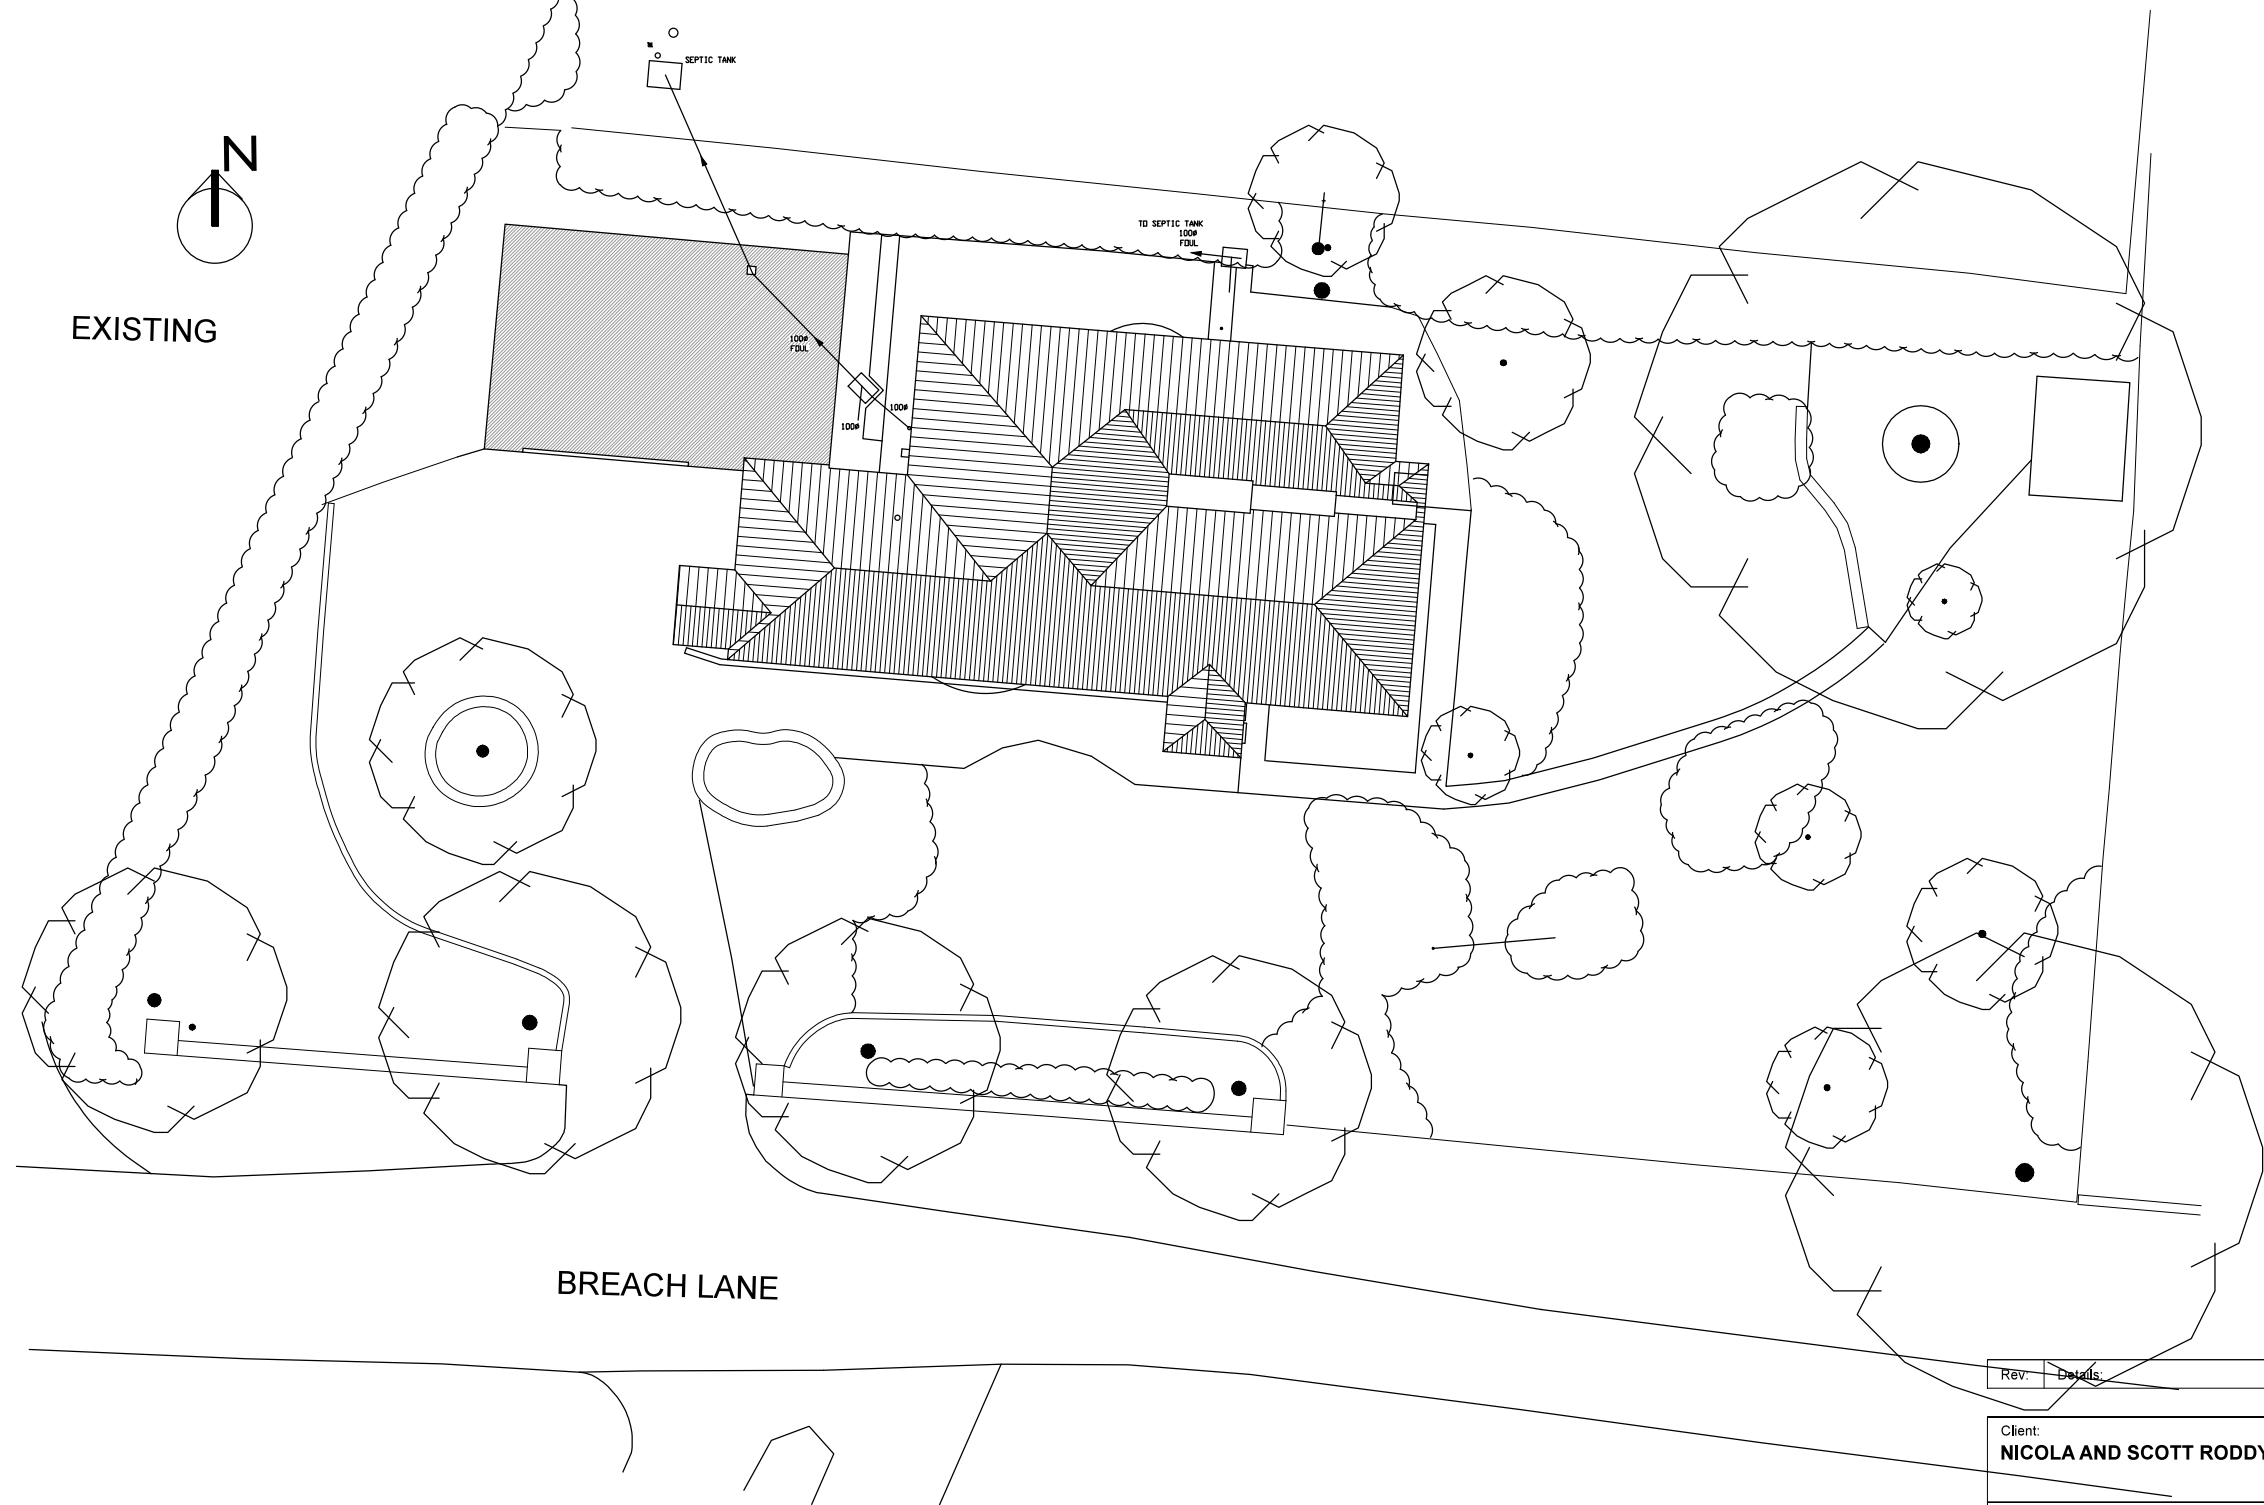

Rev.	Details	By / Chk:	Date:
------	---------	-----------	-------

Client: NICOLA AND SCOTT RODDY	
Project: SOUTHGATES, BREACH LANE	
Drawing Title: EXISTING SITE PLAN	
Scale: 1:200	@ A3
This drawing is copyright of HarmerFitz. Do not scale from this drawing - Refer to figured dimensions only. Notify HarmerFitz of any discrepancies or site variations immediately.	
15012 AL 004	X
HarmerFitz 4 Penn Lane/Melbourne/South Derbyshire/DE73 8EQ mail@harmerfitz.co.uk	