
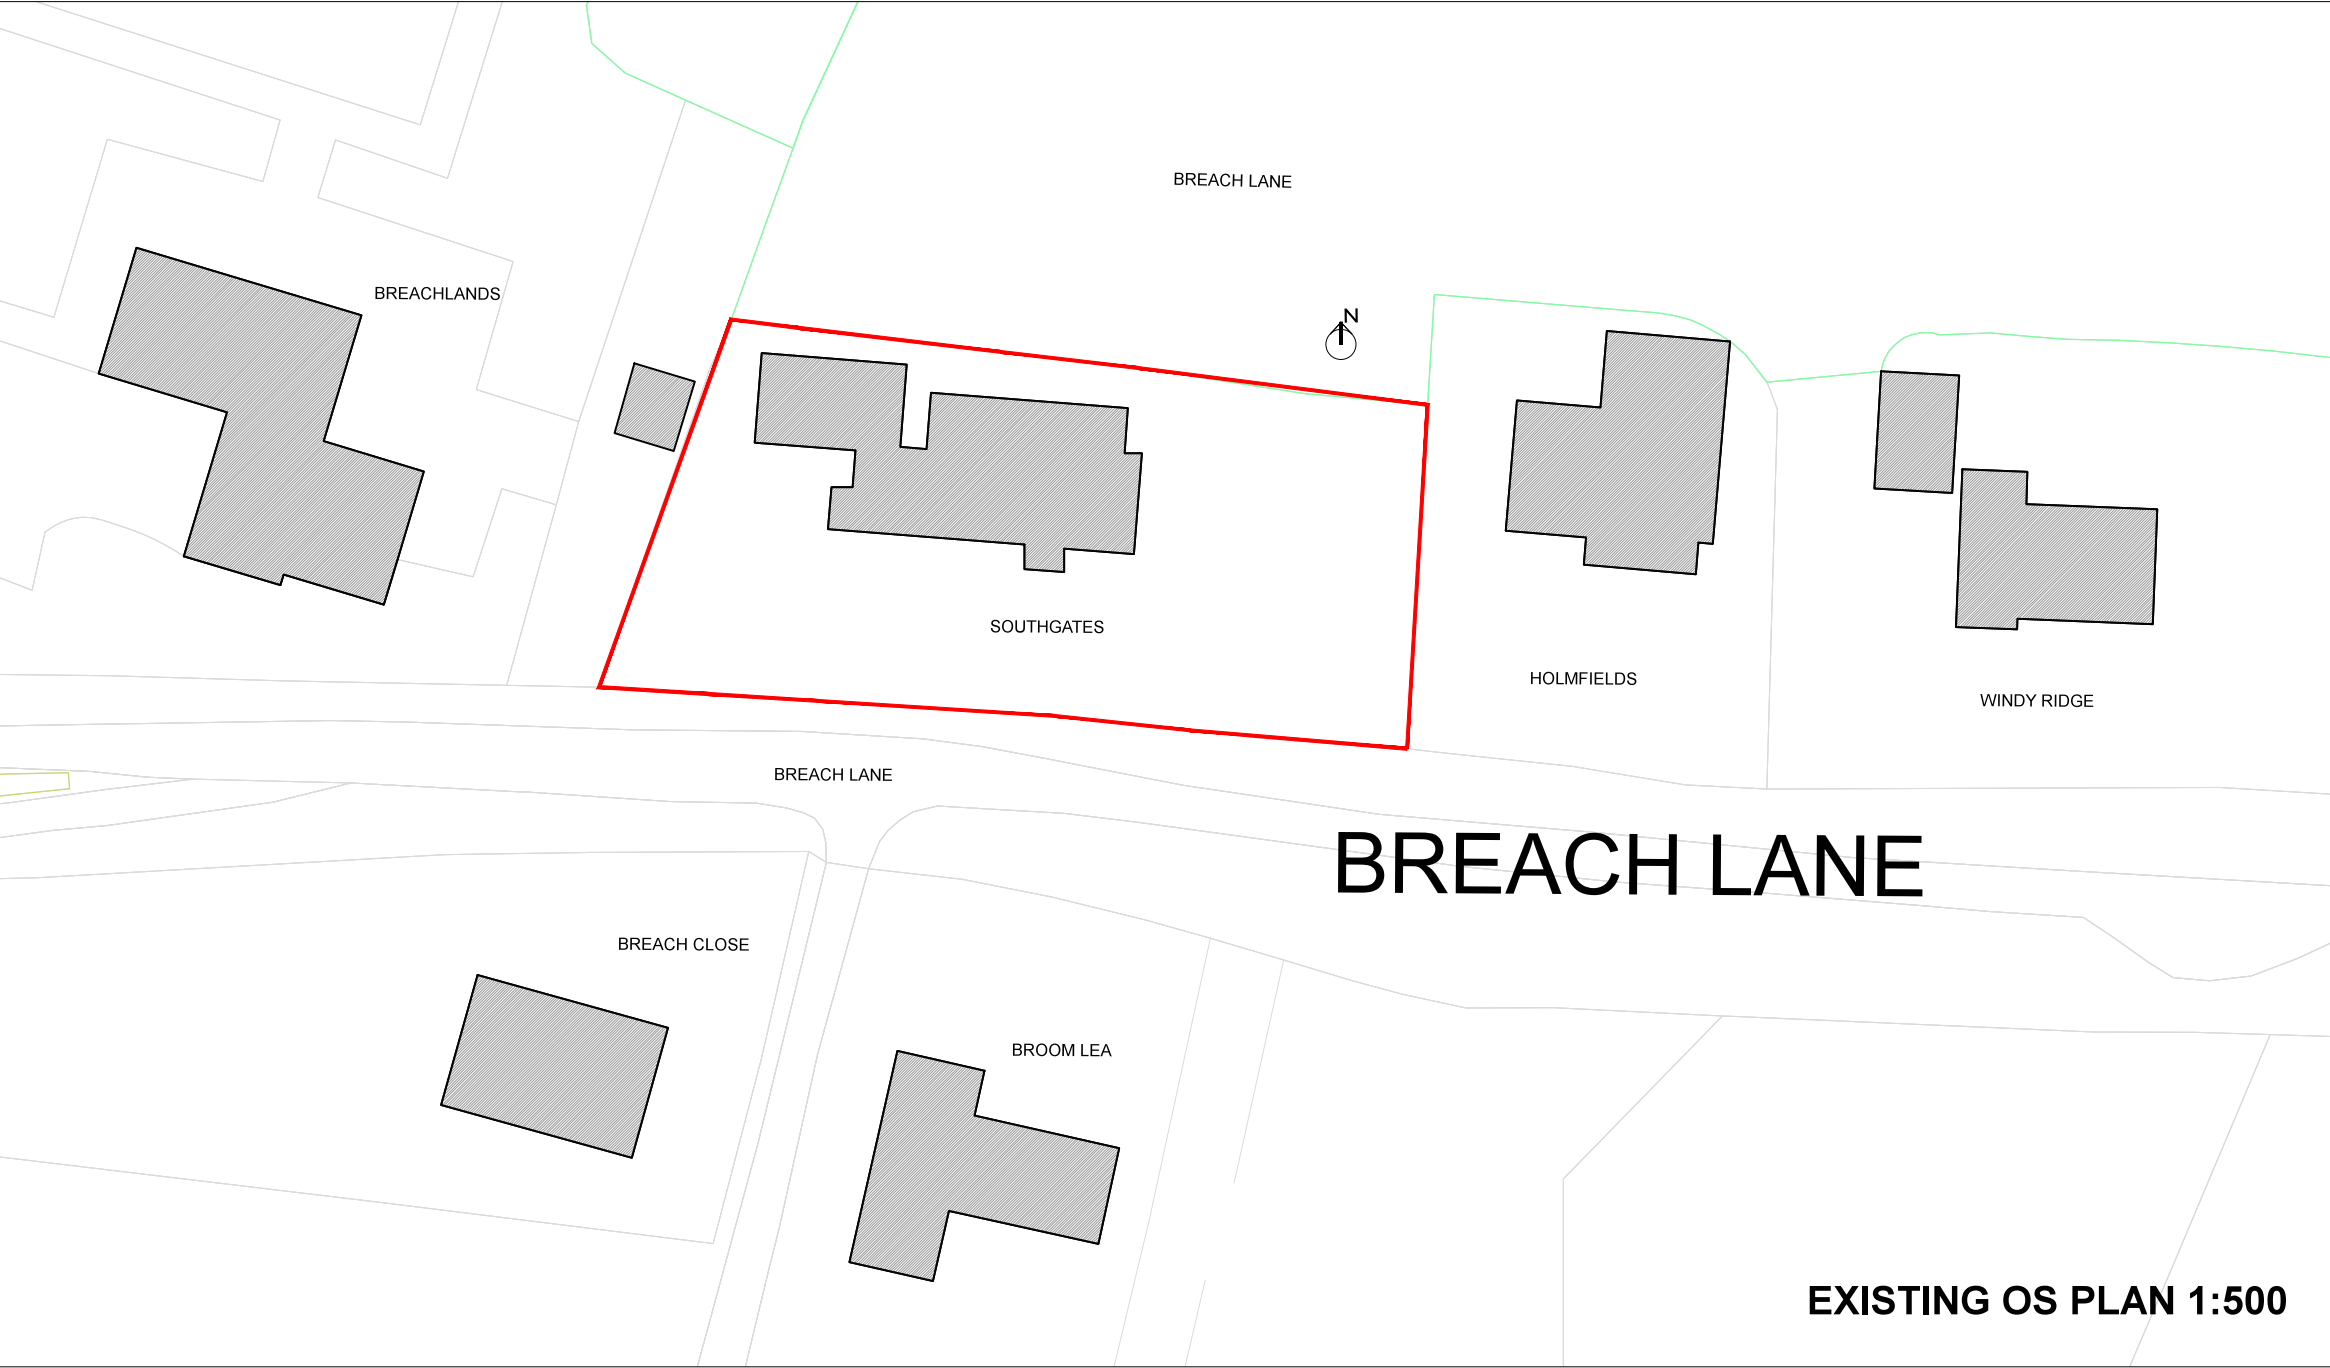
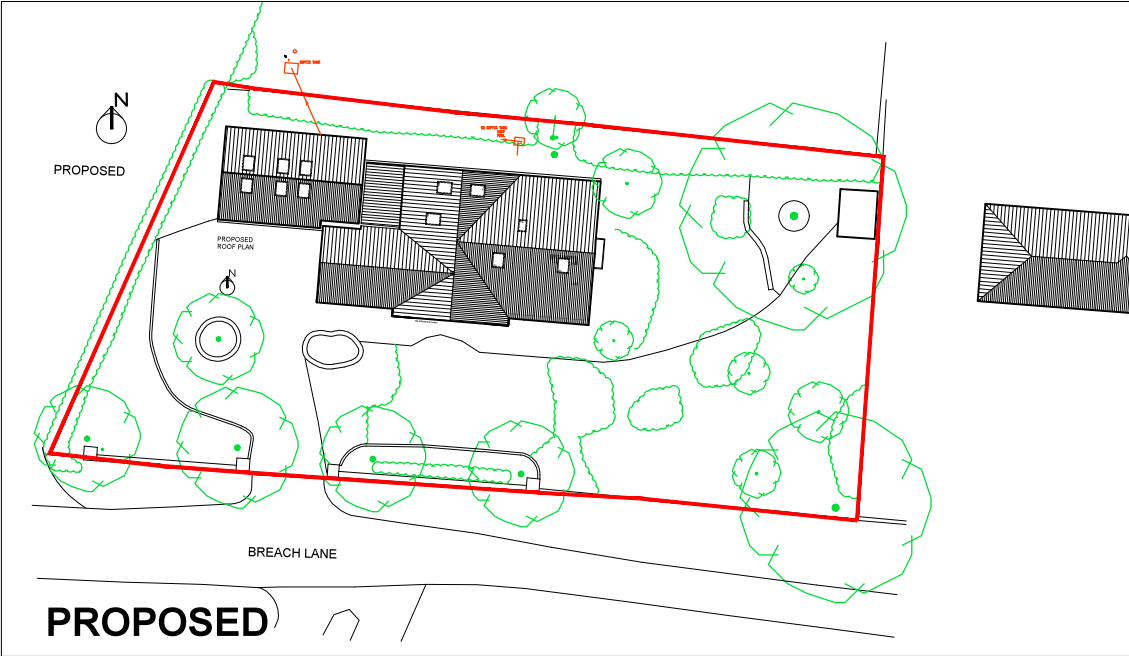


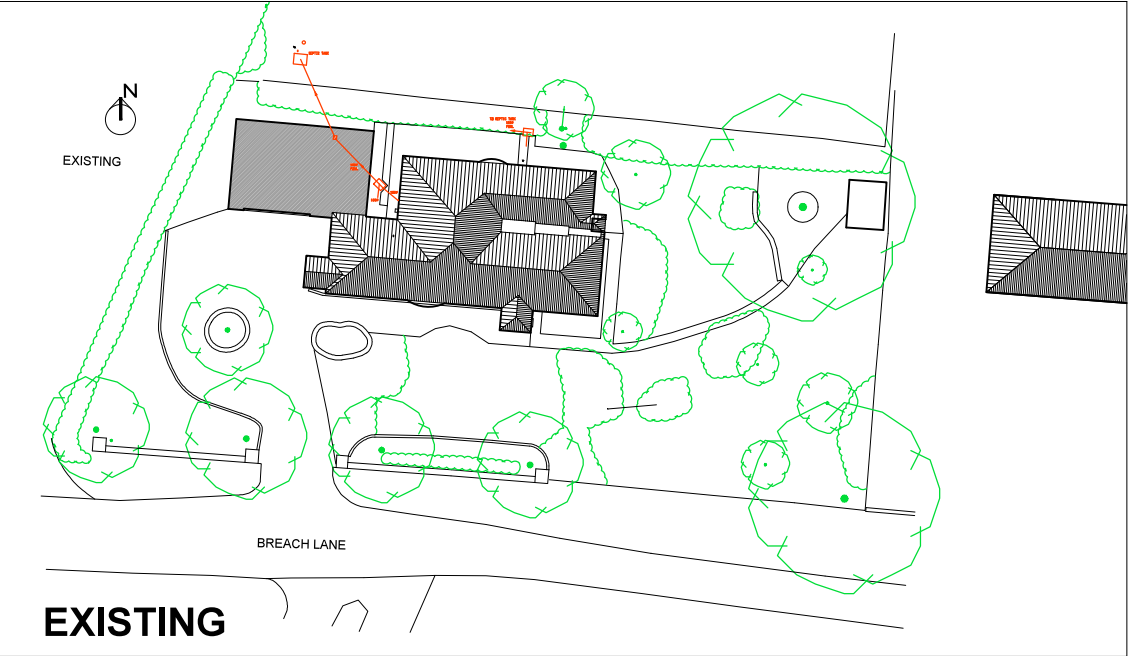

A	Garage roof added - ISSUED FOR PLANNING	28.10.2019
Rev:	Details:	By / Chk: Date:
Client: NICOLA AND SCOTT RODDY		
Project: SOUTHGATES, BREACH LANE		
Drawing Title: EXISTING SITE PLAN AND BLOCK PLAN		
Scale: 1:500		@ A3
This drawing is copyright of HarmerFitz. Do not scale from this drawing - Refer to figured dimensions only. Notify HarmerFitz of any discrepancies or site variations immediately.		
15012 AL 001		A
HarmerFitz 4 Penn Lane/Melbourne/South Derbyshire/DE73 8EQ mail@harmerfitz.co.uk		