



EAST ELEVATION

NORTH ELEVATION

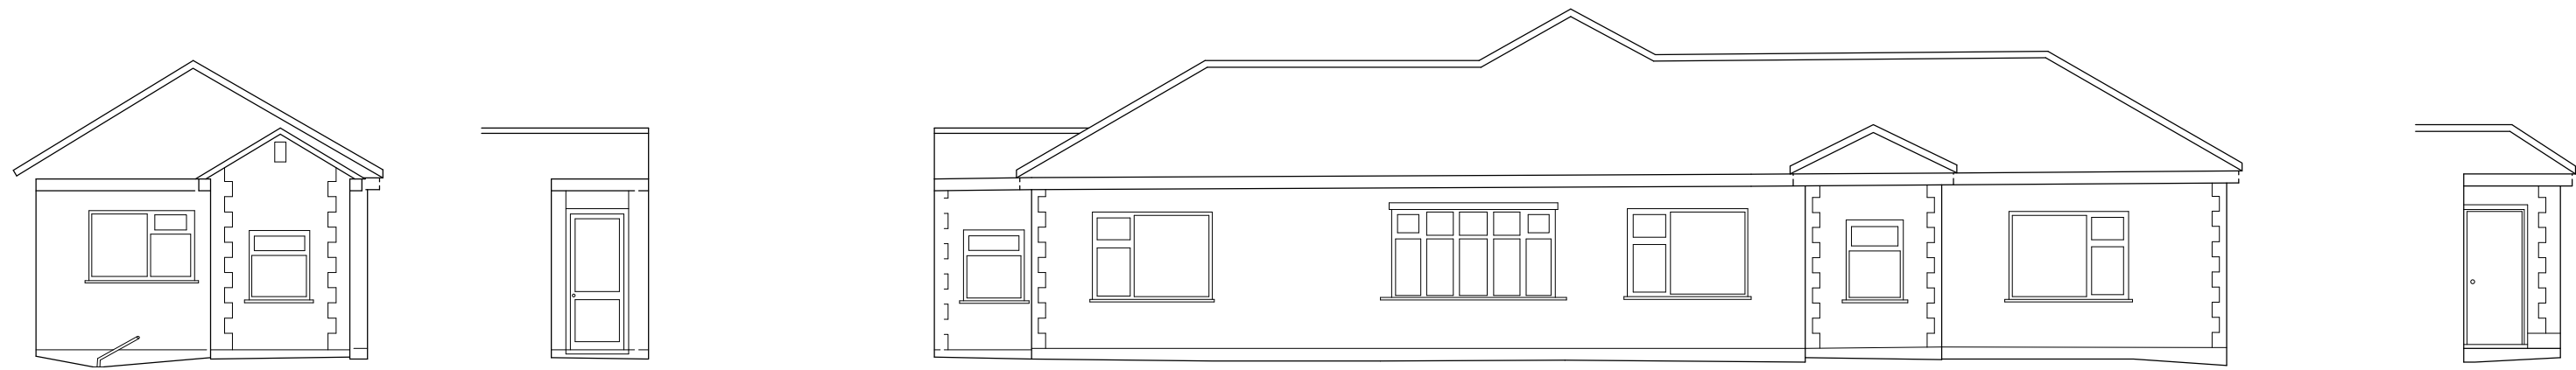

WEST ELEVATION


SOUTH ELEVATION

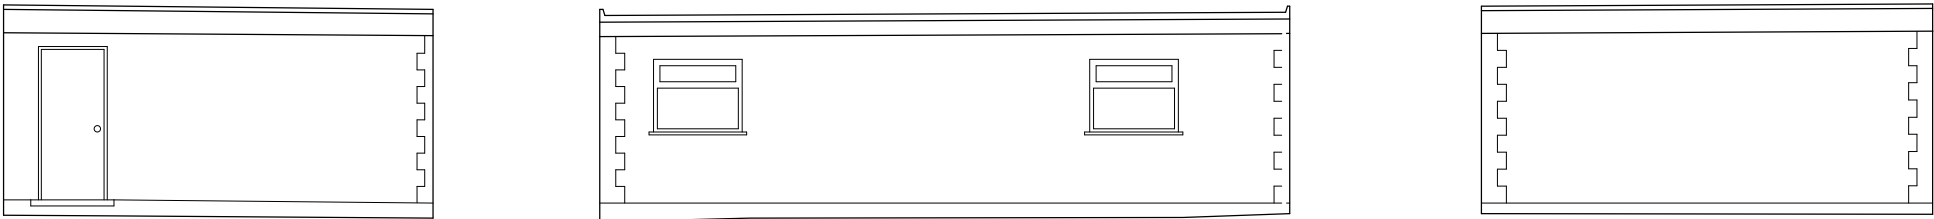

EAST  
GARAGE ELEVATIONS

NORTH

WEST

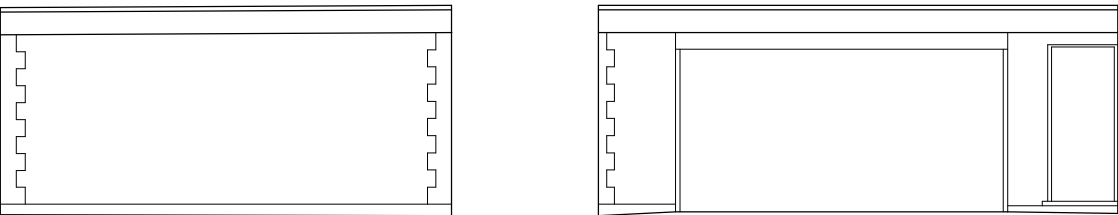

WEST

SOUTH

|   |          |           |       |
|---|----------|-----------|-------|
| Rev:   | Details: | By / Chk: | Date: |
| Client:<br>NICOLA AND SCOTT RODDY   |          |           |       |
| Project:<br>SOUTHGATES, BREACH LANE   |          |           |       |
| Drawing Title:<br>EXISTING ELEVATIONS   |          |           |       |
| Scale: 1:100   |          |           | @ A3  |
| This drawing is copyright of HarmerFitz.<br>Do not scale from this drawing - Refer to figured dimensions only.<br>Notify HarmerFitz of any discrepancies or site variations immediately. |          |           |       |
| 15012 AL 003   |          |           | X     |
| HarmerFitz<br>4 Penn Lane/Melbourne/South Derbyshire/DE73 8EQ<br>mail@harmerfitz.co.uk                                                                                                   |          |           |       |