



Notes:

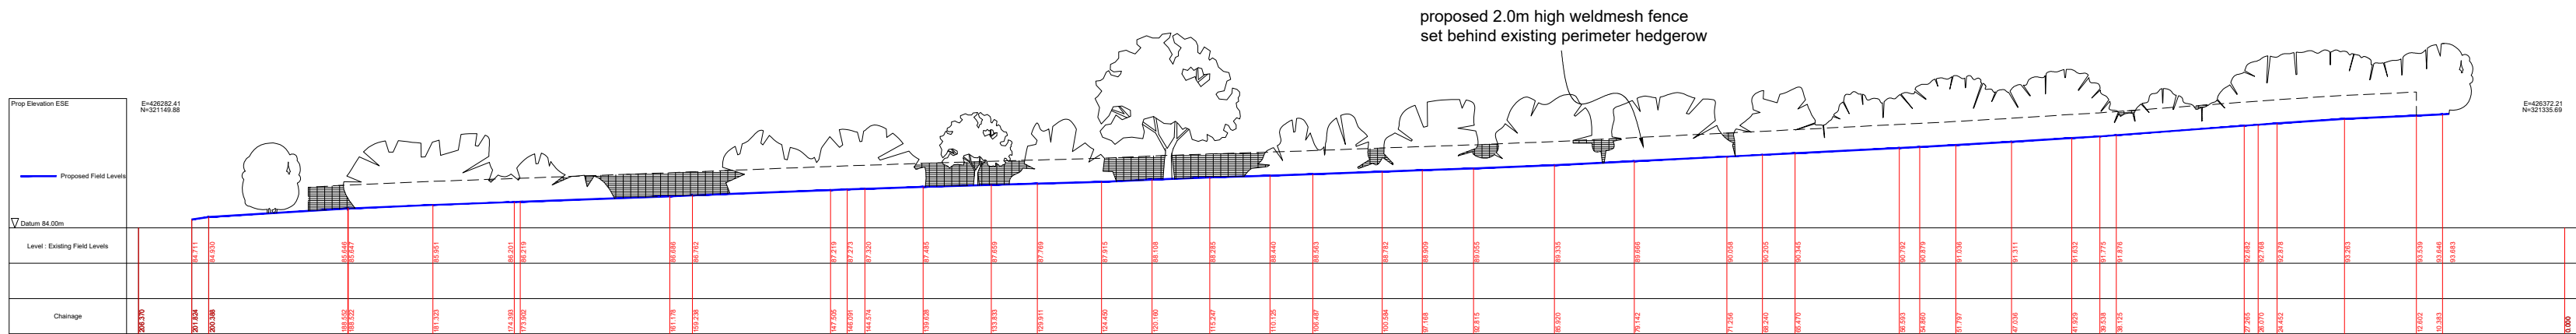


proposed east south east elevation




proposed north north east elevation

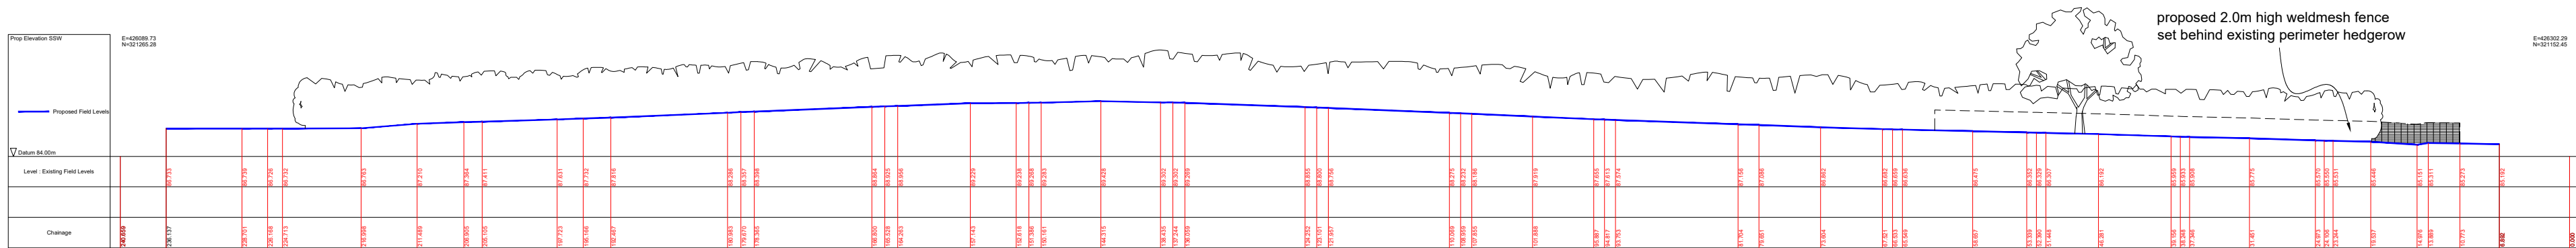

proposed south south west elevation

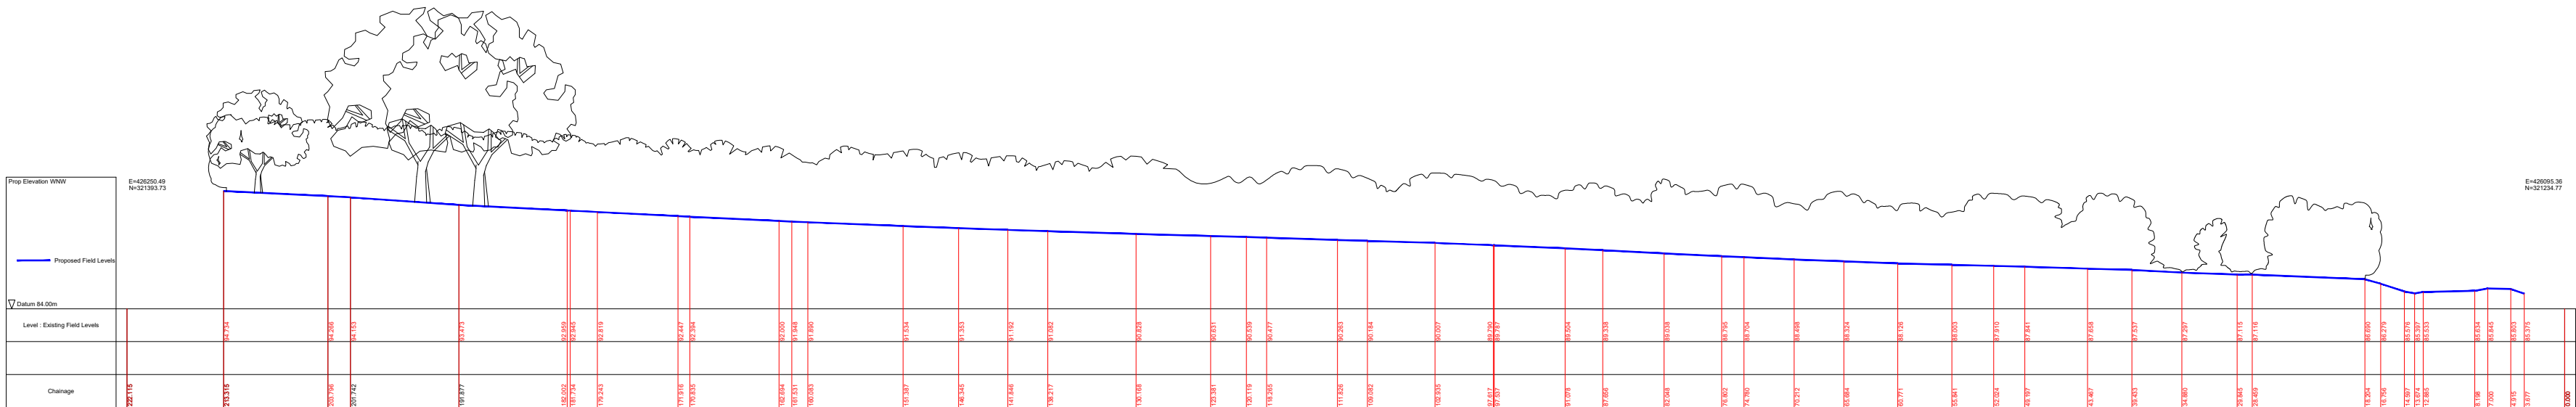

proposed west north west elevation

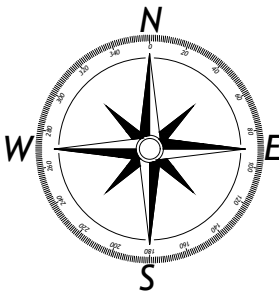

entrust

Inspiring Futures

CLIENT / PROJECT

Paulet High School
Violet Way
Burton upon Trent
DE15 9RT

DRAWING

Proposed Site Elevations

Postal Address :
Entrust,
Riverway Centre,
Stafford ST16 3TH

REVISION

DESCRIPTION

DATE/INITIAL

PROPERTY ID:
5783

PROJECT ARCHITECT/PROJECT
DESIGNER/ENGINEER/SURVEYOR

PROJECT REF / SET
5783

SCALES
1:500

DATE
Oct 2019

DRAWING NO.
A1

REVISION
A008

DATE
Oct 2019

REVISION

Copyright in this drawing and design belongs to Entrust Property Services. Unauthorised reproduction infringes copyright and may result in contractual or civil proceedings. Contractors must advise the Architect / Project Designer / Engineer or Surveyor of any variations between this drawing and conditions found on site. DO NOT SCALE only written dimensions to be used. Any Ordnance Survey Mapping is reproduced with the permission of the Controller of Her Majesty's Stationery Office Crown copyright. Unauthorised reproduction infringes Crown copyright and may lead to prosecution or civil proceedings. Staffordshire County Council Licence No: 100019422 2015.

Original Sheet A1