


© 2019 Copyright Of This Drawing Is Held With S G Design Studio Ltd.
This Drawing Is Not To Be Scaled From By Contractors / Developers.
To Be Read In-Conjunction With All Architects And Engineers' Drawings.
All Dimensions, Spans And Roof Pitches Are To Be Checked Before Works Commence And Fabrication.
Discrepancies Are To Be Reported To S G Design Studio Limited Immediately.

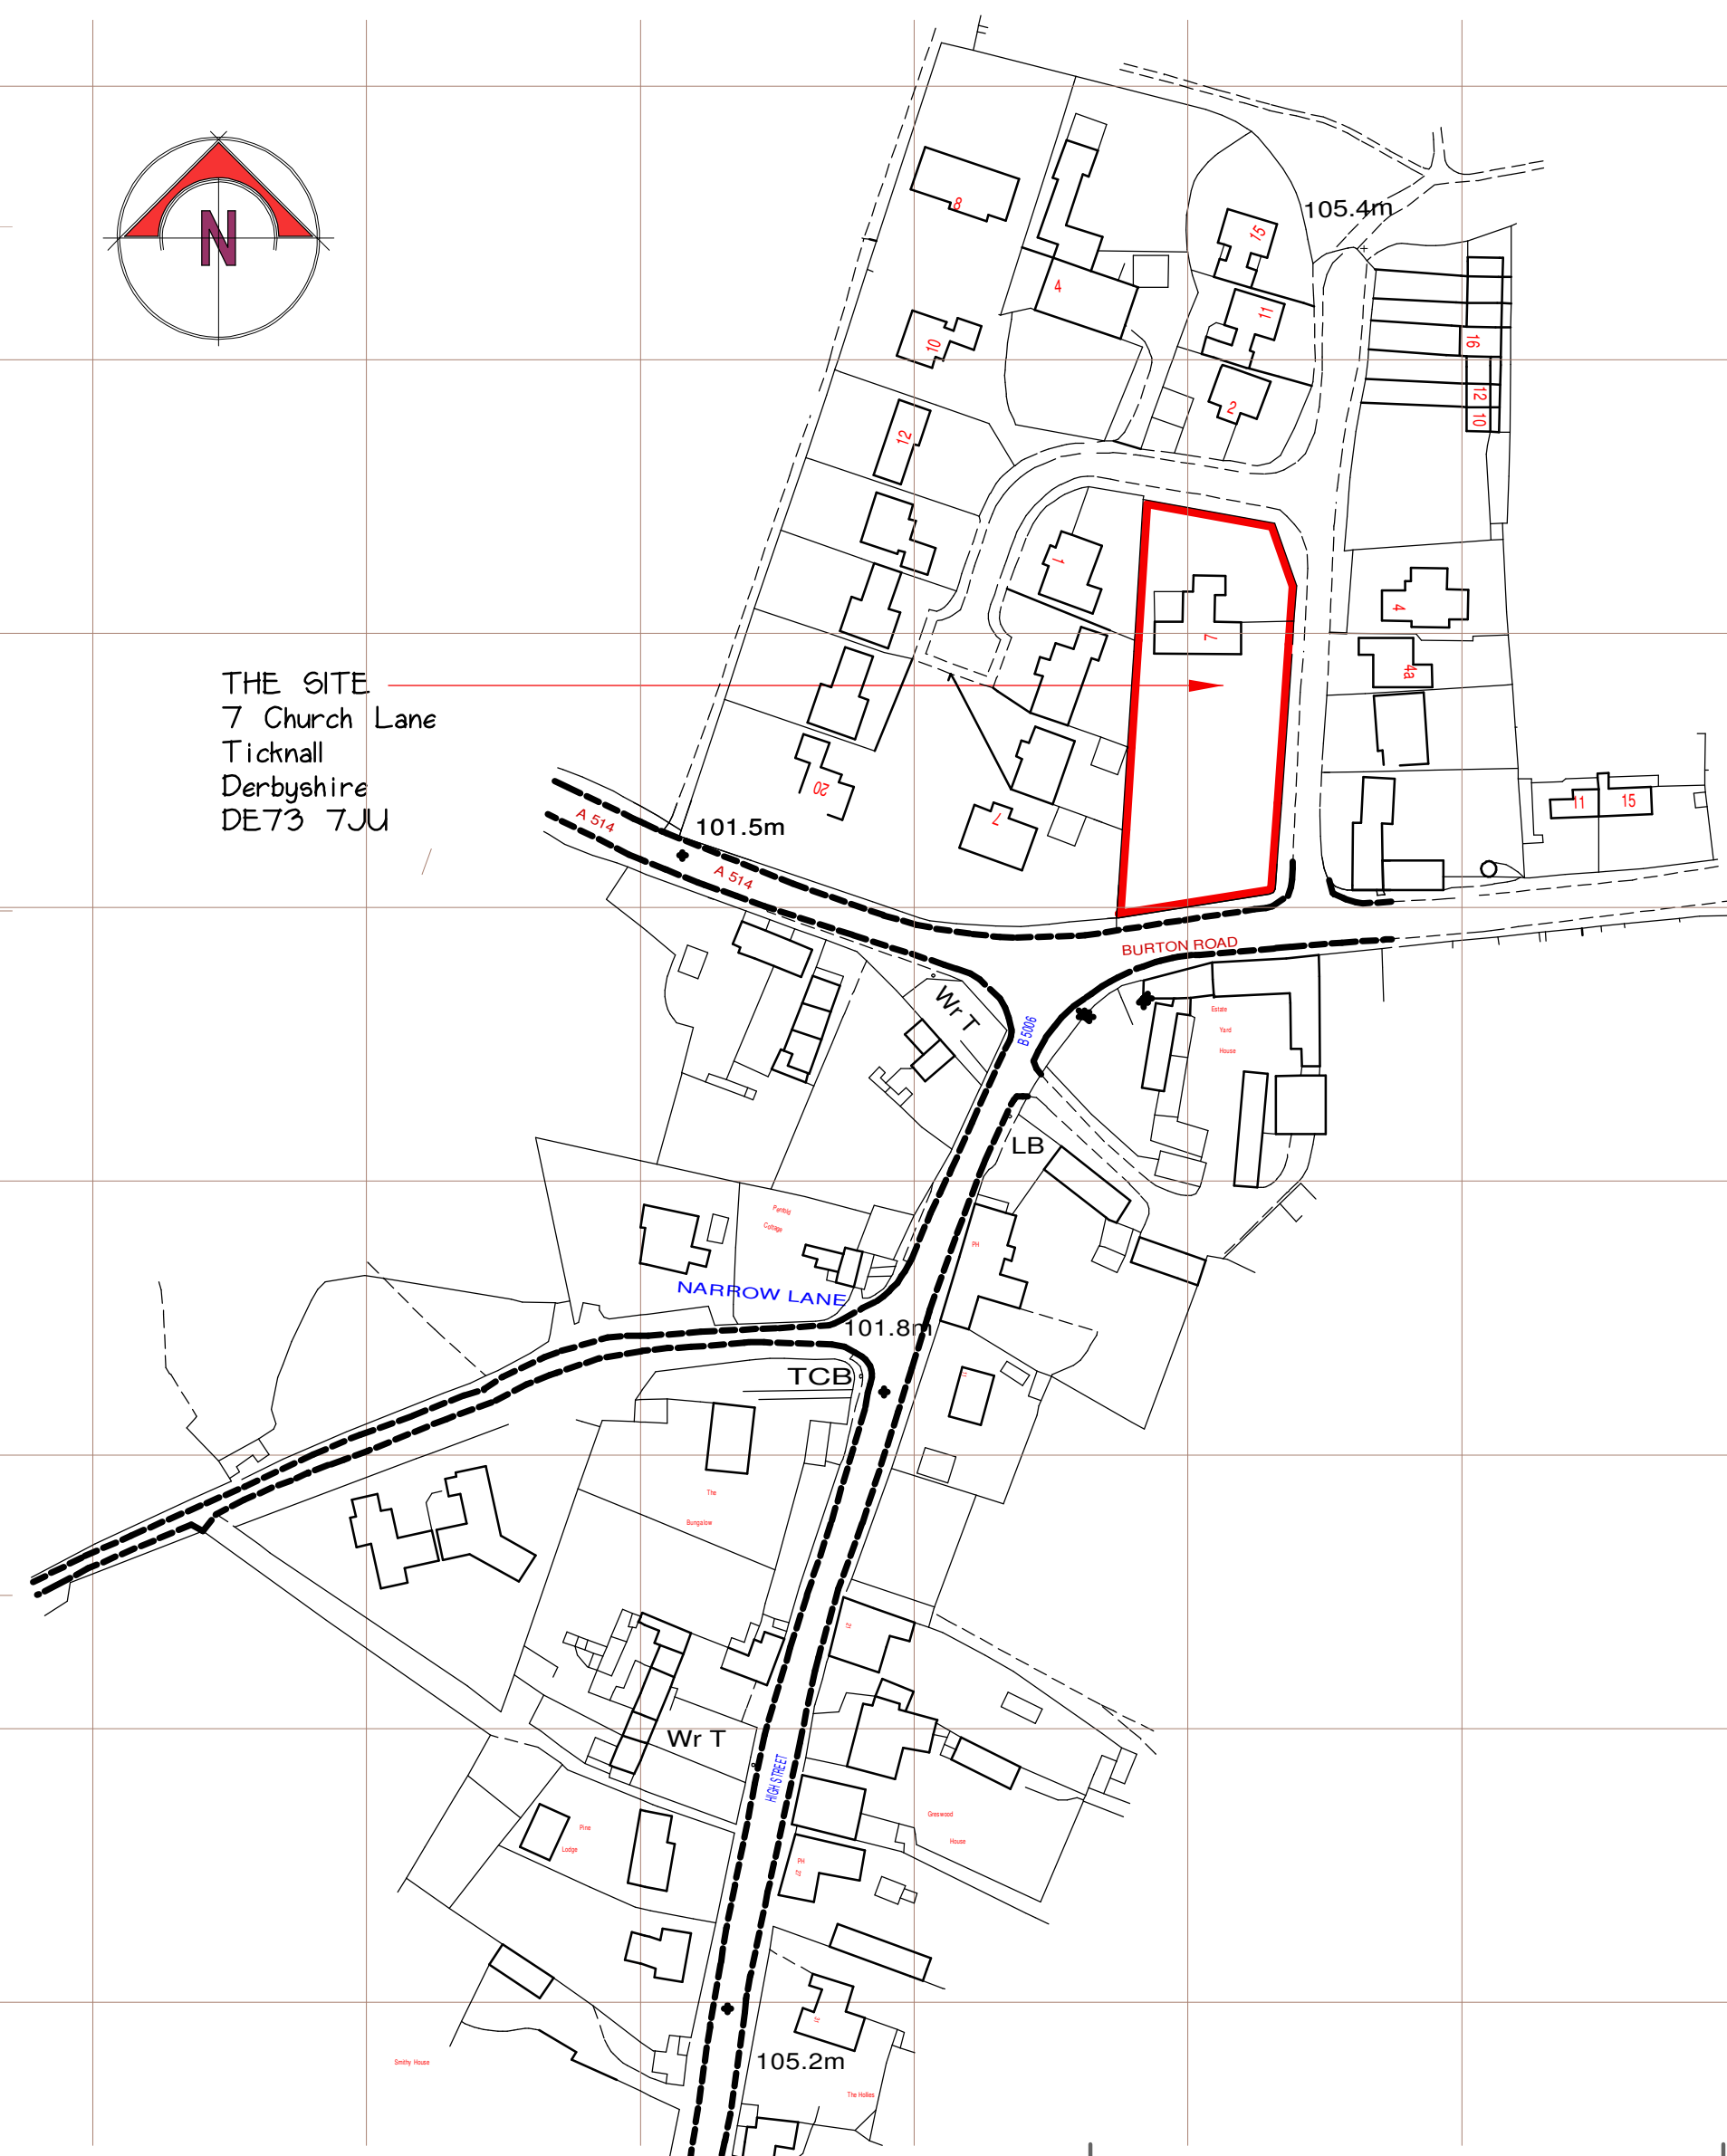

Ordnance Survey (c) Crown Copyright 2019. All rights reserved. Licence number 0102284397

LOCATION PLAN

REPRODUCED FROM THE 1:1250 ORDNANCE SURVEY MAP
WITH THE PERMISSION OF THE CONTROLLER OF HER MAJESTY'S
STATIONERY OFFICE.

LICENCE NUMBER LIG 0997

S G DESIGN STUDIO LIMITED
202 WOODVILLE ROAD HARTSHORNE
SWADLINCOTE, DERBYSHIRE
DE11 7EX

rev



202 woodville road hartshorne swadlincote derbyshire de11 7ex
tel - 01283 226771 e-mail - mail@sgdesignstudio.co.uk

drawing

Proposed Site Plan

project
7 Church Lane
Ticknall
Derbyshire

client
Mr & Mrs Truscott




date 18/01/2019 revision Nil -/-/

scale 1:50 1:100 1:500 & 1:1250 at al size

drawing number

219-40.04 Nil

print 18012019 name 219-40.04

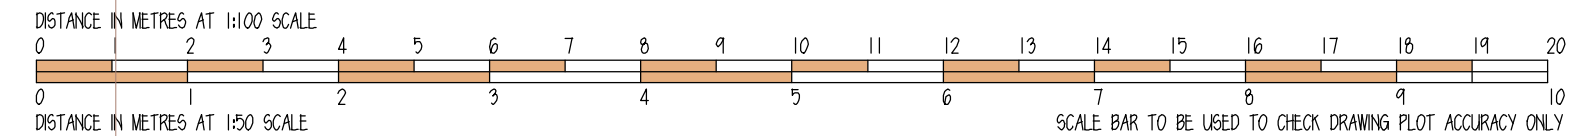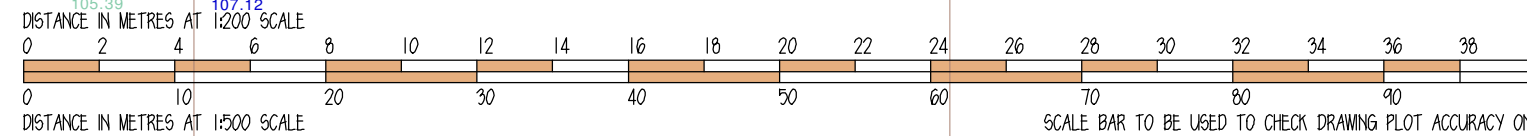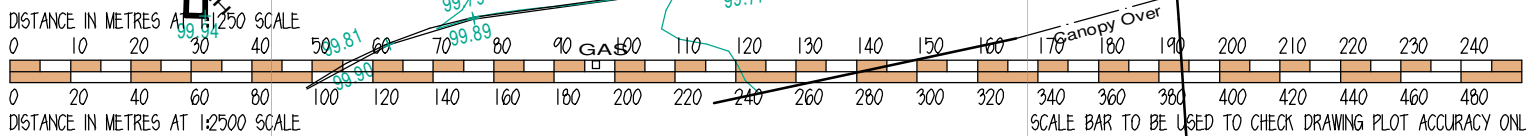

SITE PLAN