




© 2019 Copyright Of This Drawing Is Held With S G Design Studio Ltd.
This Drawing Is Not To Be Scaled From By Contractors / Developers.
To Be Read In-Conjunction With All Architects And Engineers' Drawings.
All Dimensions, Spans And Roof Pitches Are To Be Checked Before Works Commence And Fabrication.
Discrepancies Are To Be Reported To S G Design Studio Limited Immediately.



PROPOSED SIDE

PROPOSED REAR

PROPOSED SIDE

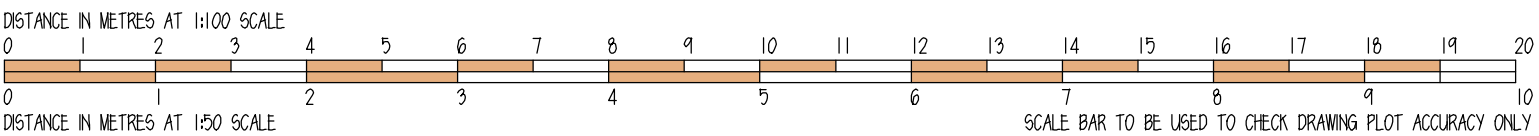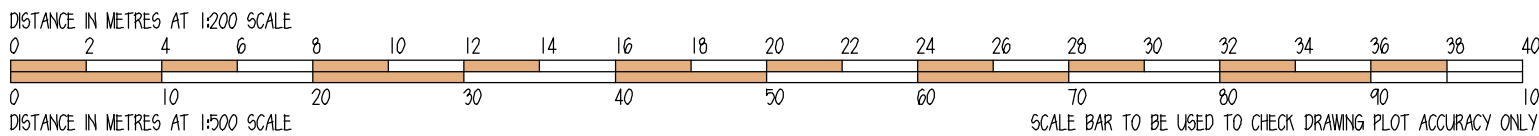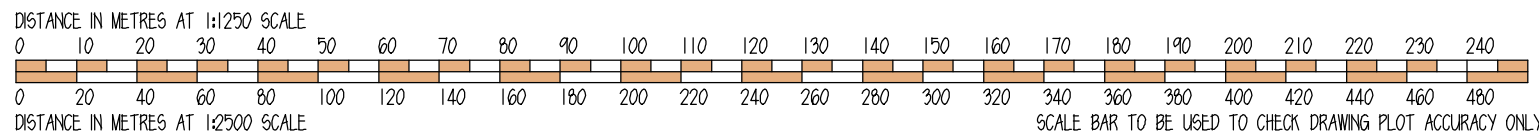

rev

S

designstudio

architectural services

g

202 woodville road harshorne swadlincote derbyshire de11 7ex

tel - 01283 226771 e-mail - mail@sgdesignstudio.co.uk

drawing

Sketch Proposals

Floor Plans

project

7 Church Lane

Ticknall

Derby

client

Mr & Mrs Truscott

date 23/10/2019 revision nil -/-

scale 1:50 1:100 1:500 & 1:1250 at al size

drawing number 219-40.03 nil

print 23/10/2019 name 219-40-02

rev 00 00