


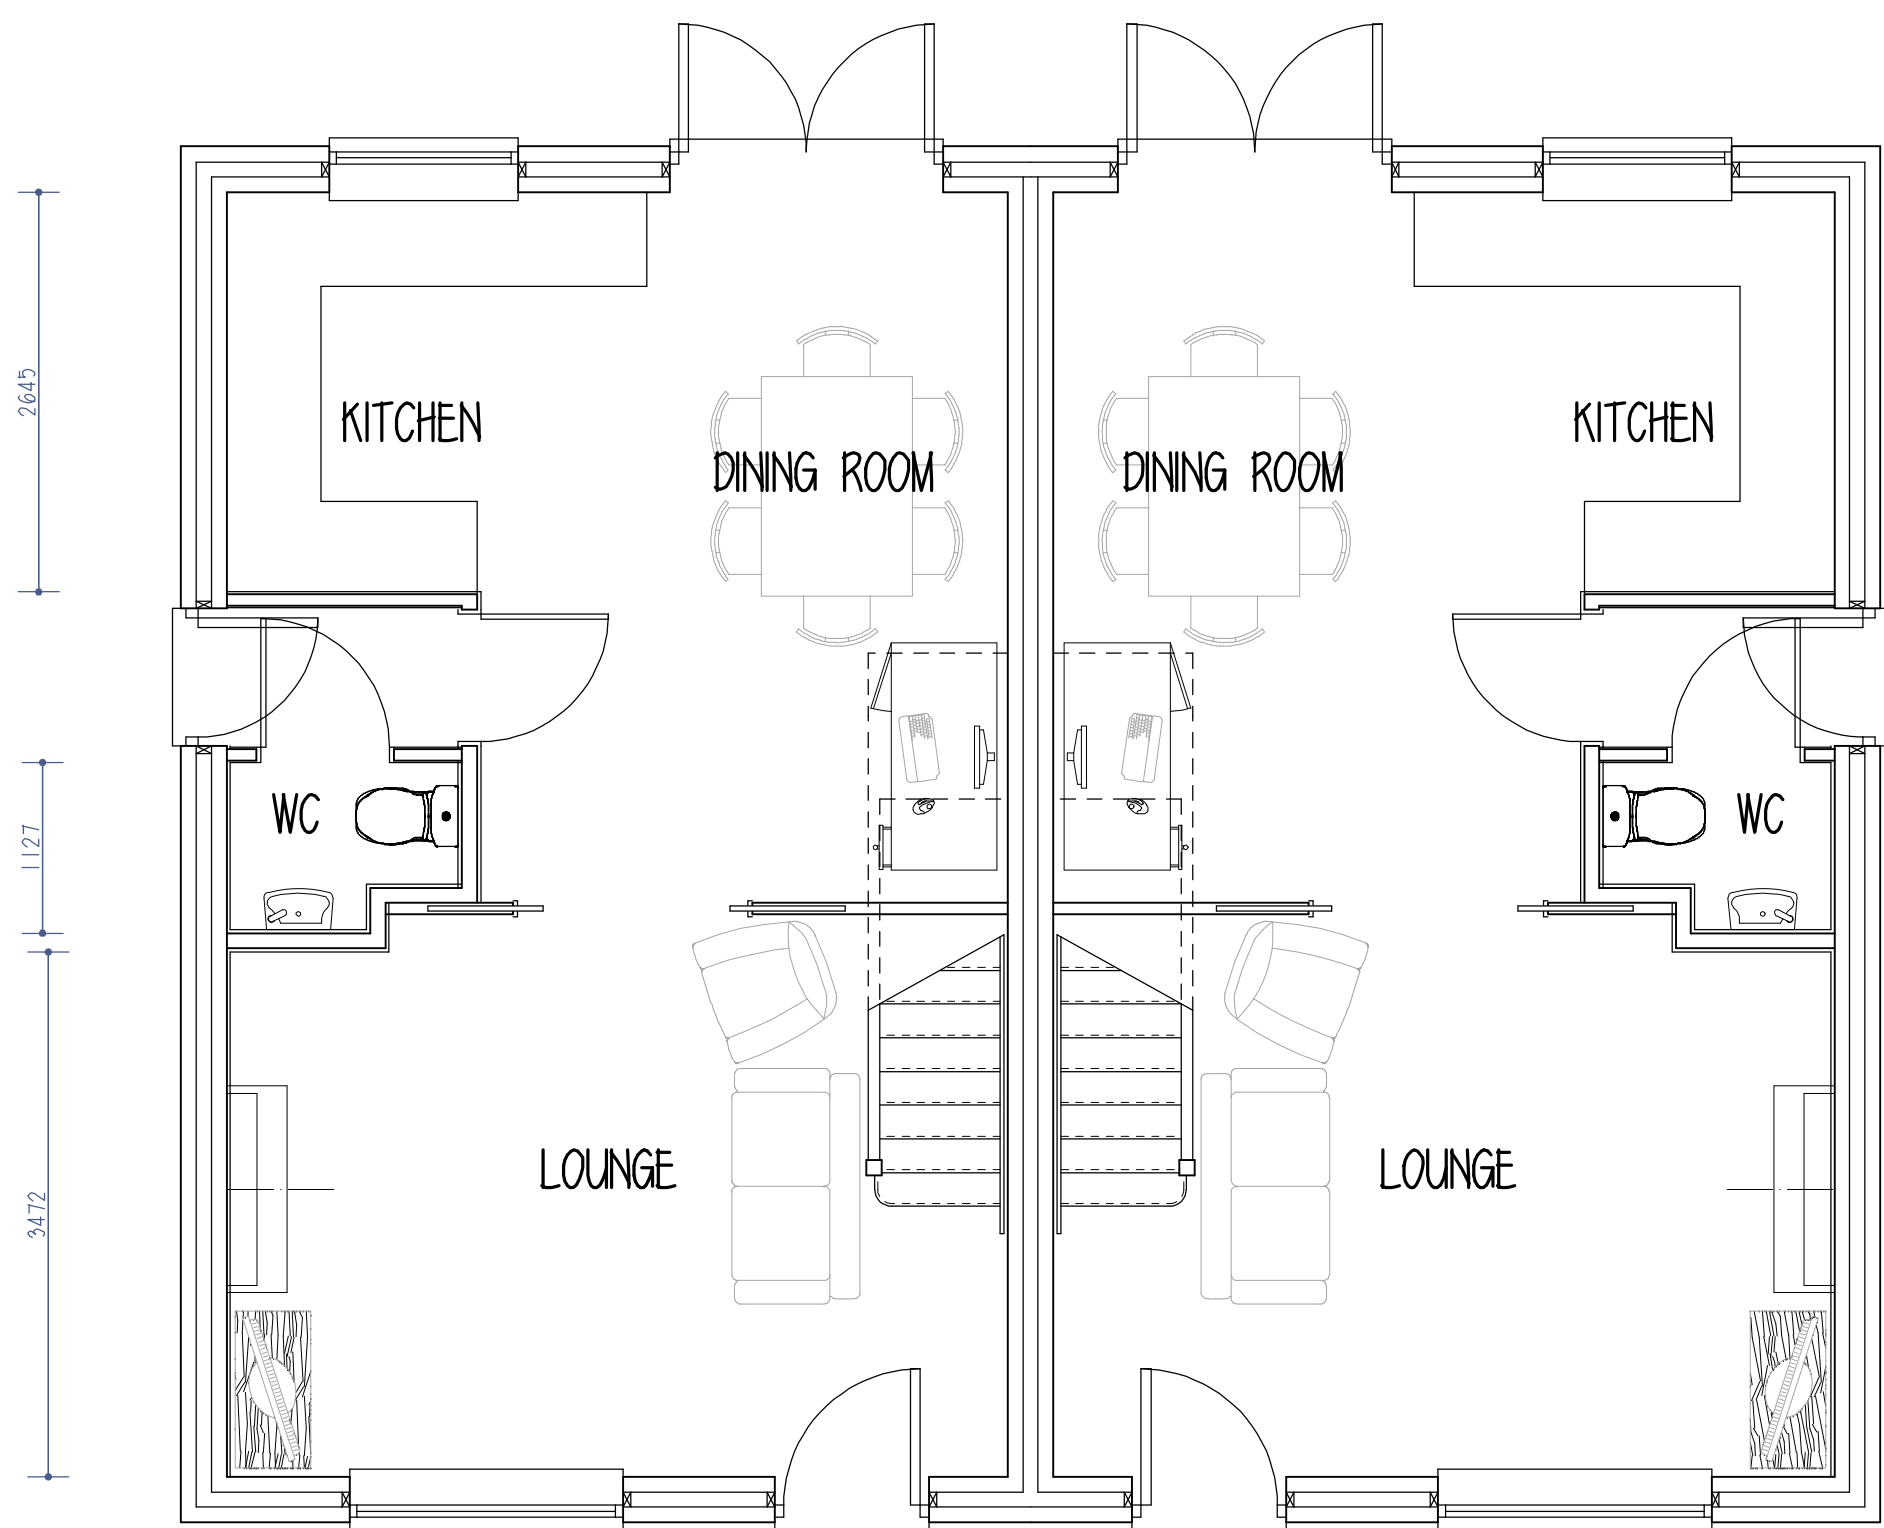
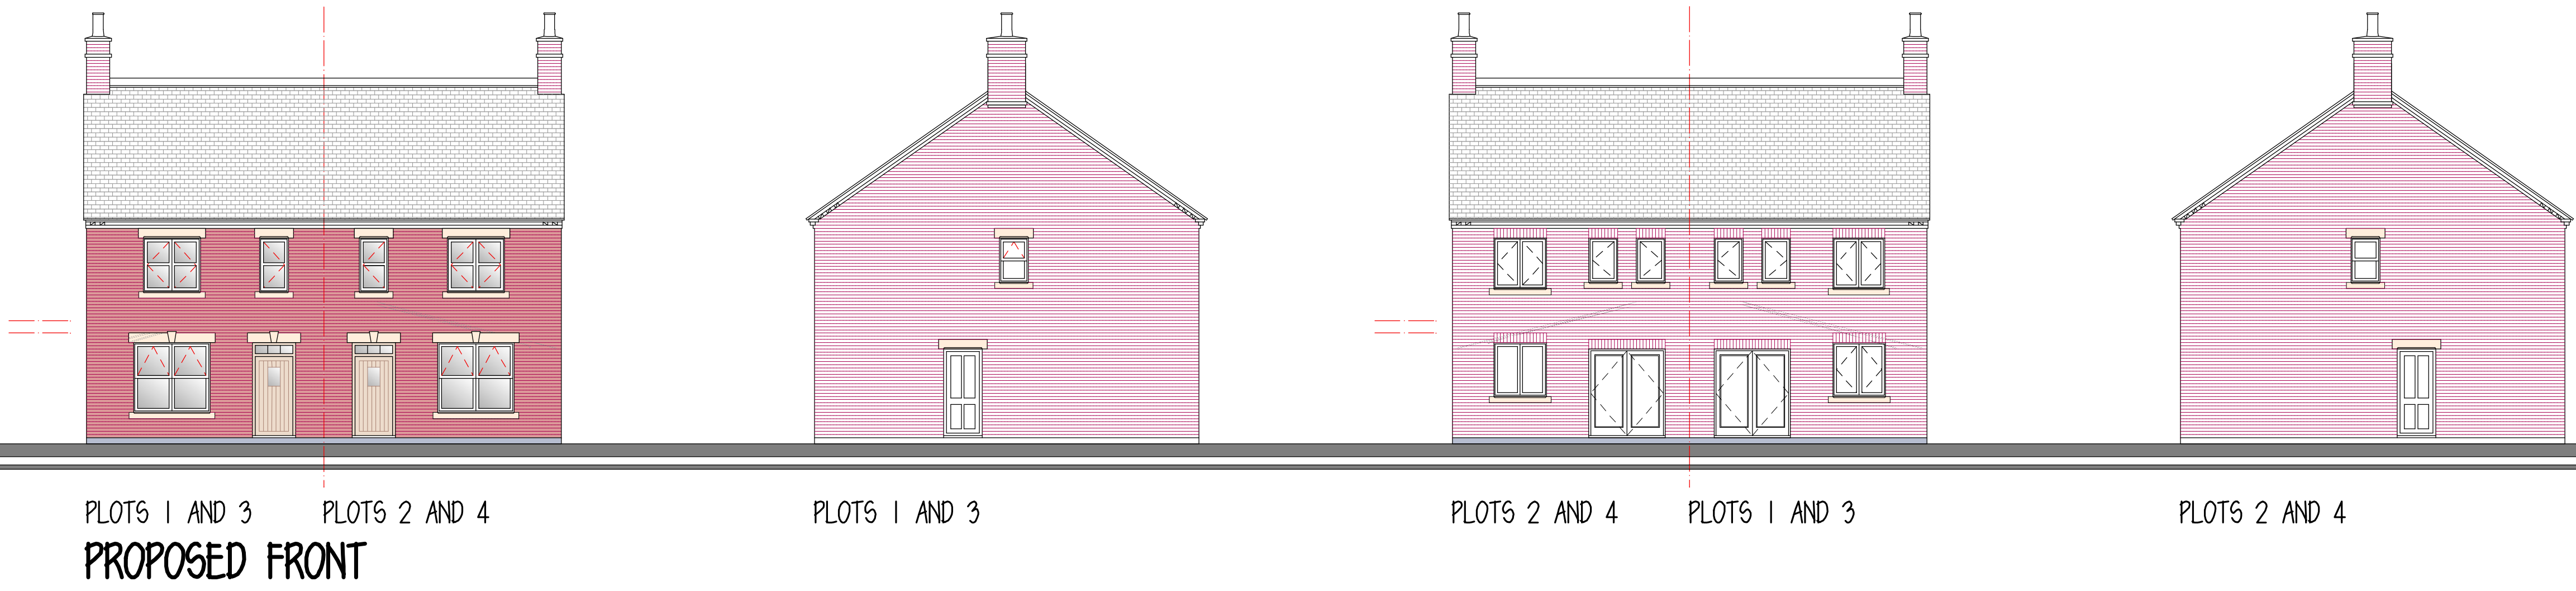
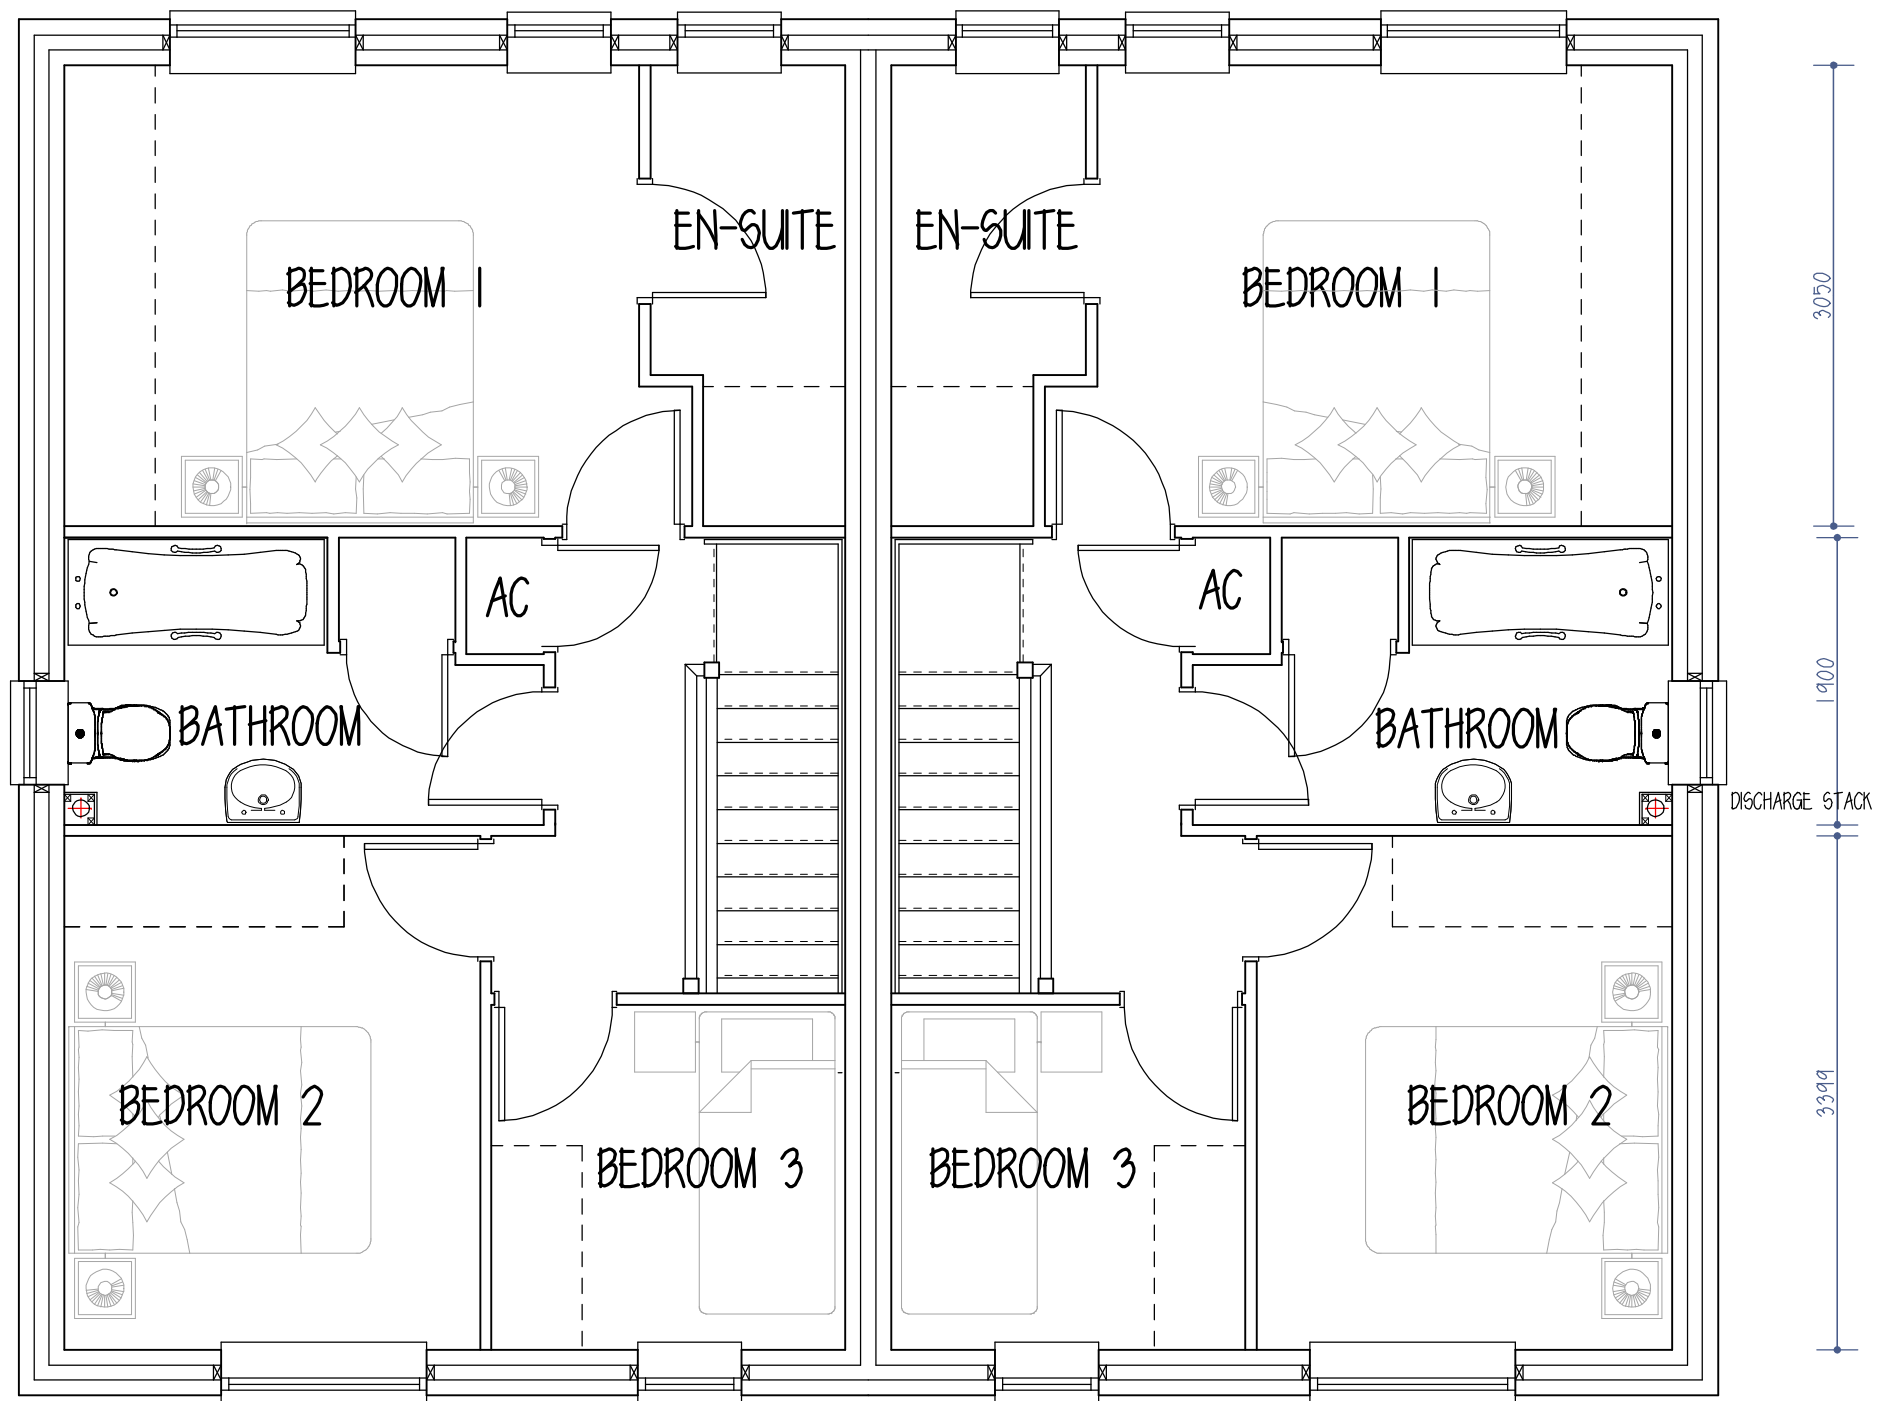


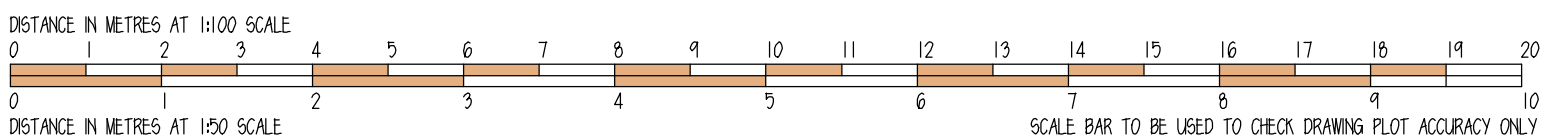

PLOTS 1 AND 3
PLOTS 2 AND 4
PROPOSED GROUND FLOOR PLAN

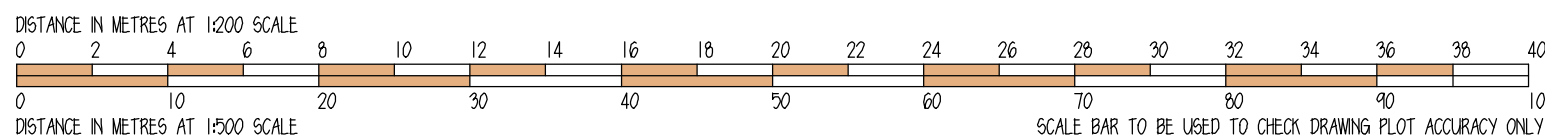

PLOTS 1 AND 3
PLOTS 2 AND 4
PROPOSED FIRST FLOOR PLAN

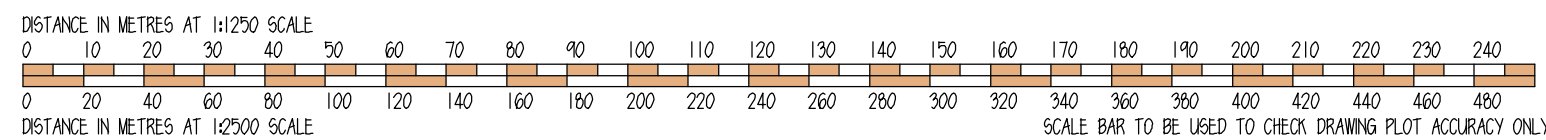

Rev D - 31/10-2019 - Roof Pitch Reduced To 35
Rev C - 11/09-2019 - Chimneys Added And Bathrooms Handed
Rev B - 29-08-2019 - Further Amendments Pre Planning



202 woodville road harlshorne swadlincote derbyshire de11 7ex
tel - 01283 226771 e-mail - mail@sgdesignstudio.co.uk

drawing
Proposed Plots 1 - 4 Inc

project
Land At
196 - 198 High Street
Newhall

client
Mr V Kotecha

date 13/08/2019 revision c 11/09/2019

scale 1:50 1:100 1:500 & 1:1250 at a1 size

drawing number 219-48.03-pl-4 c

print 13/08/2019 name 219-48.03-pl-4c rev c 11/09/2019