






PROPOSED STREET SCENE

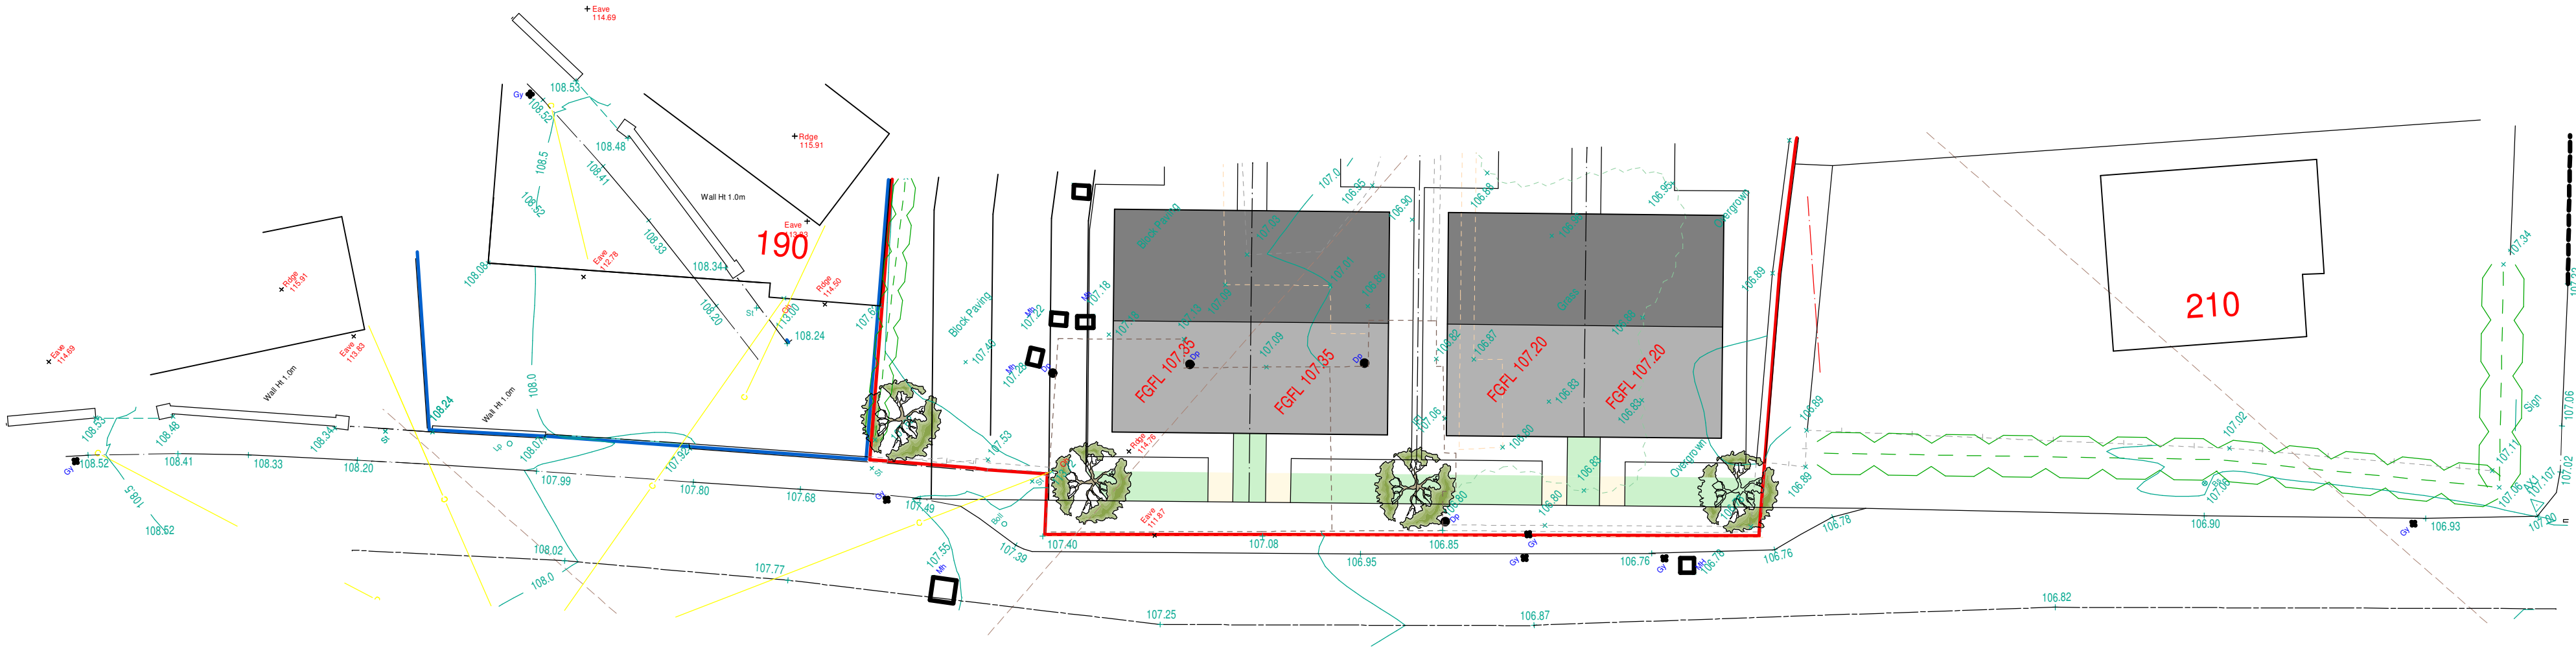




PROPOSED SITE PLAN EXTRACT

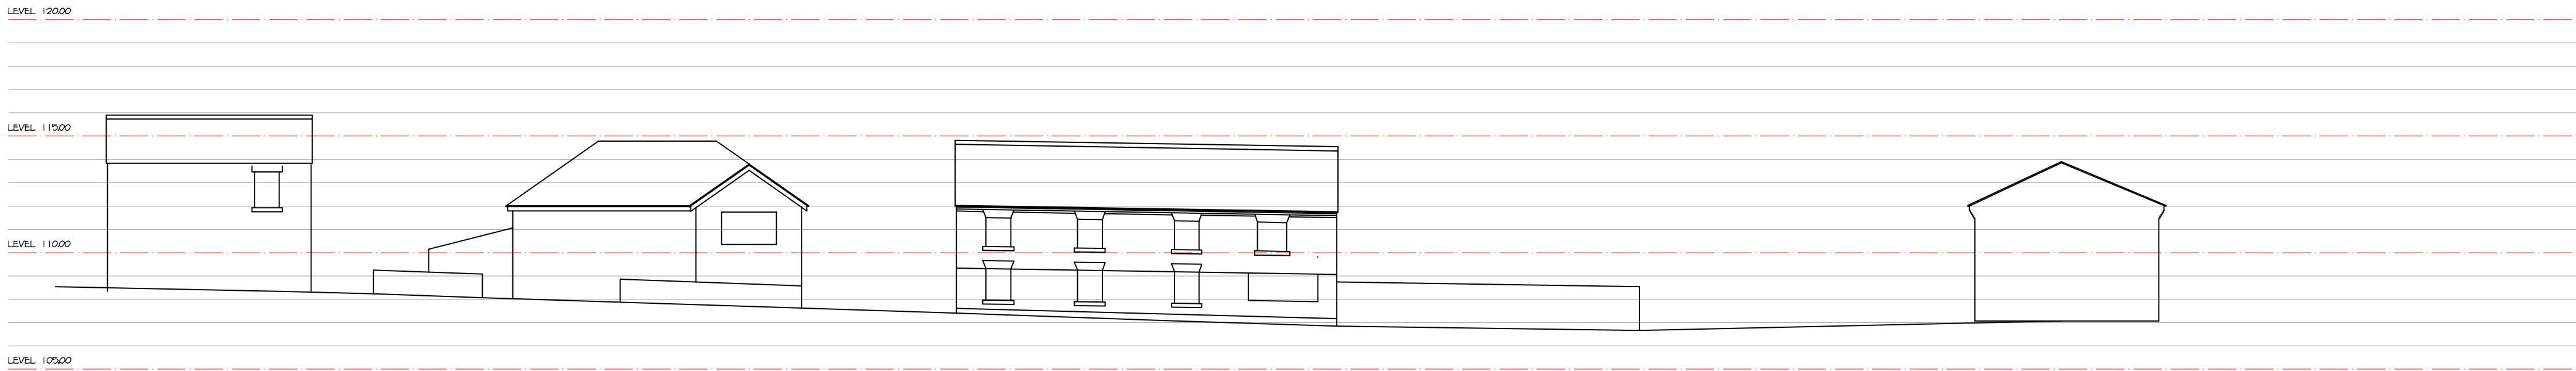

EXISTING STREET SCENE

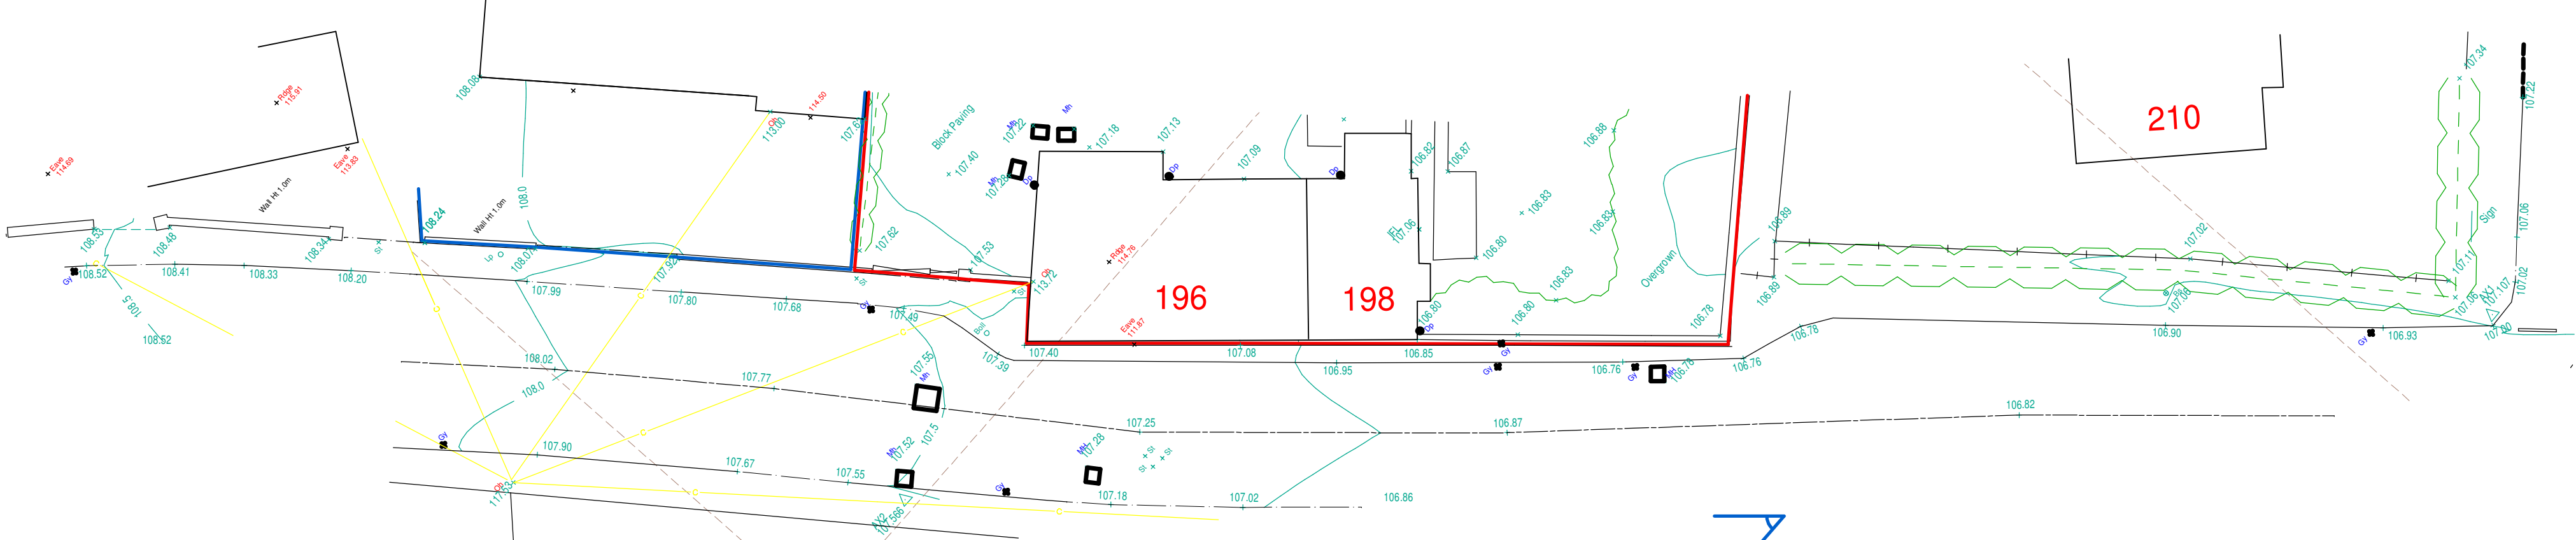

EXISTING SITE PLAN EXTRACT

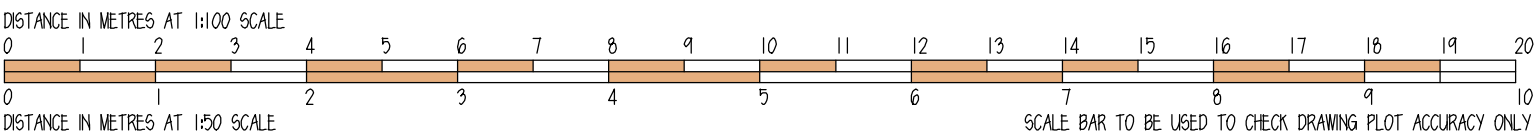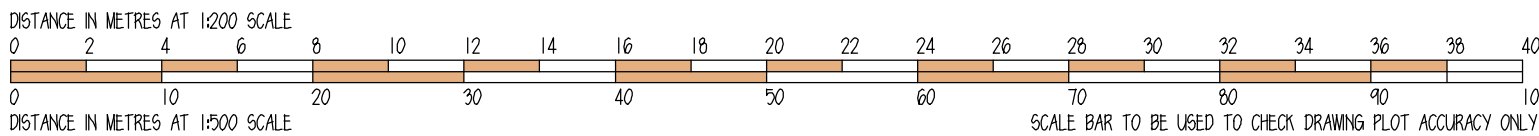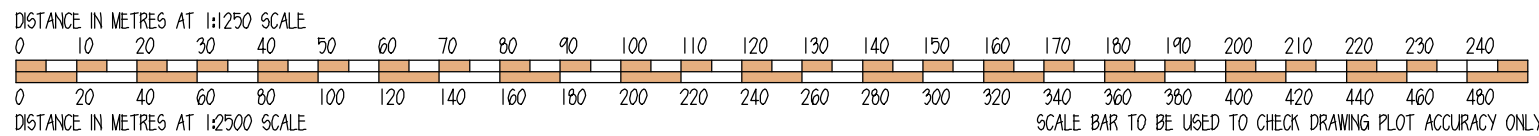

rev

S

designstudio

architectural services

g

202 woodville road harthorne swadincote derbyshire de11 7ex  
tel - 01283 226771 e-mail - mail@sgdesignstudio.co.uk

drawing

Proposed And Existing Street  
Scene

project

Land At  
196 - 198 High Street  
Newhall

client

DE11 OHP

Mr V Kotecha

date 13/08/2019 revision nil -/--

scale 1:50 1:100 1:500 & 1:1250 at al size

drawing number

219-48.05nil

print 13/08/2019 name 219-48.05