



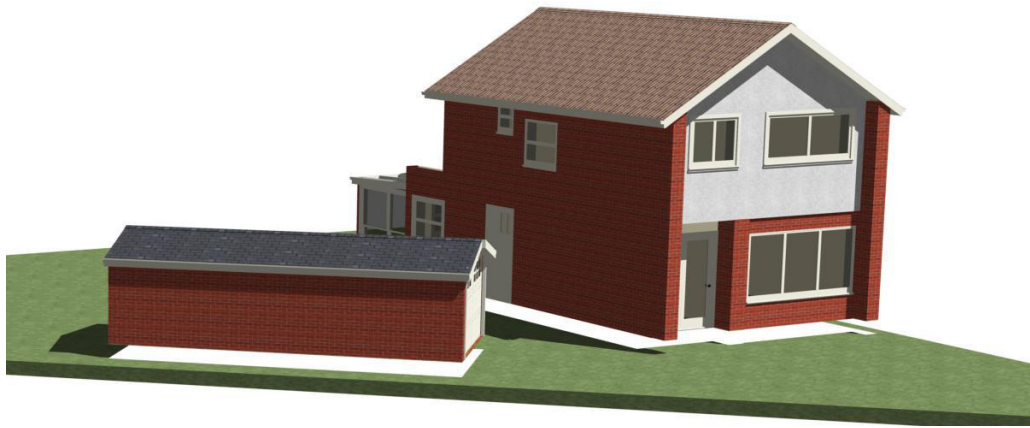

Current Ground
Floor Elevation

Garage to be
removed

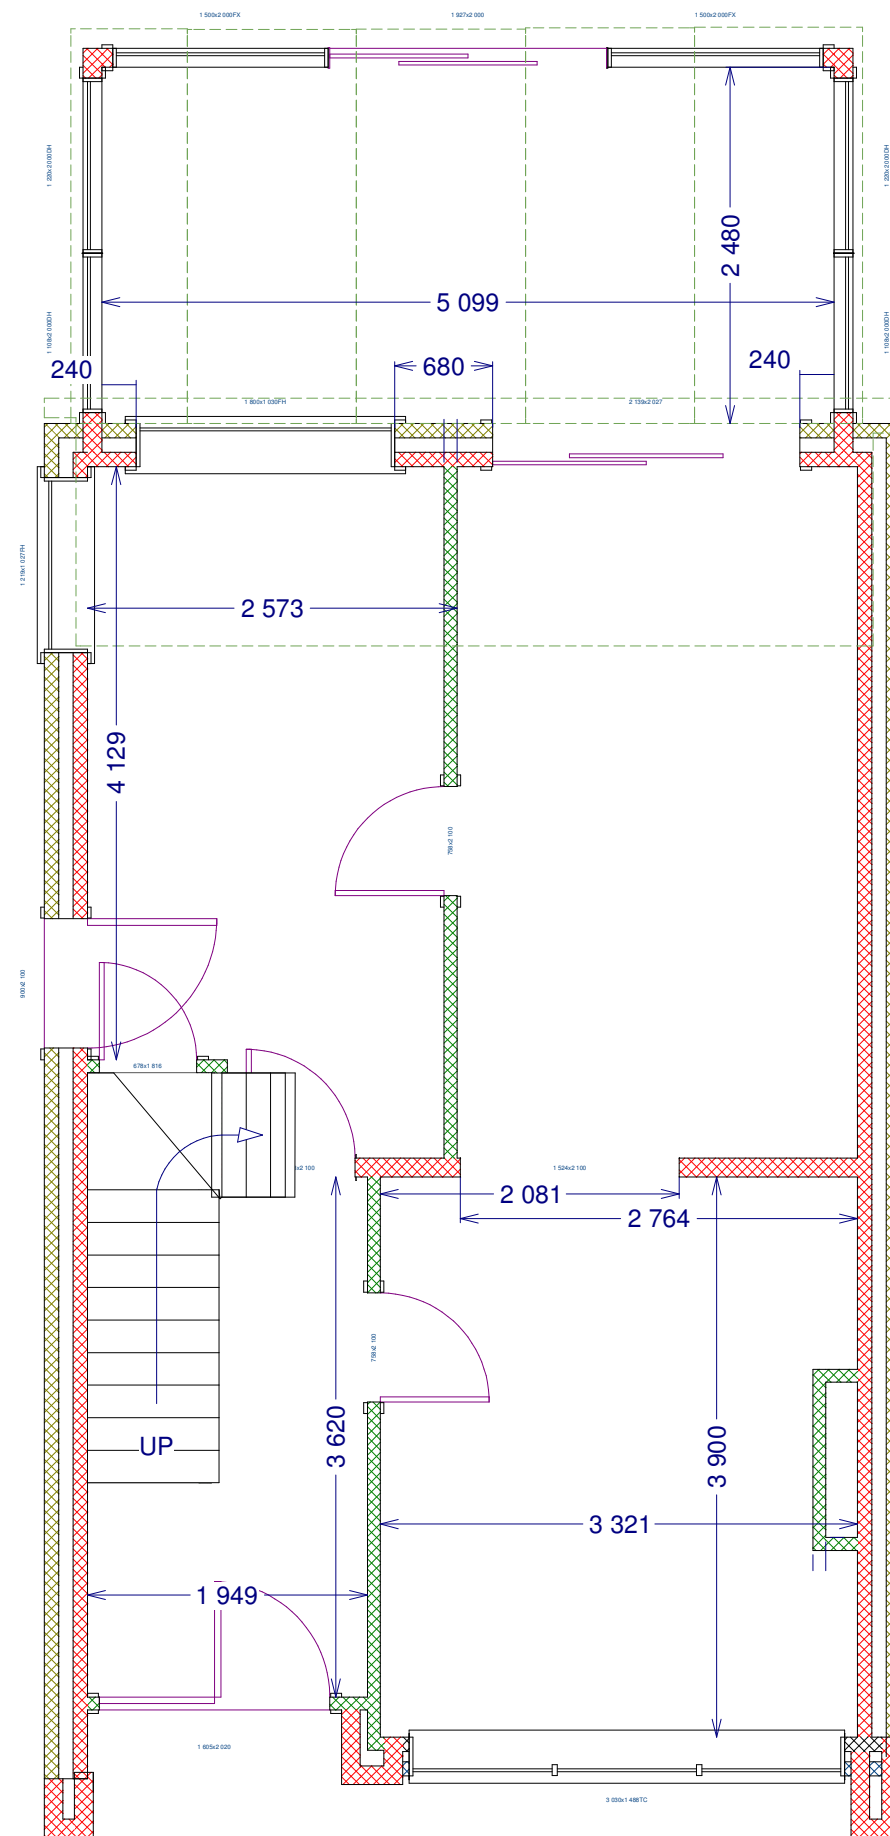

NO.	DESCRIPTION	BY	DATE

SHEET TITLE:
**Current Plan
Elevations**

PROJECT DESCRIPTION: **6 Elms Grove V3
Etwall
Derby
DE65 6JT**

DRAWINGS PROVIDED BY:



JPL
BUILDING & PLANNING
www.jplplanning.co.uk

DATE:


31/10/2019

SCALE:


1:50 @A3

SHEET:

P-1

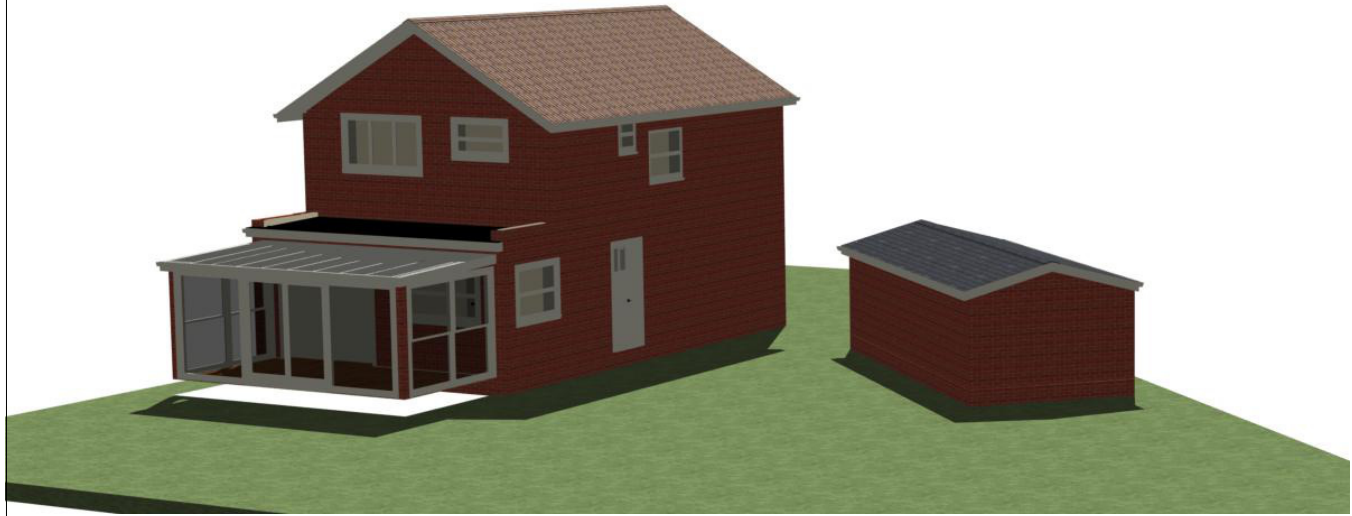

Current First
Floor Elevation

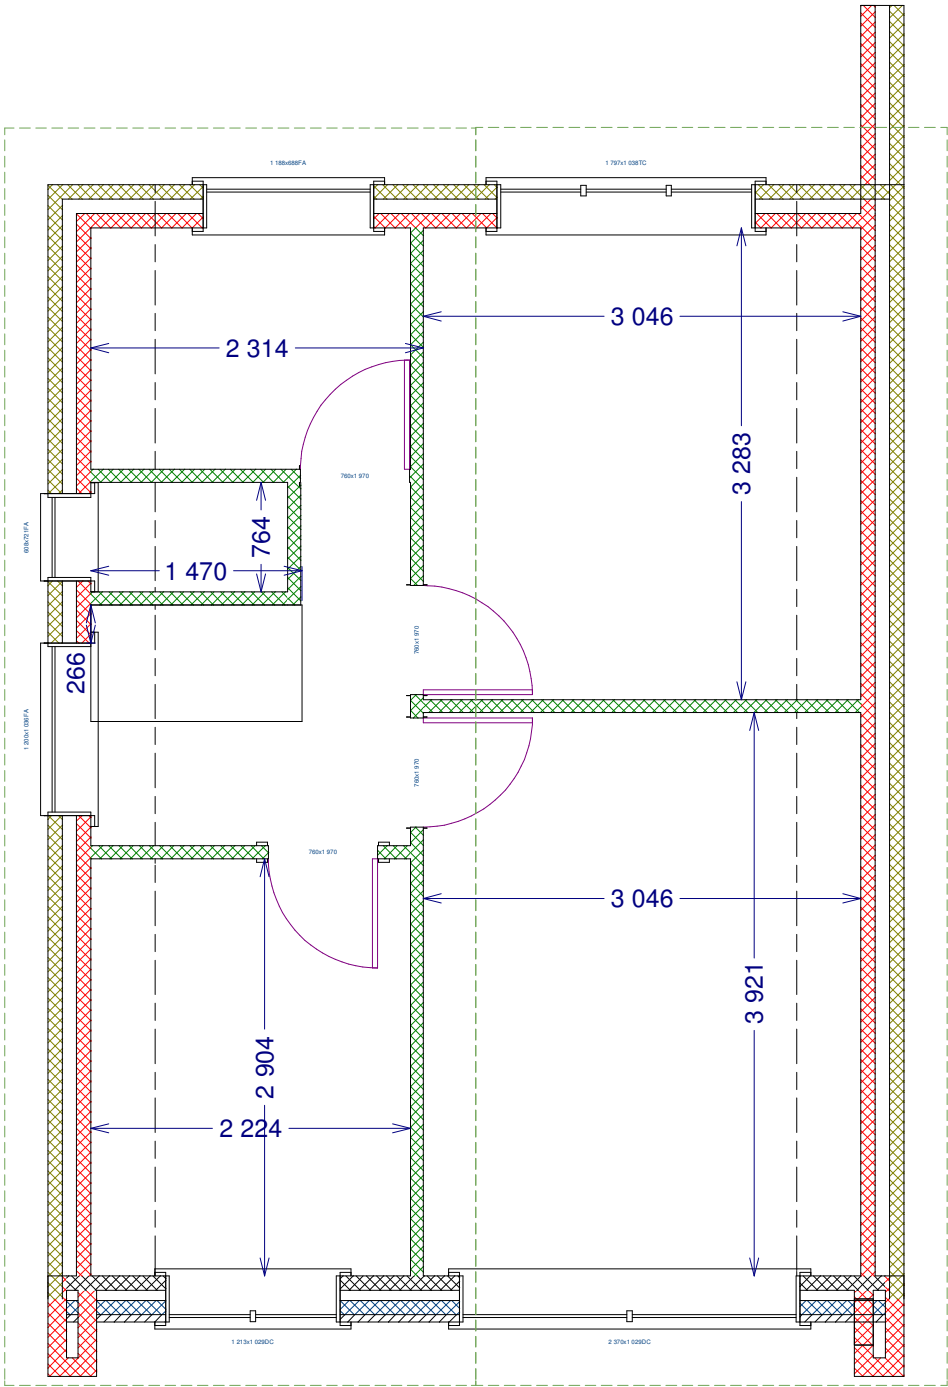

NO.	DESCRIPTION	BY	DATE

SHEET TITLE:
Current Plan
Elevations

PROJECT DESCRIPTION: 6 Elms Grove V3
Etwall
Derby
DE65 6JT



DRAWINGS PROVIDED BY:



DATE:
31/10/2019

SCALE:
1:50 @A3


SHEET:
P-2



Current
Front Elevation

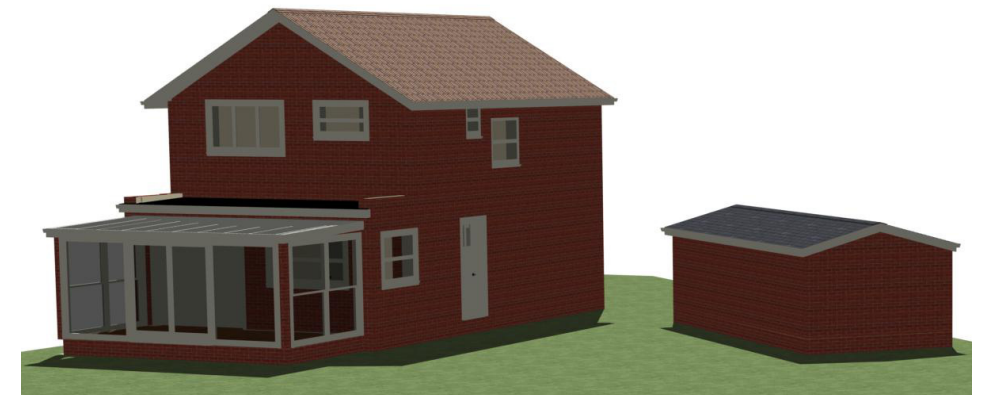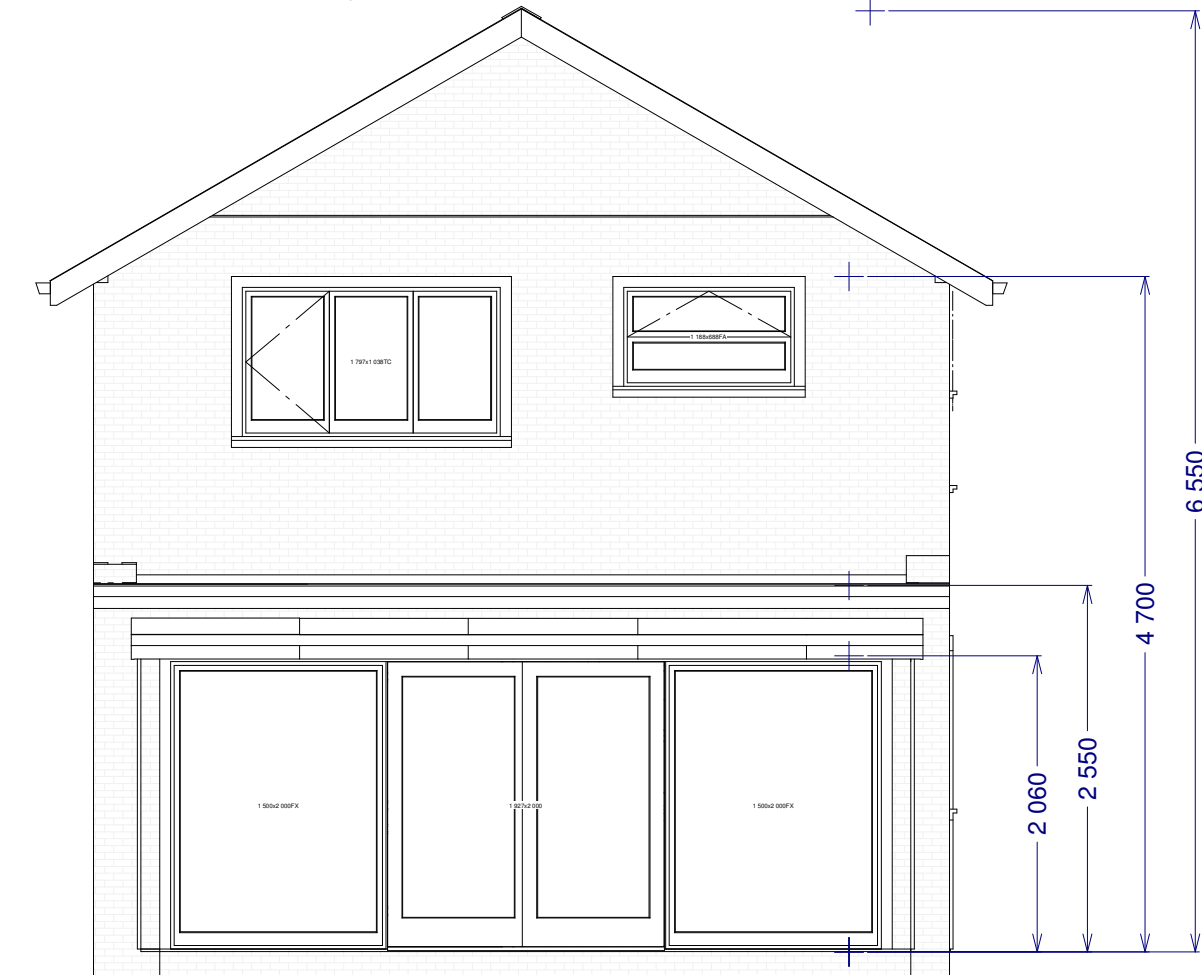

Current
Rear Elevation

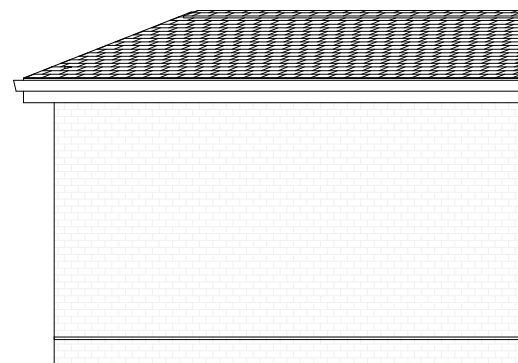

NO.		DESCRIPTION	BY	DATE

SHEET TITLE:
**Current Front and
Rear Elevations**

PROJECT DESCRIPTION: **6 Elms Grove V3**
Etwall
Derby
DE65 6JT



DRAWINGS PROVIDED BY:

DATE:


31/10/2019

SCALE:


1:50 @A3

SHEET:

P-3

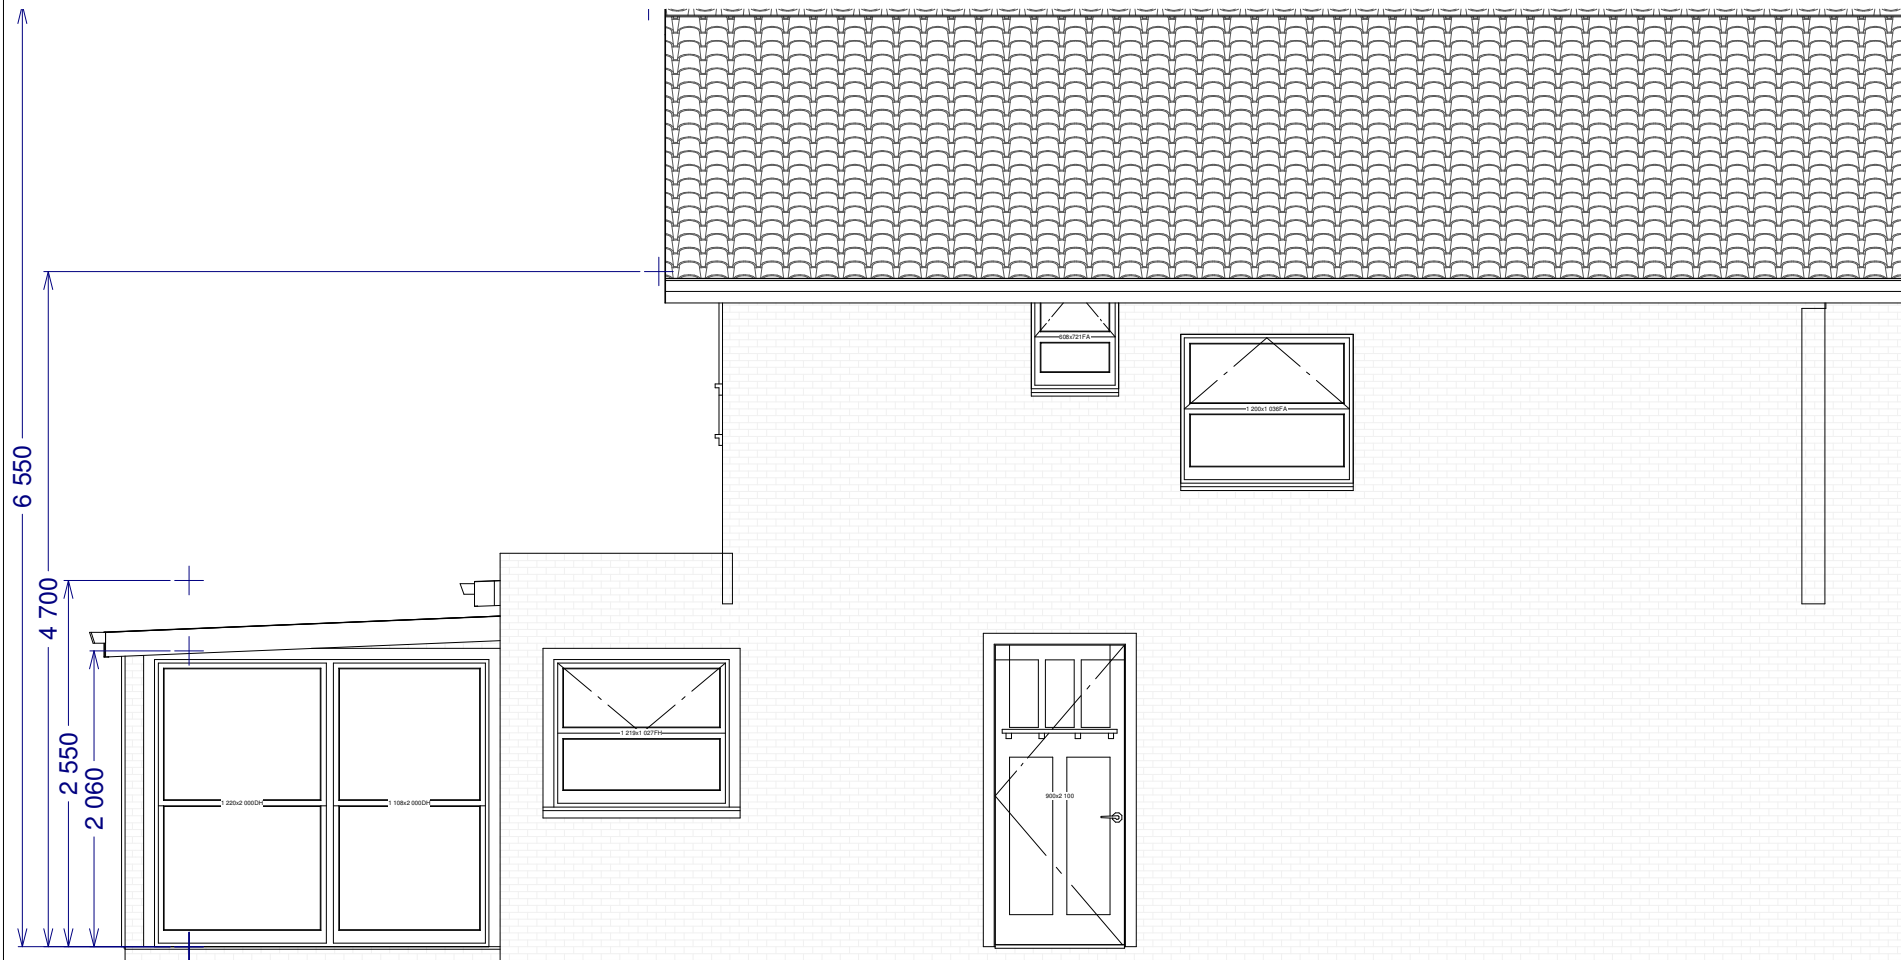

Current Left
Side Elevation

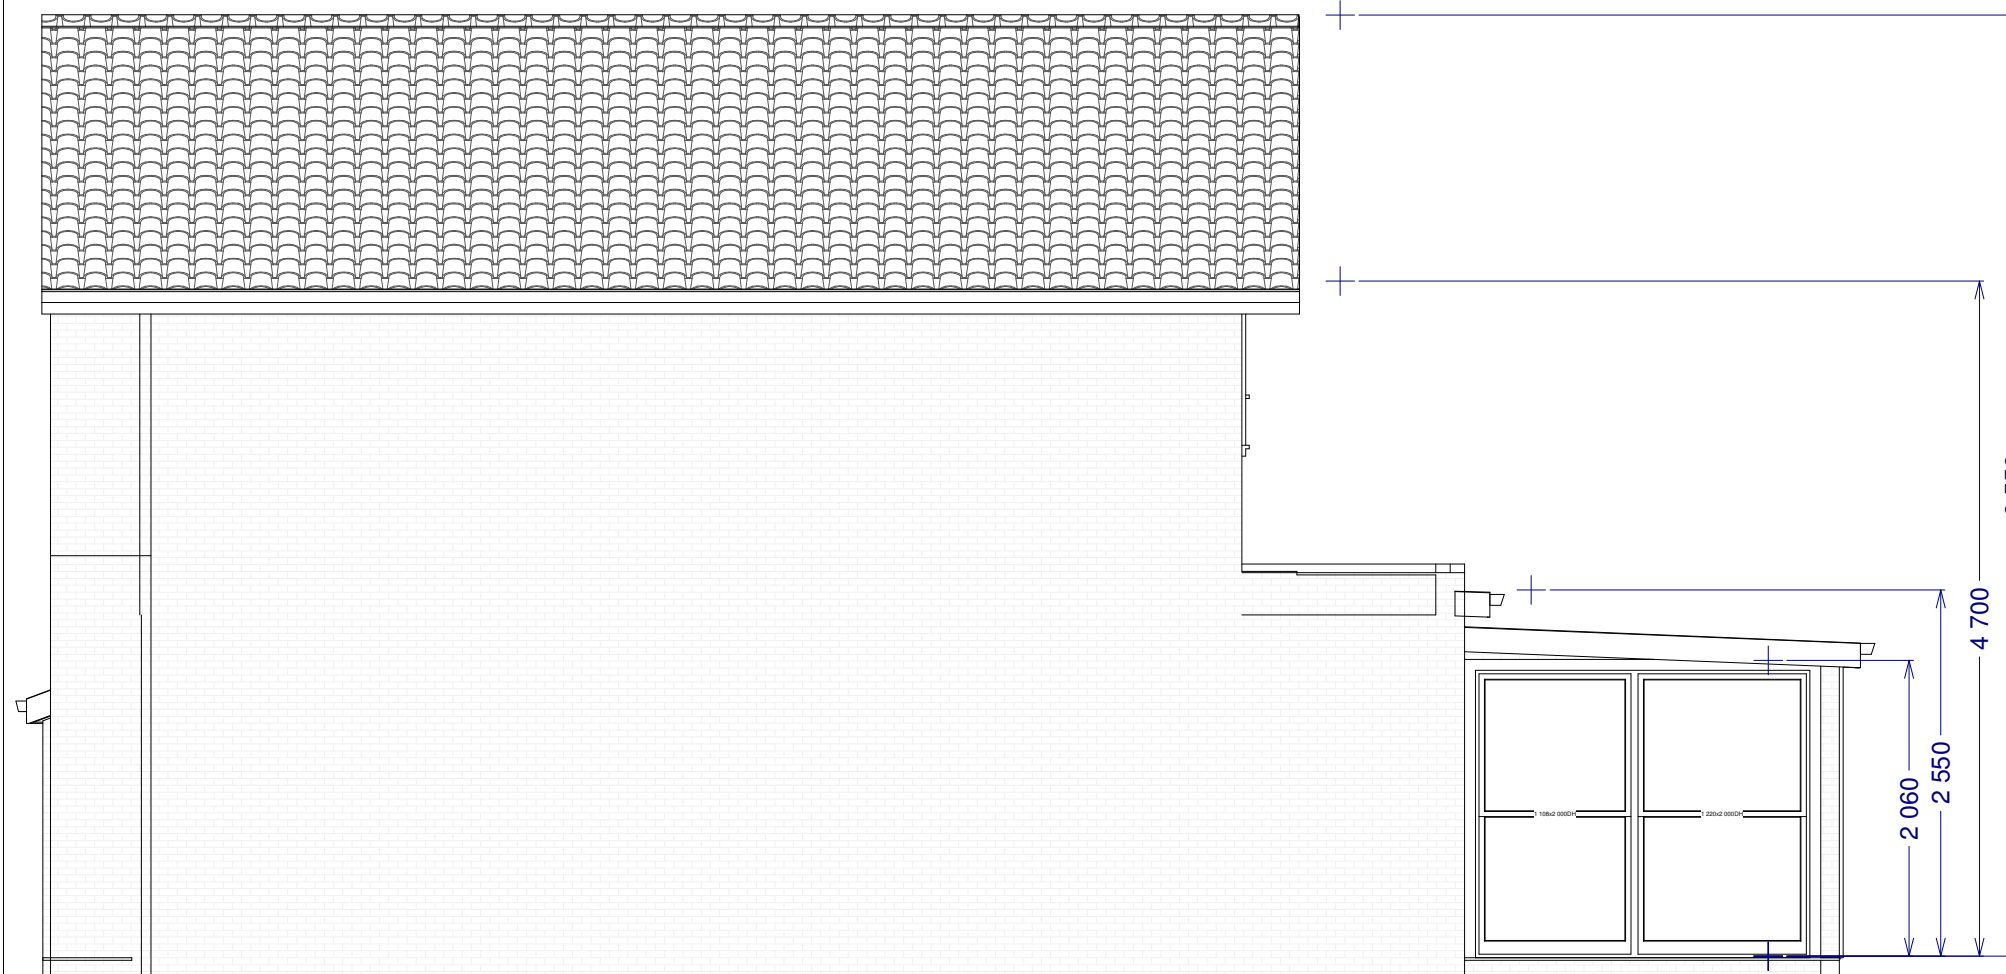

Current Right
Side Elevation



NO.		DESCRIPTION	BY	DATE

SHEET TITLE:
**Current Side
Elevations**

PROJECT DESCRIPTION: **6 Elms Grove V3**
Etwall
Derby
DE65 6JT



DRAWINGS PROVIDED BY:

DATE:

31/10/2019


SCALE:

1:50 @A3

SHEET:

P-4

Proposed Ground
Floor Elevation

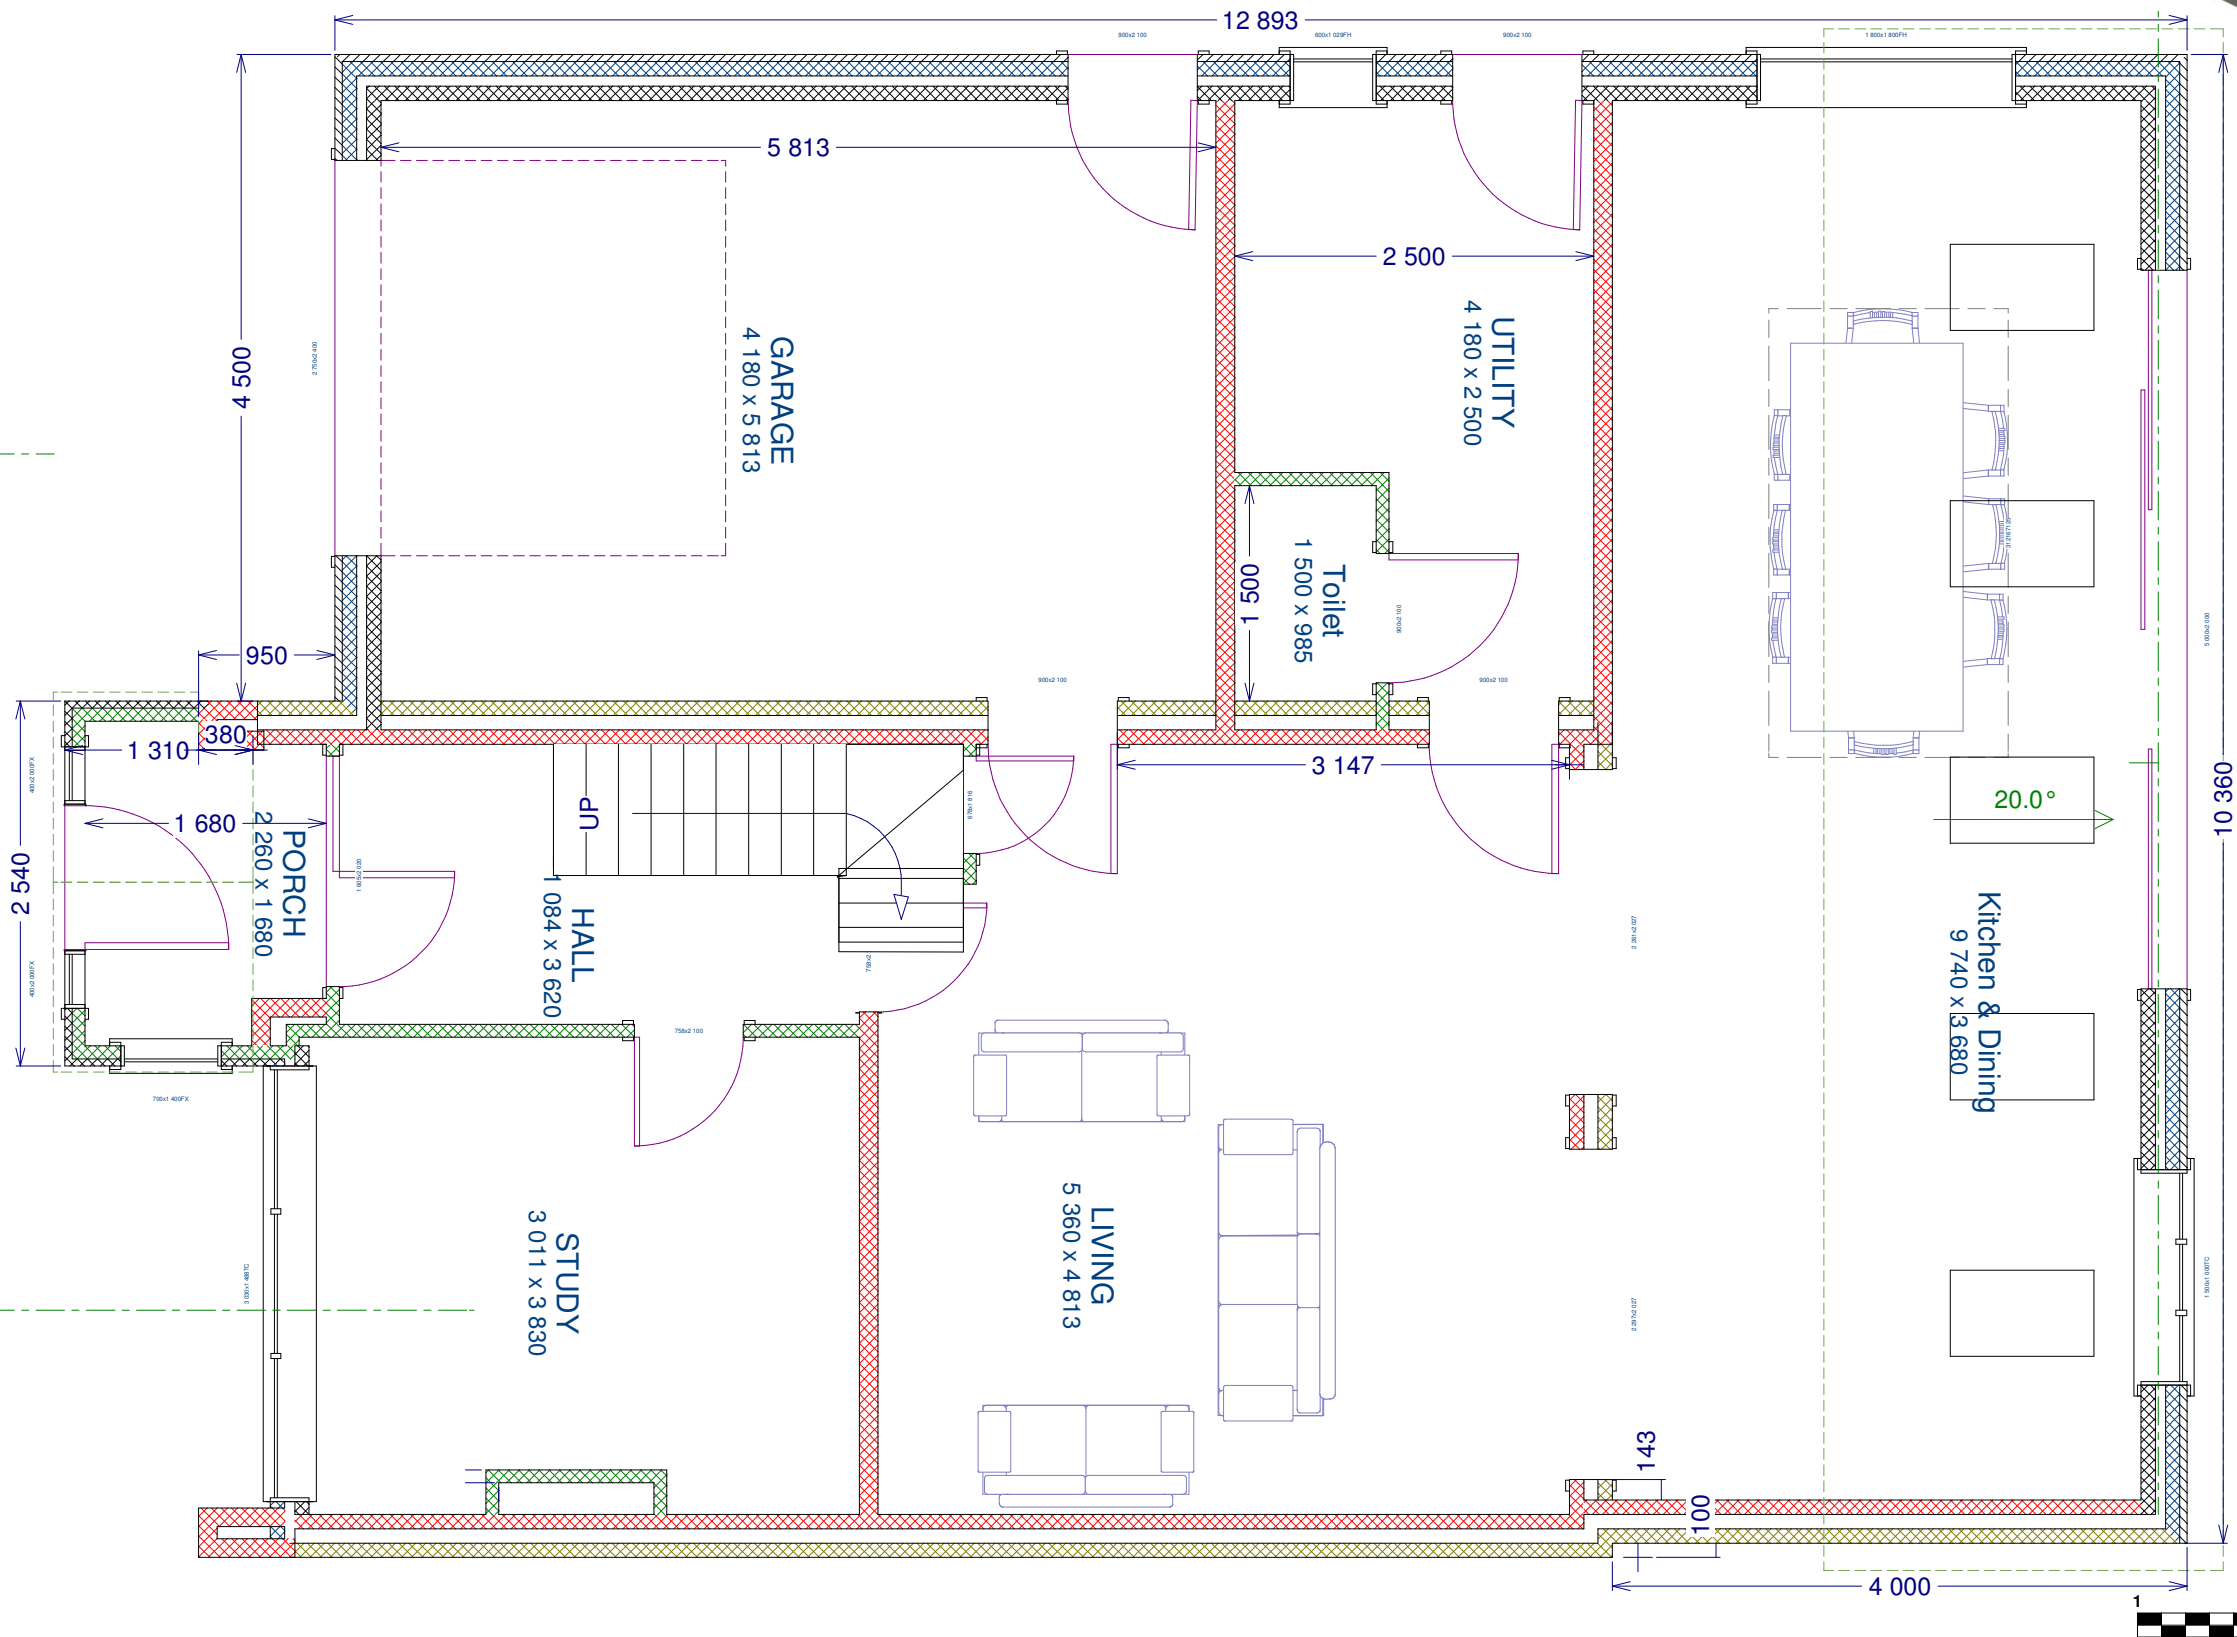

NO.	DESCRIPTION	BY	DATE

SHEET TITLE:
**Proposed Plan
Elevations**

PROJECT DESCRIPTION: **6 Elms Grove V3**
Etwall
Derby
DE65 6JT




DRAWINGS PROVIDED BY:

DATE:
31/10/2019

SCALE:
1:50 @A3

SHEET:
P-5

Proposed First Floor Elevation

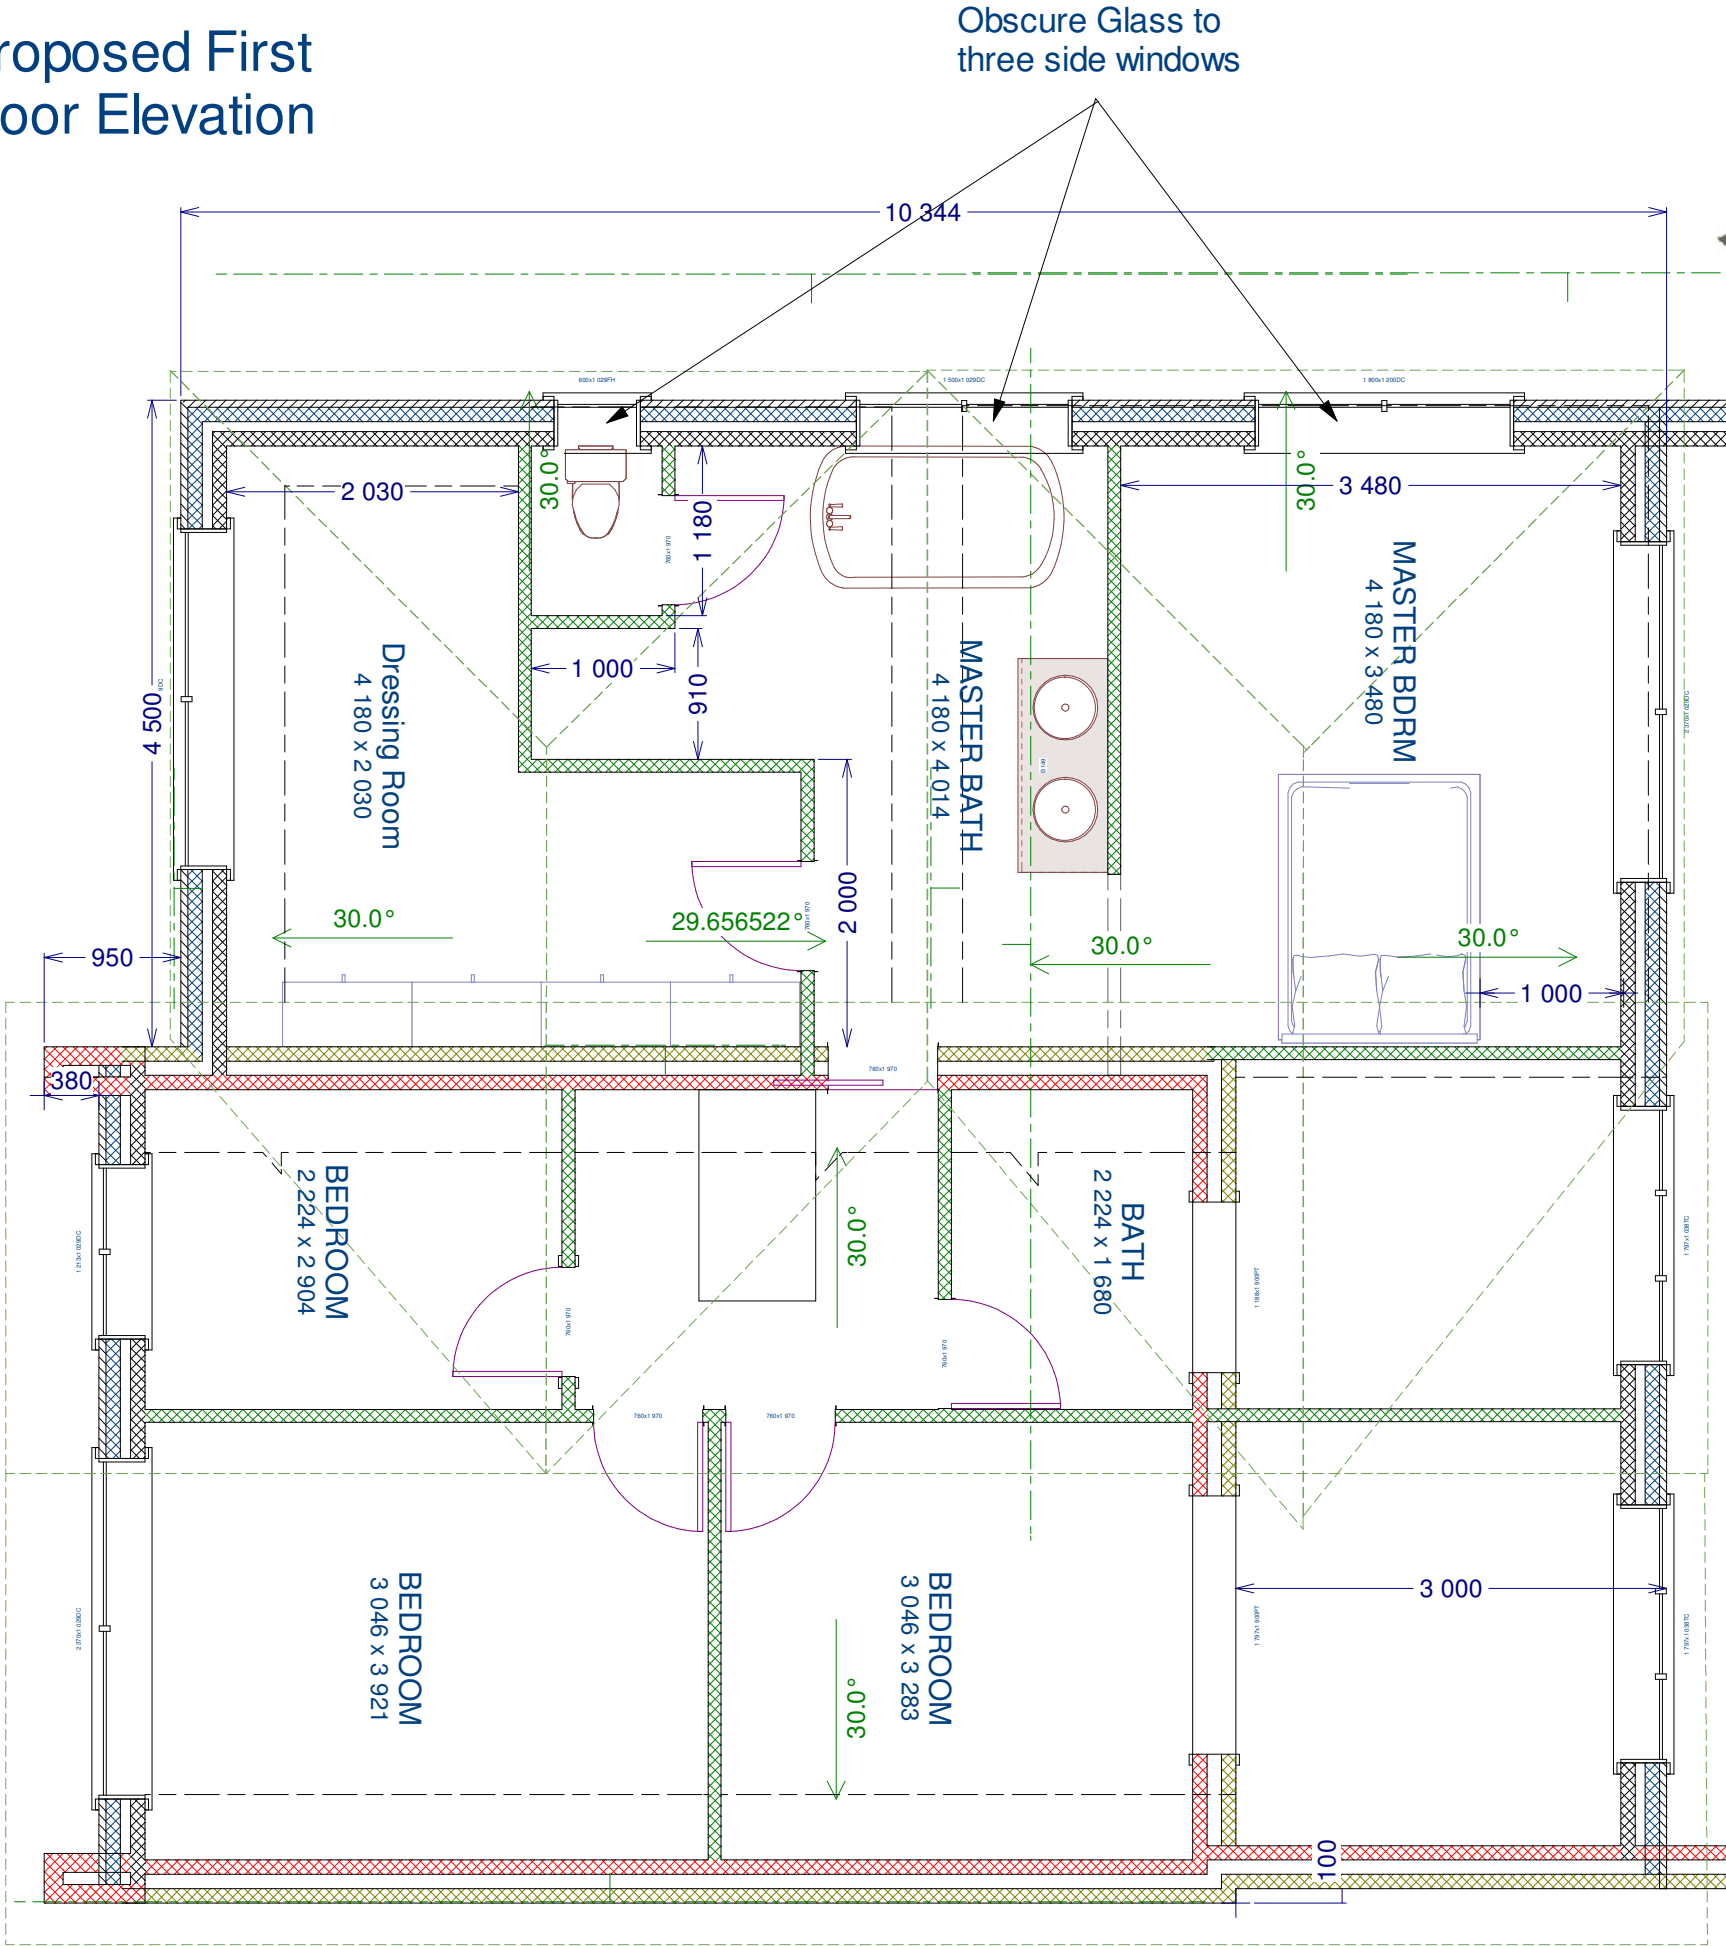

NO.	DESCRIPTION	BY	DATE

SHEET TITLE:
**Proposed Plan
Elevations**

PROJECT DESCRIPTION: **6 Elms Grove V3**
Etwall
Derby
DE65 6JT



DRAWINGS PROVIDED BY:

DATE:


31/10/2019

SCALE:

1:50 @A3

SHEET:

P-6

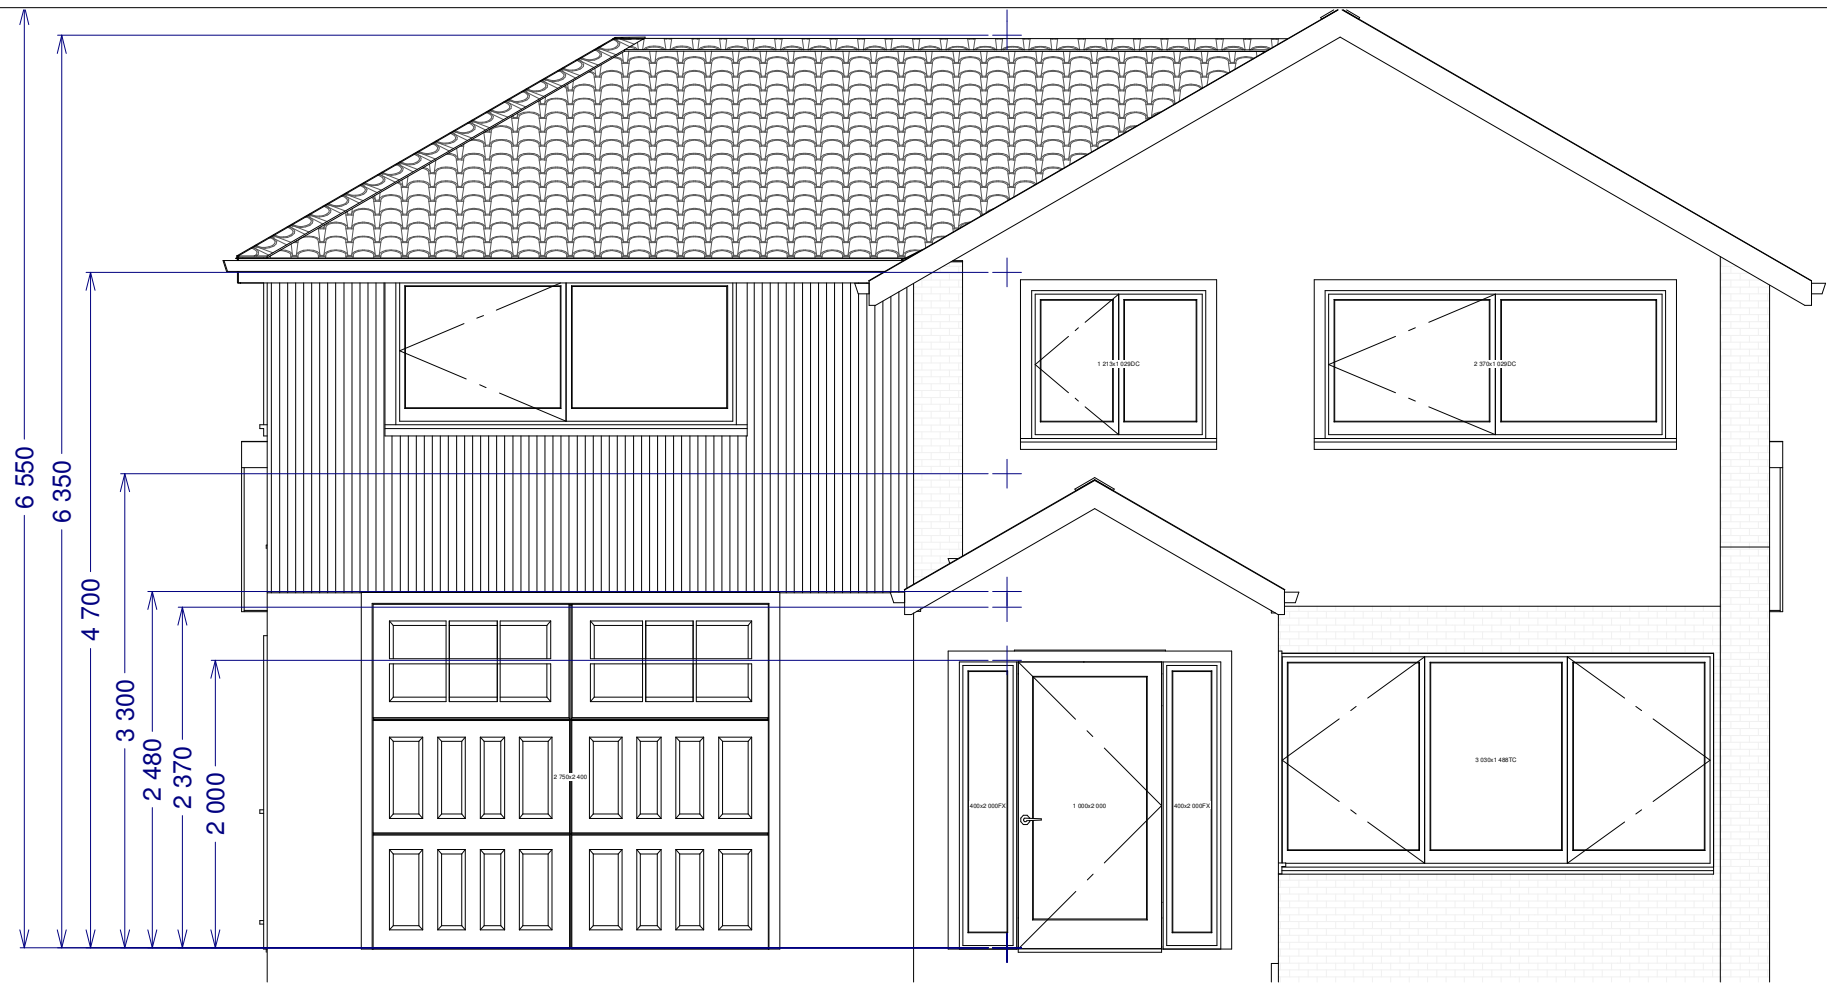

Proposed
Front Elevation



Proposed
Rear Elevation



NO.	DESCRIPTION	BY	DATE

SHEET TITLE:
**Proposed Front and
Rear Elevations**

PROJECT DESCRIPTION: **6 Elms Grove V3**
Etwall
Derby
DE65 6JT



DRAWINGS PROVIDED BY:

DATE:


31/10/2019

SCALE:



1:50 @A3

SHEET:

P-7

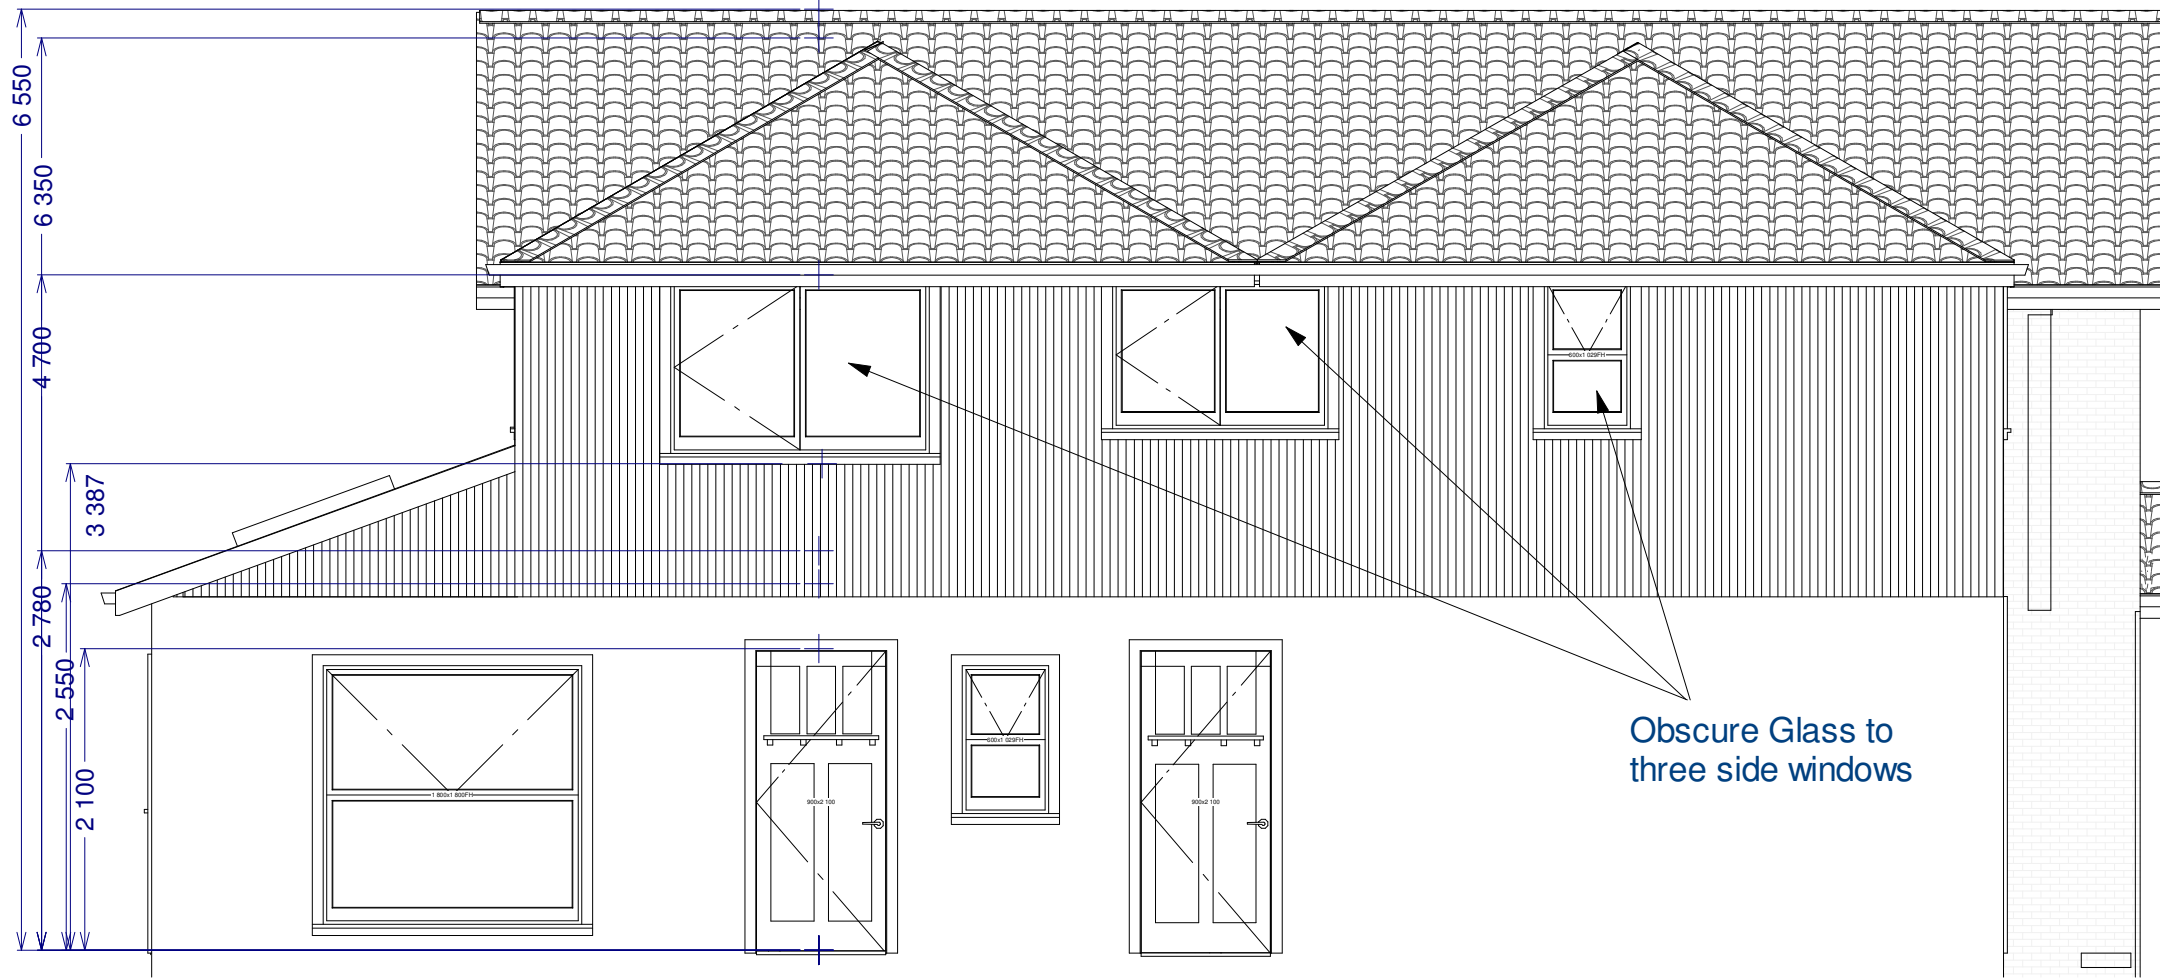

Proposed Left
Side Elevation

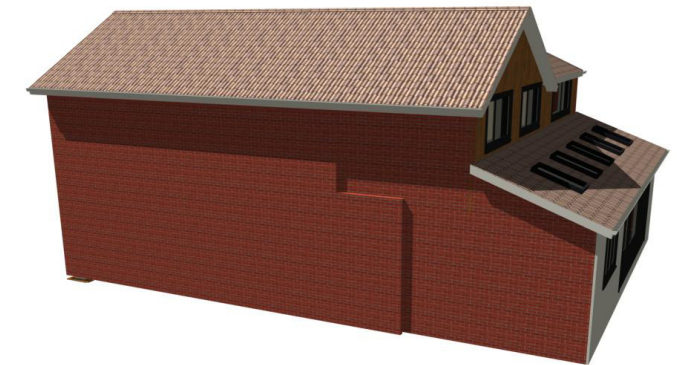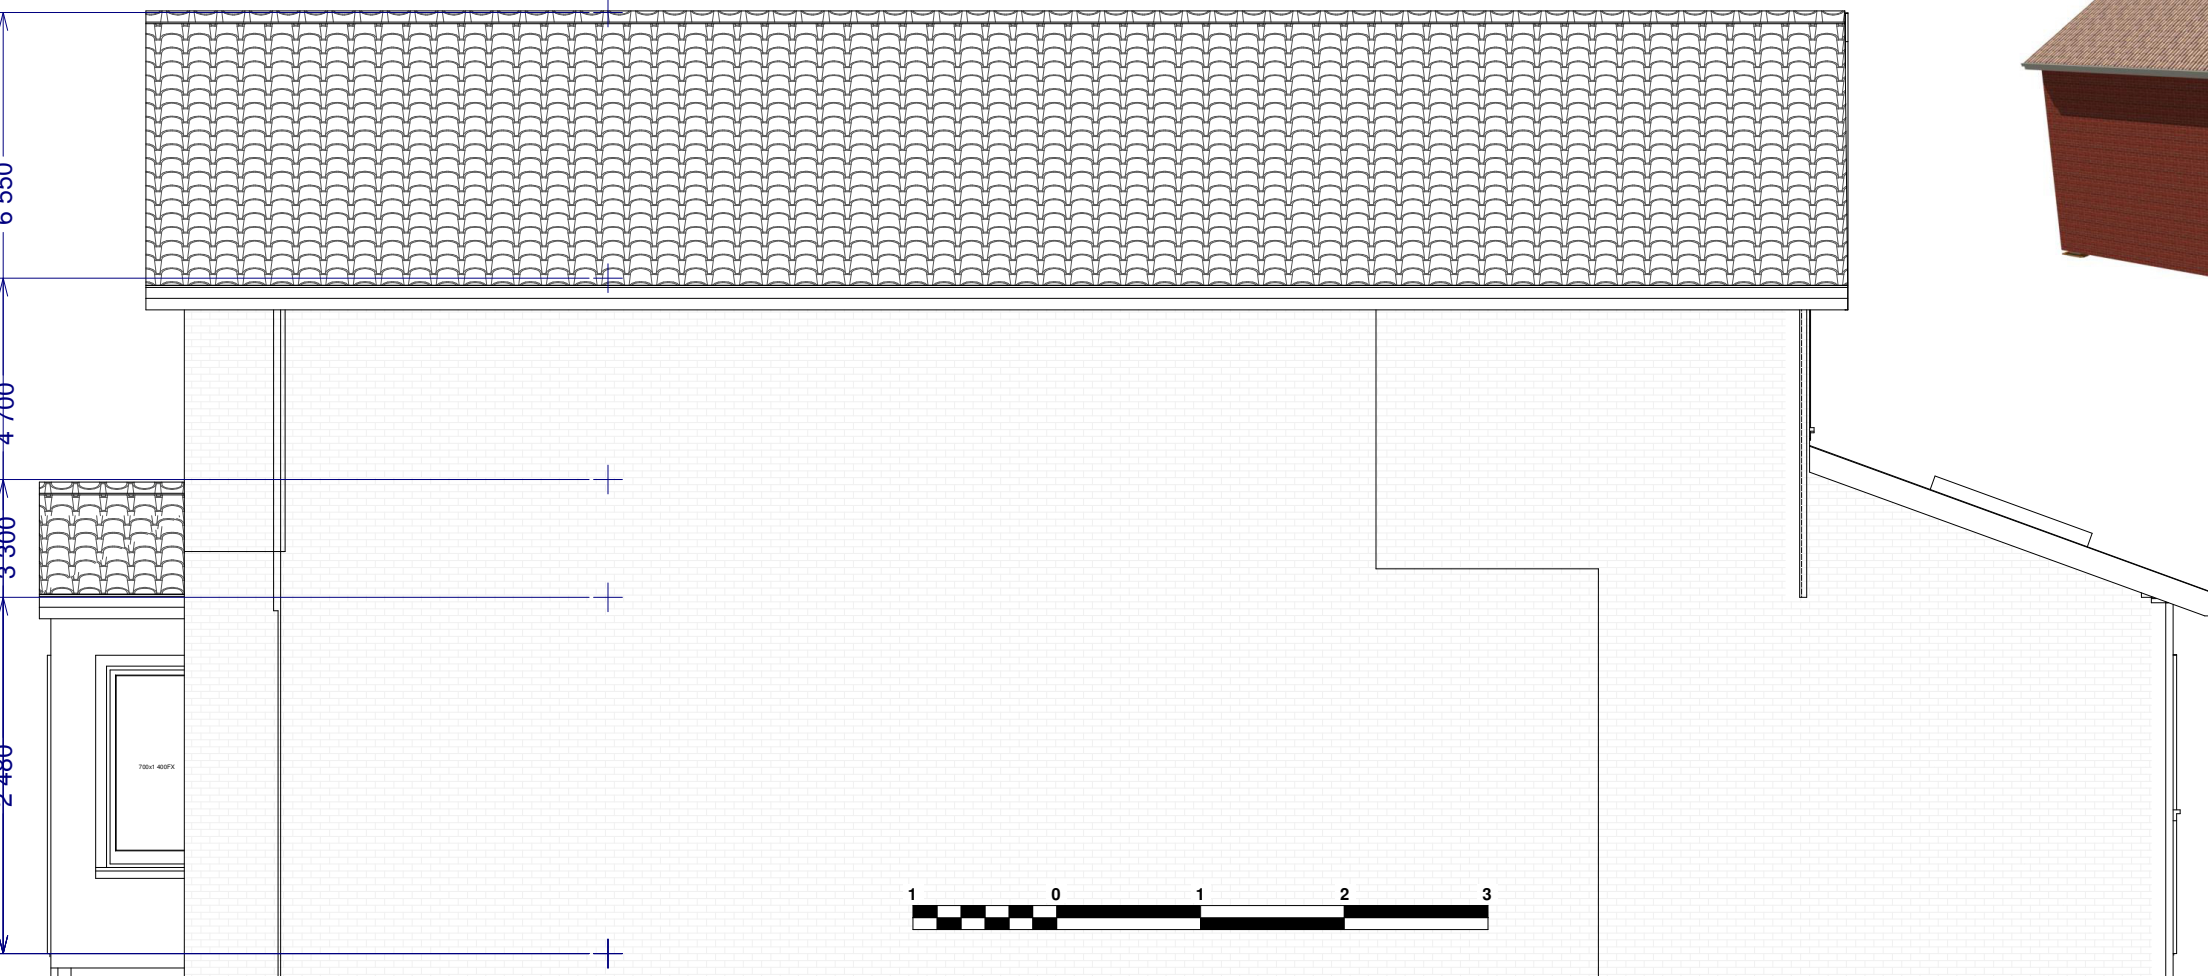

Proposed Right
Side Elevation

NO.	DESCRIPTION	BY	DATE

SHEET TITLE:
**Proposed Side
Elevations**

PROJECT DESCRIPTION: 6 Elms Grove V3
Etwall
Derby
DE65 6JT

DRAWINGS PROVIDED BY:
JPL
BUILDING & PLANNING
www.jpl-planning.co.uk

DATE:

31/10/2019

SCALE:

1:50 @A3

SHEET:

P-8



Material Representation



NO.	DESCRIPTION	BY	DATE

SHEET TITLE:
3D Representations &
Material Representation

PROJECT DESCRIPTION: 6 Elms Grove V3
Etwall
Derby
DE65 6JT


DRAWINGS PROVIDED BY:

JPL
BUILDING & PLANNING
www.jpl-planning.co.uk

DATE:
31/10/2019

SCALE:

SHEET:
P-9

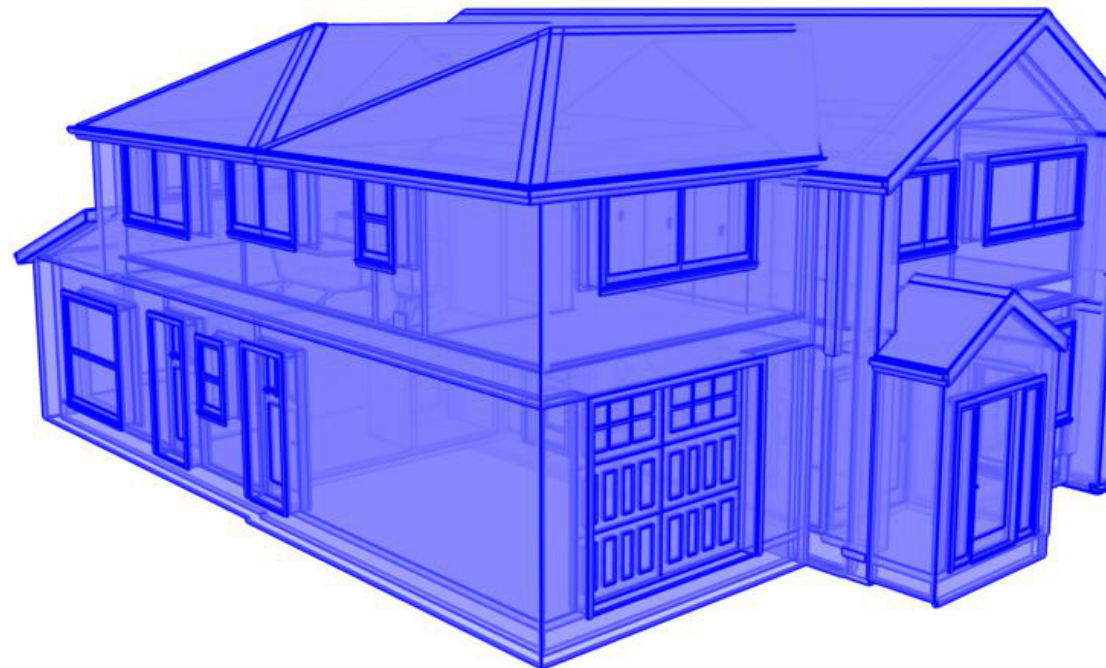

NO.	DESCRIPTION	BY	DATE

SHEET TITLE:
3D Representations

PROJECT DESCRIPTION: **6 Elms Grove V3**
Etwall
Derby
DE65 6JT



DRAWINGS PROVIDED BY:

DATE:

31/10/2019

SCALE:

SHEET:

P-10