



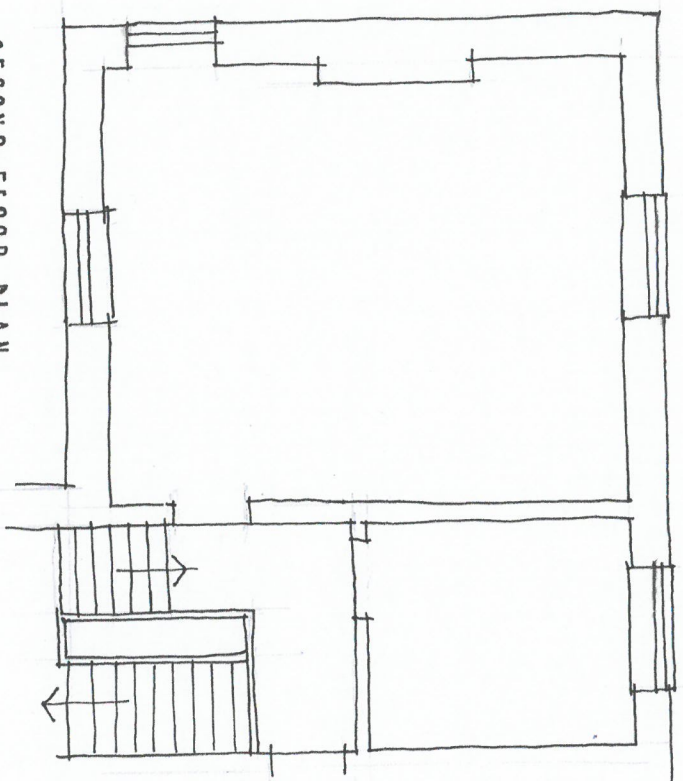

SECOND FLOOR PLAN

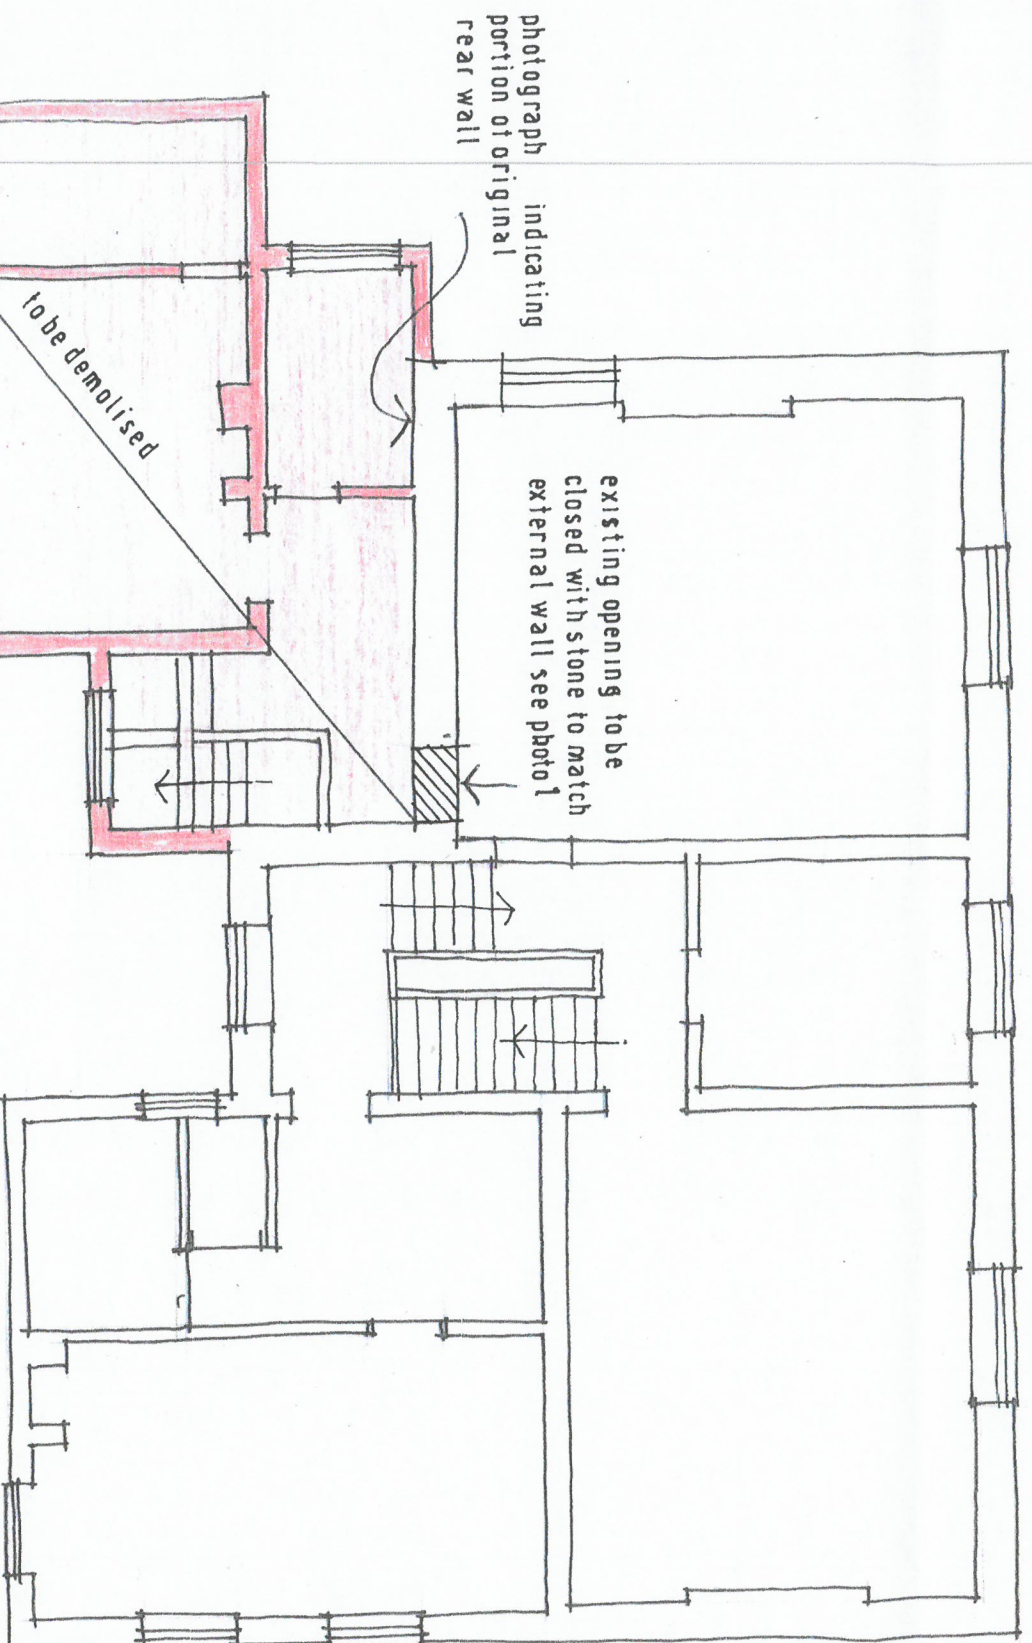

FIRST FLOOR PLAN

SCALE 1:100 AT A3

DRAWING NO

2