

Rev:

Description:

Date:

PLANNING

MITCHELL + PROCTOR

Chartered Architects.

Madlow View (Unit 5),
Peak Gateway Business Park,
Baslow Road,
Chichester, PO19 7DA.
Tel: 01243 567 329
Email: stephen@mitchellproctor.co.uk

Client:

ALCANTARA WINE WIPH GROUP

Project:

CONVERSION OF OFFICES TO
SMALL RESIDENTIAL UNITS

Project Address:

WESTON HILL, CHICHESTER, PO19 7DA

Drawing Title:

PLANS & ELEVATIONS

Scale:

1/100

Date:

JULY 19.

Drawn:

Checked:


Drawing No.:

19/764/1


REV A. OCTOBER 31

DIMENSIONS CHECKED


RED ROOMS ADDED.

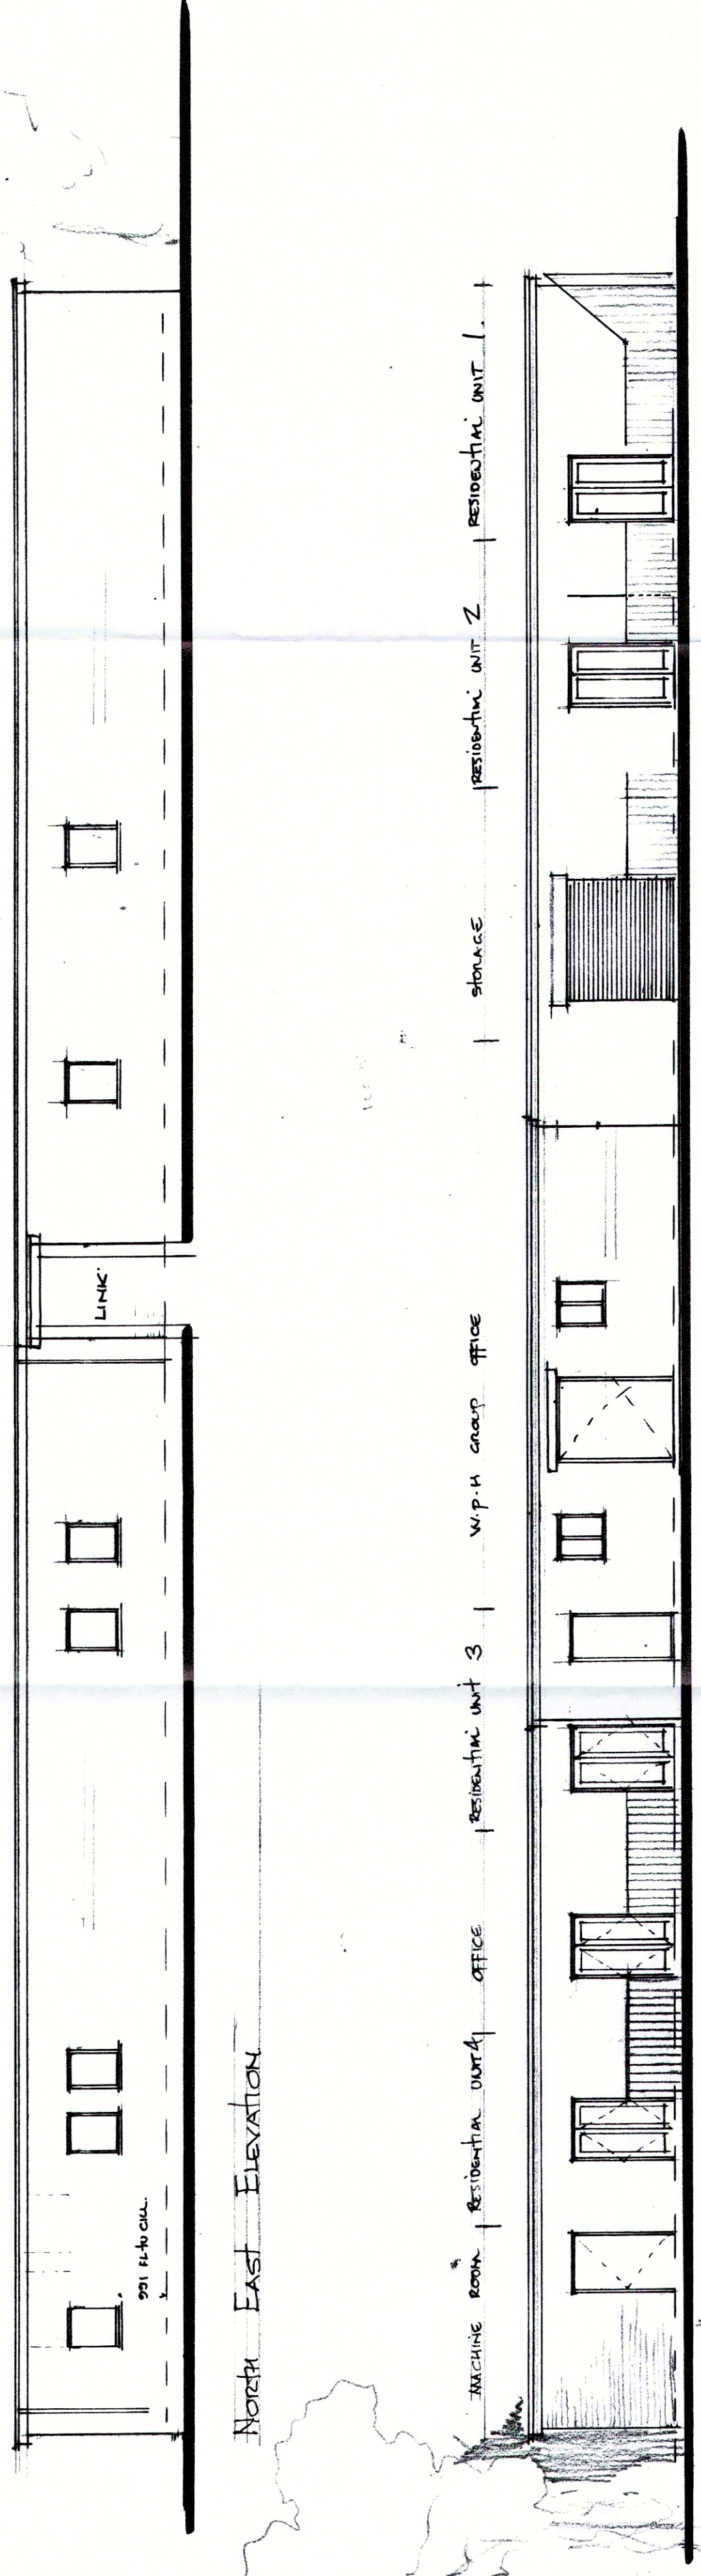


North East Elevation

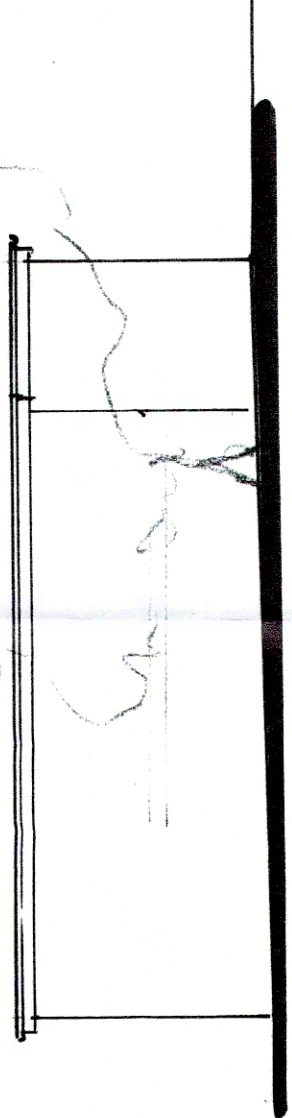



South East Elevation

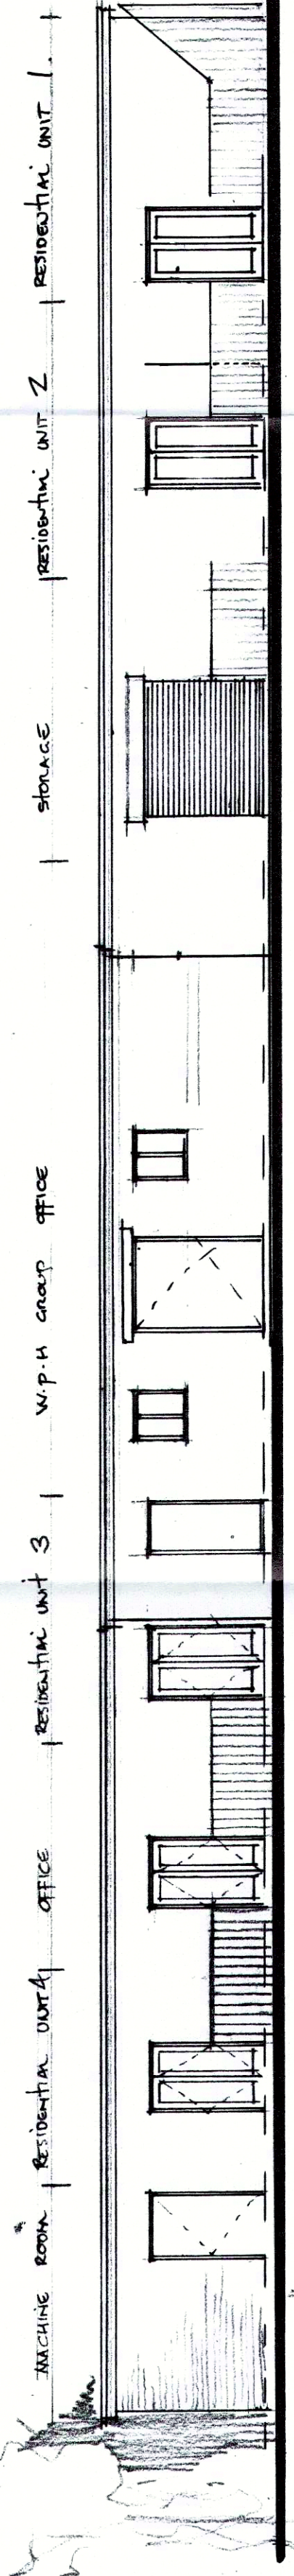

South West Elevation

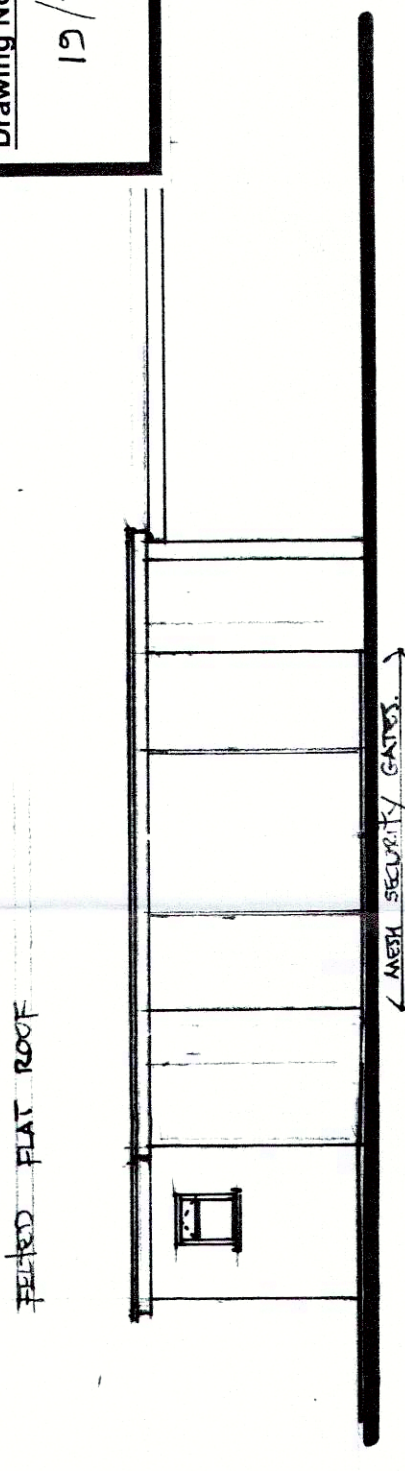

North West Elevation

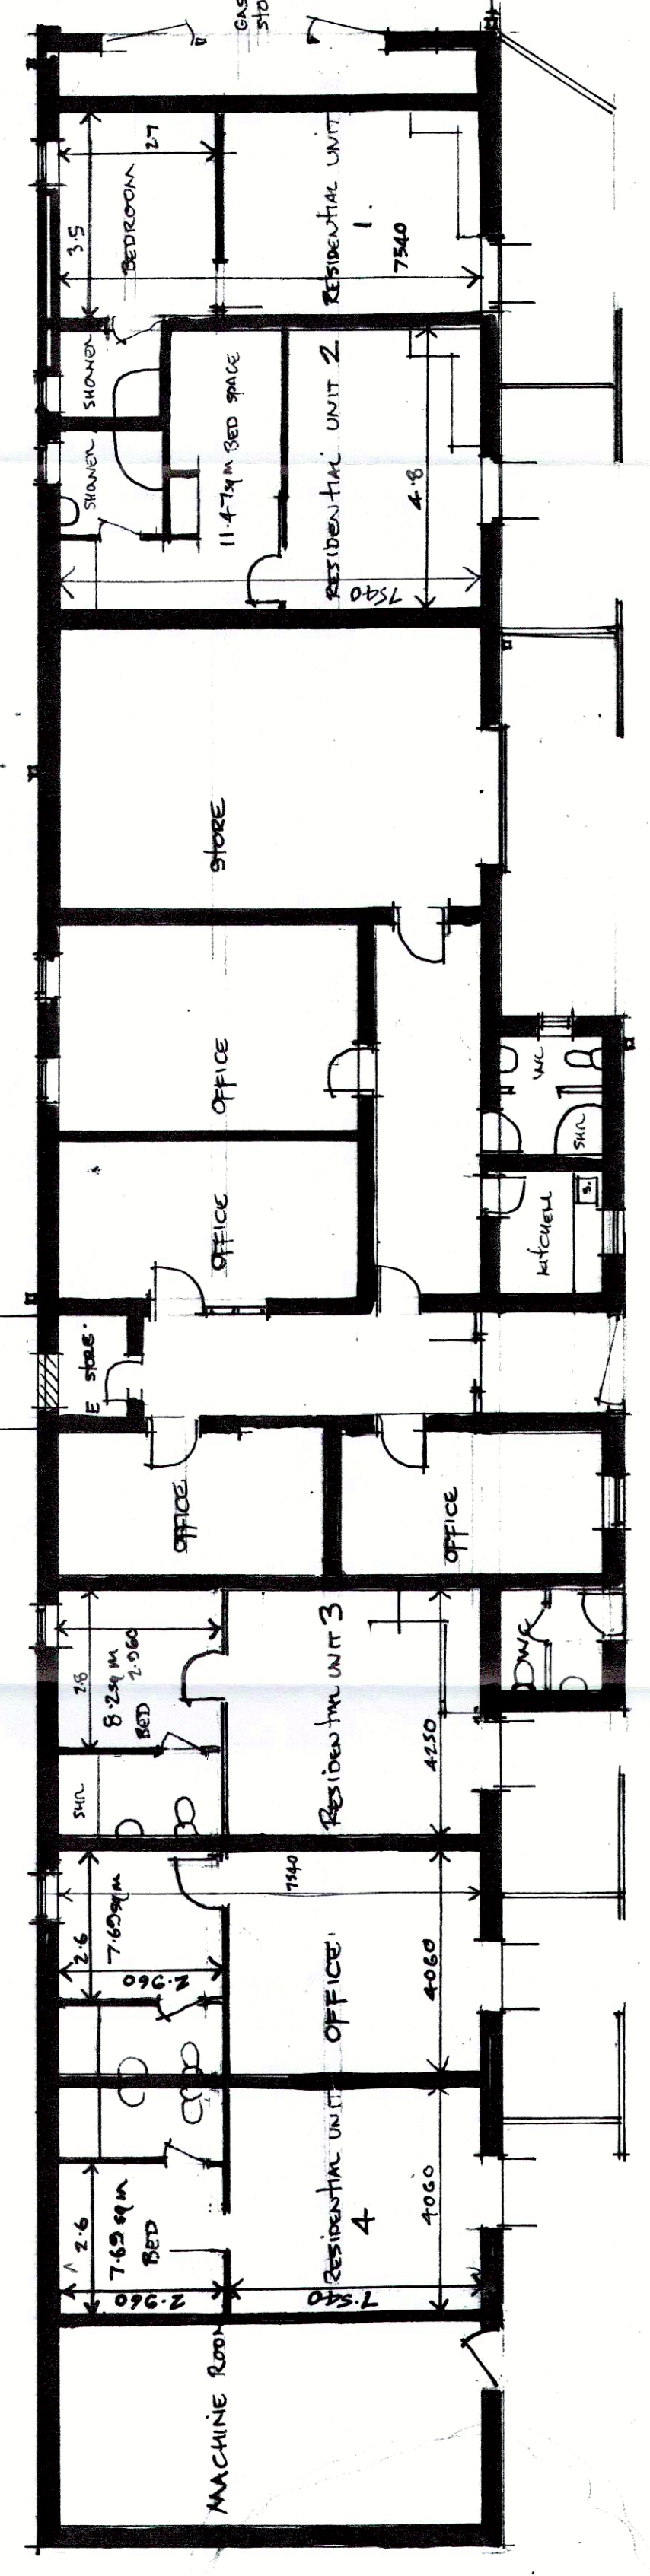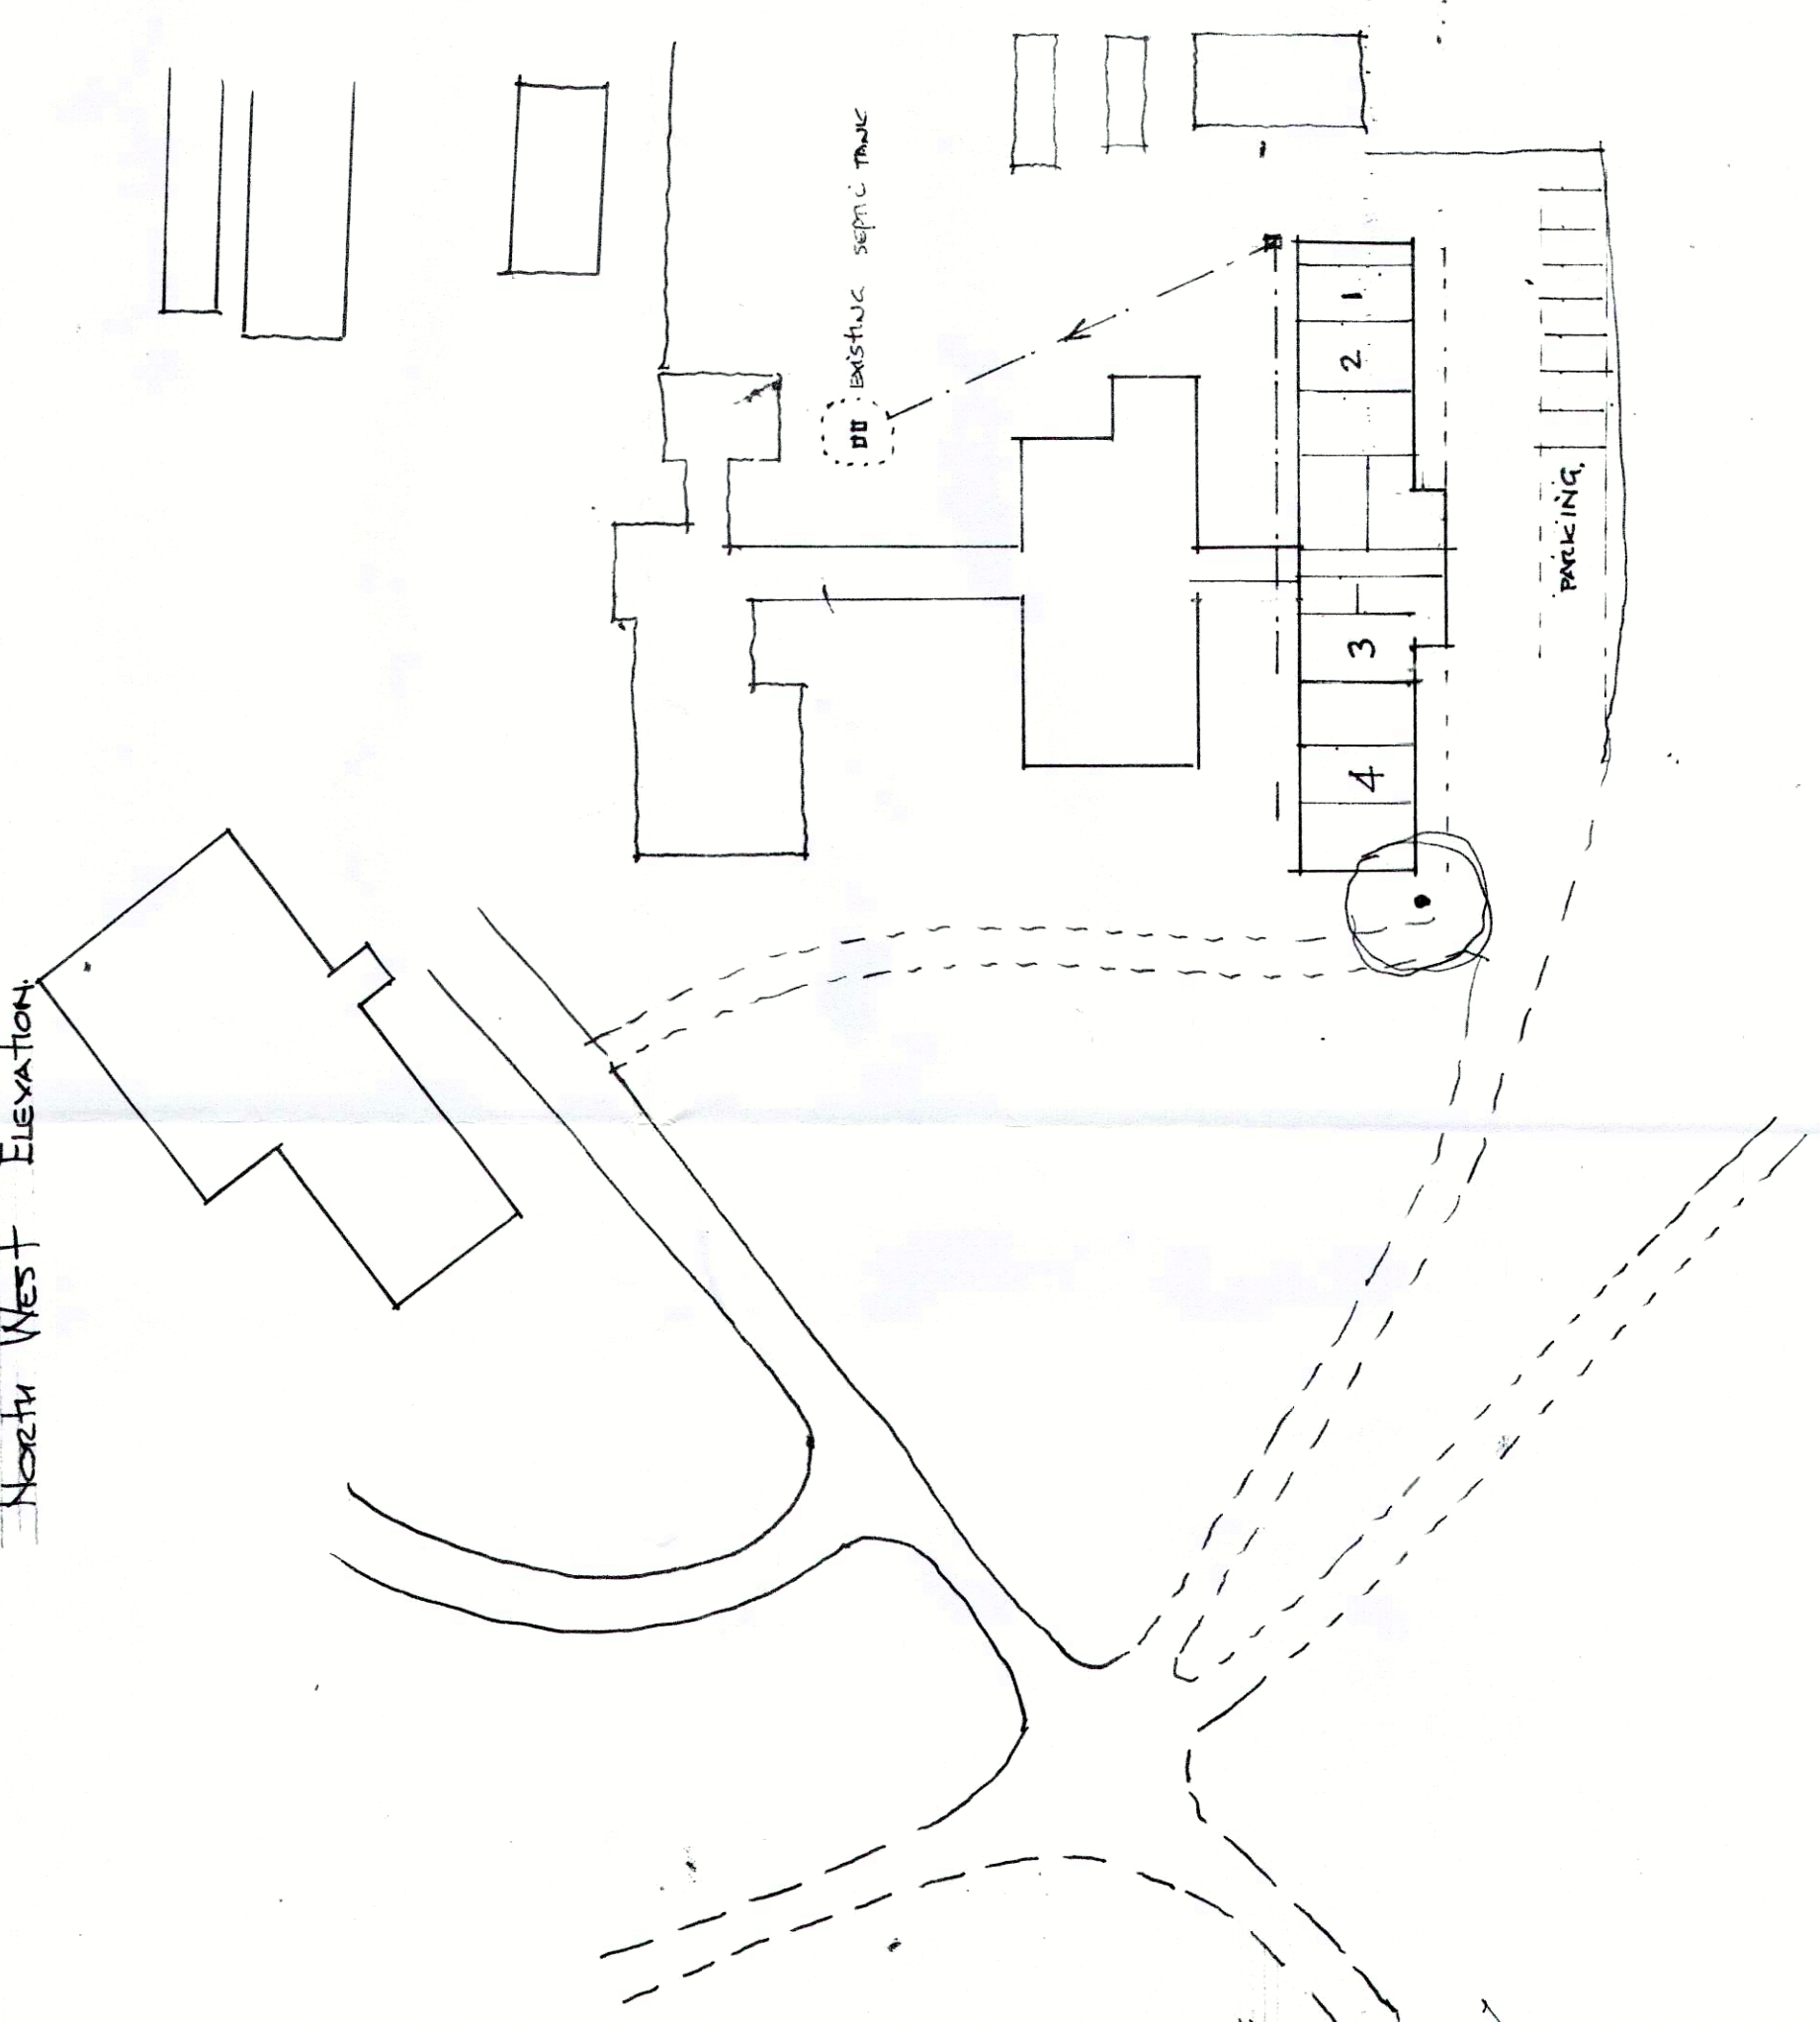

GROUND FLOOR PLAN 1 to 100

Site Plan 1/500