




PROPOSED SIDE (SW) ELEVATION
1:100



PROPOSED REAR (NW) ELEVATION
1:100



PROPOSED SIDE (NE) ELEVATION
1:100

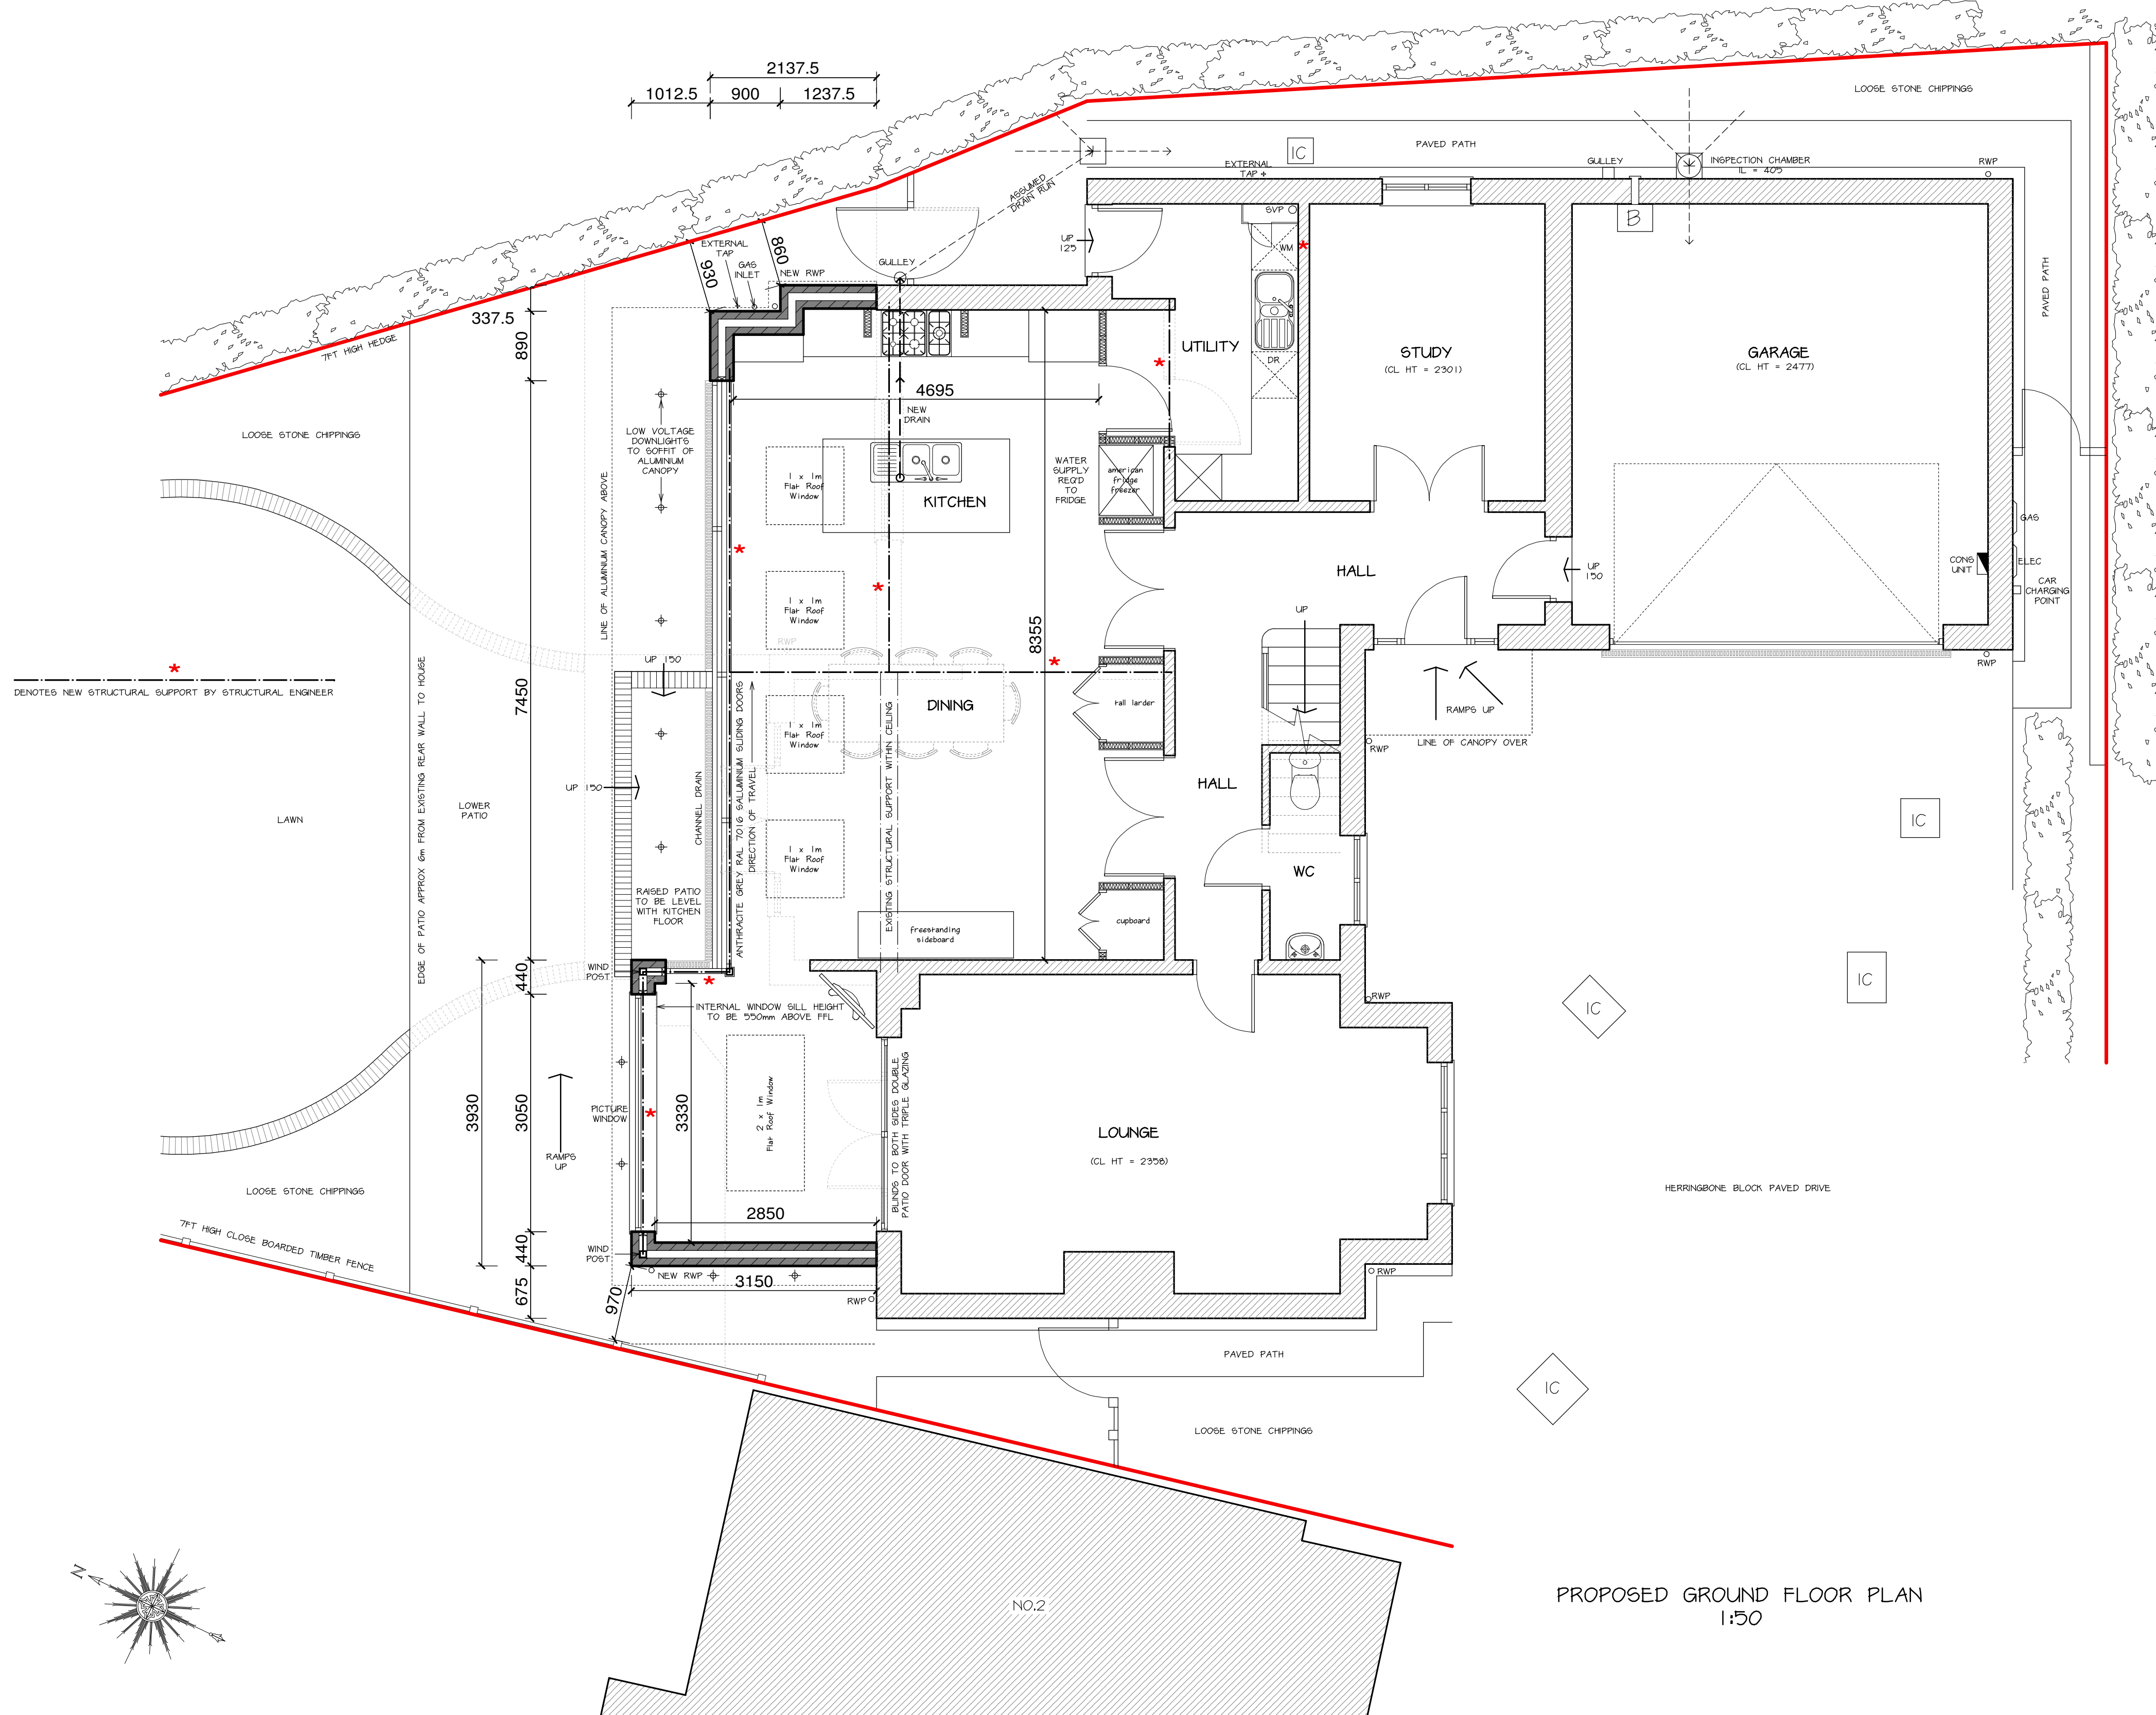


PROPOSED GROUND FLOOR PLAN
1:50


PAPER SIZE: A1

NOTES

All dimensions must be checked on site and only scaled from this drawing for planning purposes only

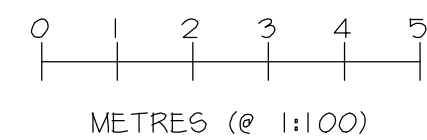

METRES (@ 1:100)

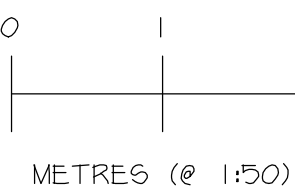

METRES (@ 1:50)

Date	Revisions

© copyright

Client
MR & MRS BRADSHAW

Location
3 BROADLANDS
GUTTON LANE
ETWALL
DERBYSHIRE
DE65 6LQ

Proposal
SINGLE STOREY
REAR EXTENSION

Drawing Title
PROPOSED GROUND FLOOR
PLAN & ELEVATIONS

Scale
1:50 & 1:100

Date
OCT 2019

Drawn by
MRP

Org No.
J2882-04

Revision



MAKING PLANS
architecture

Ivy Lodge, Twyford Road, Willington, Derby, DE65 6DE
 T/F 01283 703160 E info@makingplans-architecture.co.uk
 W www.makingplans-architecture.co.uk