





EXISTING SIDE (SW) ELEVATION
1:100



EXISTING REAR (NW) ELEVATION
1:100



EXISTING SIDE (NE) ELEVATION
1:100

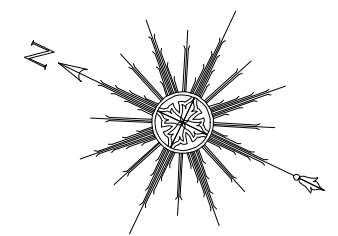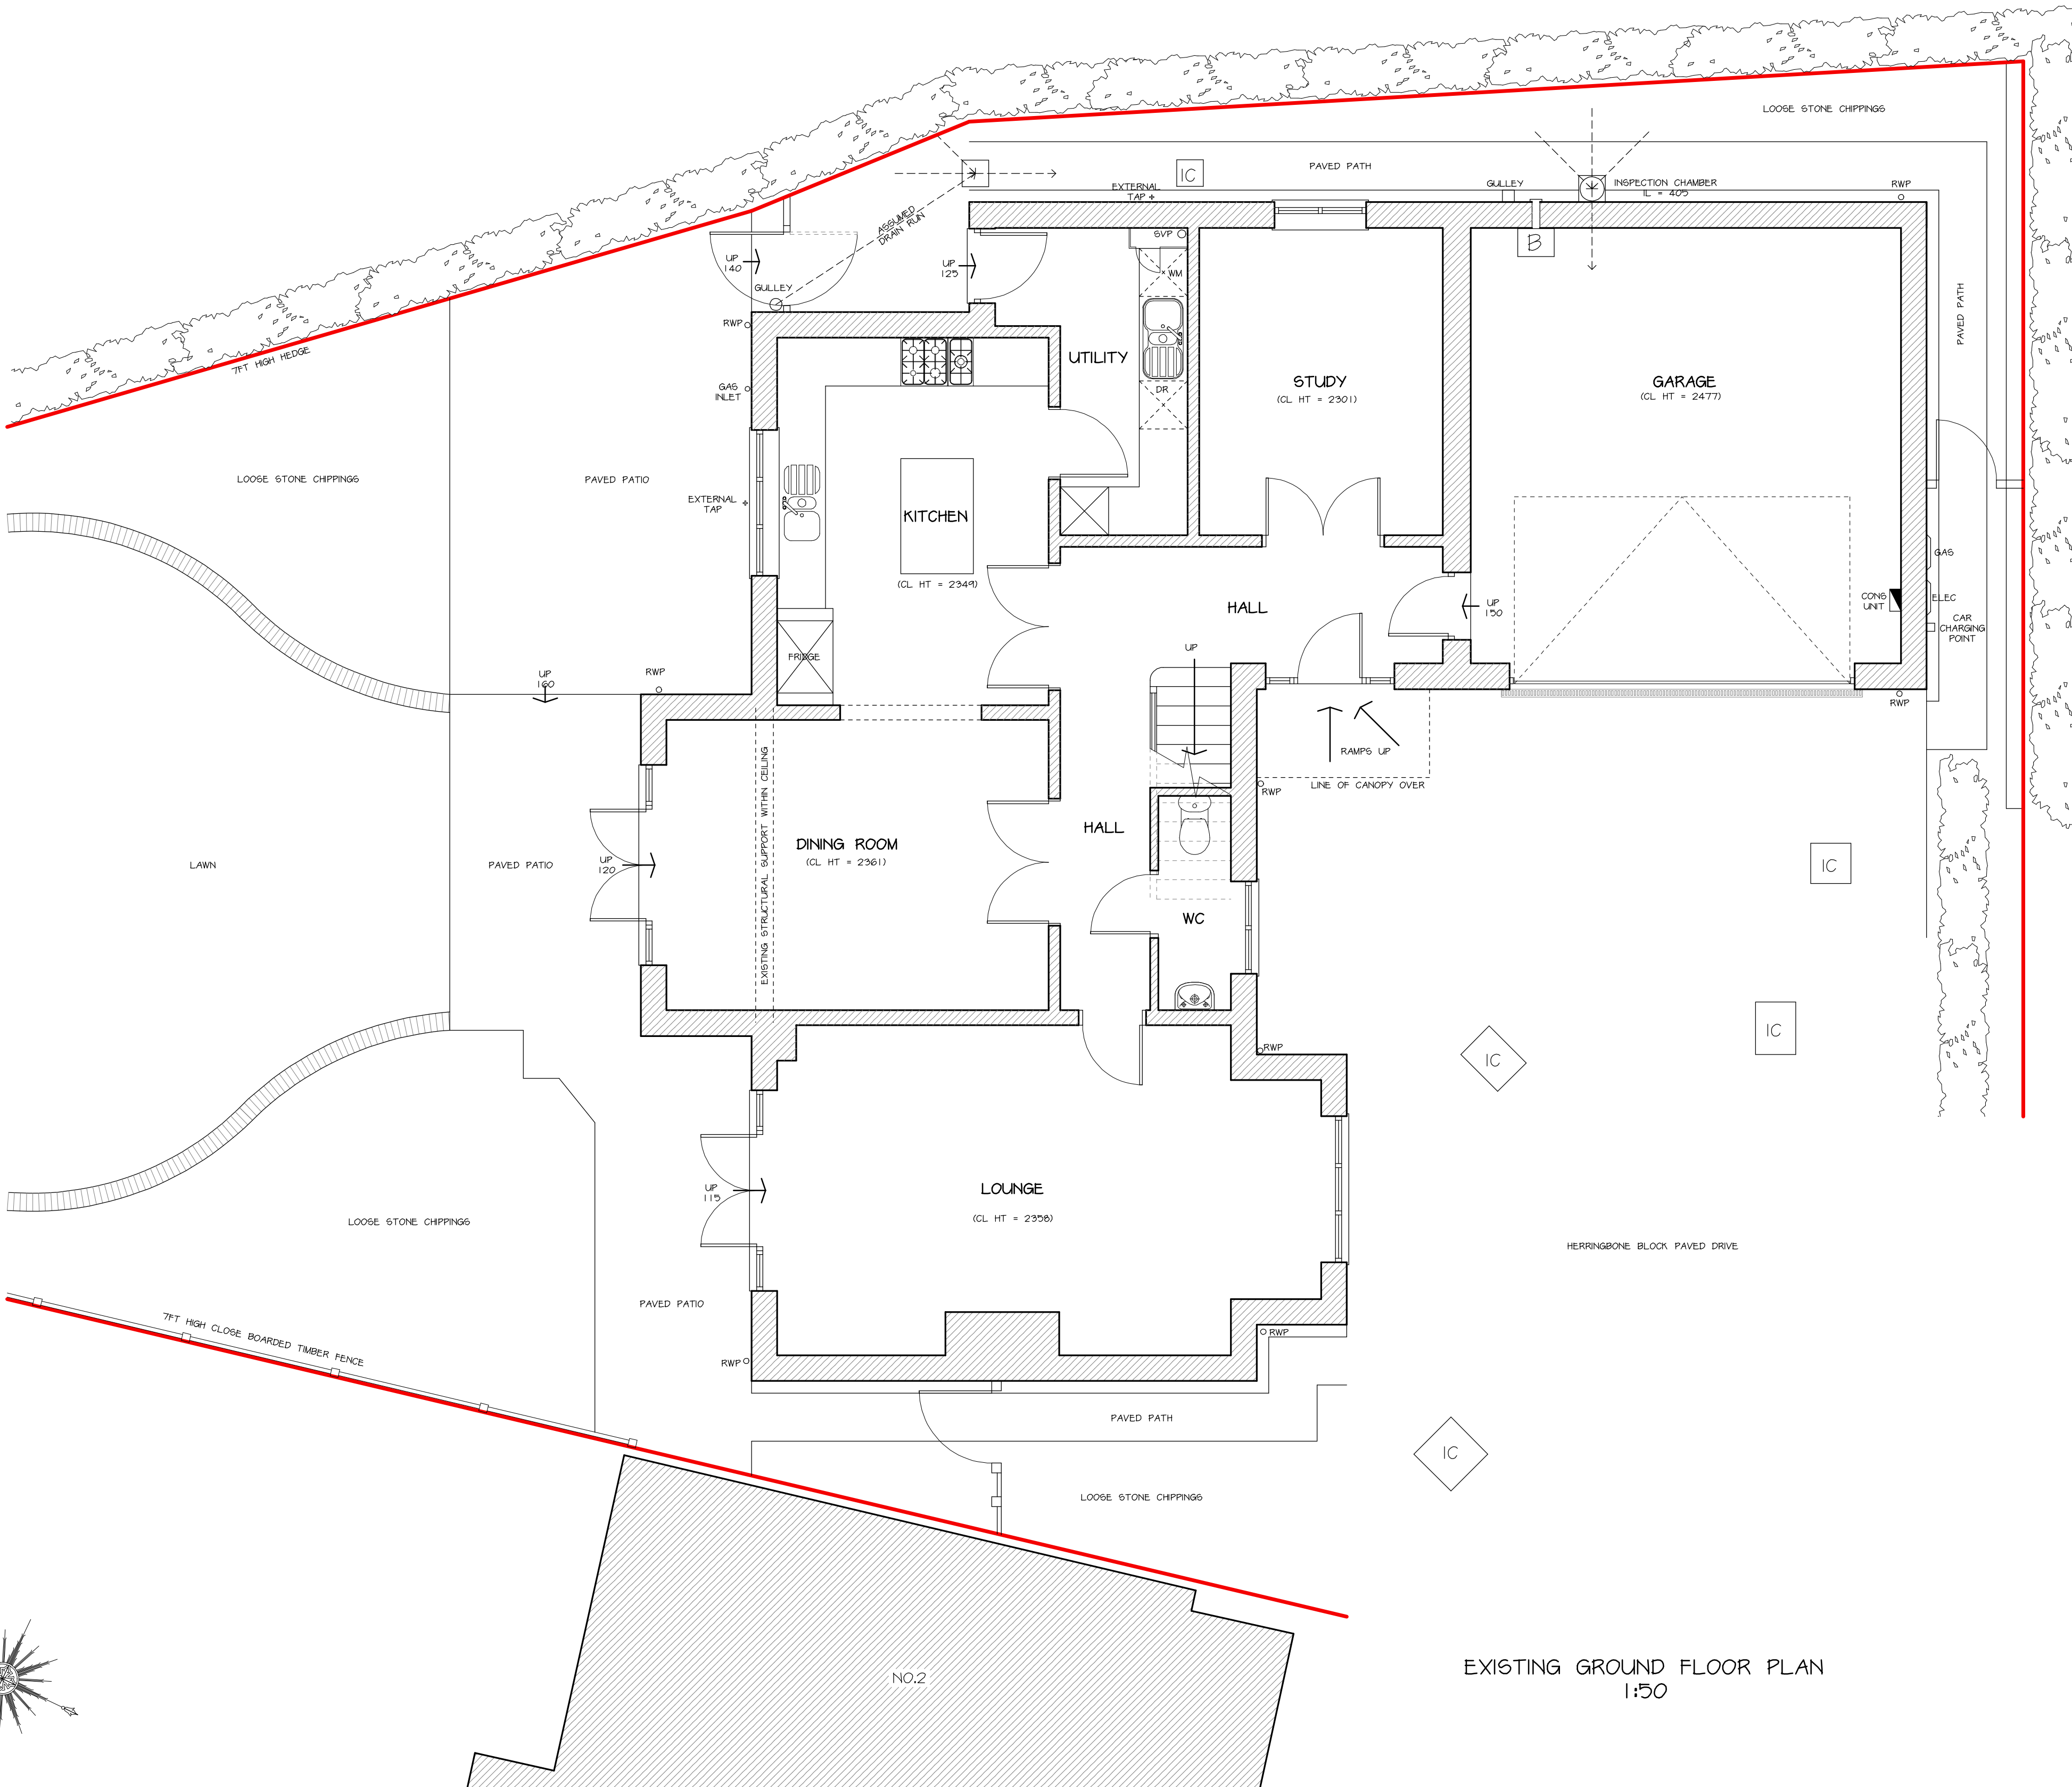

EXISTING GROUND FLOOR PLAN
1:50


PAPER SIZE: A1

NOTES


All dimensions must be checked on site and only scaled from this drawing for planning purposes only

EXISTING MATERIALS

- STAFFORDSHIRE BLUE FLAIN ROOF TILES
- RED FACING BRICKWORK
- GREY UPVC CASEMENT WINDOWS
- GREY ALUMINIUM FRENCH DOORS WITH GLAZED SIDE PANELS
- STONE HEADERS & GILLS
- NATURAL TIMBER FRONT DOOR/WINDOW SET & GARAGE DOOR
- WHITE UPVC FASCIA & SOFFIT
- LEAD/GRP DORMER CHEEKS
- BLACK ROUND UPVC RAINWATER GOODS

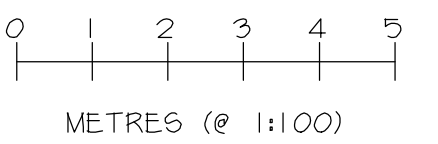

METRES (@ 1:100)

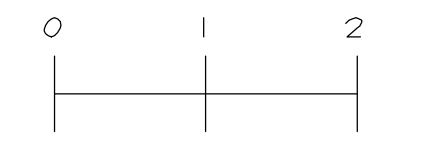

METRES (@ 1:50)

Date	Revisions

© copyright

Client
MR & MRS BRADSHAW

Location
3 BROADLANDS
GUTTON LANE
ETWALL
DERBYSHIRE
DE60 6LQ

Proposal
SINGLE STOREY
REAR EXTENSION

Drawing Title
EXISTING GROUND FLOOR
PLAN & ELEVATIONS

Scale
1:50 & 1:100

Date
OCT 2019

Drawn by
MRP

Org No.
J2882-03

Revision



MAKING PLANS
architecture

Ivy Lodge, Twyford Road, Willington, Derby, DE65 6DE
T/F 01283 703160 E info@makingplans-architecture.co.uk
W www.makingplans-architecture.co.uk