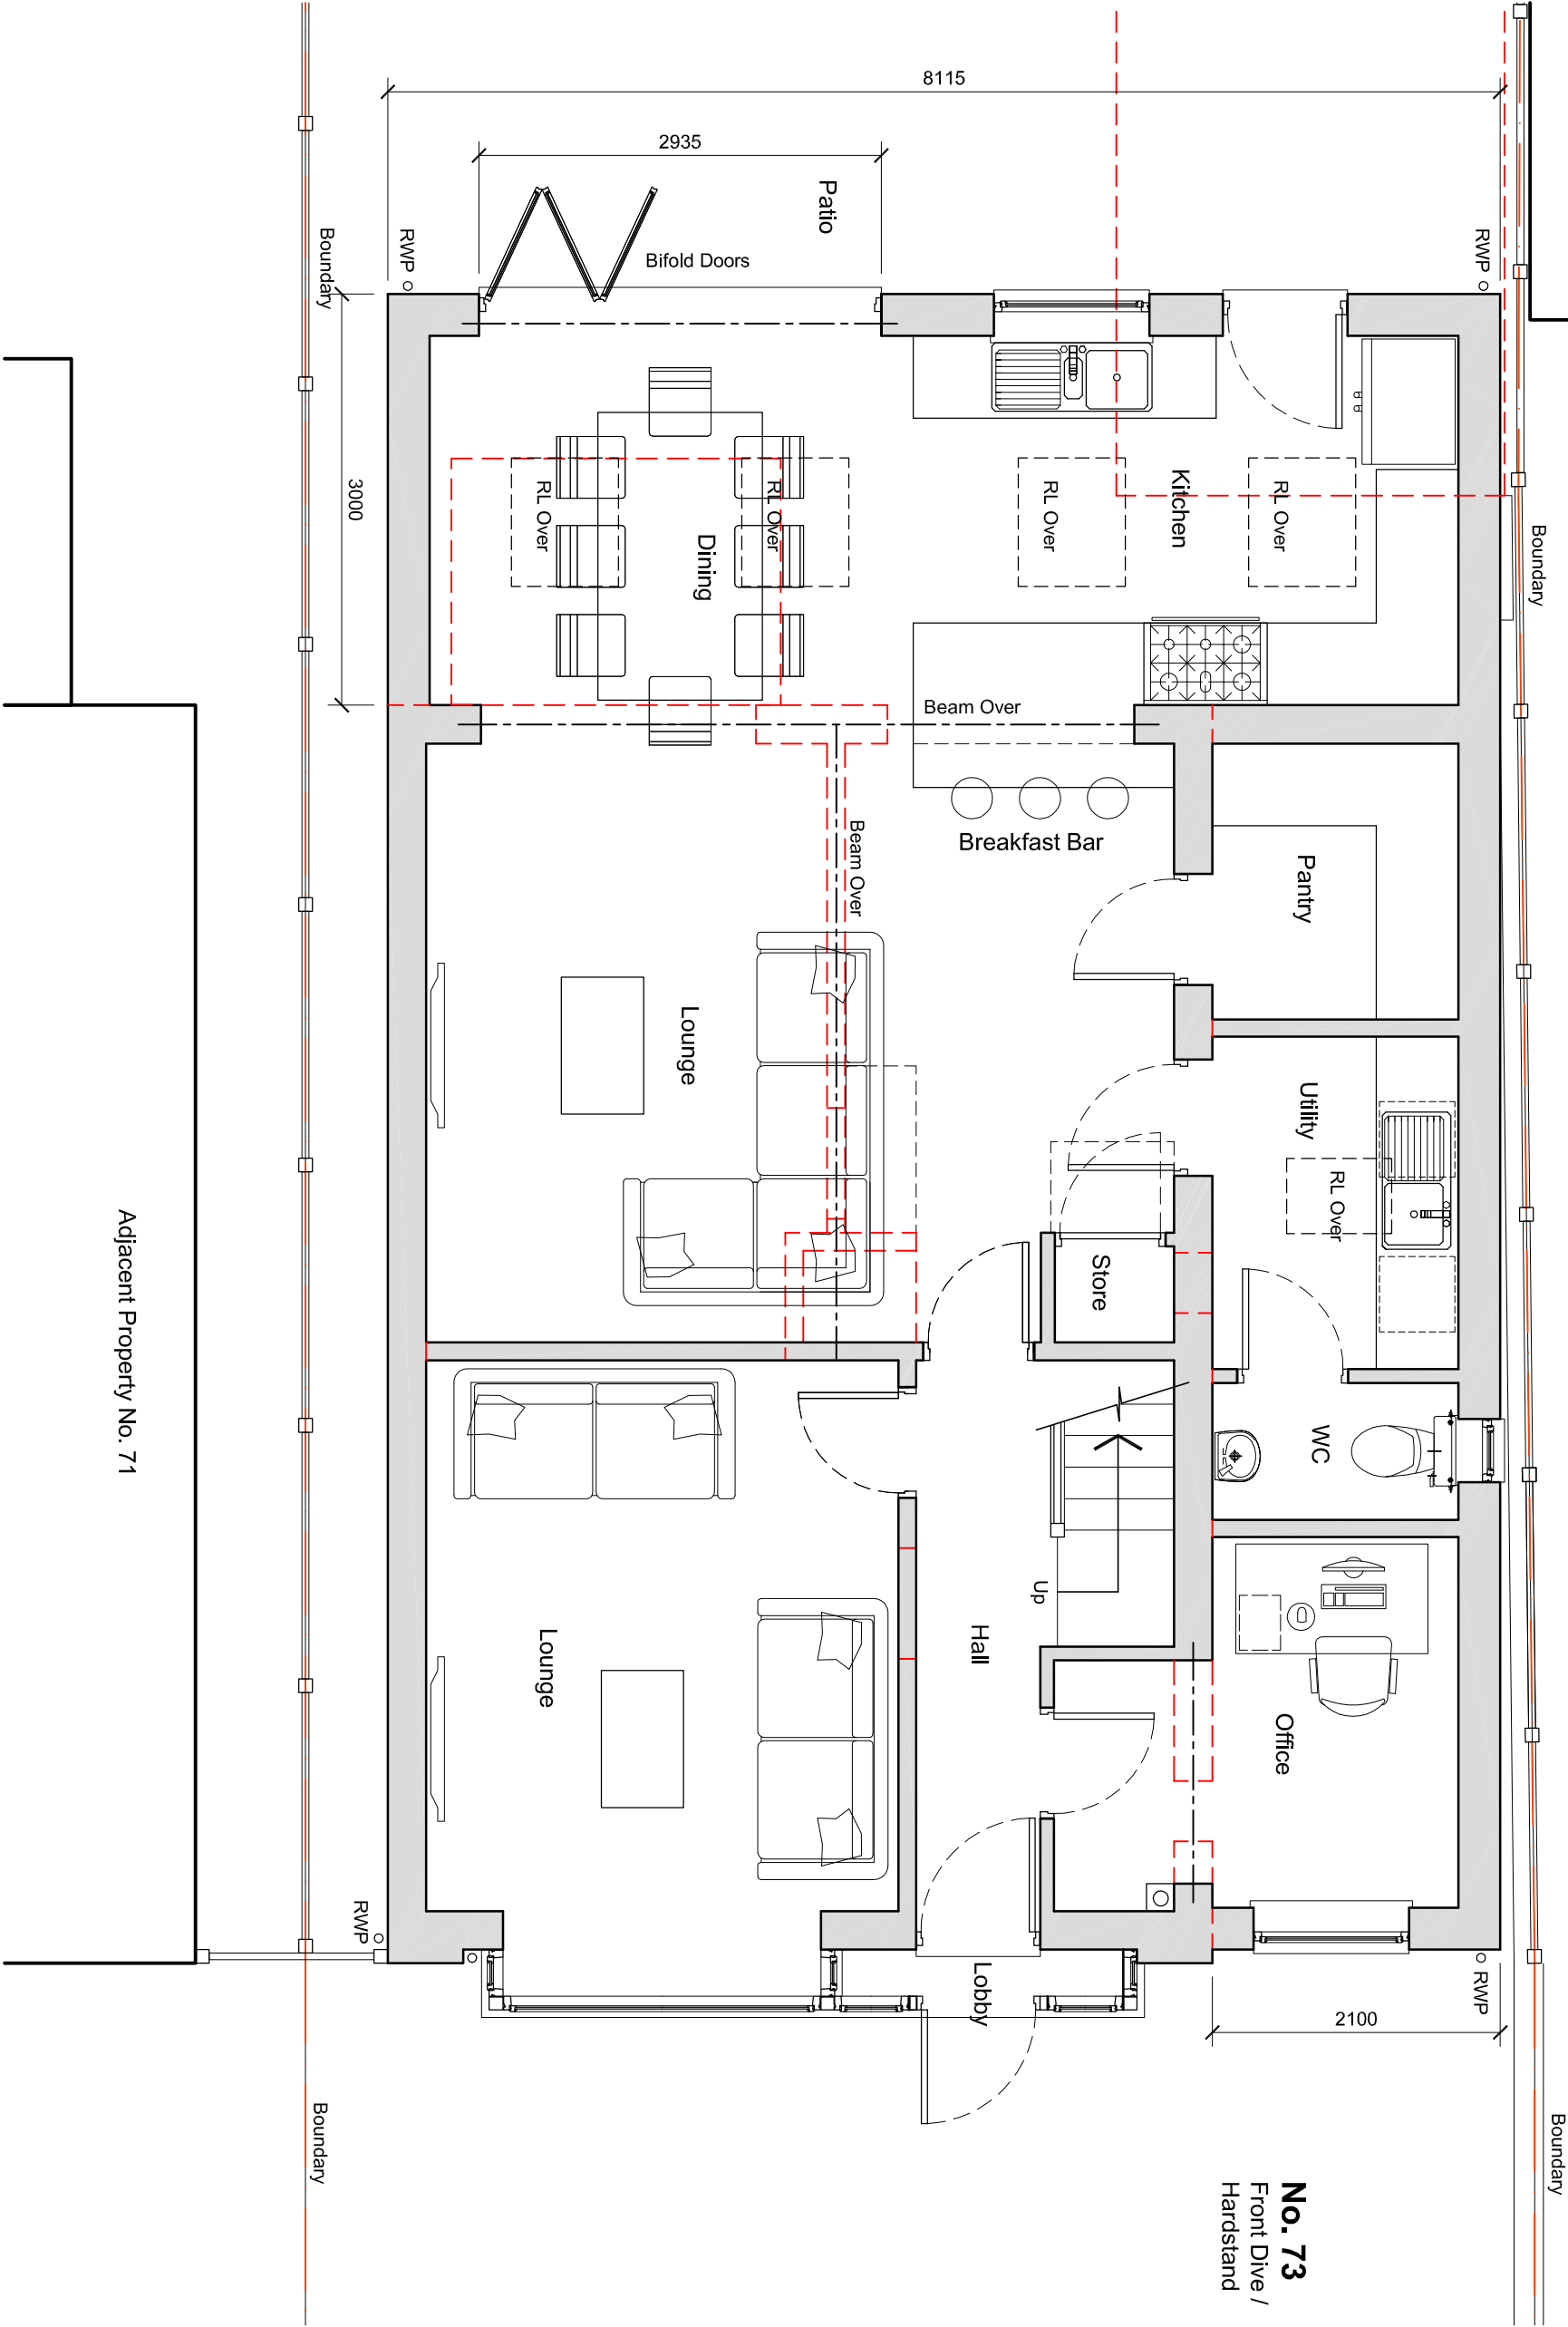
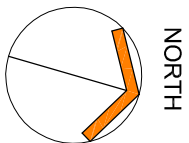


SCGDESIGN

Architectural Services

4 Deltia Drive, Oakwood, Derby, DE21 2XJ
Telephone - 01332 280129 Email - scgdesign@outlook.com

Client

John and Michelle Lewis

Project

Proposed Extension / Alterations at:
73 Pack Horse Road,
Melbourne, Derby

Drawing Title

Proposed Ground Floor Plan

Drawn by	SCG	Checked by	SCG
----------	-----	------------	-----

Scale @A3	1:50	Date	July, 2019
-----------	------	------	------------

Job Number	SCGD 269	Drawing Number	103	Revision	A
------------	----------	----------------	-----	----------	---

Purpose of Issue

FOR INFORMATION