
 
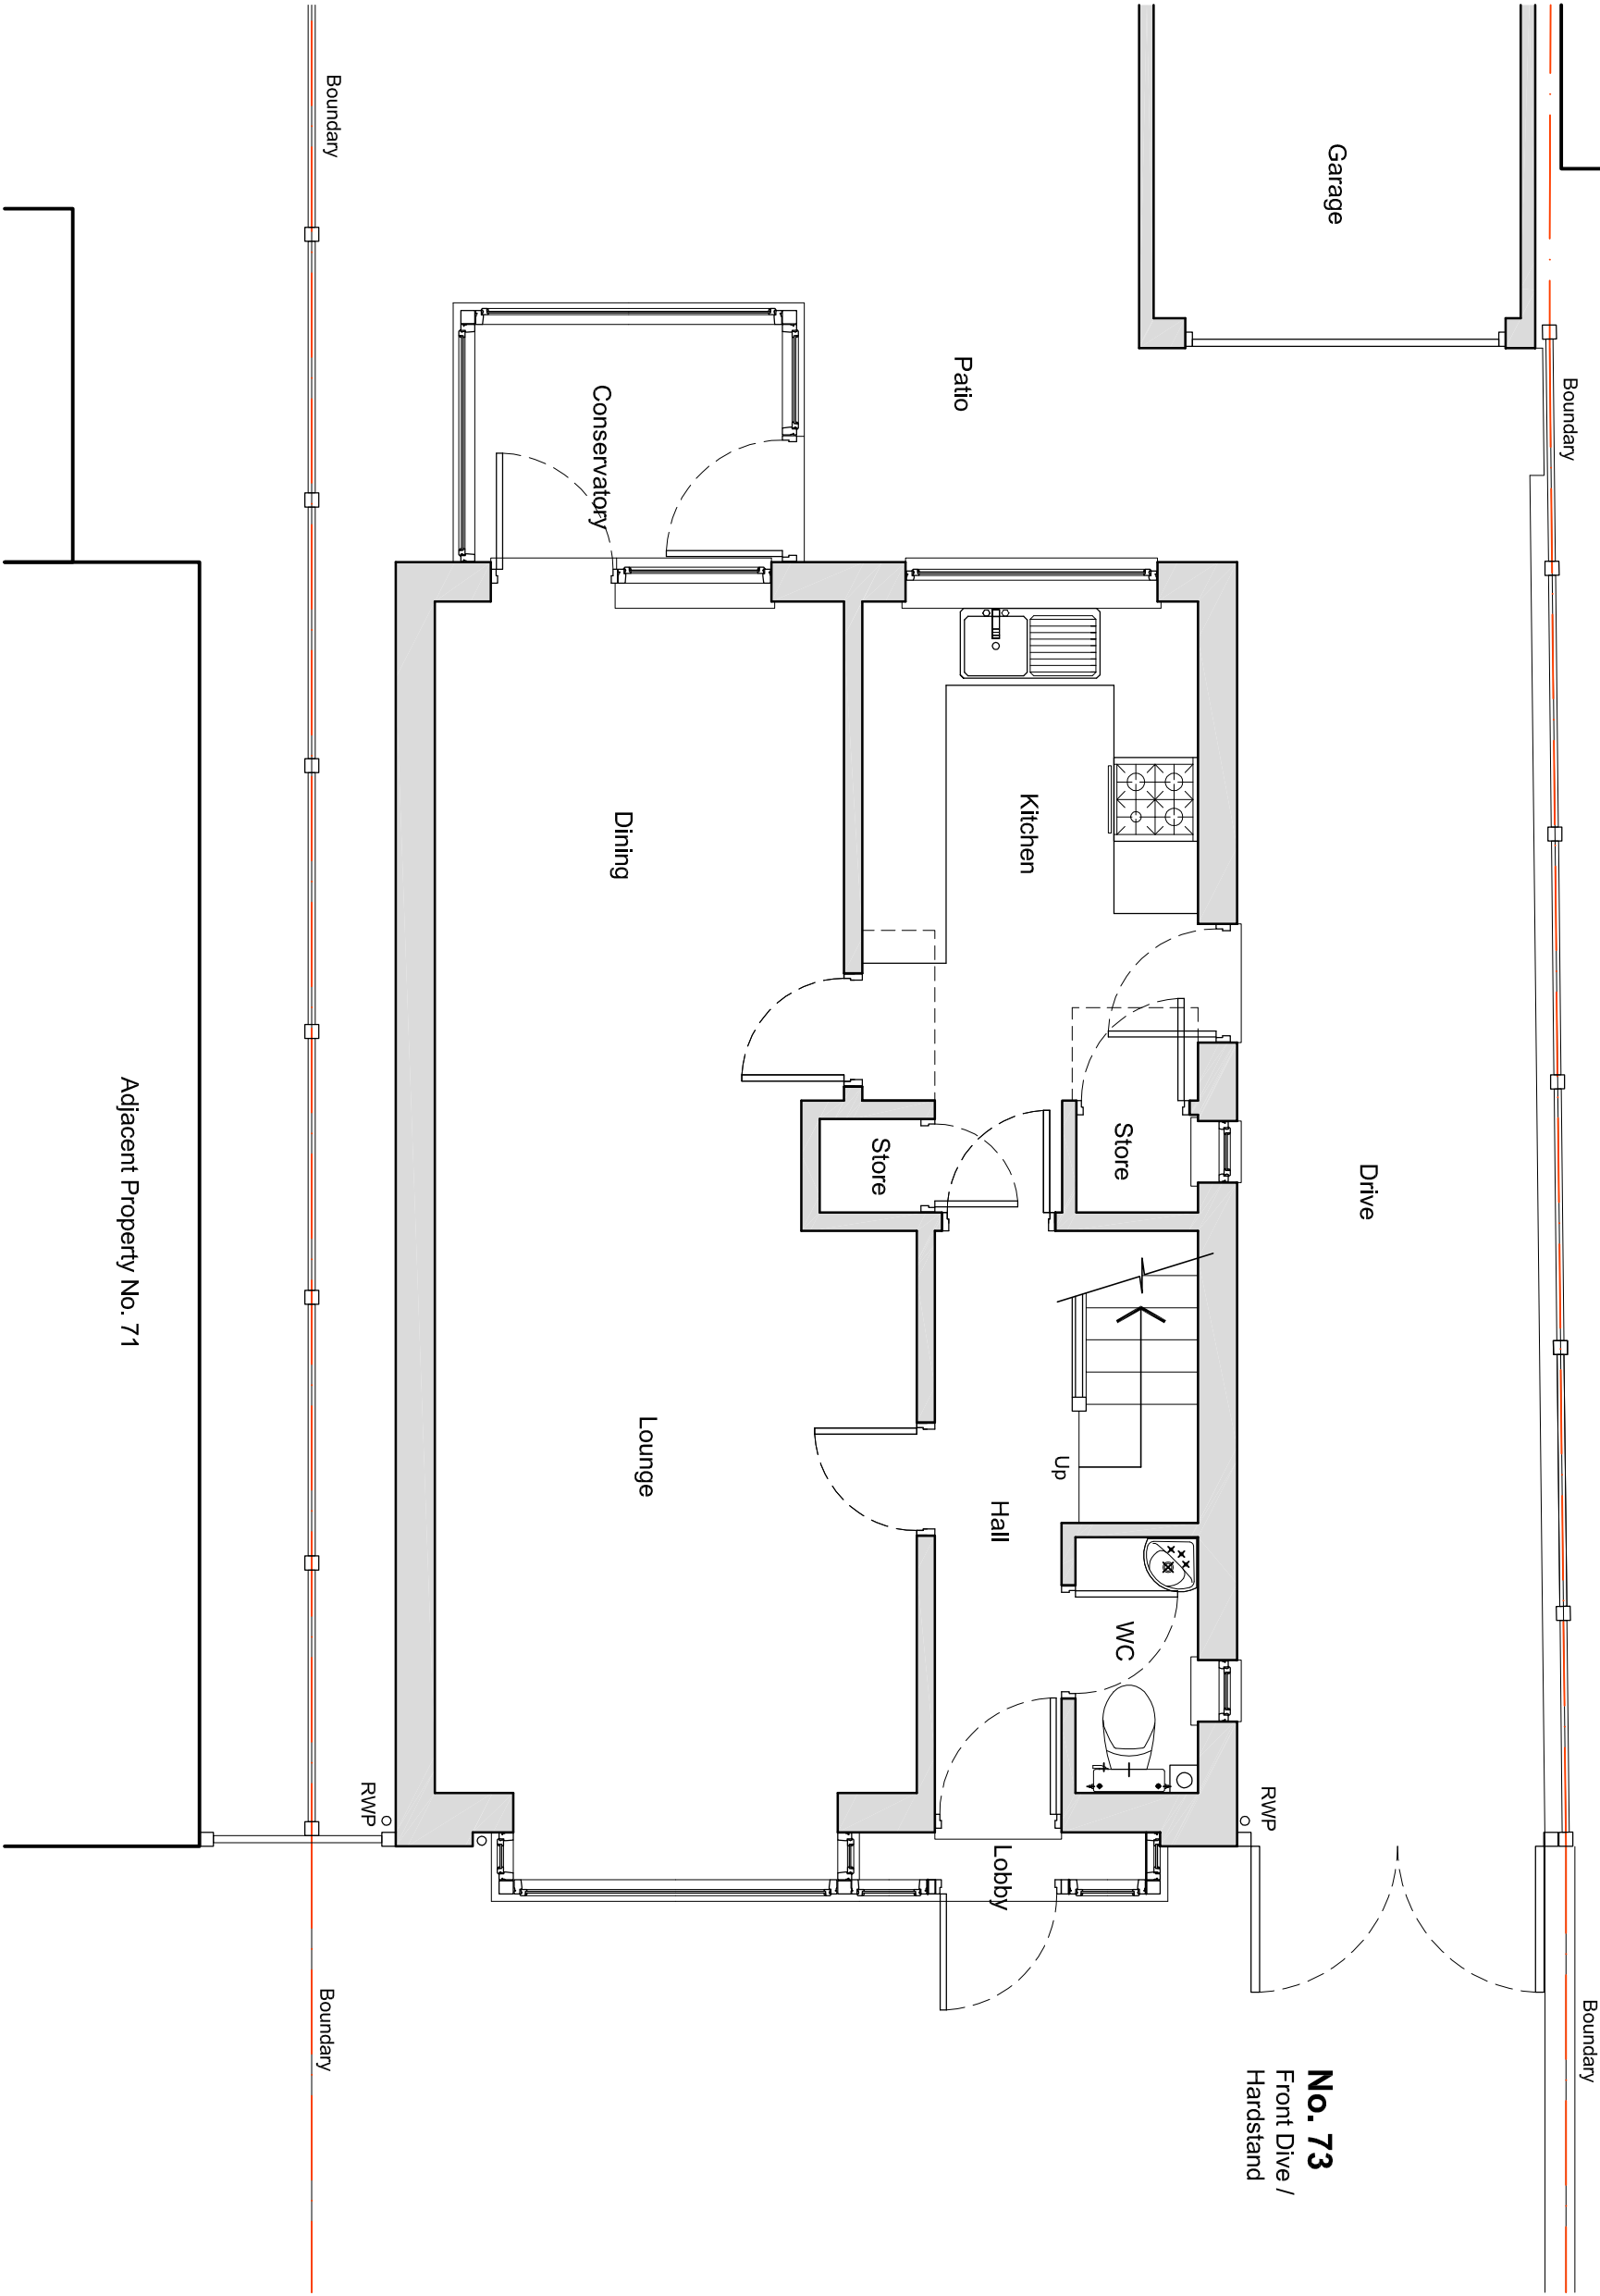


NOTES

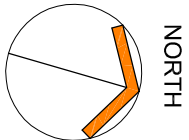

SCGDESIGN

Architectural Services

4 Dailia Drive, Oakwood, Derby, DE21 2XJ
Telephone - 01332 280129 Email - scgdesign@outlook.com

Client
John and Michelle Lewis

Project
**Proposed Extension / Alterations at:
73 Pack Horse Road,
Melbourne, Derby**

Drawing Title
Existing Ground Floor Plan

Drawn by SCG	Checked by SCG
Scale @A3 1:50	Date July, 2019
Job Number SCGD 269	Drawing Number 003
	Revision -

Purpose of Issue
FOR INFORMATION