


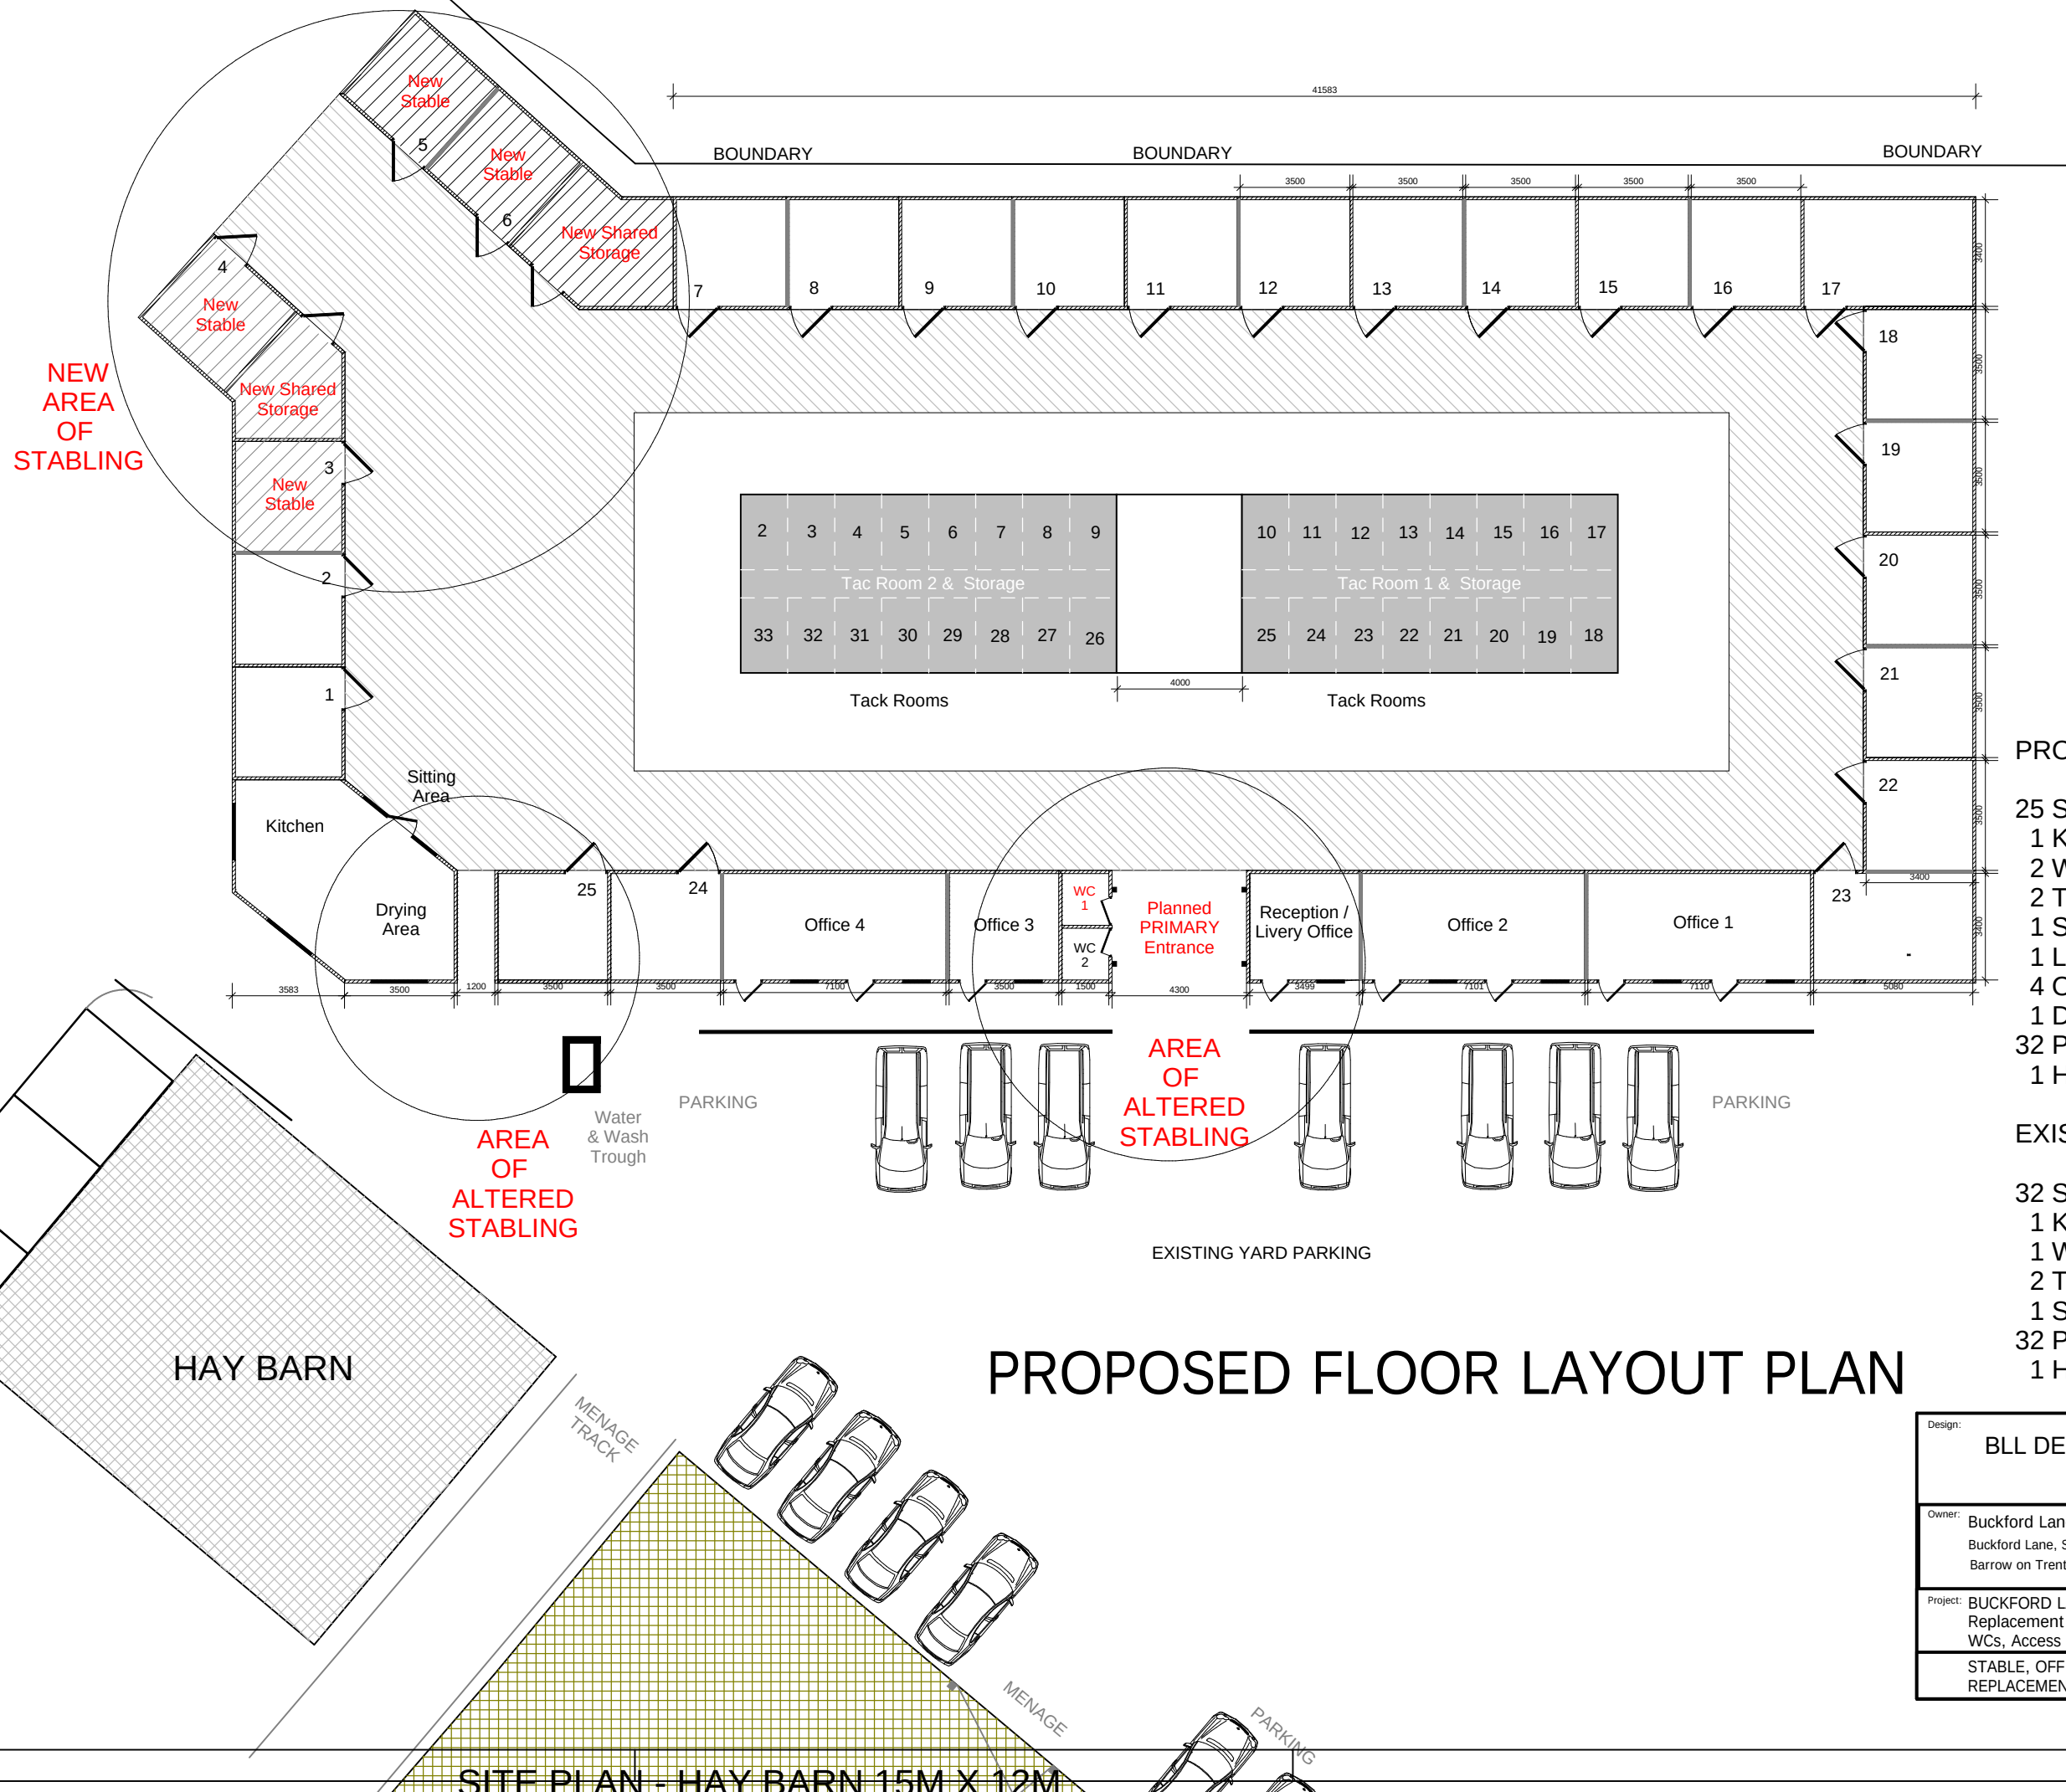

PROPOSED FACILITIES:-

- 25 STABLES (-7)
- 1 KITCHEN (NO CHANGE)
- 2 WC (+1)
- 2 TACK ROOMS (NO CHANGE)
- 1 STORAGE (+1)
- 1 LIVERY OFFICE (+1)
- 4 OFFICE RENTALS (=+4)
- 1 DRYING AREA (+1)
- 32 PADDOCKS
- 1 HAY BARN

EXISTING FACILITIES:-

- 32 STABLES
- 1 KITCHEN
- 1 WC
- 2 TACK ROOMS
- 1 STORAGE
- 32 PADDOCKS
- 1 HAY BARN

PROPOSED FLOOR LAYOUT PLAN

Design: BLL DERBY LIMITED	
Owner: Buckford Lane Livery Buckford Lane, Stenson Barrow on Trent, DE73 7FW	Scale: 1 : 200
Project: BUCKFORD LANE LIVERY - Replacement Stables, Office, Kitchen, WCs, Access and 2nd Menage	Date: 03/07/2019
STABLE, OFFICE, KITCHEN, WCs REPLACEMENT PLAN	Plan-No: PROPOSED FLOOR LAYOUT PLAN PL 006

SITE PLAN - HAY BARN 15M X 12M