




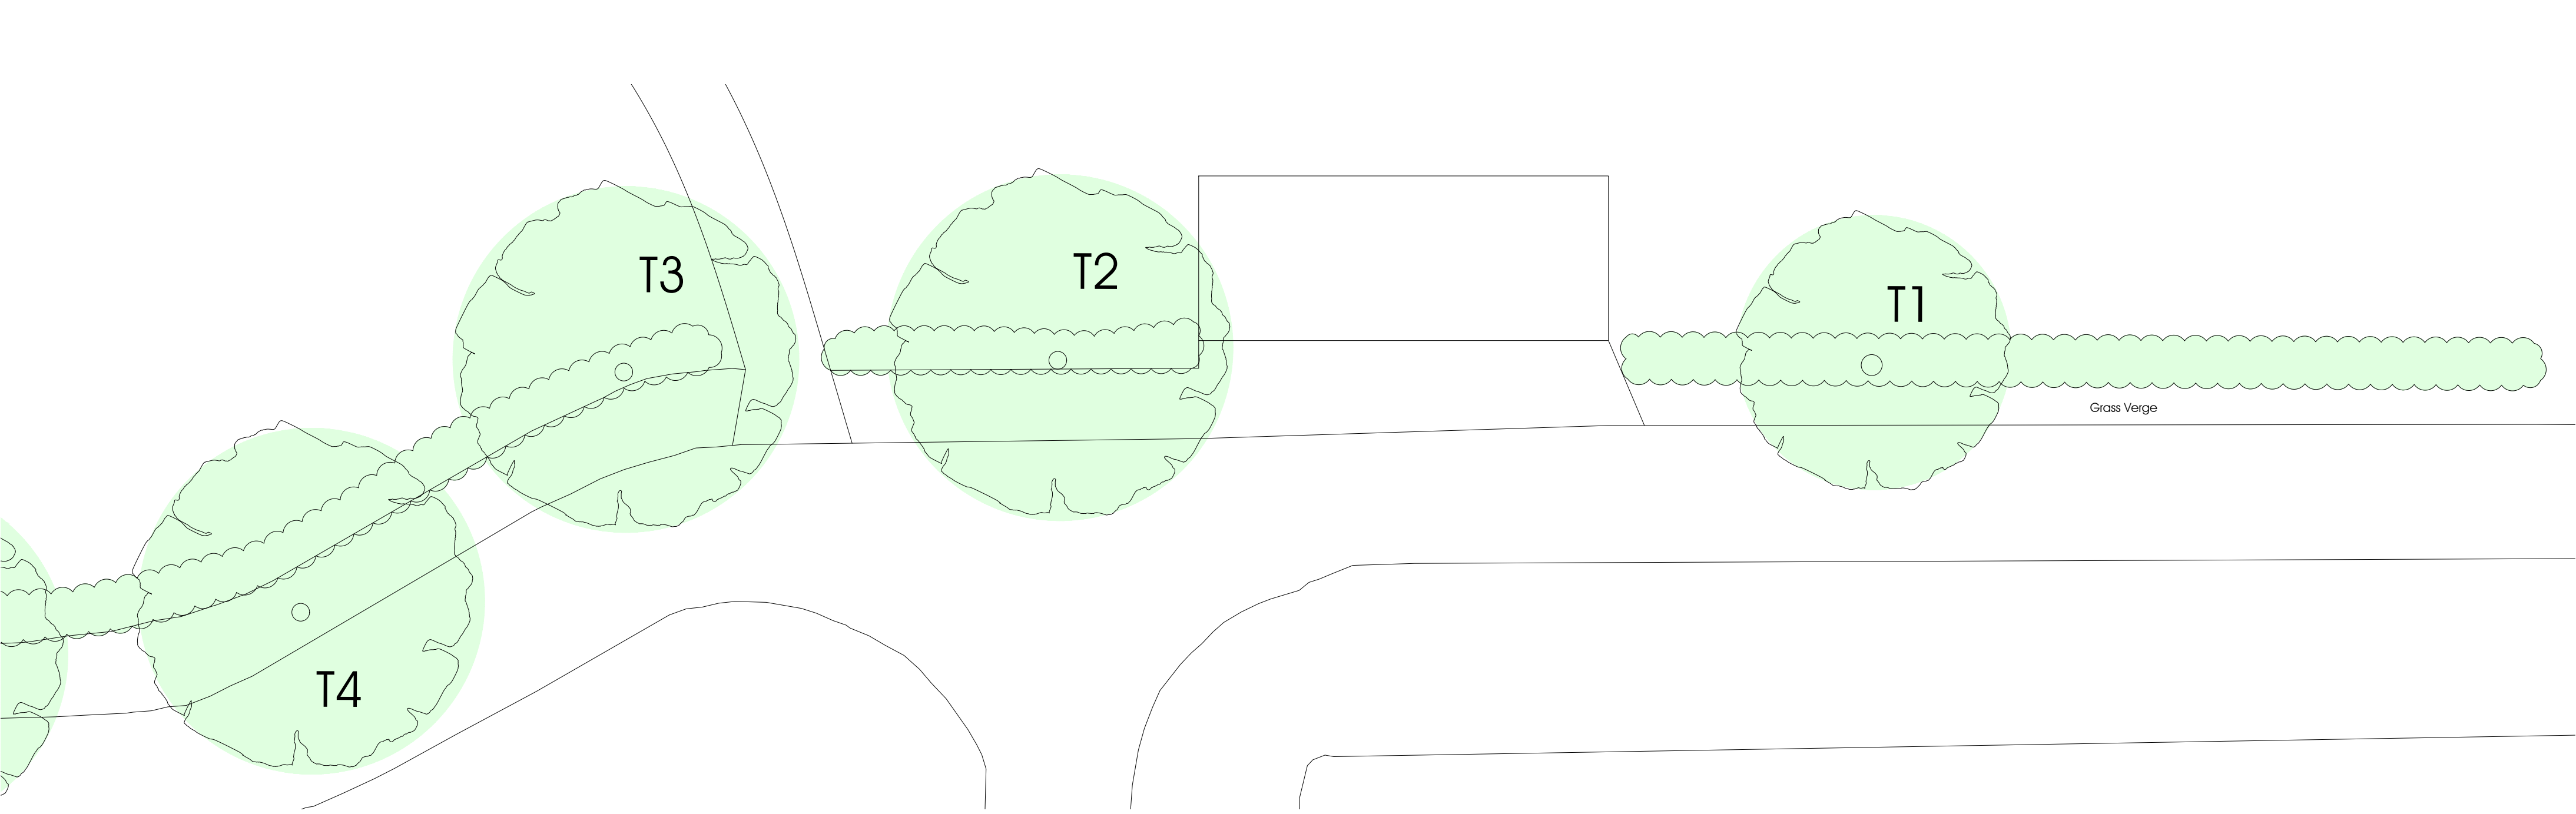


Existing Floor Plan

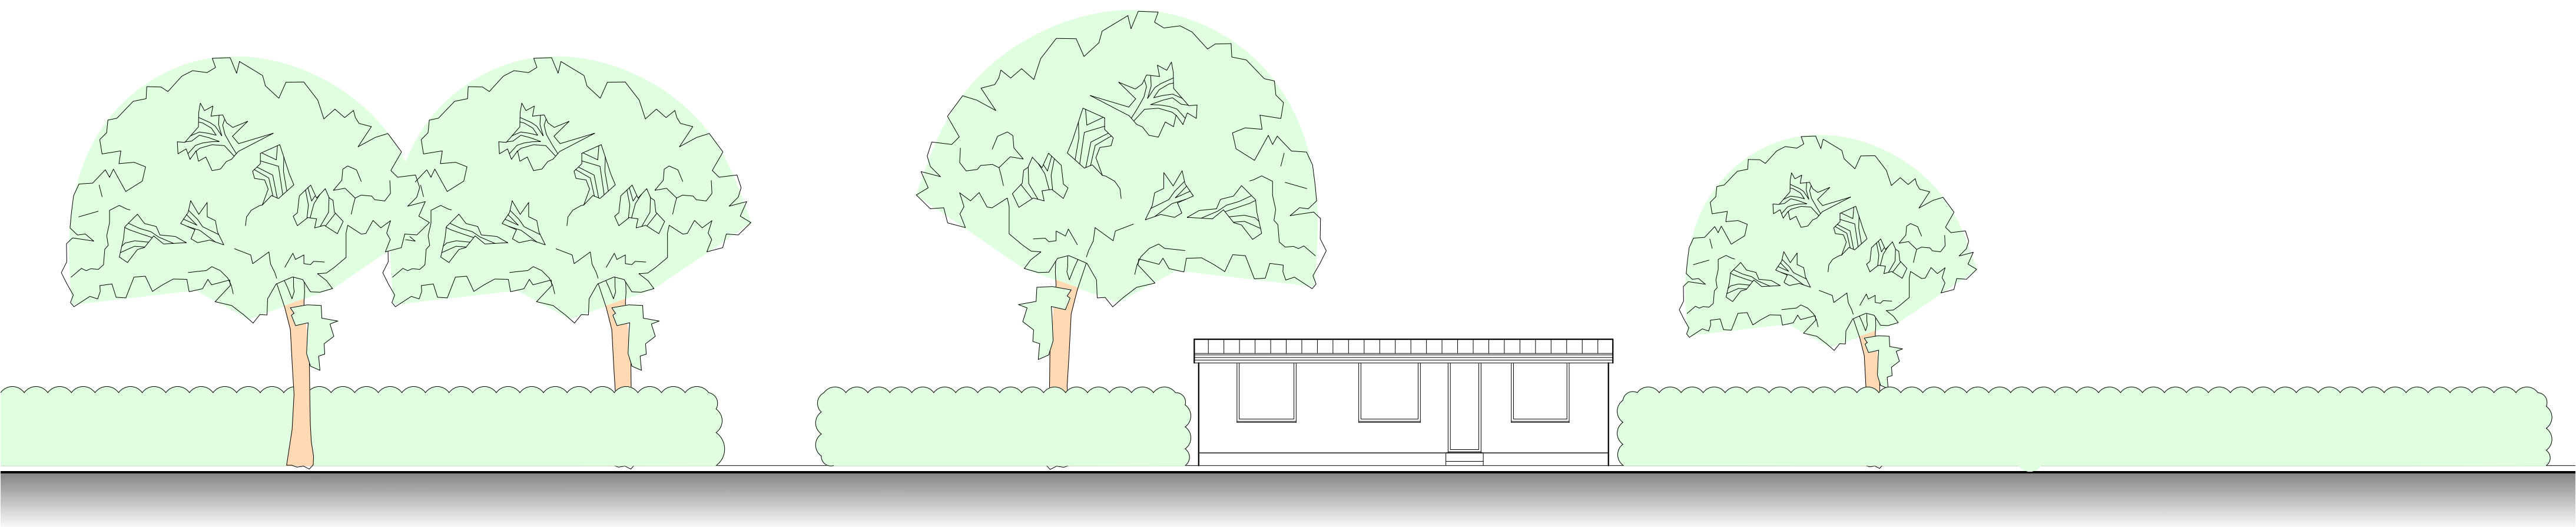


Existing East Elevation

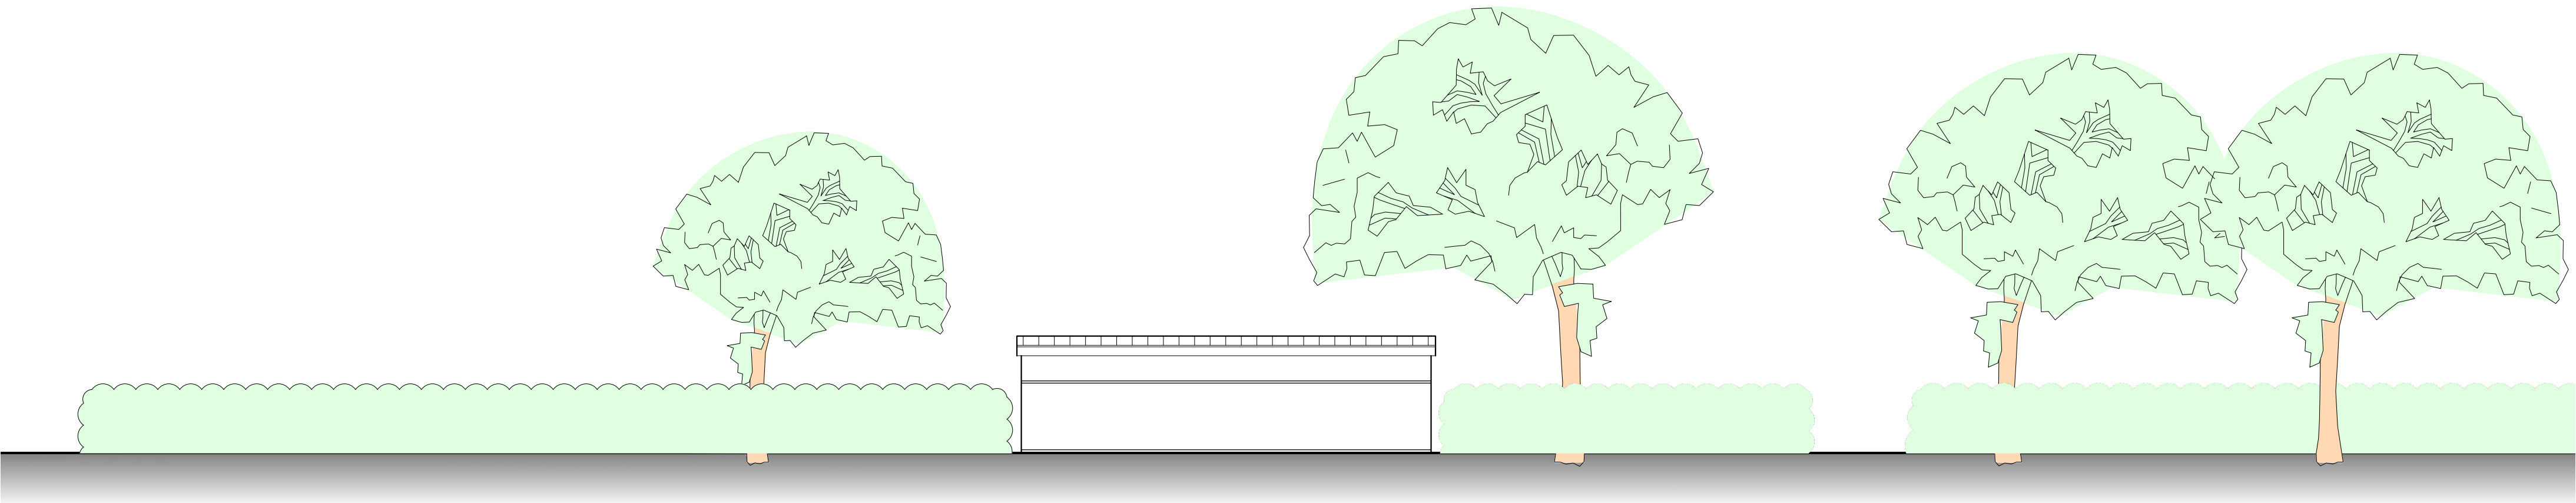


Existing West Elevation

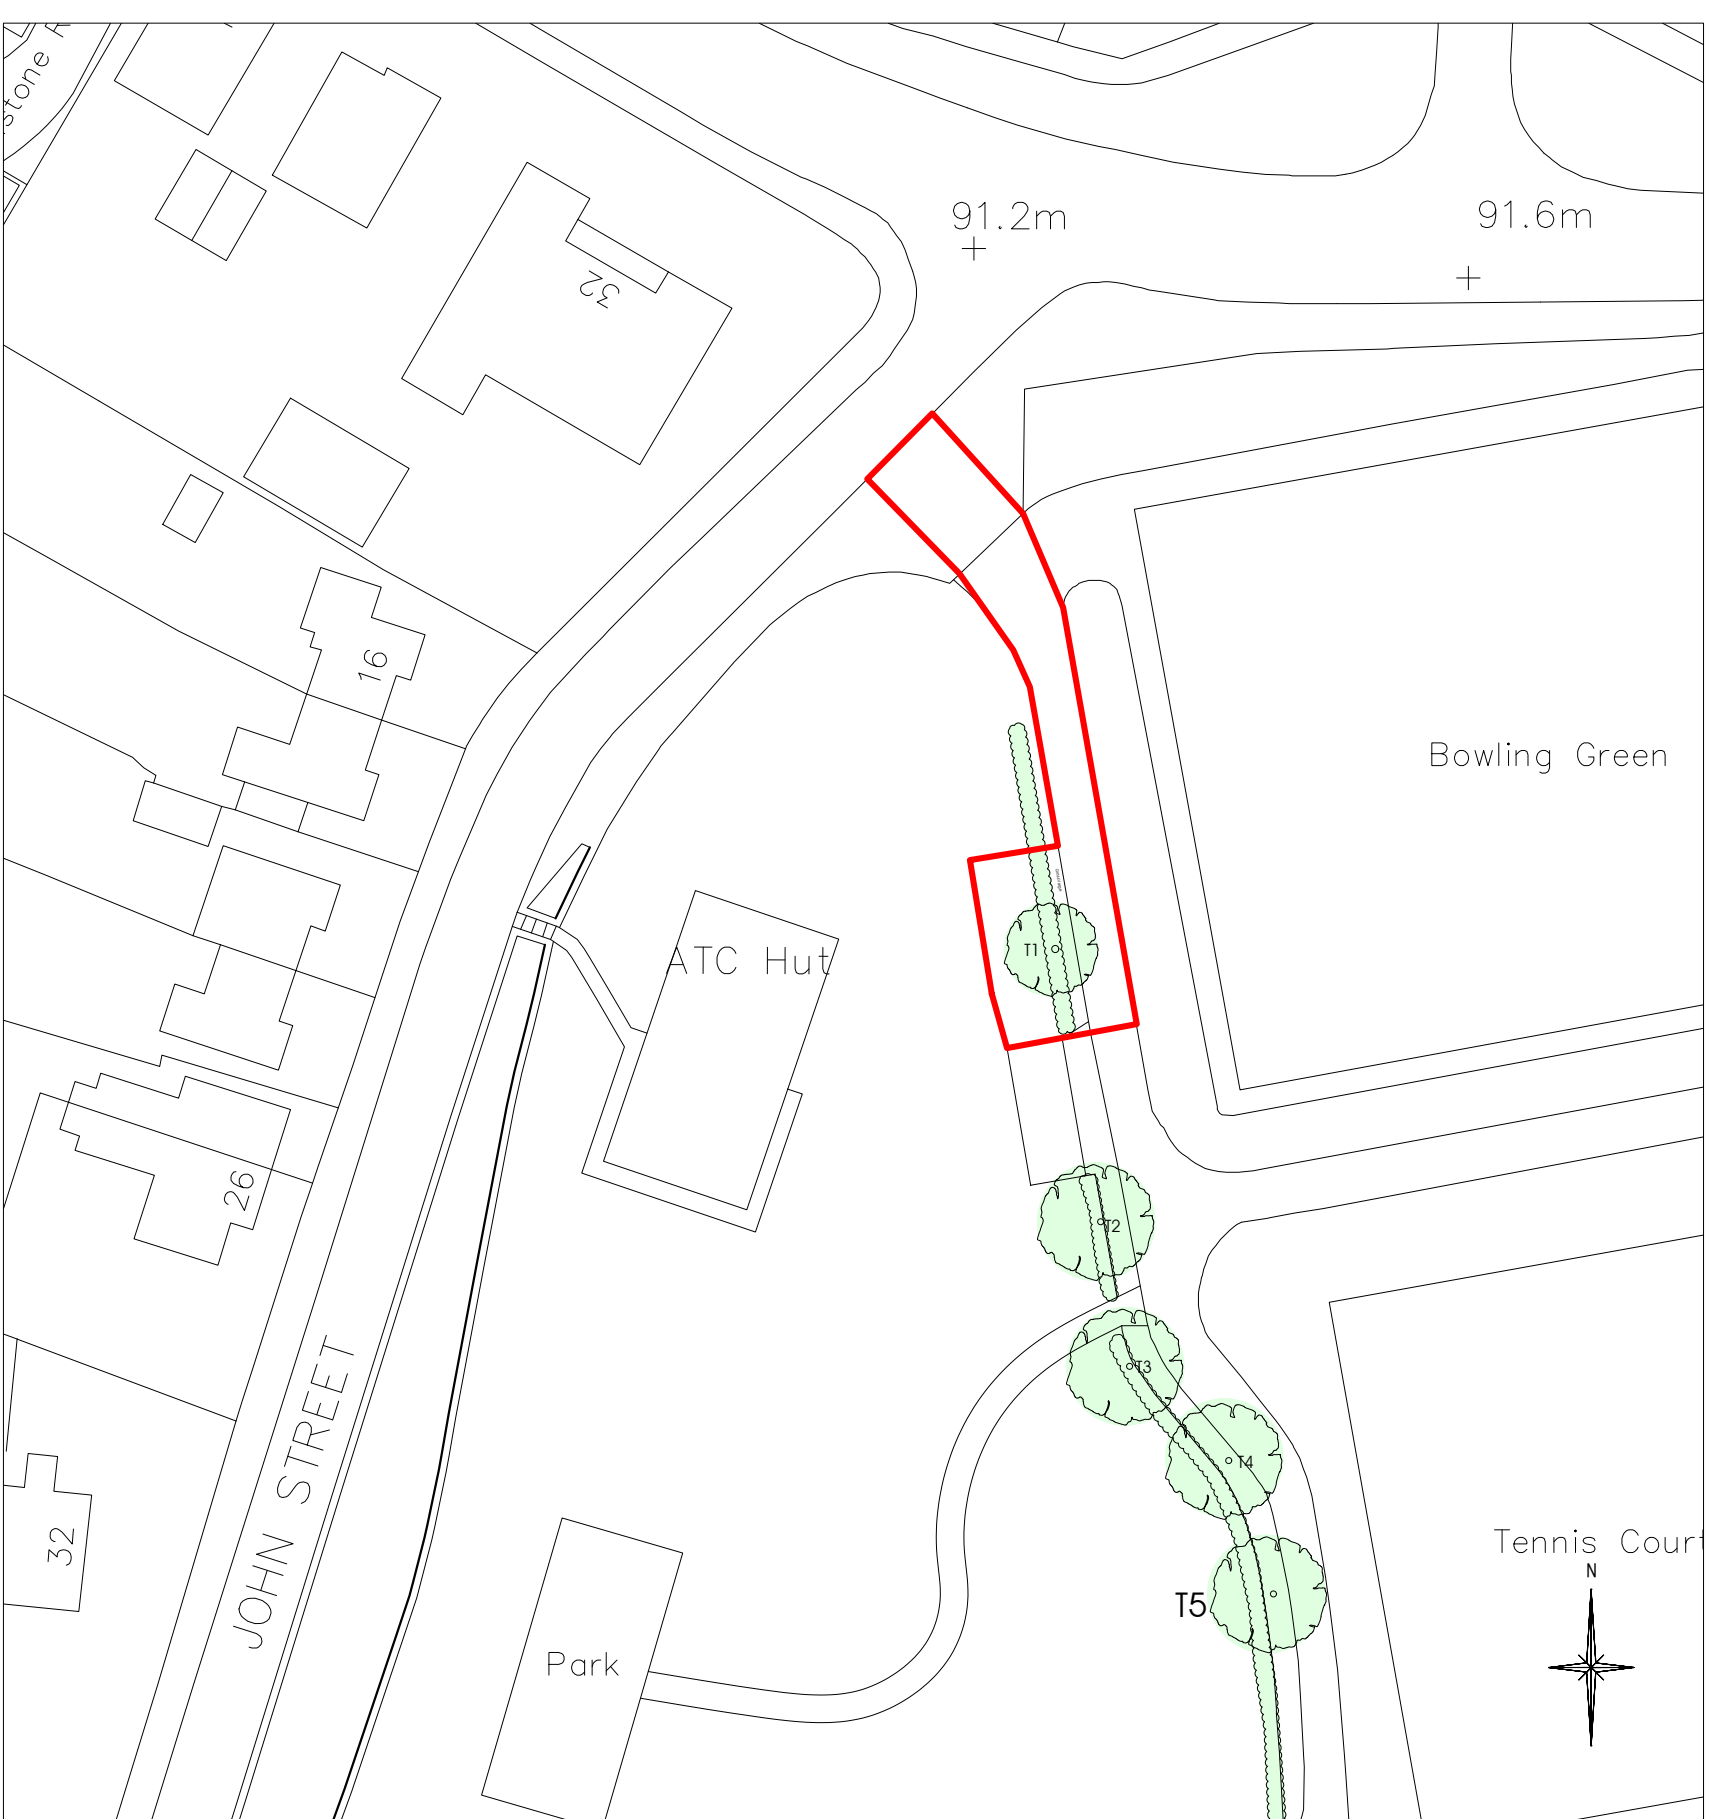

Existing Site Layout

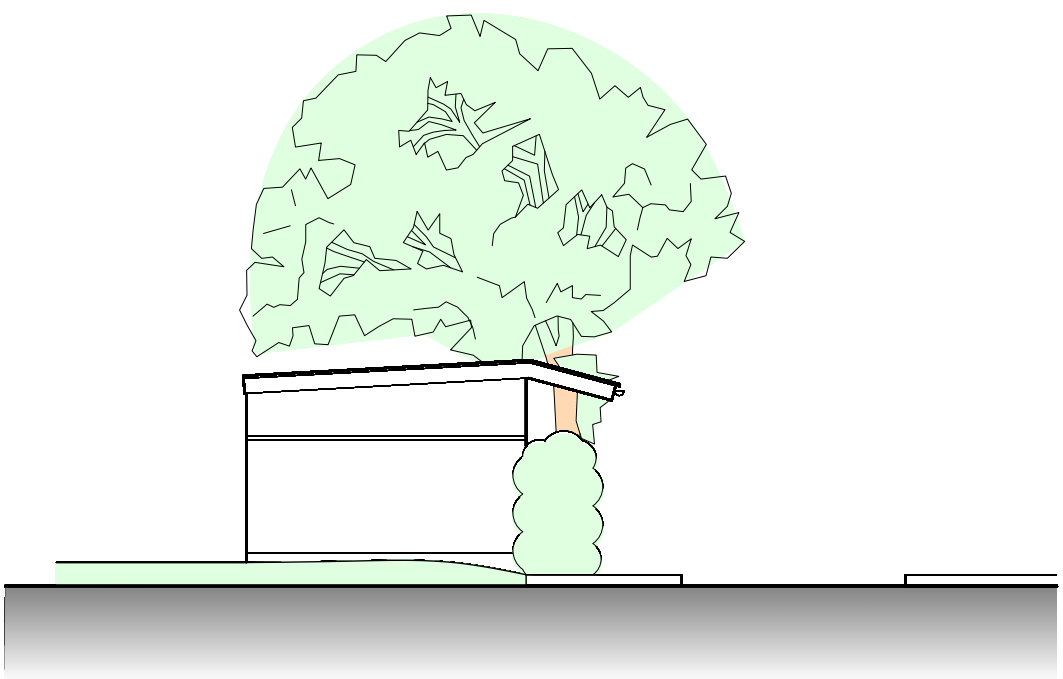

Existing South Elevation

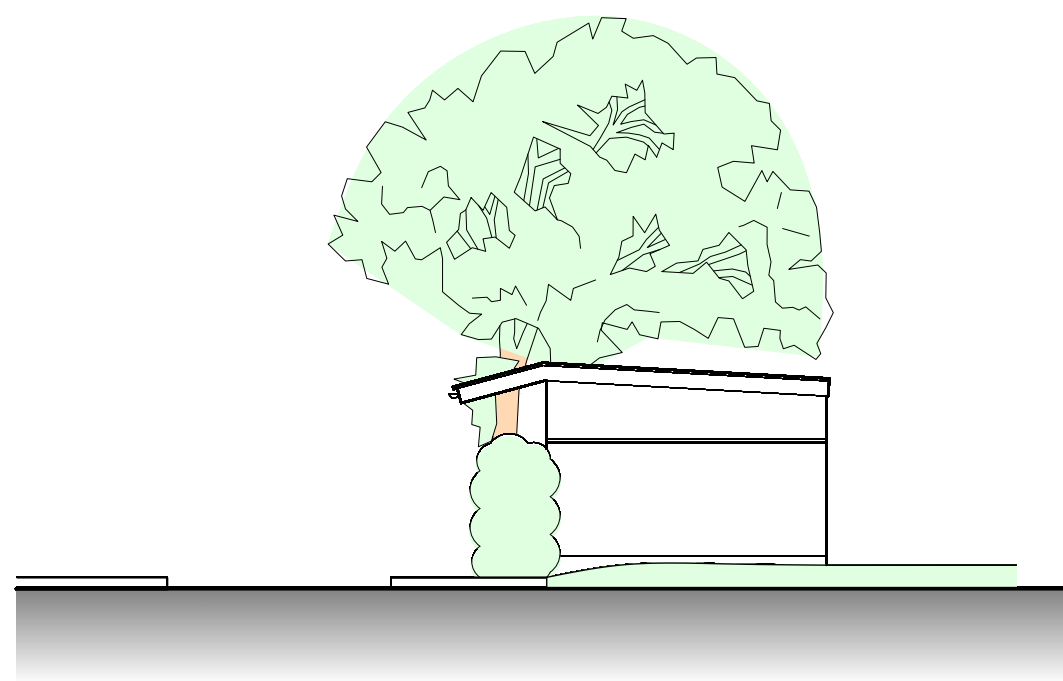

Existing North Elevation

Key:

Tree Types:

T1	Oak
T2	Oak
T3	Oak
T4	Oak

Scale: 1:100, 1:500 @ A1

Disc:

Existing Site Layout
Existing Floor Plan
Existing Elevations

Drawn: JAK

Date: 03.07.19

Status: Planning

arg.no: 50346-2019-LF-02

©

Rev. Description Date

mark reynolds
architect

Suite 20, Anson Court,
Horsinglow Street,
Barton-on-Trent,
Staffordshire
ST14 4HQ
Tel: 01283 515155
email: info@markreynoldsarchitect.com