




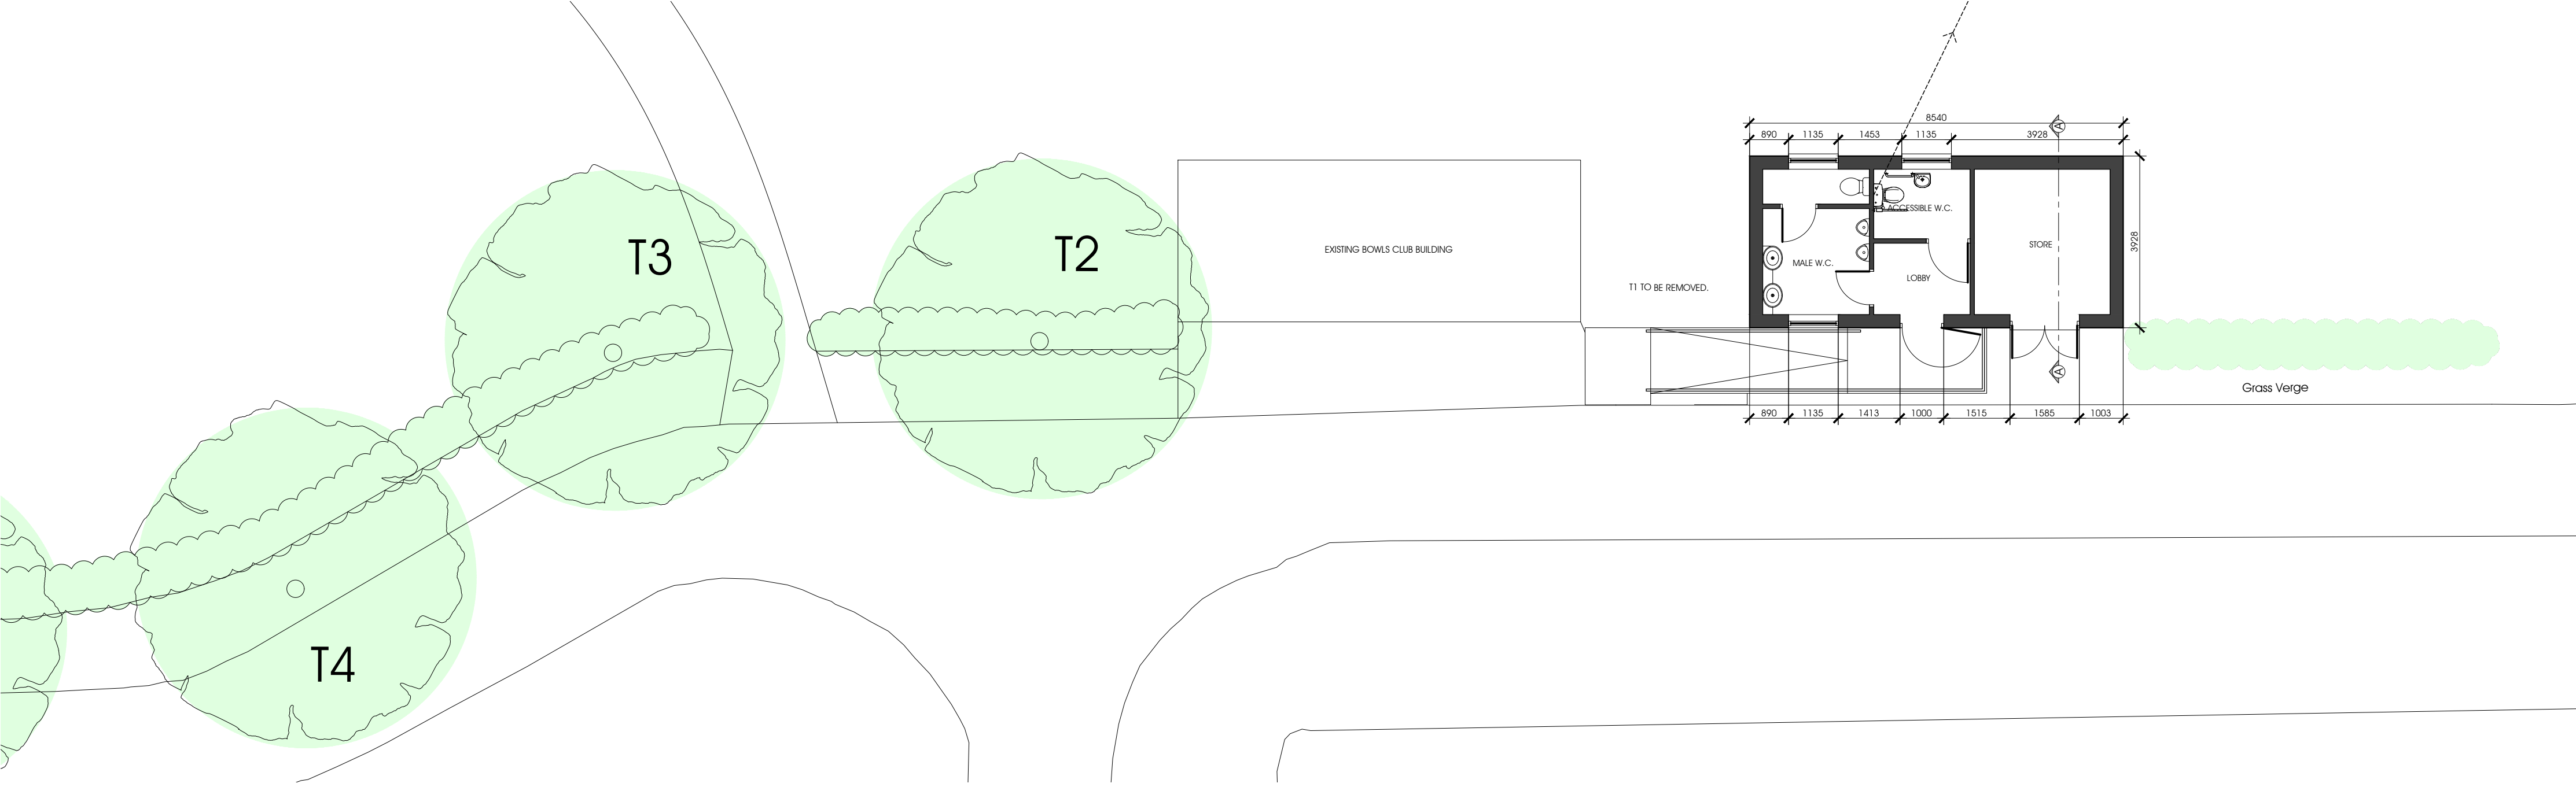


Proposed Floor Plan

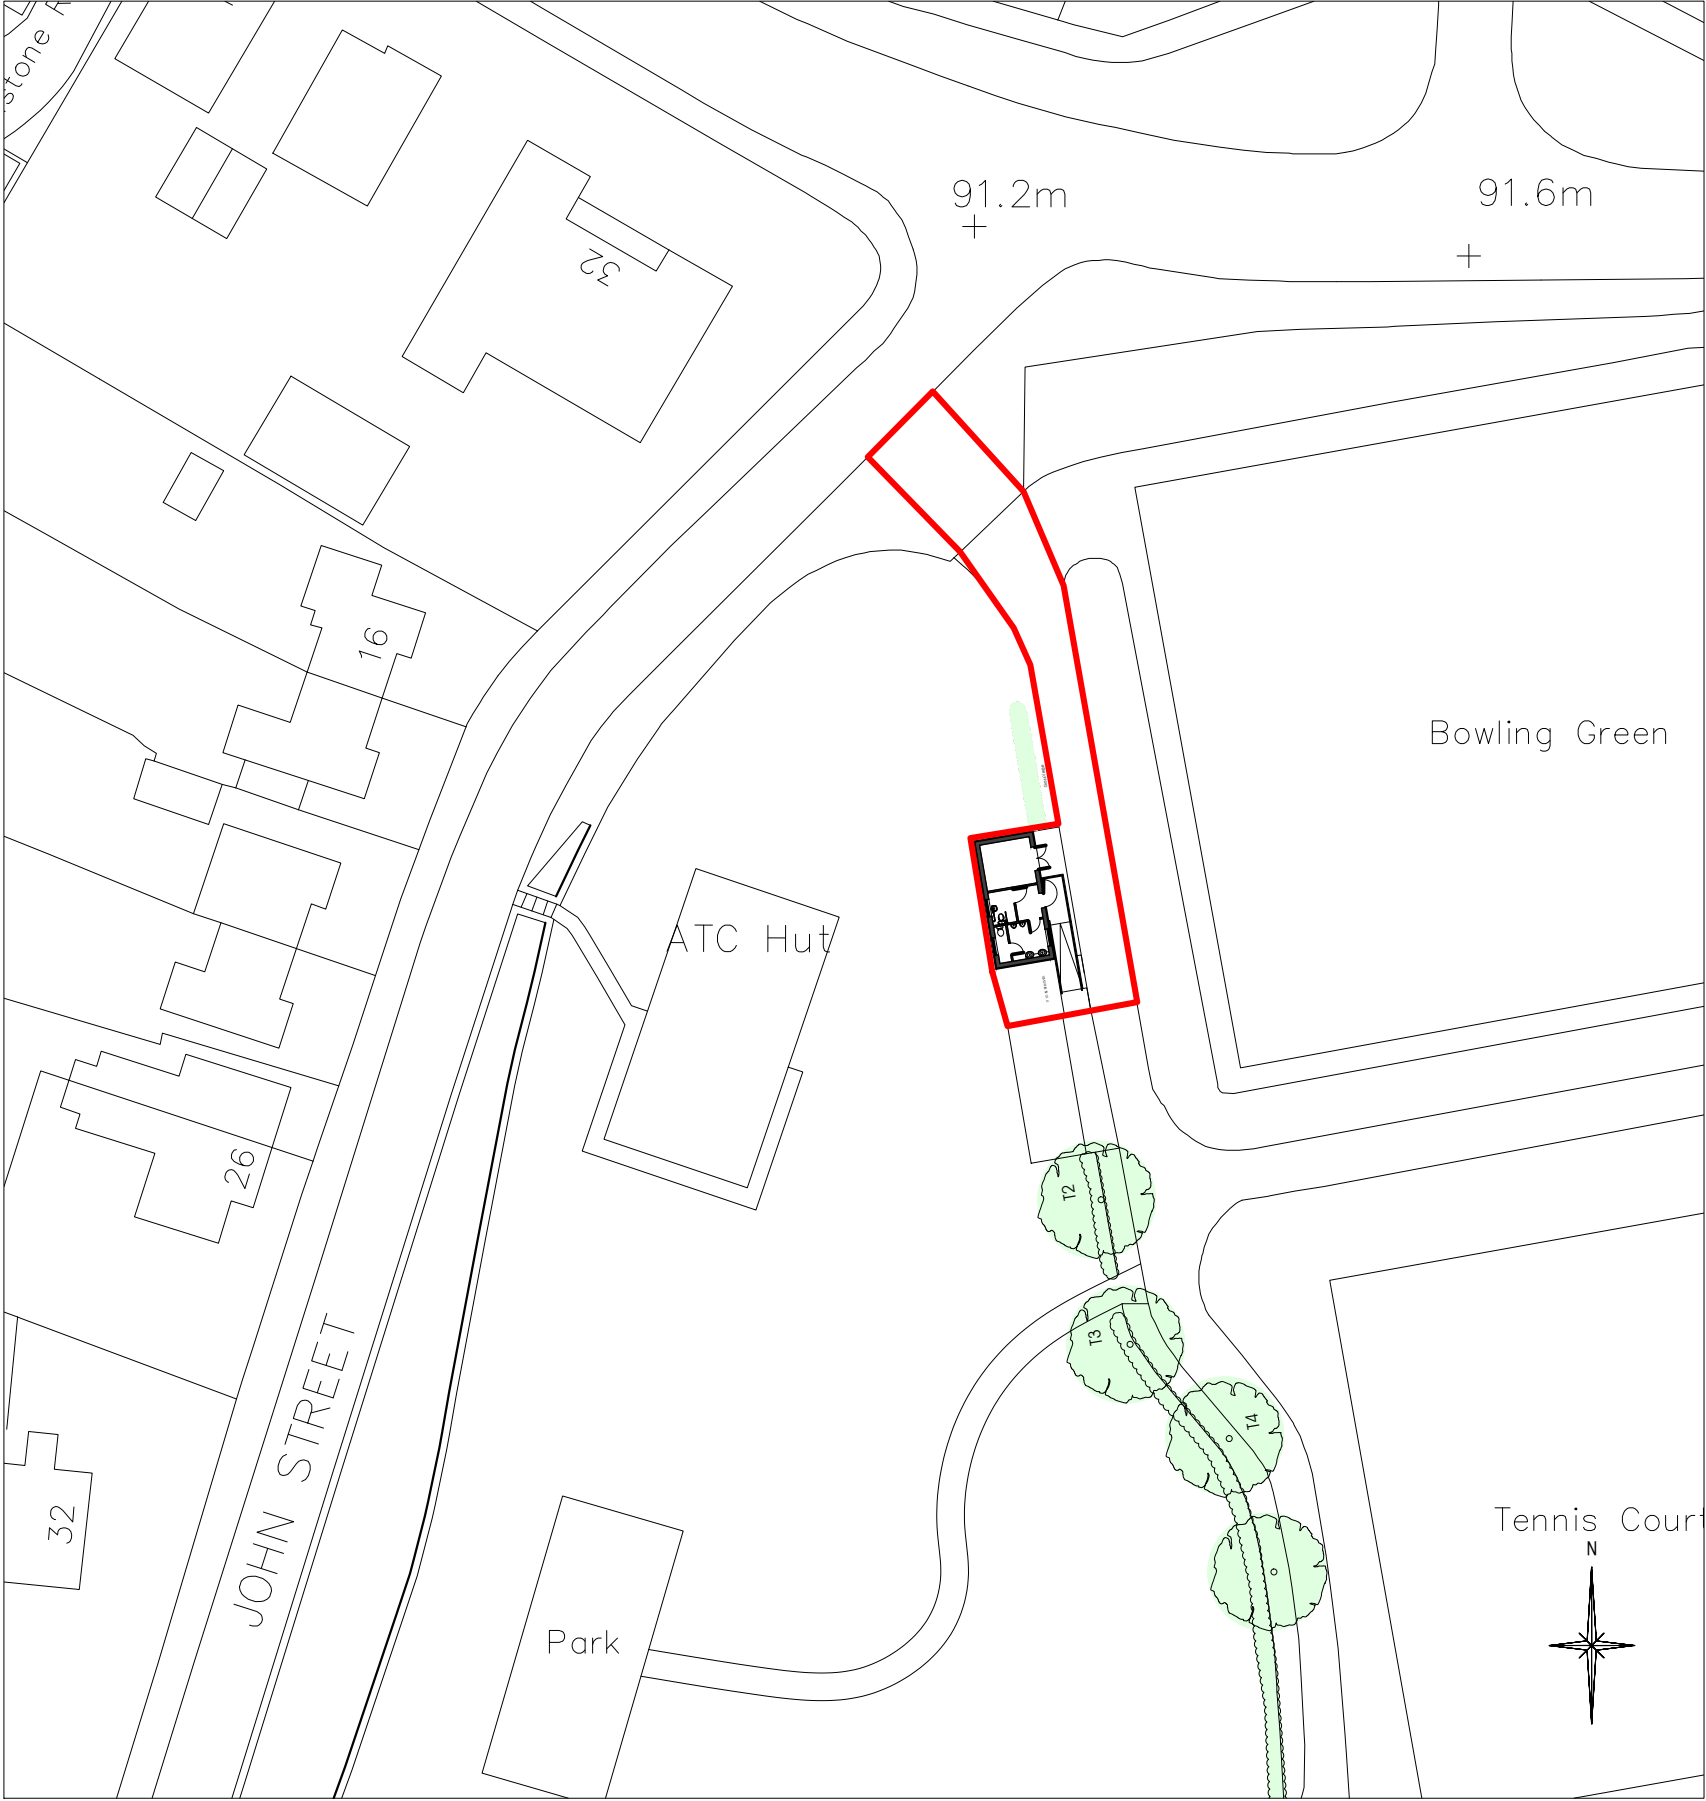


Proposed Site Layout

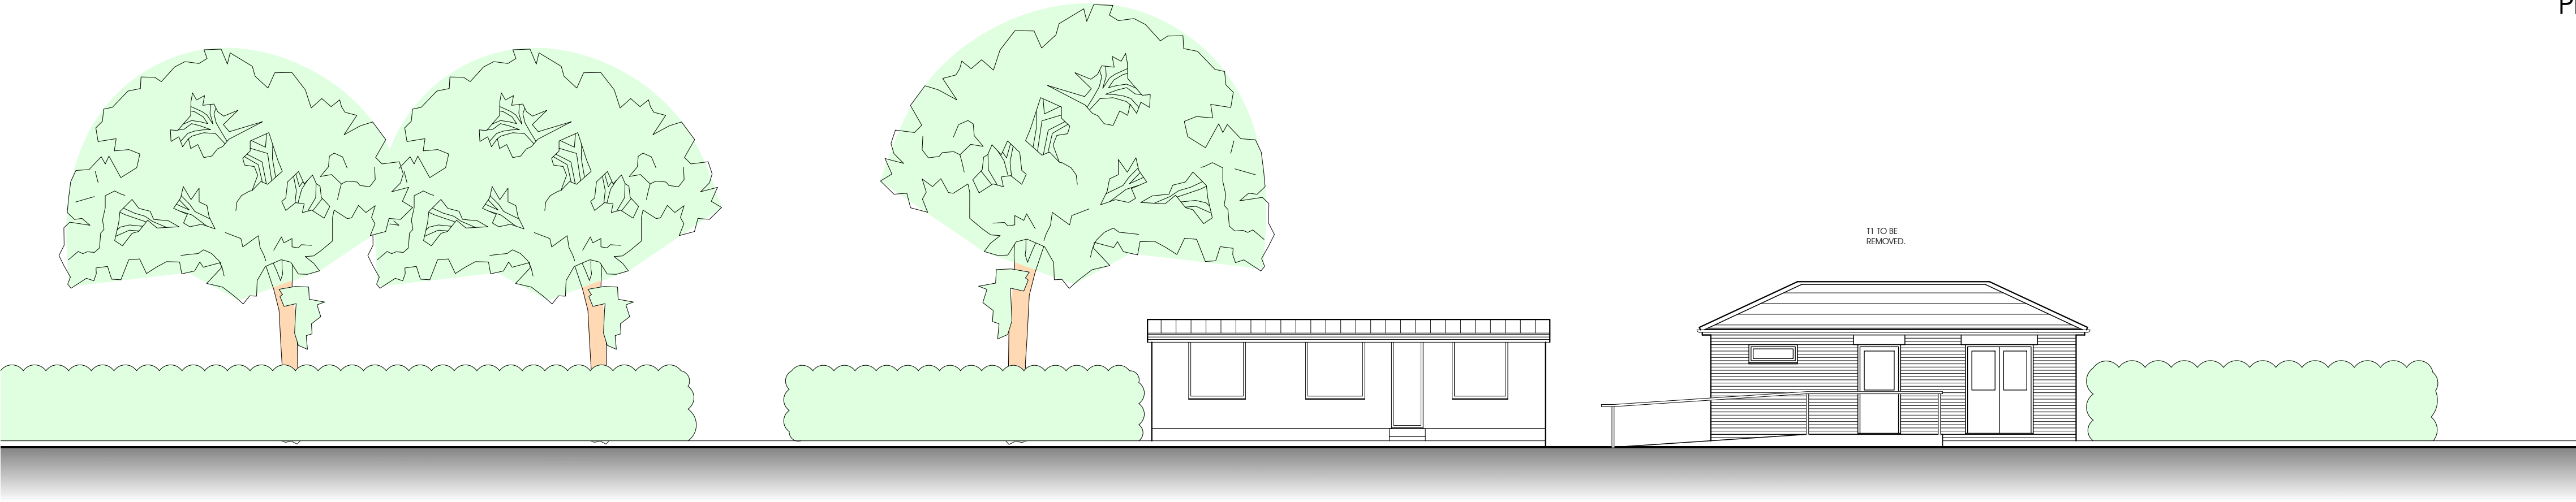


Proposed East Elevation

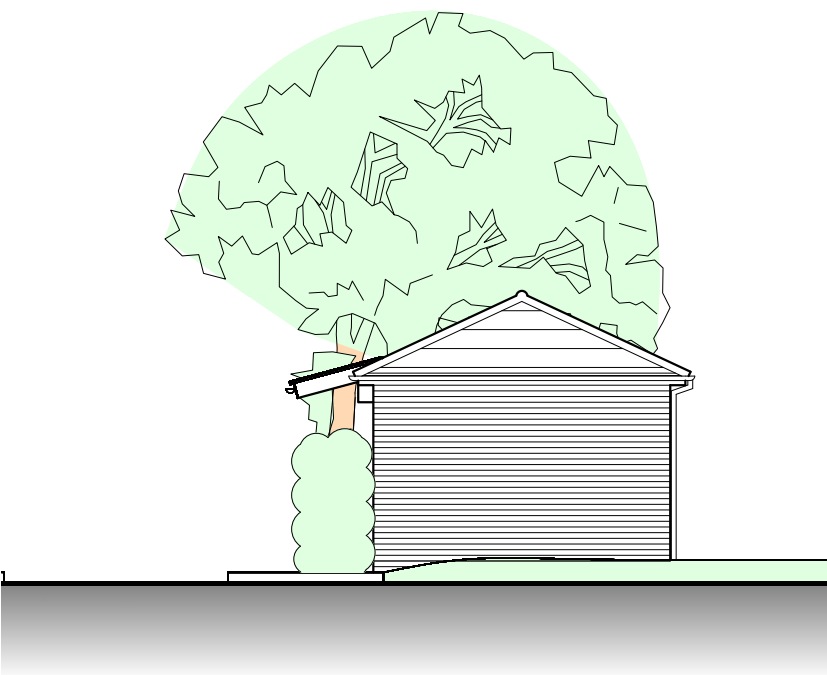


Proposed North Elevation

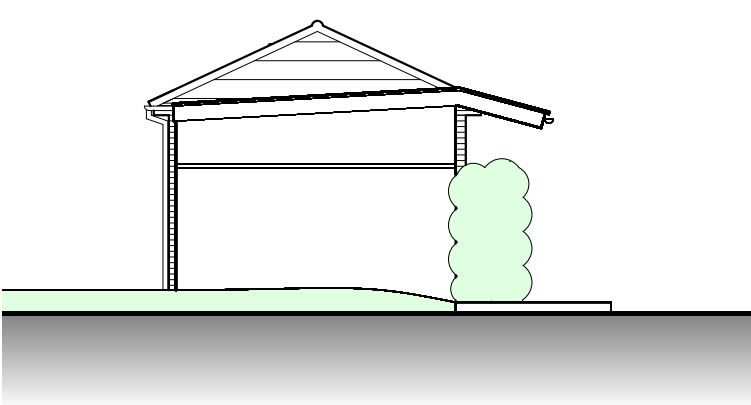

Proposed South Elevation

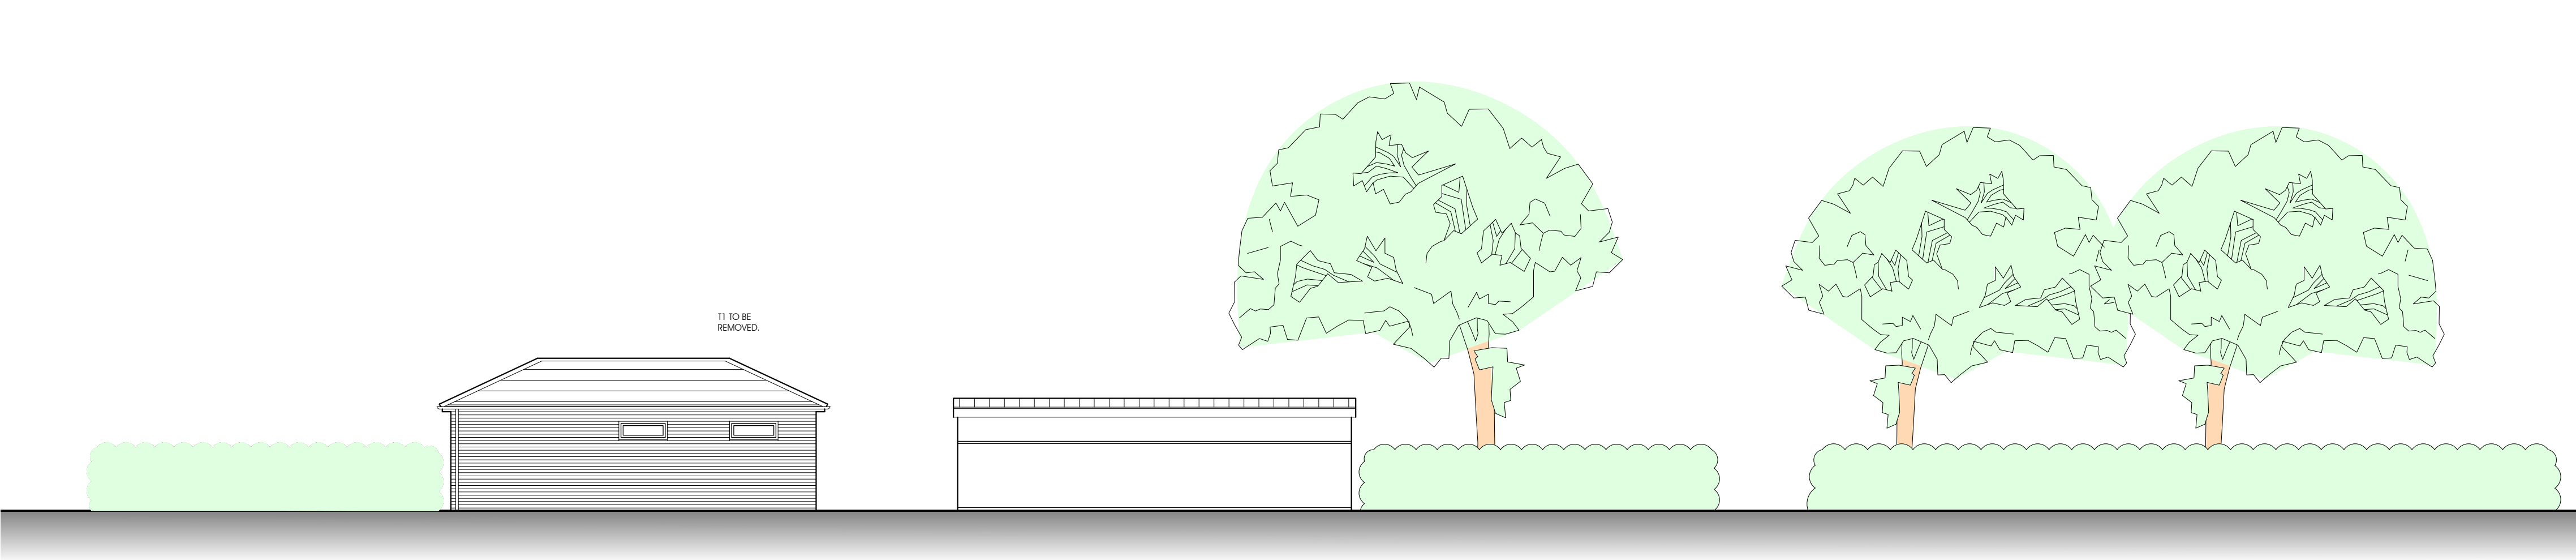

Proposed West Elevation

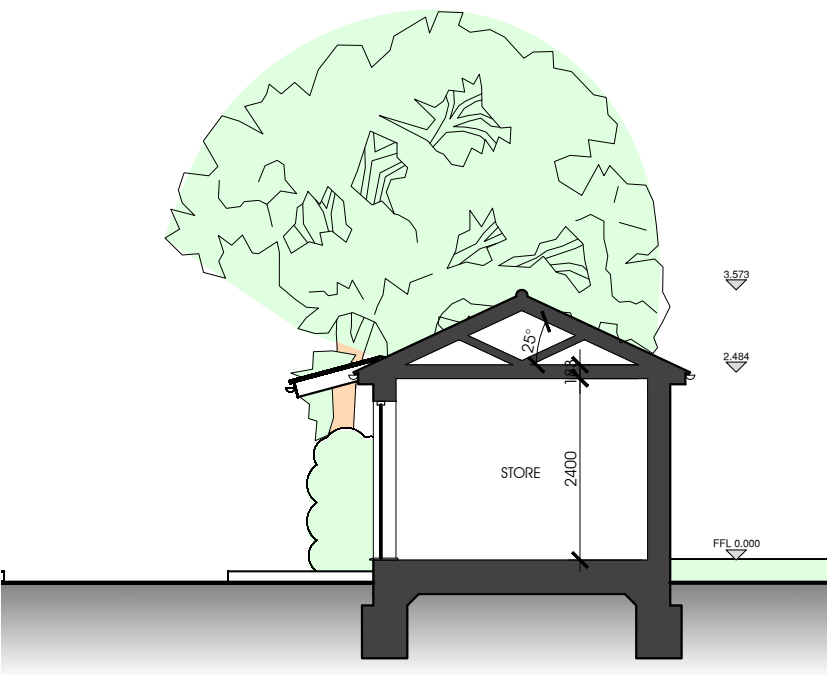

Proposed Section A-A

Key:

Tree Types:

- T1 Oak
- T2 Oak
- T3 Oak
- T4 Oak

Notes:

Contractor to satisfy themselves that all dimensions, drainage and services positions and materials are determined and correct prior to construction. Existing sub structure to be checked and verified as suitable prior to any works being undertaken. All surface water is to be taken to soak aways.

Materials:

All Materials to Match Existing.

Walls: Red brickwork.

Roof: Plain tiles to match existing buildings.

Windows and Doors: White UPVC with roller shutters.

Gutters & Fascias: Black UPVC gutters and downpipes. White UPVC fascias.

Scale: 1:100

Project: Proposed Toilet Block at Eureka Park, Unnamed Road, Swadincote, DE11 0BN

Disc: Proposed Site Layout, Proposed Floor Plan, Proposed Elevations

Drawn: JAK, Date: 15.07.19, Scale: 1:100, 1:500 @ A1, Status: Planning, arg.no: 50346-2019-LF-03

©

mark reynolds
architect