




BLOCK PLAN




LOCATION PLAN

© 2019 Copyright Of This Drawing Is Held With S G Design Studio Ltd.
This Drawing Is Not To Be Scaled From By Contractors / Developers.
To Be Read In-Conjunction With All Architects And Engineers' Drawings.
All Dimensions, Spans And Roof Pitches Are To Be Checked Before Works Commence And Fabrication.
Discrepancies Are To Be Reported To S G Design Studio Limited Immediately.

REPRODUCED FROM THE 1:1250 ORDNANCE SURVEY MAP
WITH THE PERMISSION OF THE CONTROLLER OF HER MAJESTY'S
STATIONERY OFFICE
LICENCE NUMBER LIG 0997
S G DESIGN STUDIO LIMITED
202 WOODVILLE ROAD HARTSHORNE
SWADLINCOTE, DERBYSHIRE
DE11 7EX

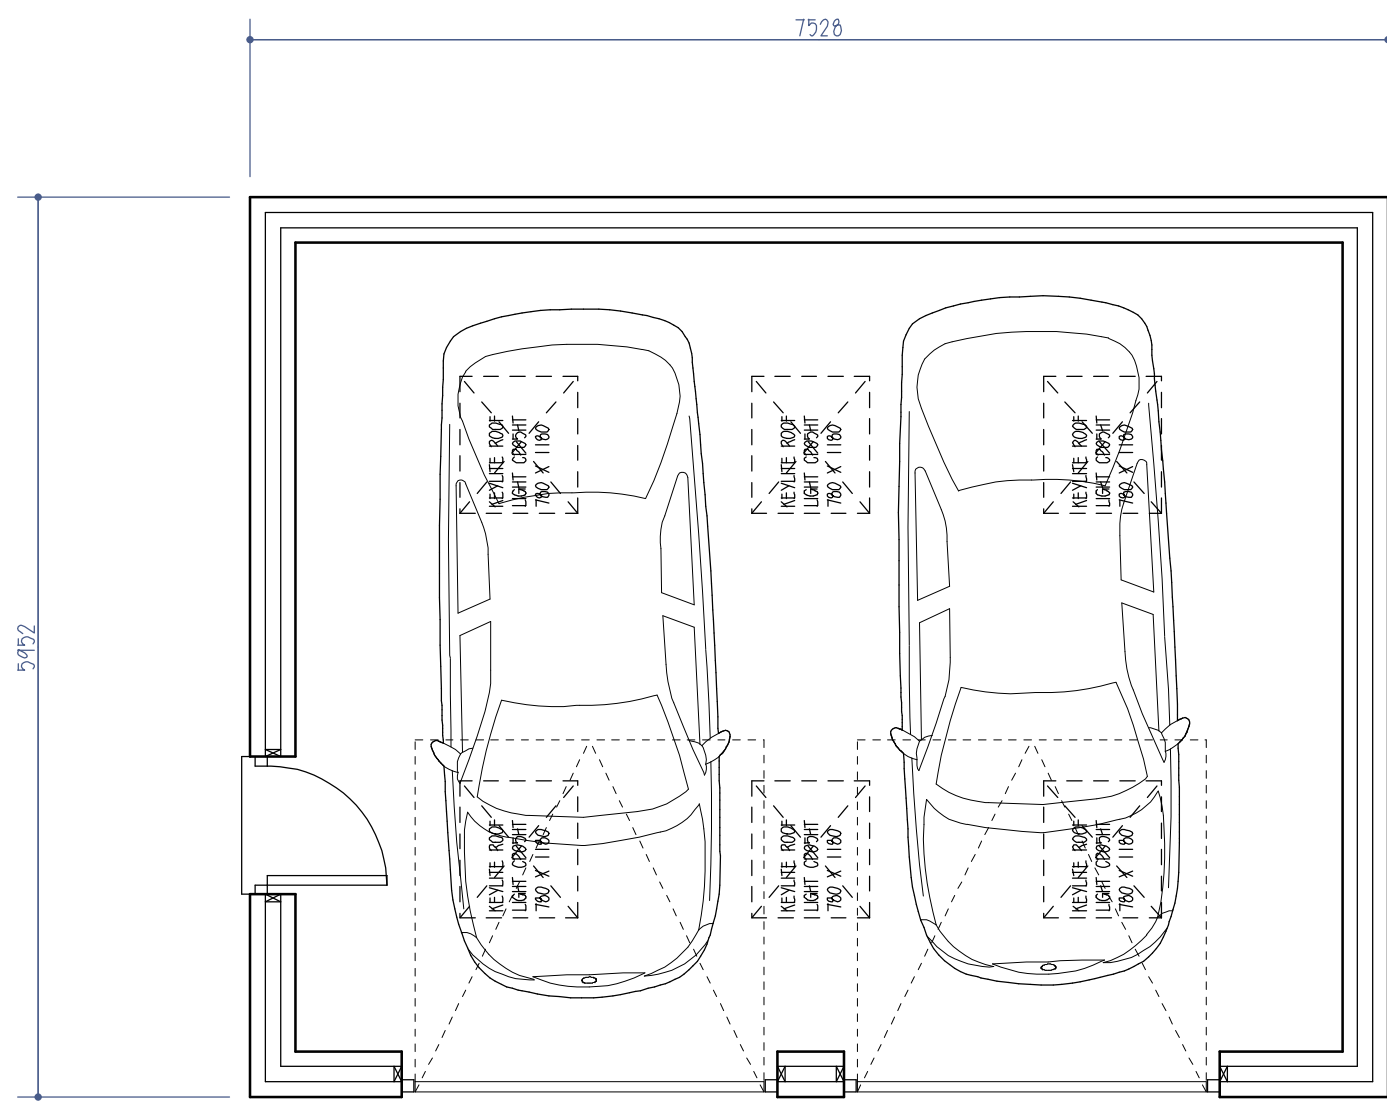


PROPOSED GROUND FLOOR PLAN

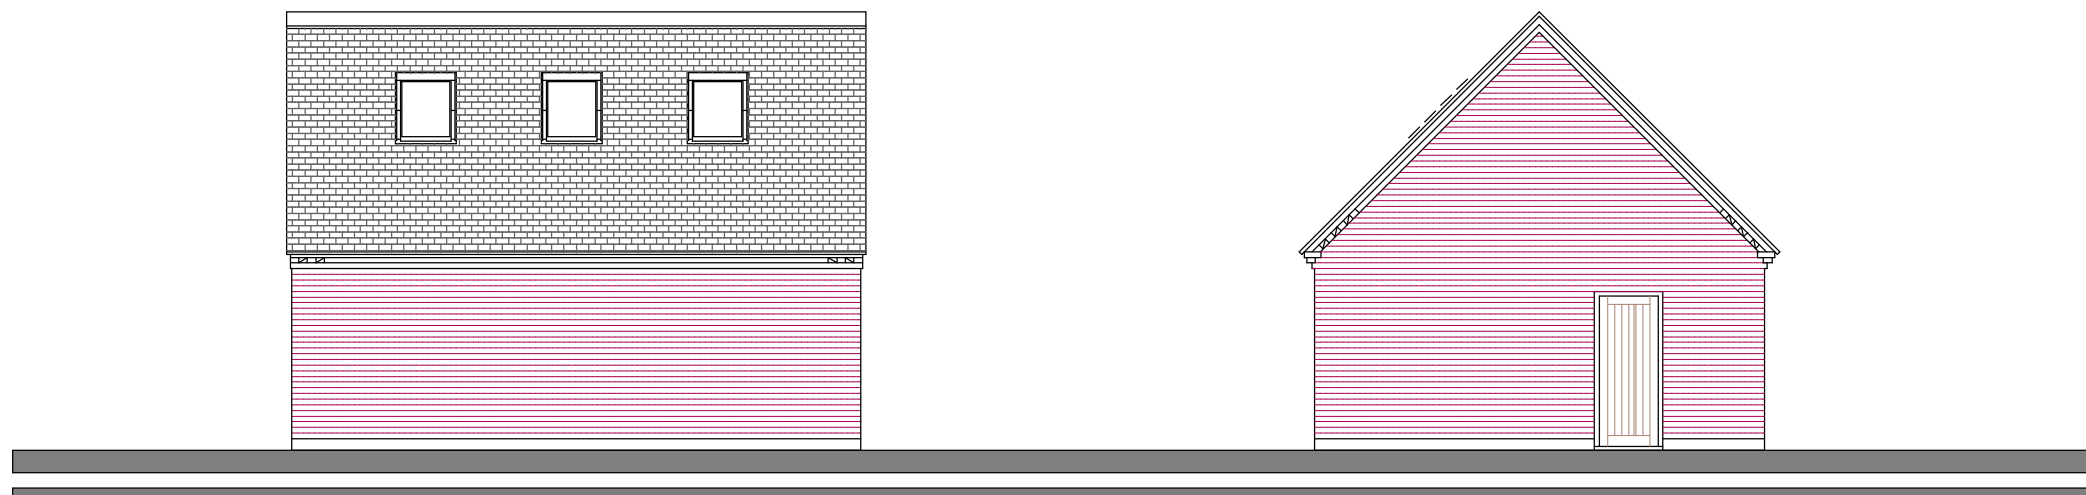




PROPOSED REAR

PROPOSED SIDE

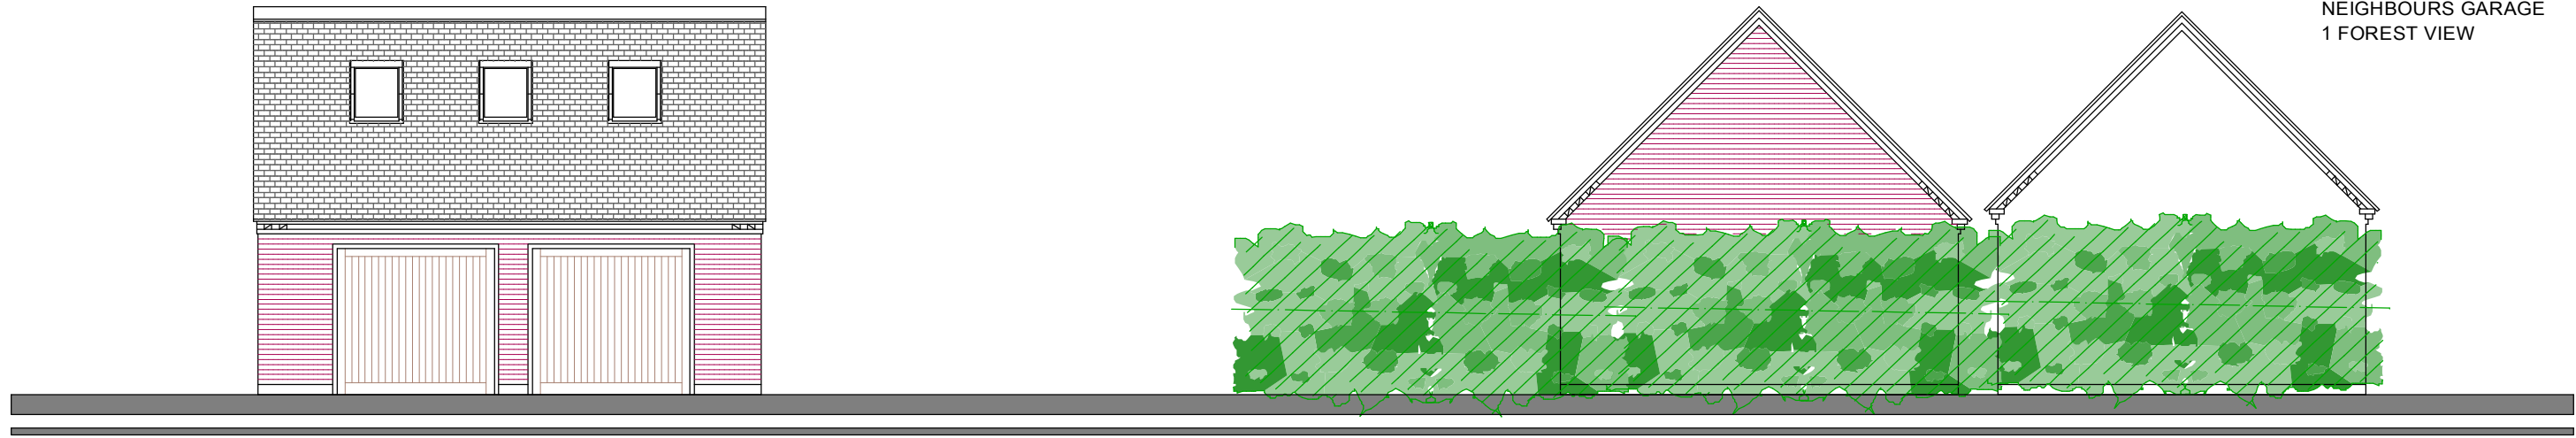

PROPOSED FRONT

PROPOSED SIDE

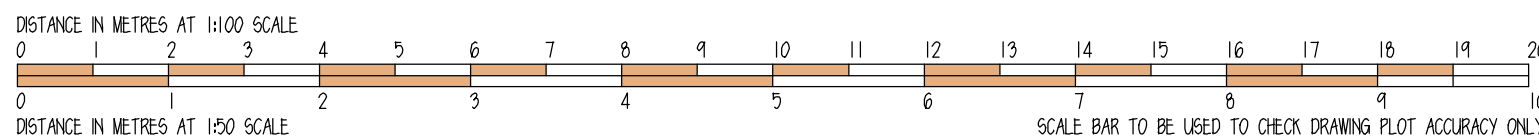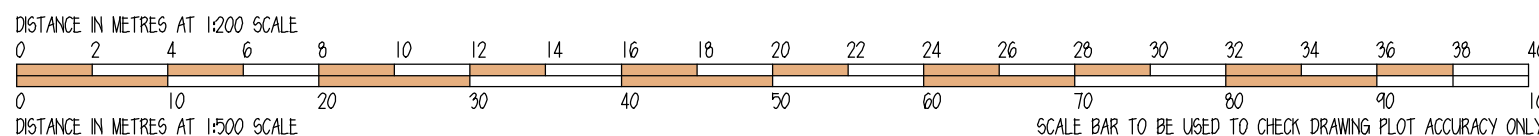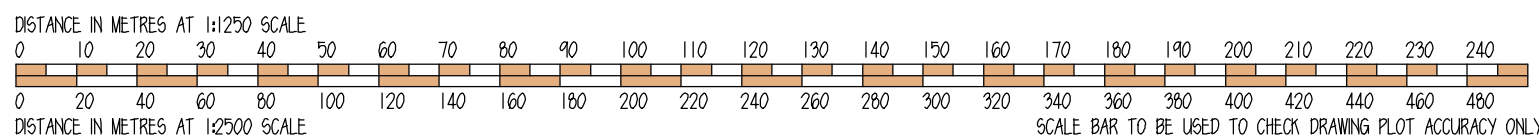

rev

S

designstudio

architectural services

g

202 woodville road hartshorne swadlincote derbyshire de11 7ex
tel - 01283 226771 e-mail - mail@sgdesignstudio.co.uk

drawing

Proposed Detached Garage

project

43 Woodville Road
Overseal
Swadlincote
DE12 6LU

client

Mr D English

date 09/07/2019 revision nil -/-/

scale 1:50 1:100 1:500 & 1:1250 at al size

drawing number 219-42.01 nil

print 09/07/2019 name 219-42.01