




FRONT ELEVATION


SIDE ELEVATION



FRONT ELEVATION

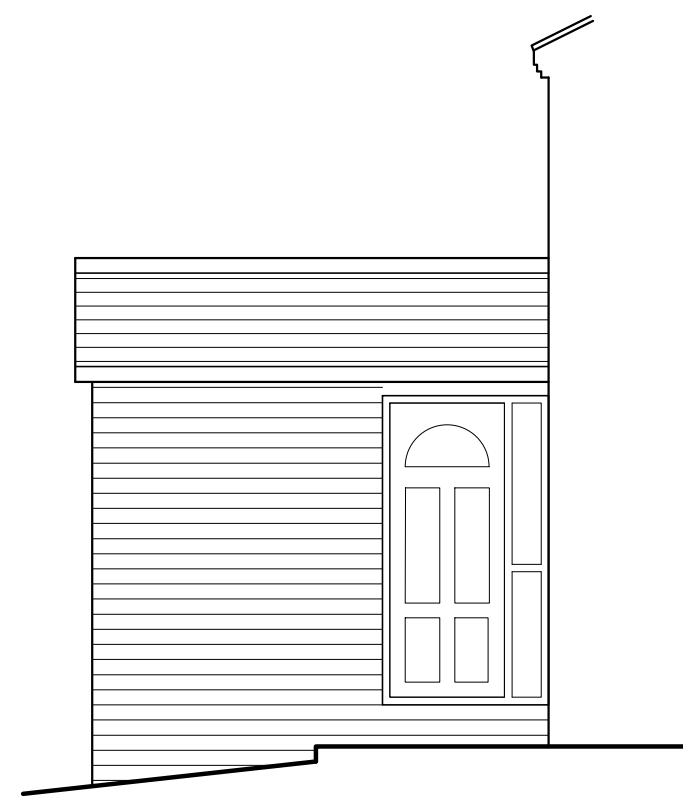


SIDE ELEVATION

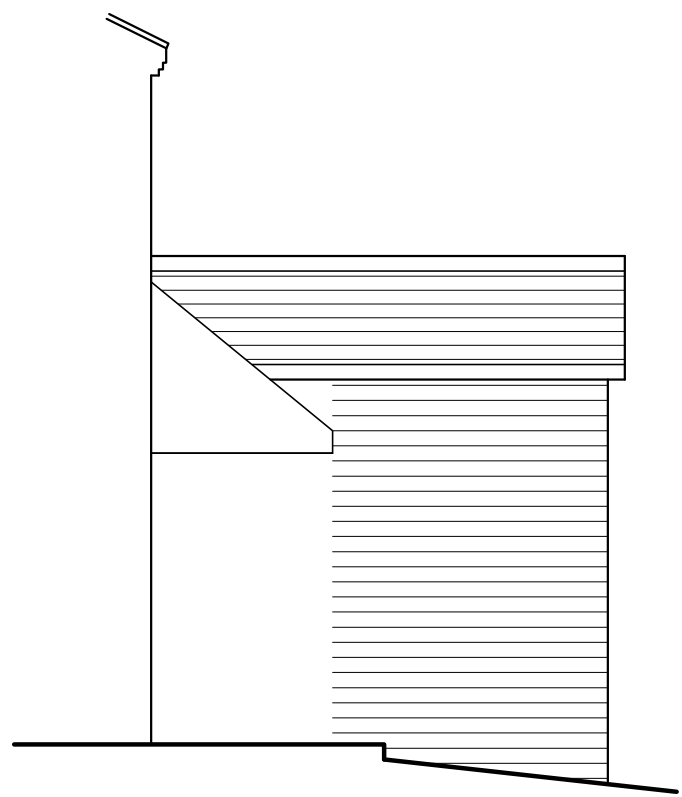

SIDE ELEVATION




BLOCK 1.500

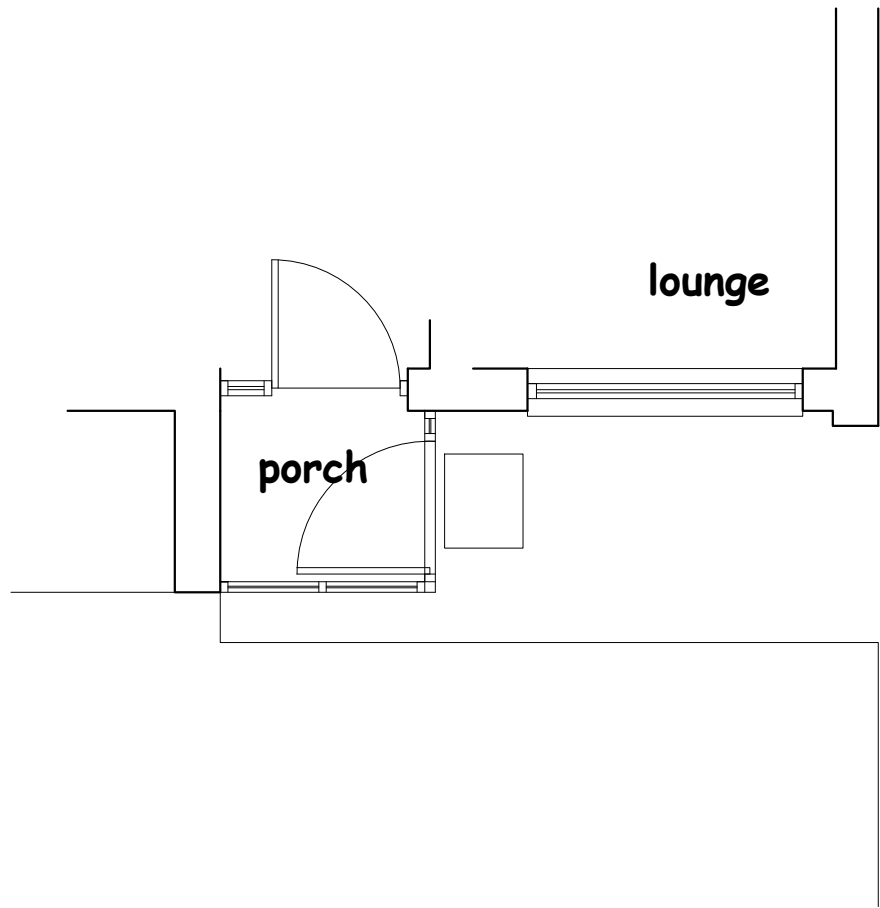


GROUND FLOOR PLAN

EXISTING

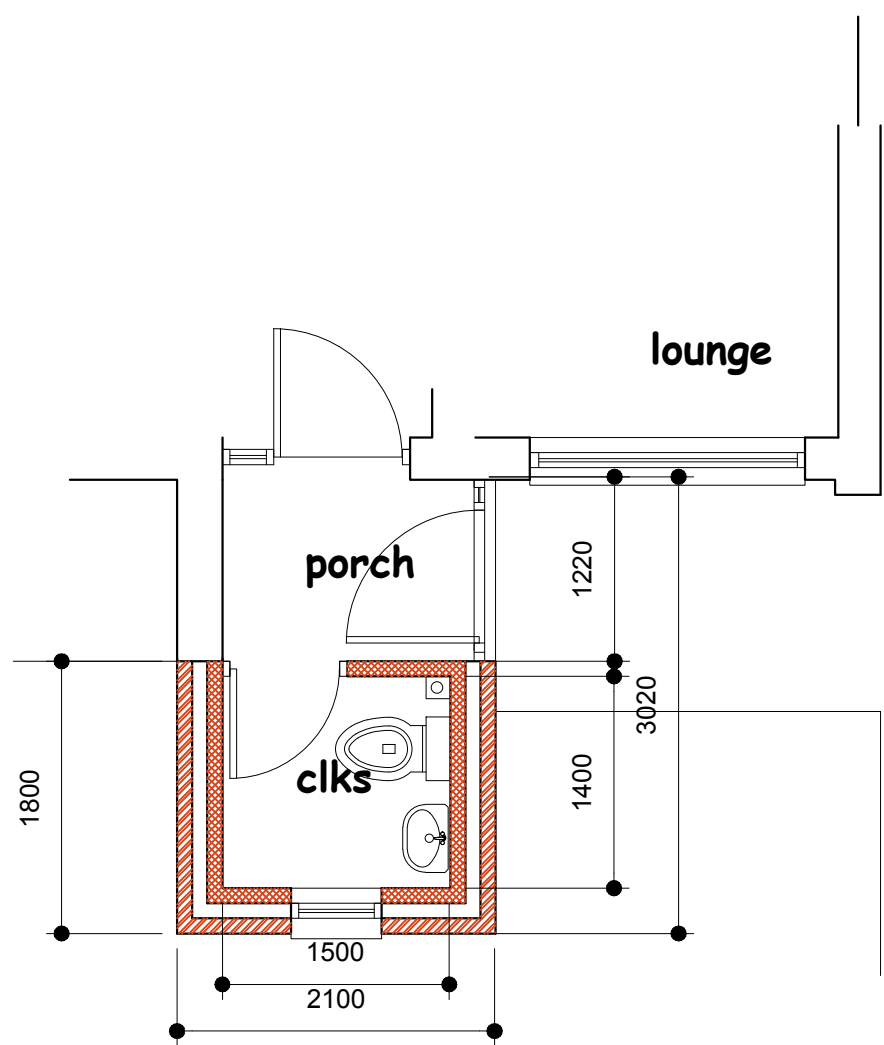


GROUND FLOOR PLAN

PROPOSED

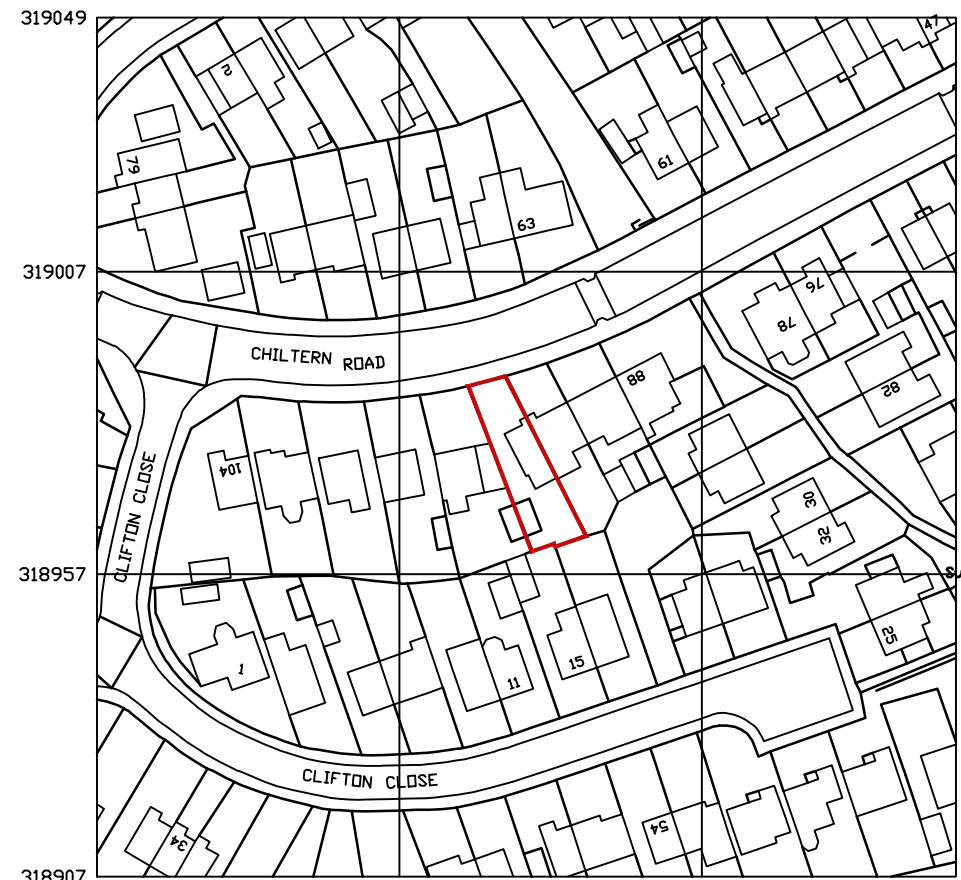

LOCATION PLAN 1. 1250

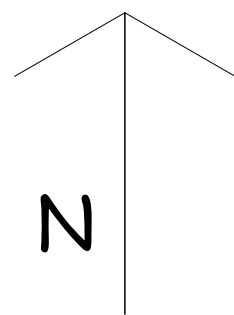

NIGEL DUTTON
49 FALCON ROAD, ANSTEY, LE7 7FY
TEL: 07760 160572
0116 2365663
nigel.dutton88@gmail.com A1

this drawing is the copyright of NIGEL DUTTON
and should not be reproduced without permission.

client
MR & MRS P TOPLEY

project
EXTENSION TO PORCH
94 CHILTERN ROAD, SWADLINCOTE DE11 9SJ

title
EXISTING AND PROPOSED
PLANNING

scale 1:50	date JUNE 2019	drg. no ND.19.145.01	rev
---------------	-------------------	-------------------------	-----