





PROPOSED SITE PLAN
1:200

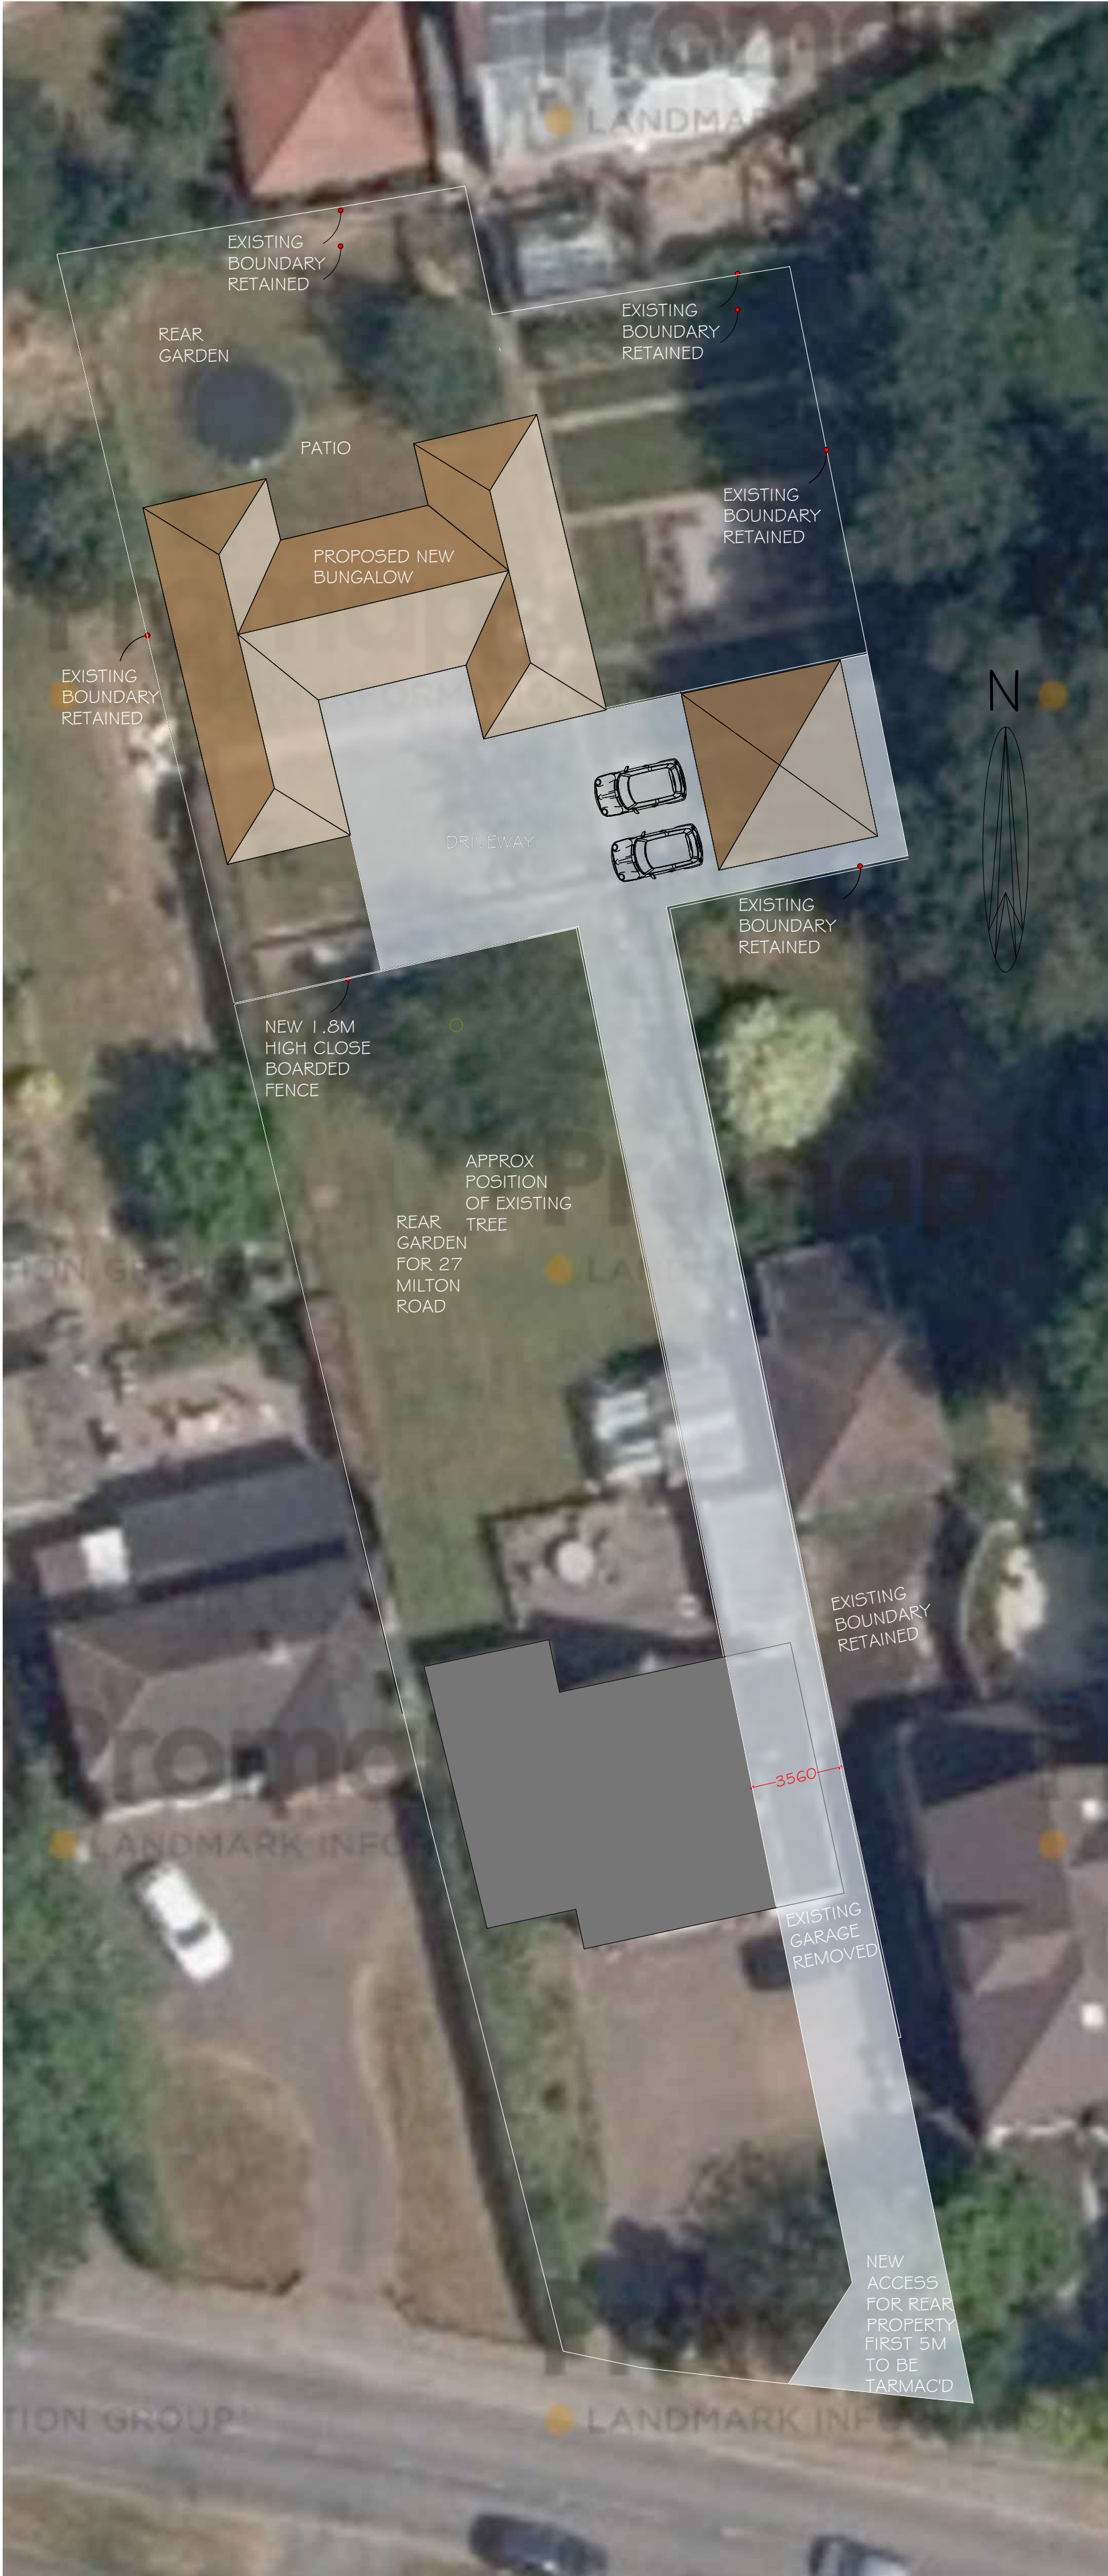

FRONT ELEVATION

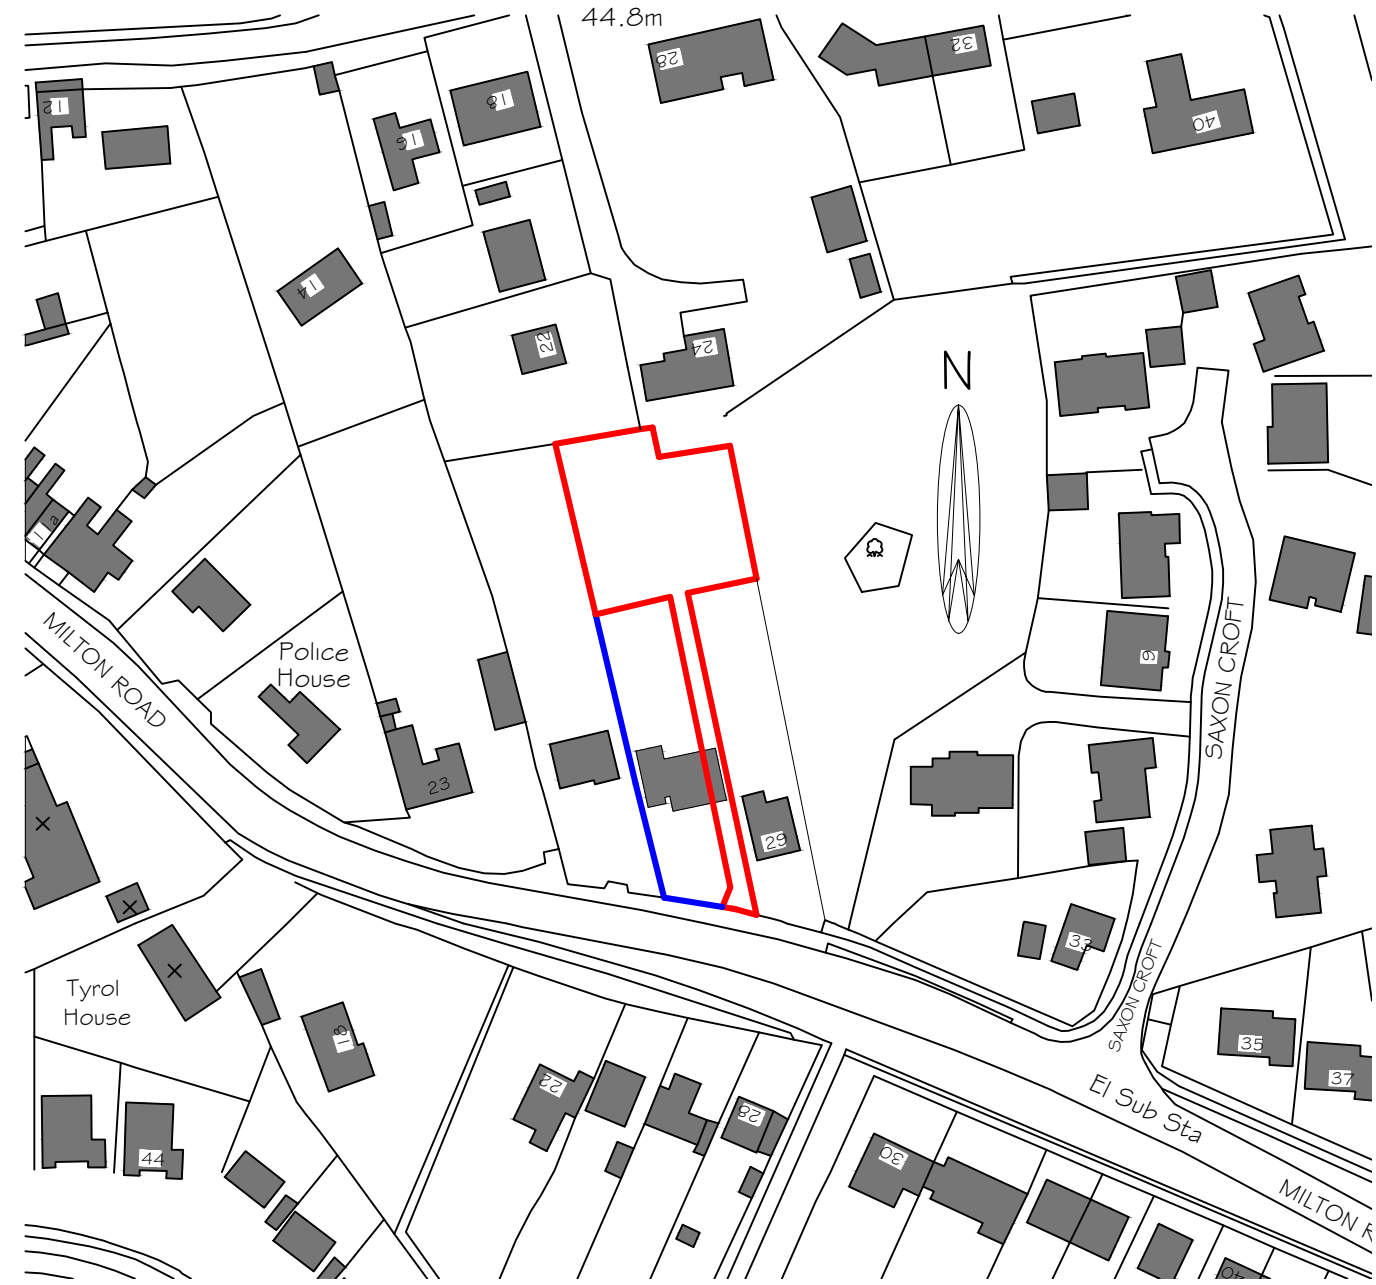

SITE LOCATION PLAN
1:1250

SUBJECT TO RELEVANT SURVEYS

OUTLINE PLANS BASED ON OS PLAN.

bi Design
Architecture

79 High Street, Repton,
Derbyshire, DE65 6GF
t: 01283 704082

enquiries@bidesign-architecture.co.uk www.bidesign-architecture.co.uk

Please Note: Use figured dimensions only. Contractor to check all levels and dimensions on site prior to works commencing and report any discrepancies to bi Design Architecture

Project: PROPOSED NEW BUNGALOW AND GARAGE TO THE REAR OF
Address: 27 MILTON ROAD, REPTON, DERBYSHIRE
Client: R HOLDEN
Dwg: OUTLINE SITE PLAN AND ELEVATION

Job ref: 1445H Date: JULY 2019
Scale: 1:100, 1:200 & Dwg No: 04
1:1250
Dwg by: PJH Paper Size: A2

Member of the Chartered Institute of Building
Member of the Chartered Institute of Architectural Technologists
Affiliate Member of the Royal Institute of British Architects

