
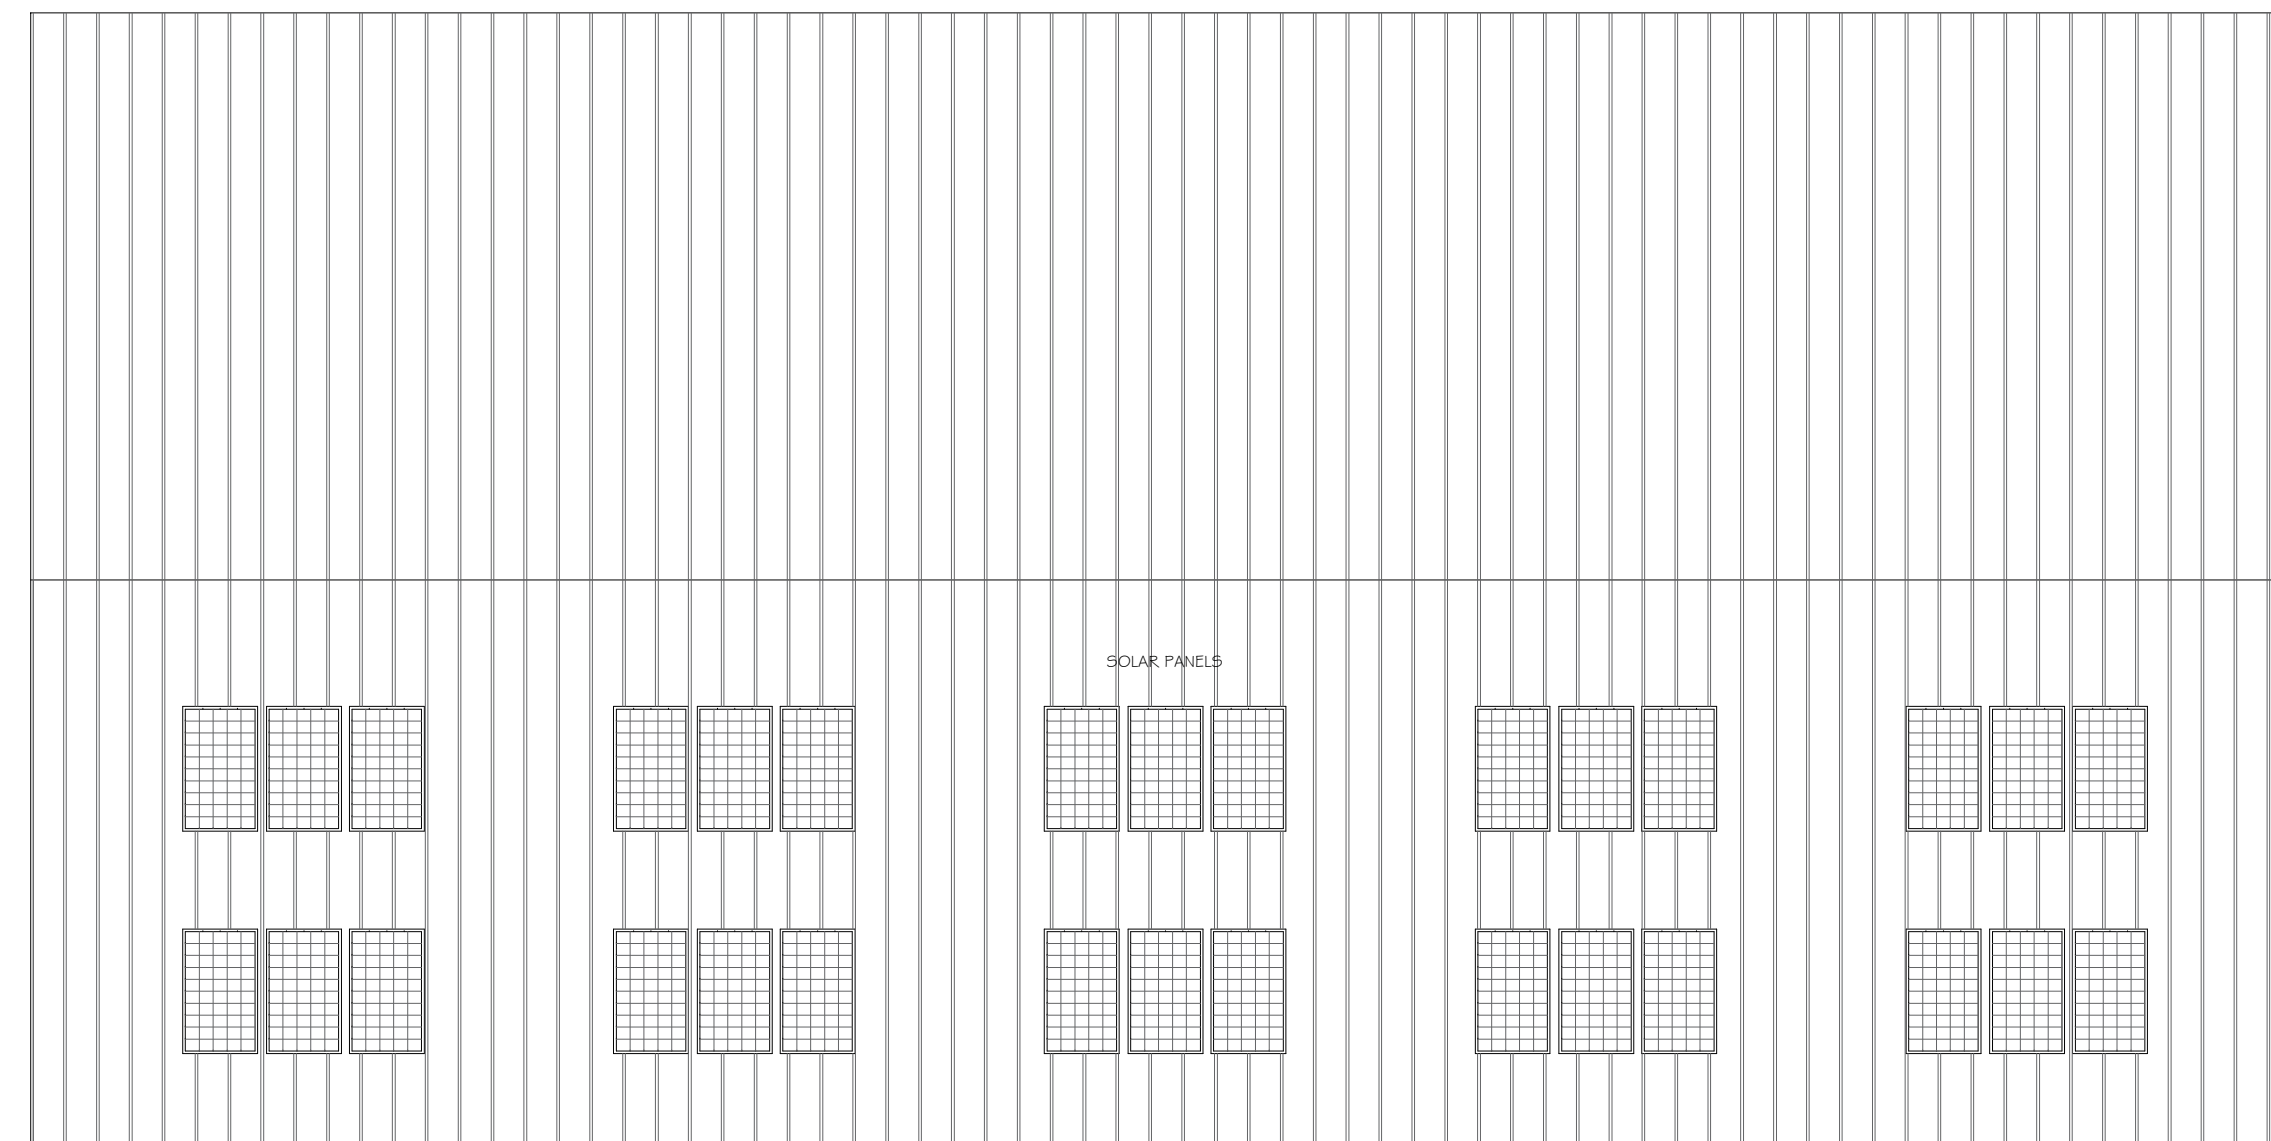
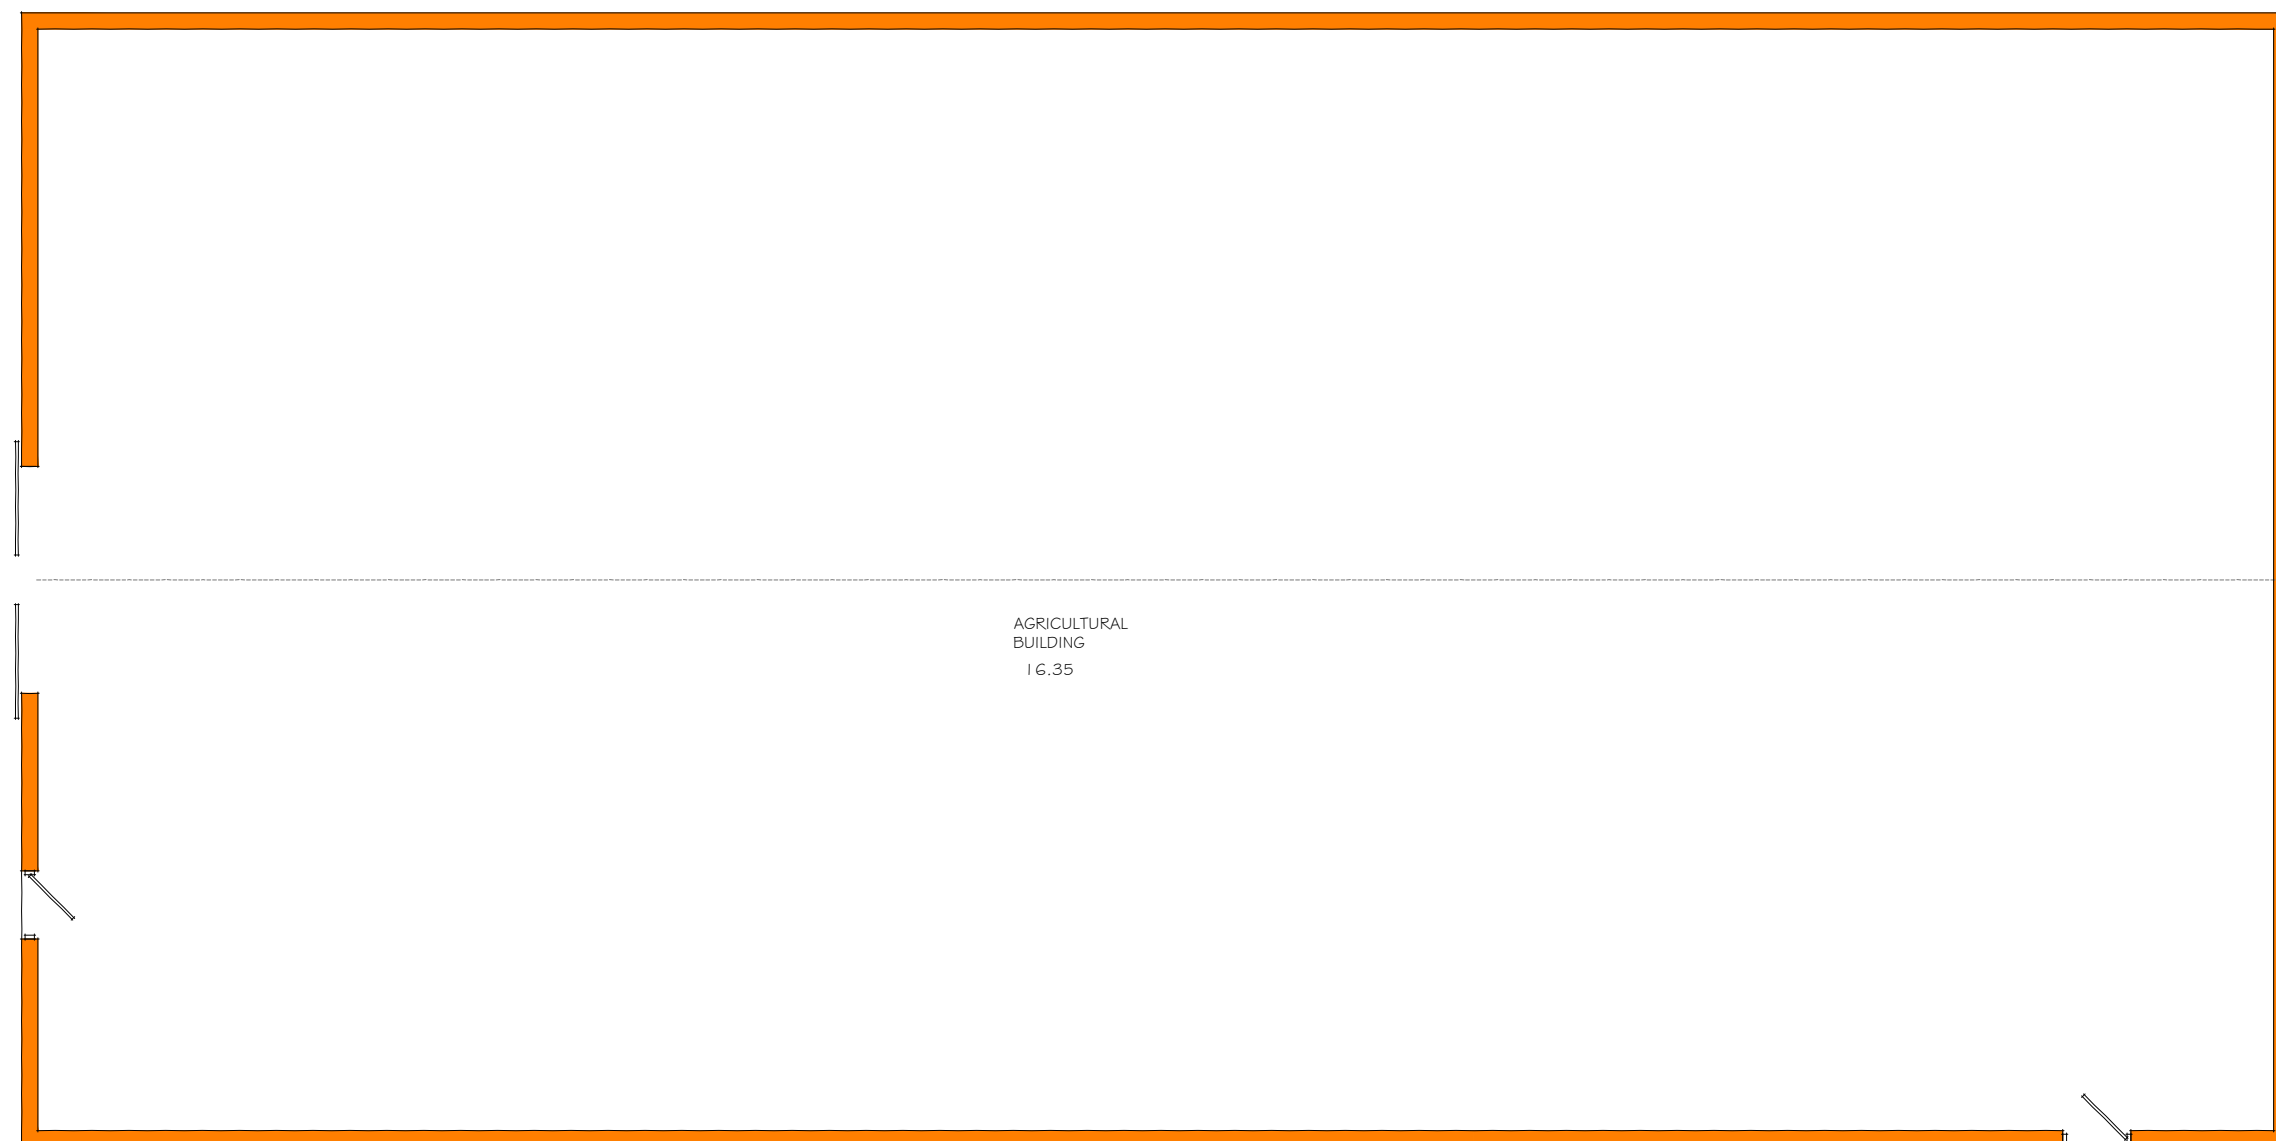
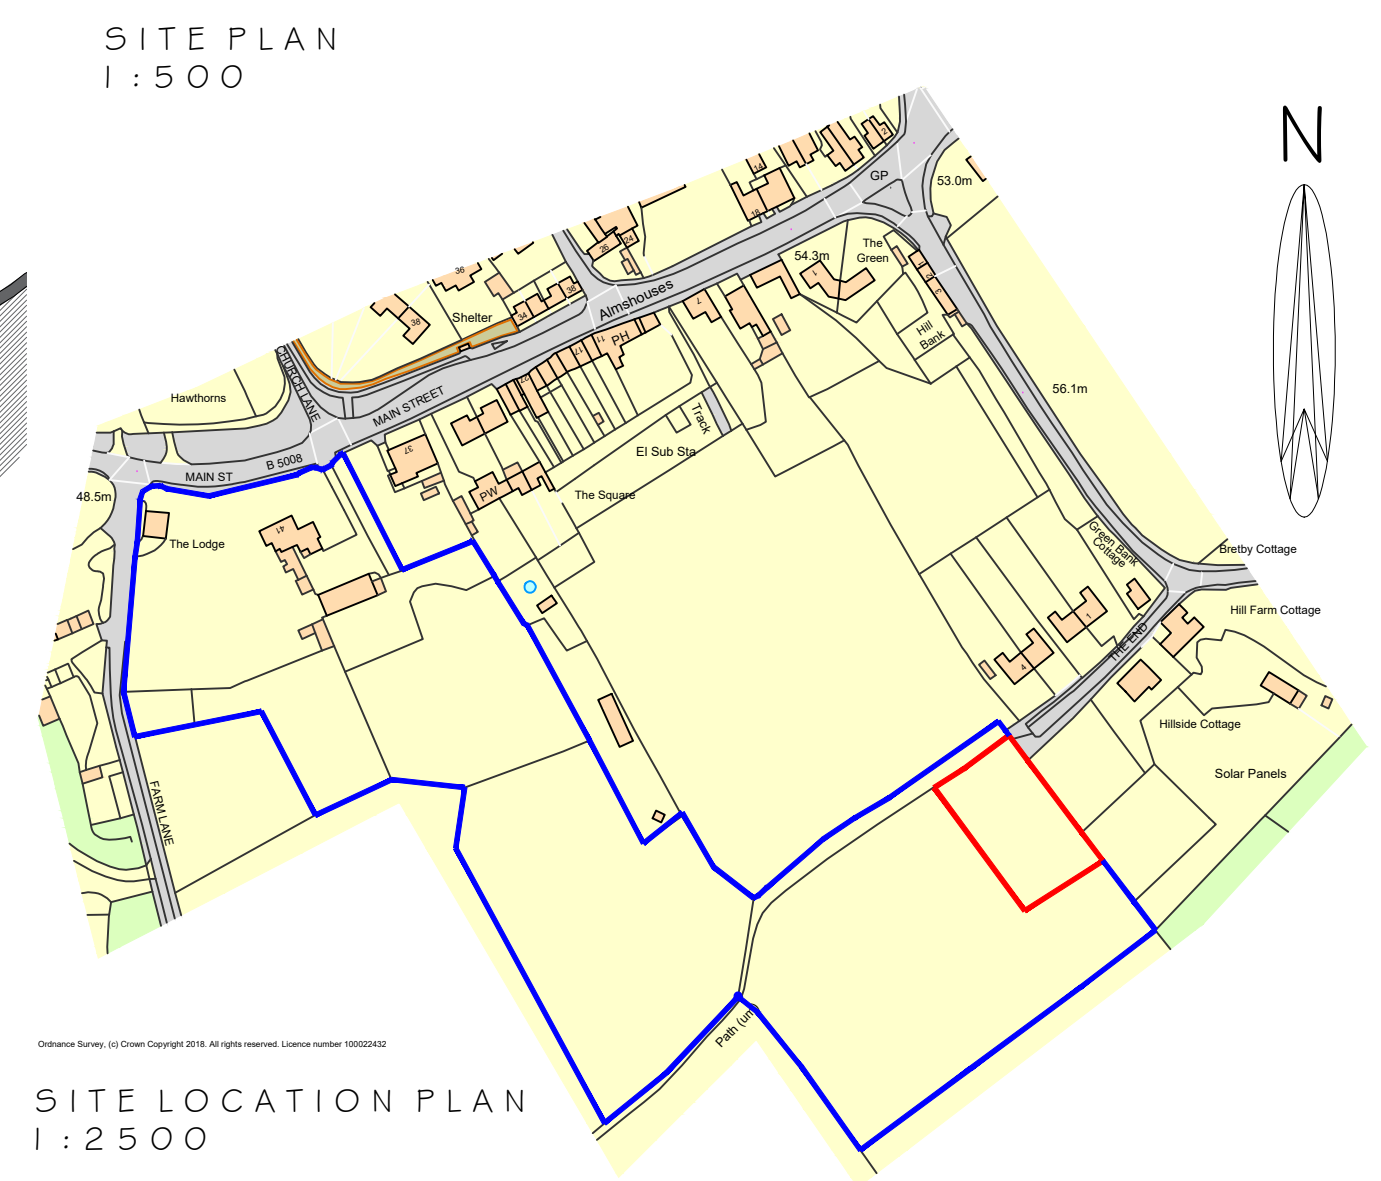
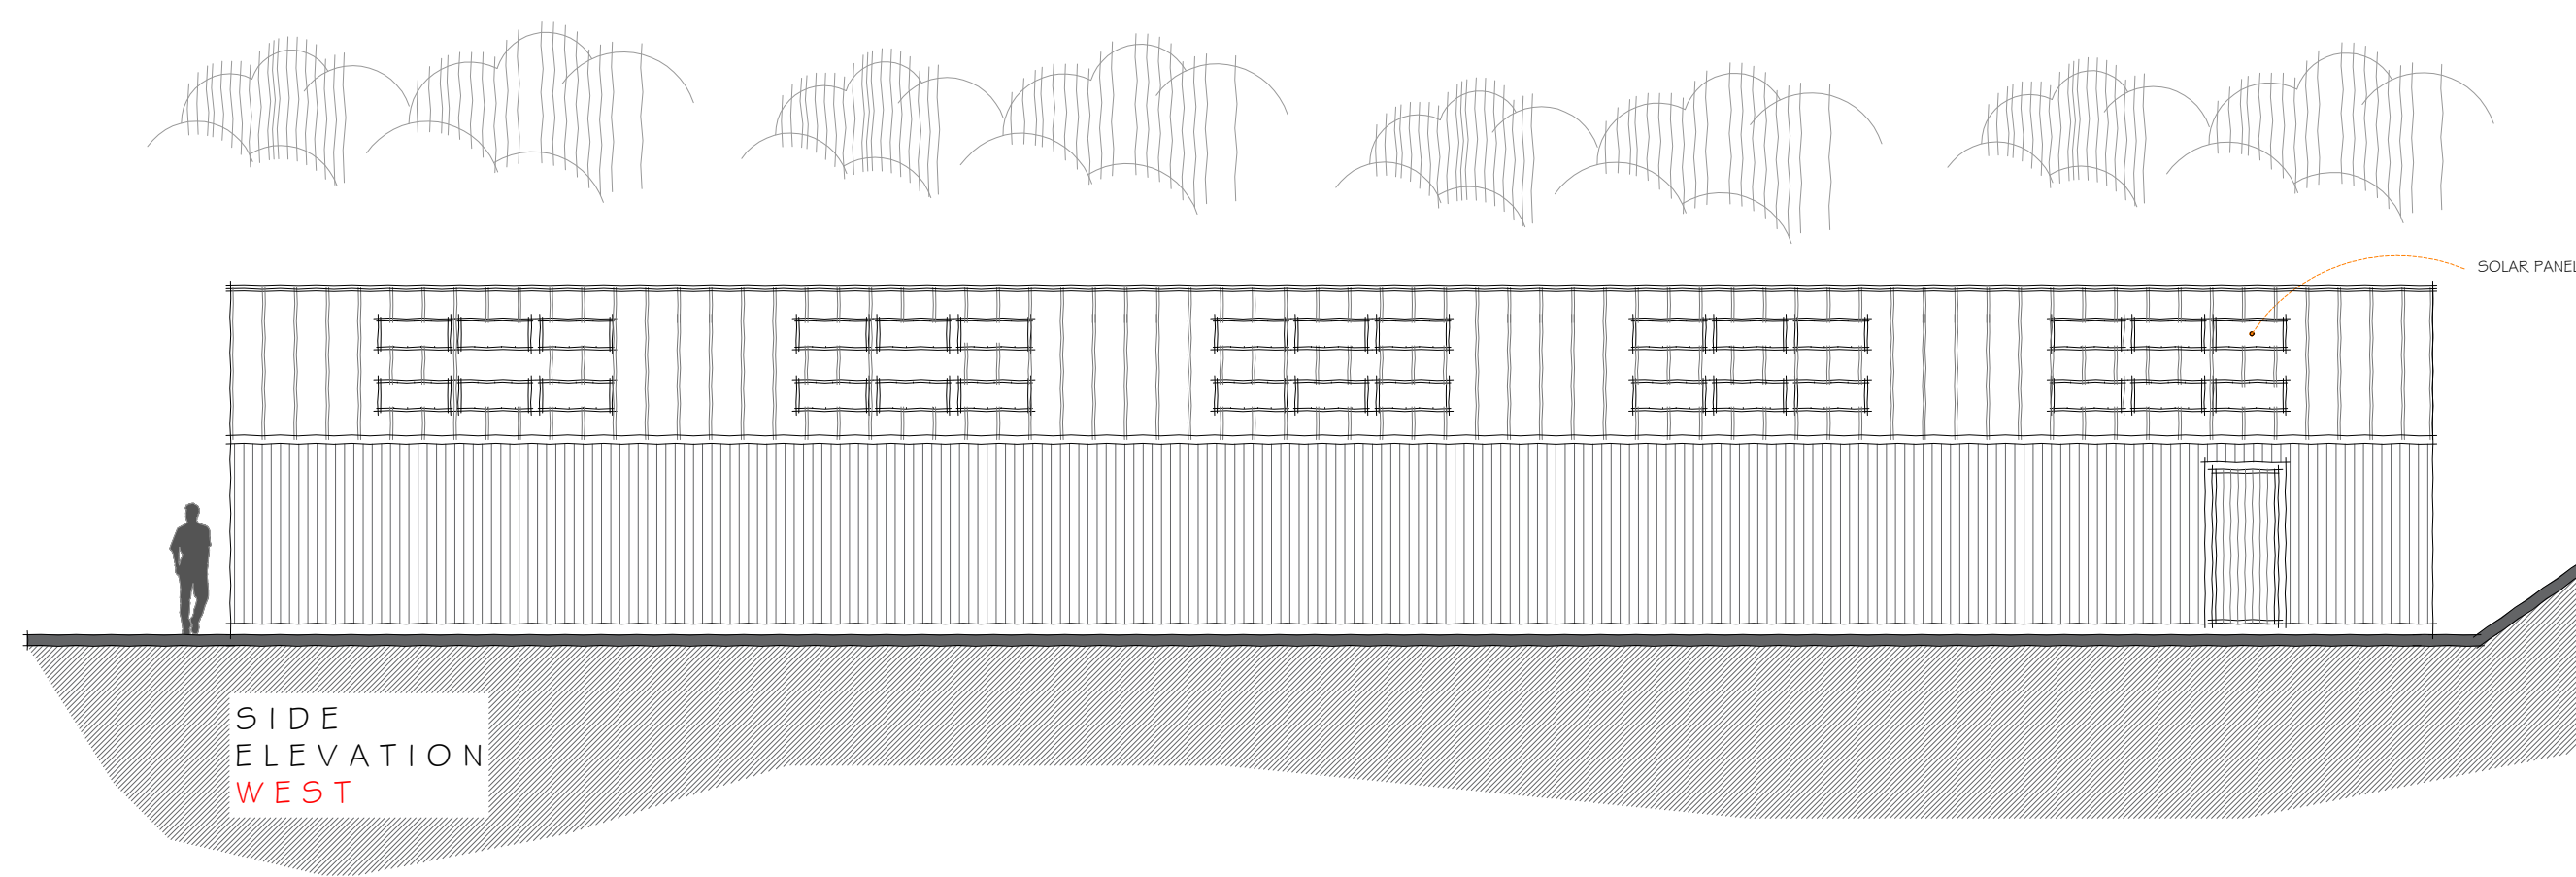
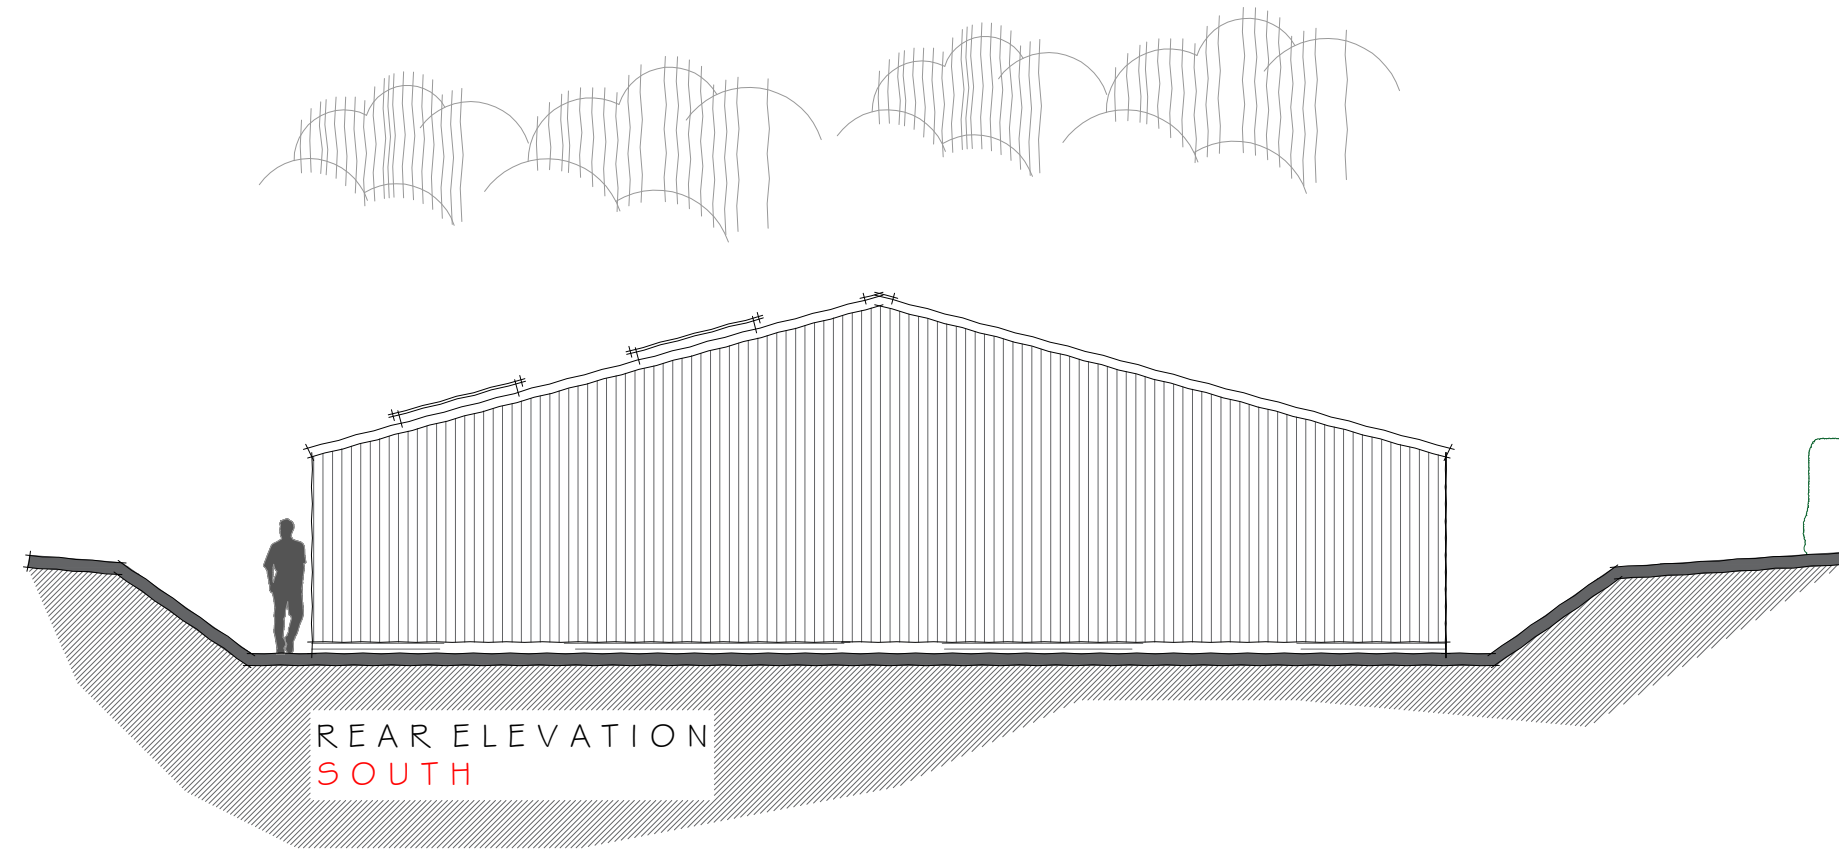
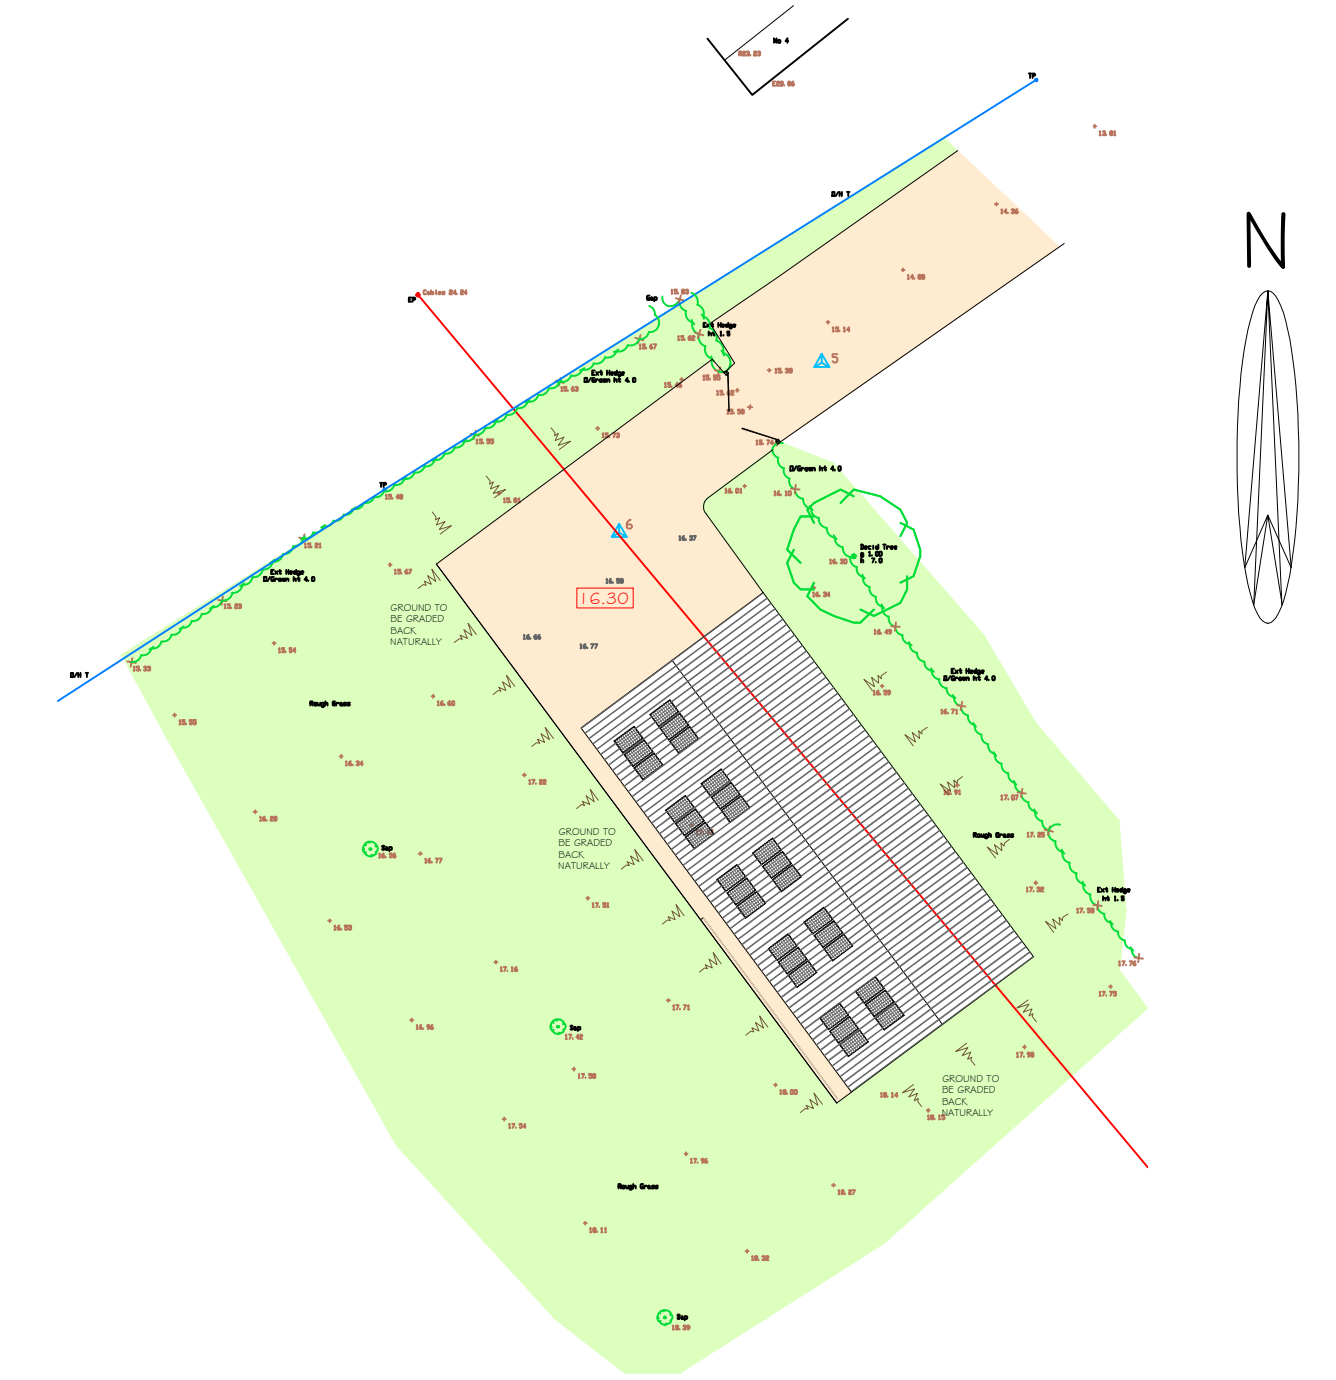
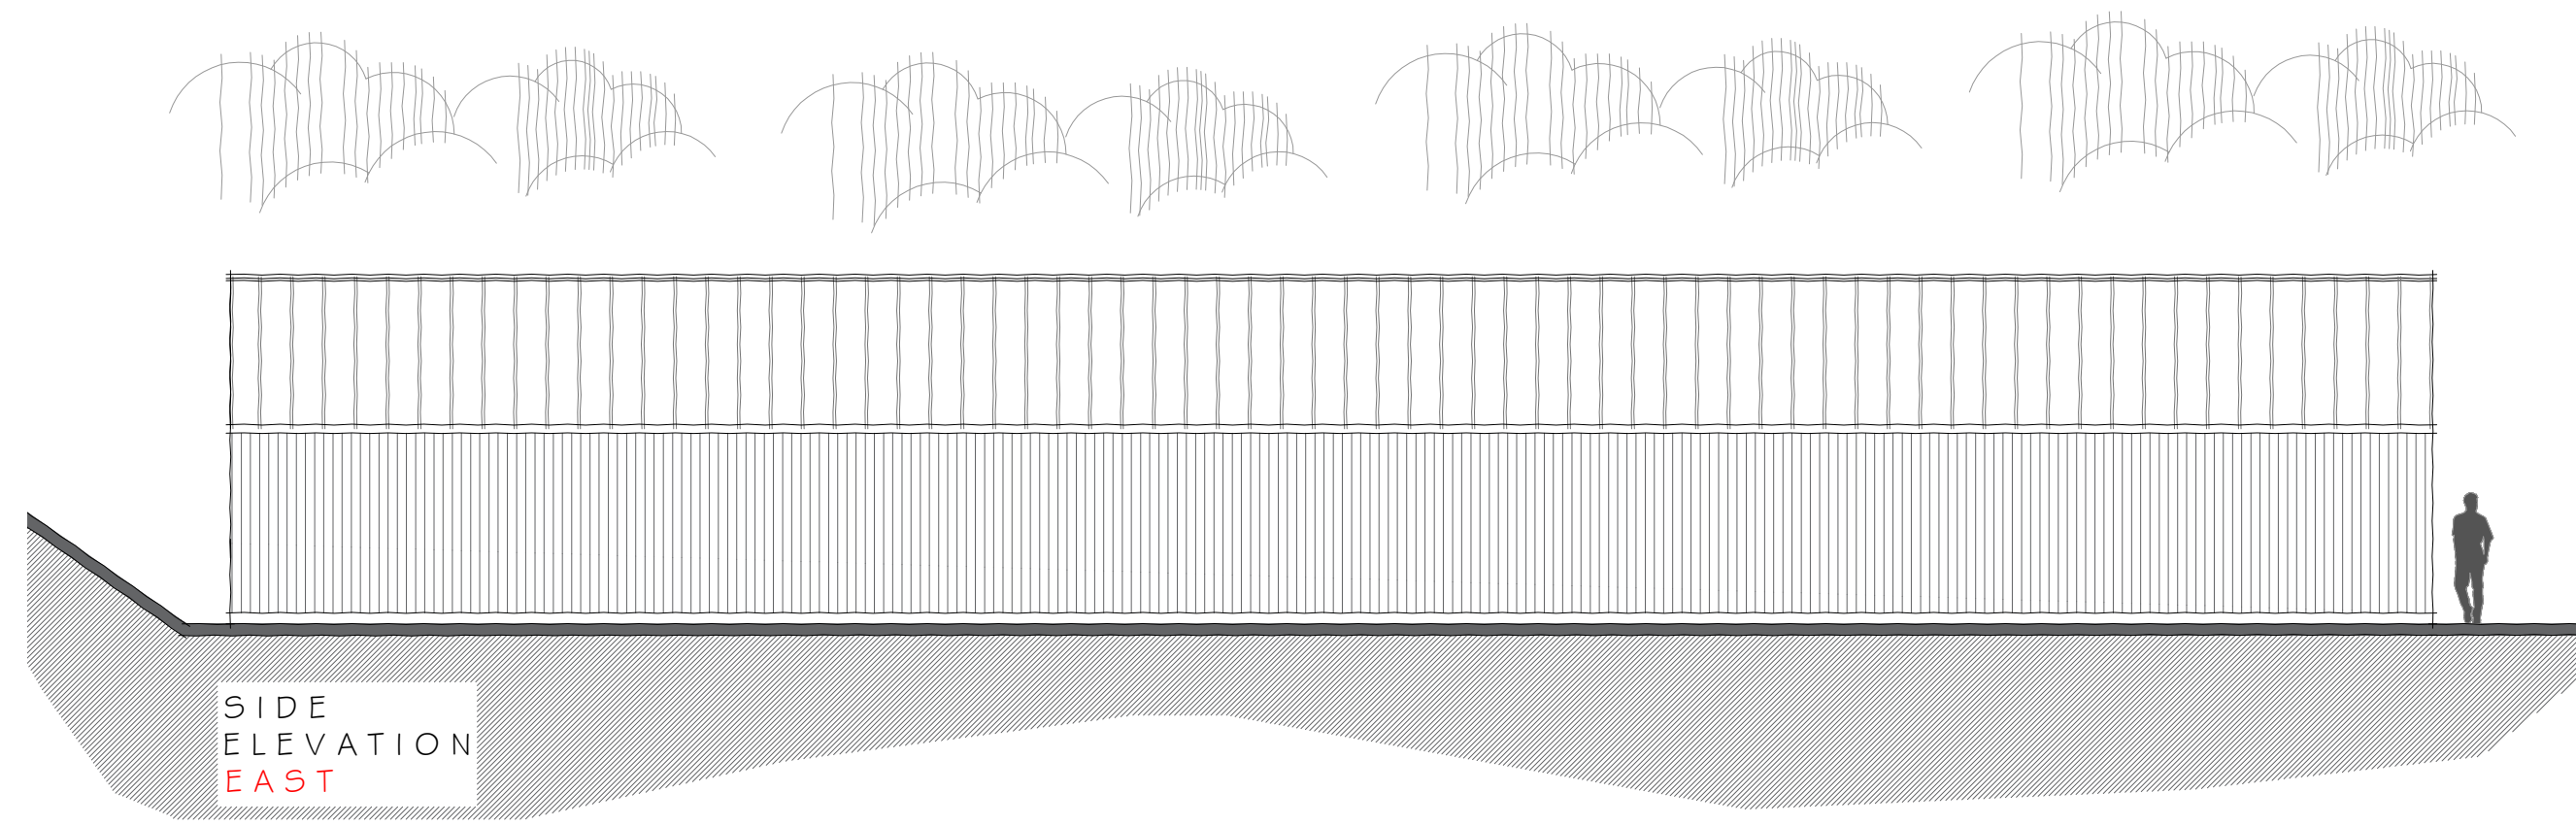


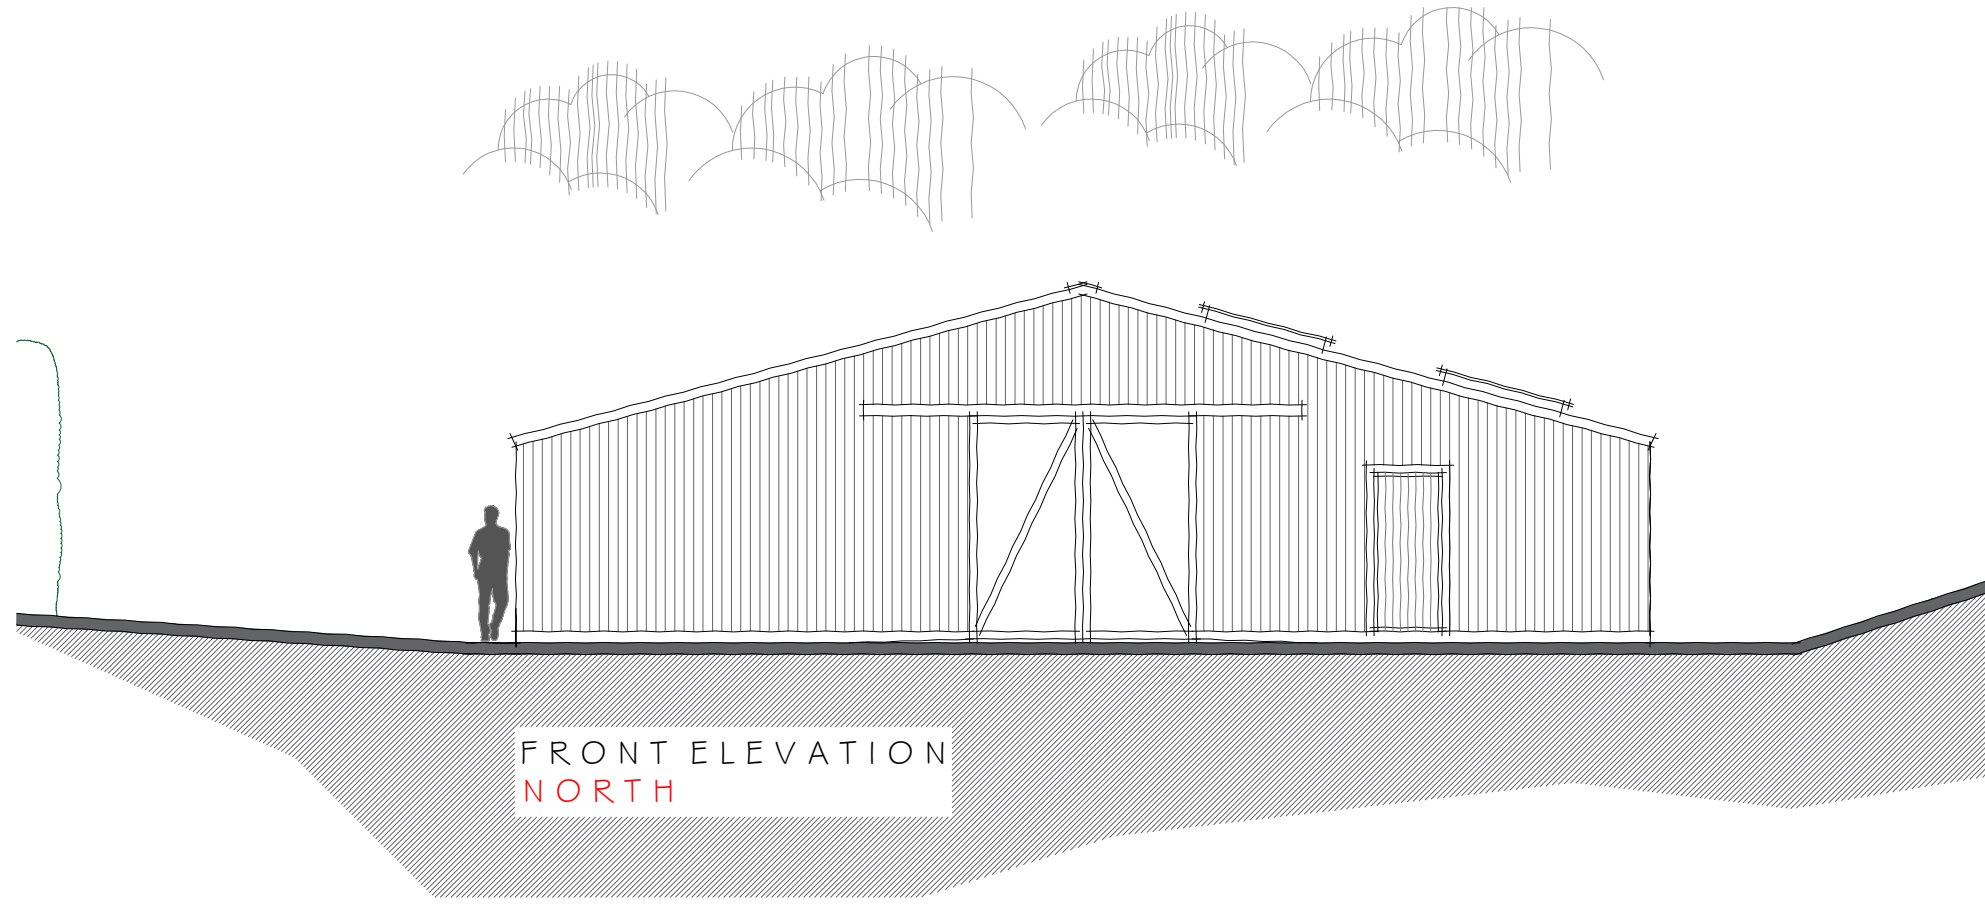


MATERIALS
WALLS: VERTICAL TIMBER LARCH CLADDING
- UNTREATED
ROOF: STANDING SEAM METAL SHEETING -
GOOSE GREY
EAVES: TO MATCH ROOF
GUTTERING: METAL BOX GUTTERS

GROUND FLOOR PLAN

ROOF PLAN

SCALE BAR 1:100

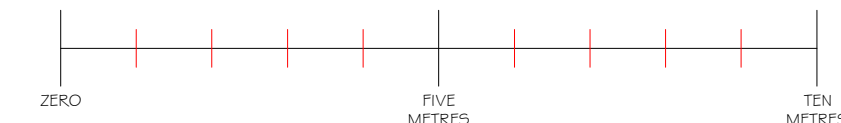

bi Design Architecture
79 High Street, Repton,
Derbyshire, DE5 6GF
T: 01283 704082
enquiries@bidesign-architecture.co.uk www.bidesign-architecture.co.uk

Please Note: Use figured dimensions only. Contractor to check all levels and dimensions on site prior to works commencing and report any discrepancies to bi Design Architecture

Project: PROPOSED ERECTION OF NEW AGRICULTURAL BUILDING AT
Address: THE END, NEWTON SOLNEY
Client: MR R BROWN
Dwg: PROPOSED - OUTBUILDING - PLANS, ELEVATIONS & SITE PLAN
Job ref: 1404C Date: JUNE 2019
Scale: 1:100, 1:500 & Dwg No: 02
1:2500
Dwg by: PJH Paper Size: A1

Member of the Chartered Institute of Building
Member of the Chartered Institute of Architectural Technologists
Affiliate Member of the Royal Institute of British Architects