




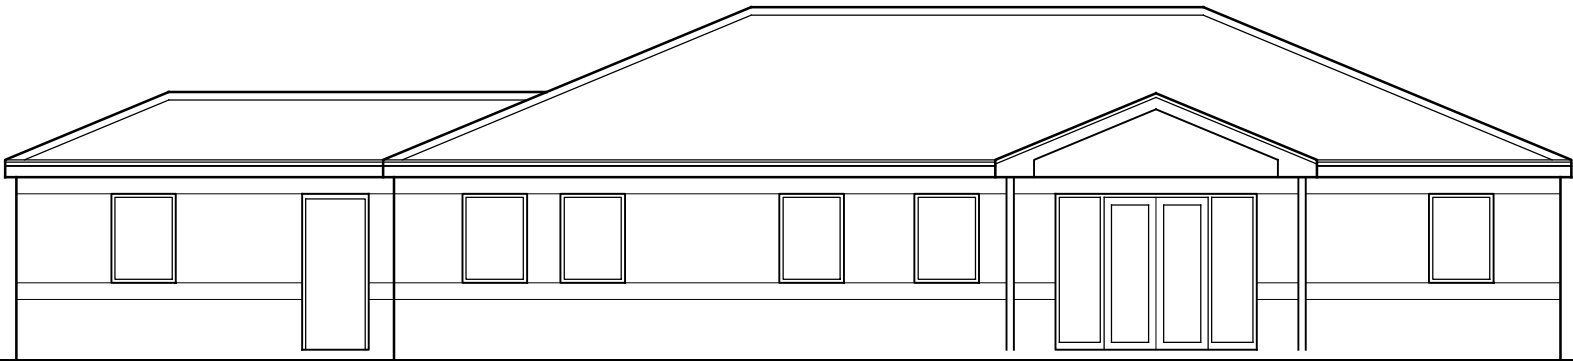


VILLAGE HALL ELEVATION

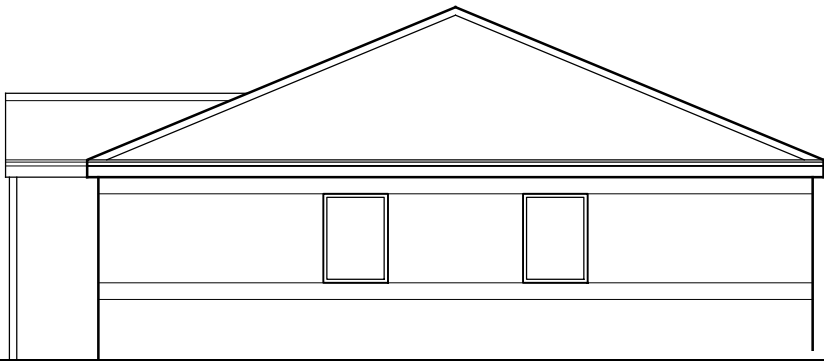


GARDEN ELEVATION

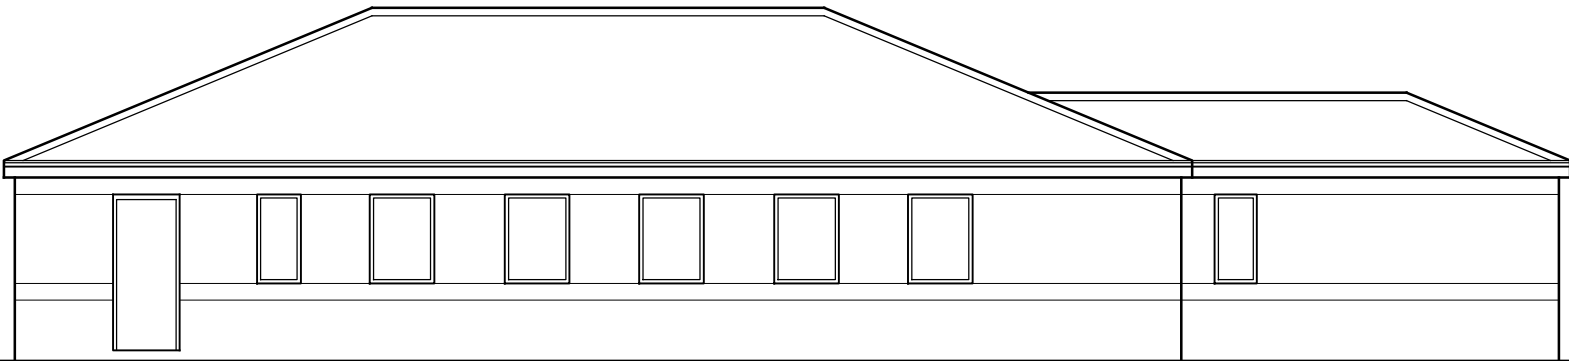

REAR ELEVATION

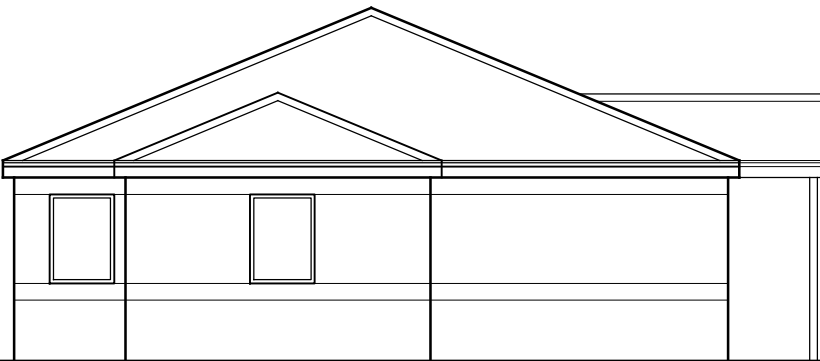

FRONT ELEVATION

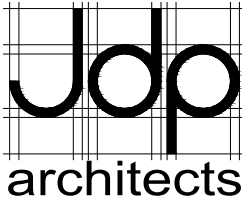

Manor Barn
Lullington Road
Coton In The Elms
Derbyshire DE12 8EP

01283 763392
enquiries@jdparchitects.co.uk

Project	FORMER MEDICAL CENTRE ROSLISTON	Date	July 19
Drawing	EXISTING ELEVATIONS	Scale	1:100
Client	Mr & Mrs Brown	Dwg No	1923/02