


VILLAGE HALL ELEVATION


GARDEN ELEVATION

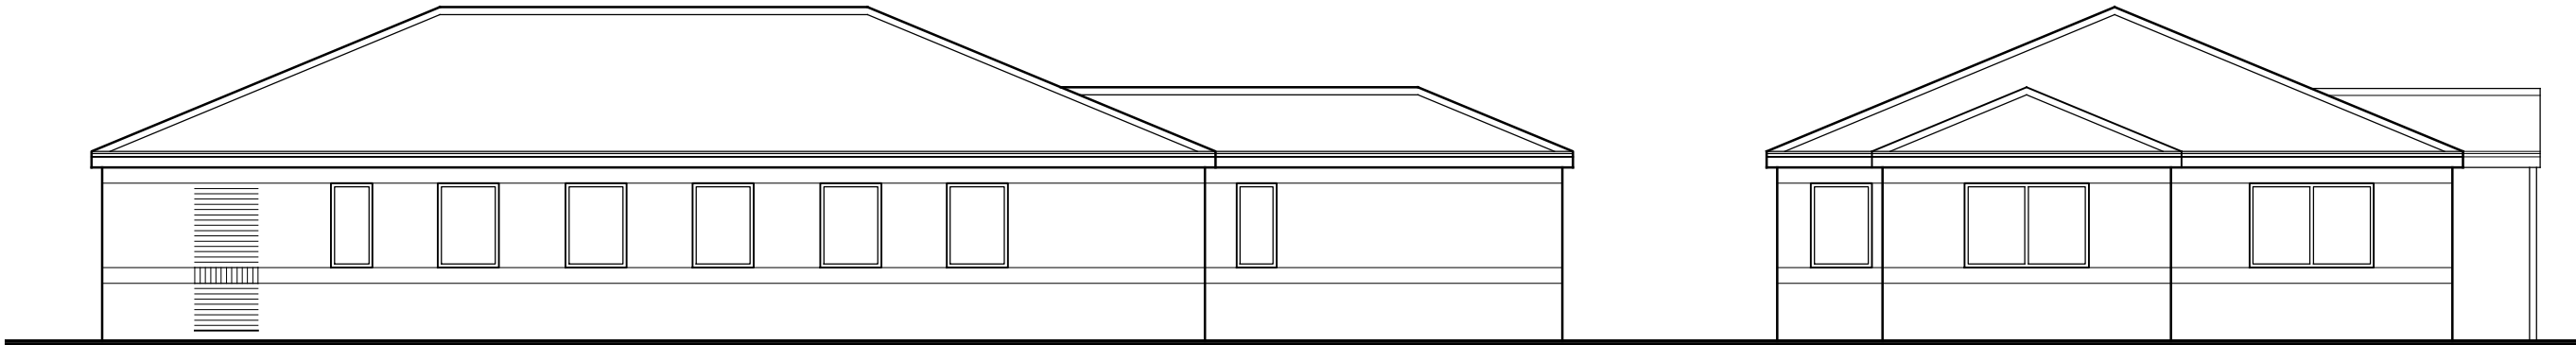

REAR ELEVATION

FRONT ELEVATION

Rev A: Amended to client comments30 July 19

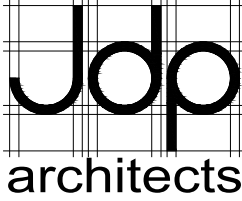

Manor Barn
Lullington Road
Coton In The Elms
Derbyshire DE12 8EP

01 283 763392
enquiries@jdparchitects.co.uk

Project	FORMER MEDICAL CENTRE ROSLISTON	Date	July 19
Drawing	PROPOSED ELEVATIONS	Scale	1 : 100
Client	Mr & Mrs Brown	Dwg No	1923/04A