


PROPOSED SITE PLAN.

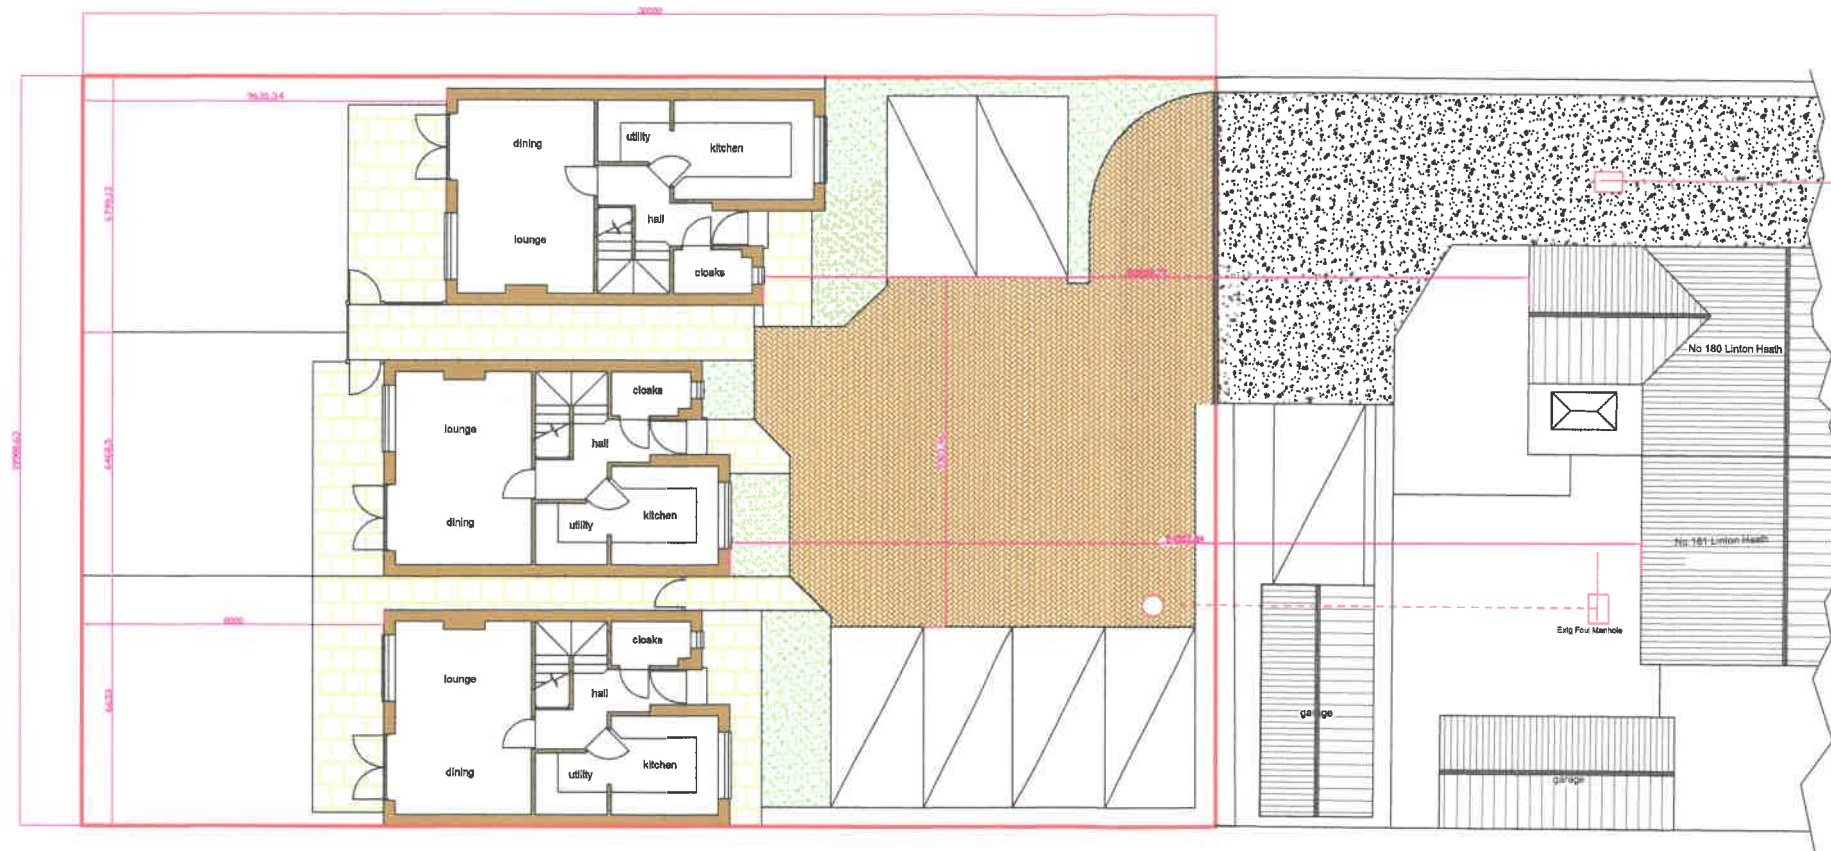

TITLE
Proposed Residential Development on Land to Rear of
180 Linton Heath, Linton, Swadlincote, Derbyshire.
For Mr & Mrs R Perry.

DRAWING No

SCALE
1:200 at A3

CC Design Consultancy Ltd.
14 Sunnyside, Newhall, Swadlincote,
Derbyshire, DE11 0TJ

Email: hogcac@tiscali.co.uk

Tel: 07989 572519