


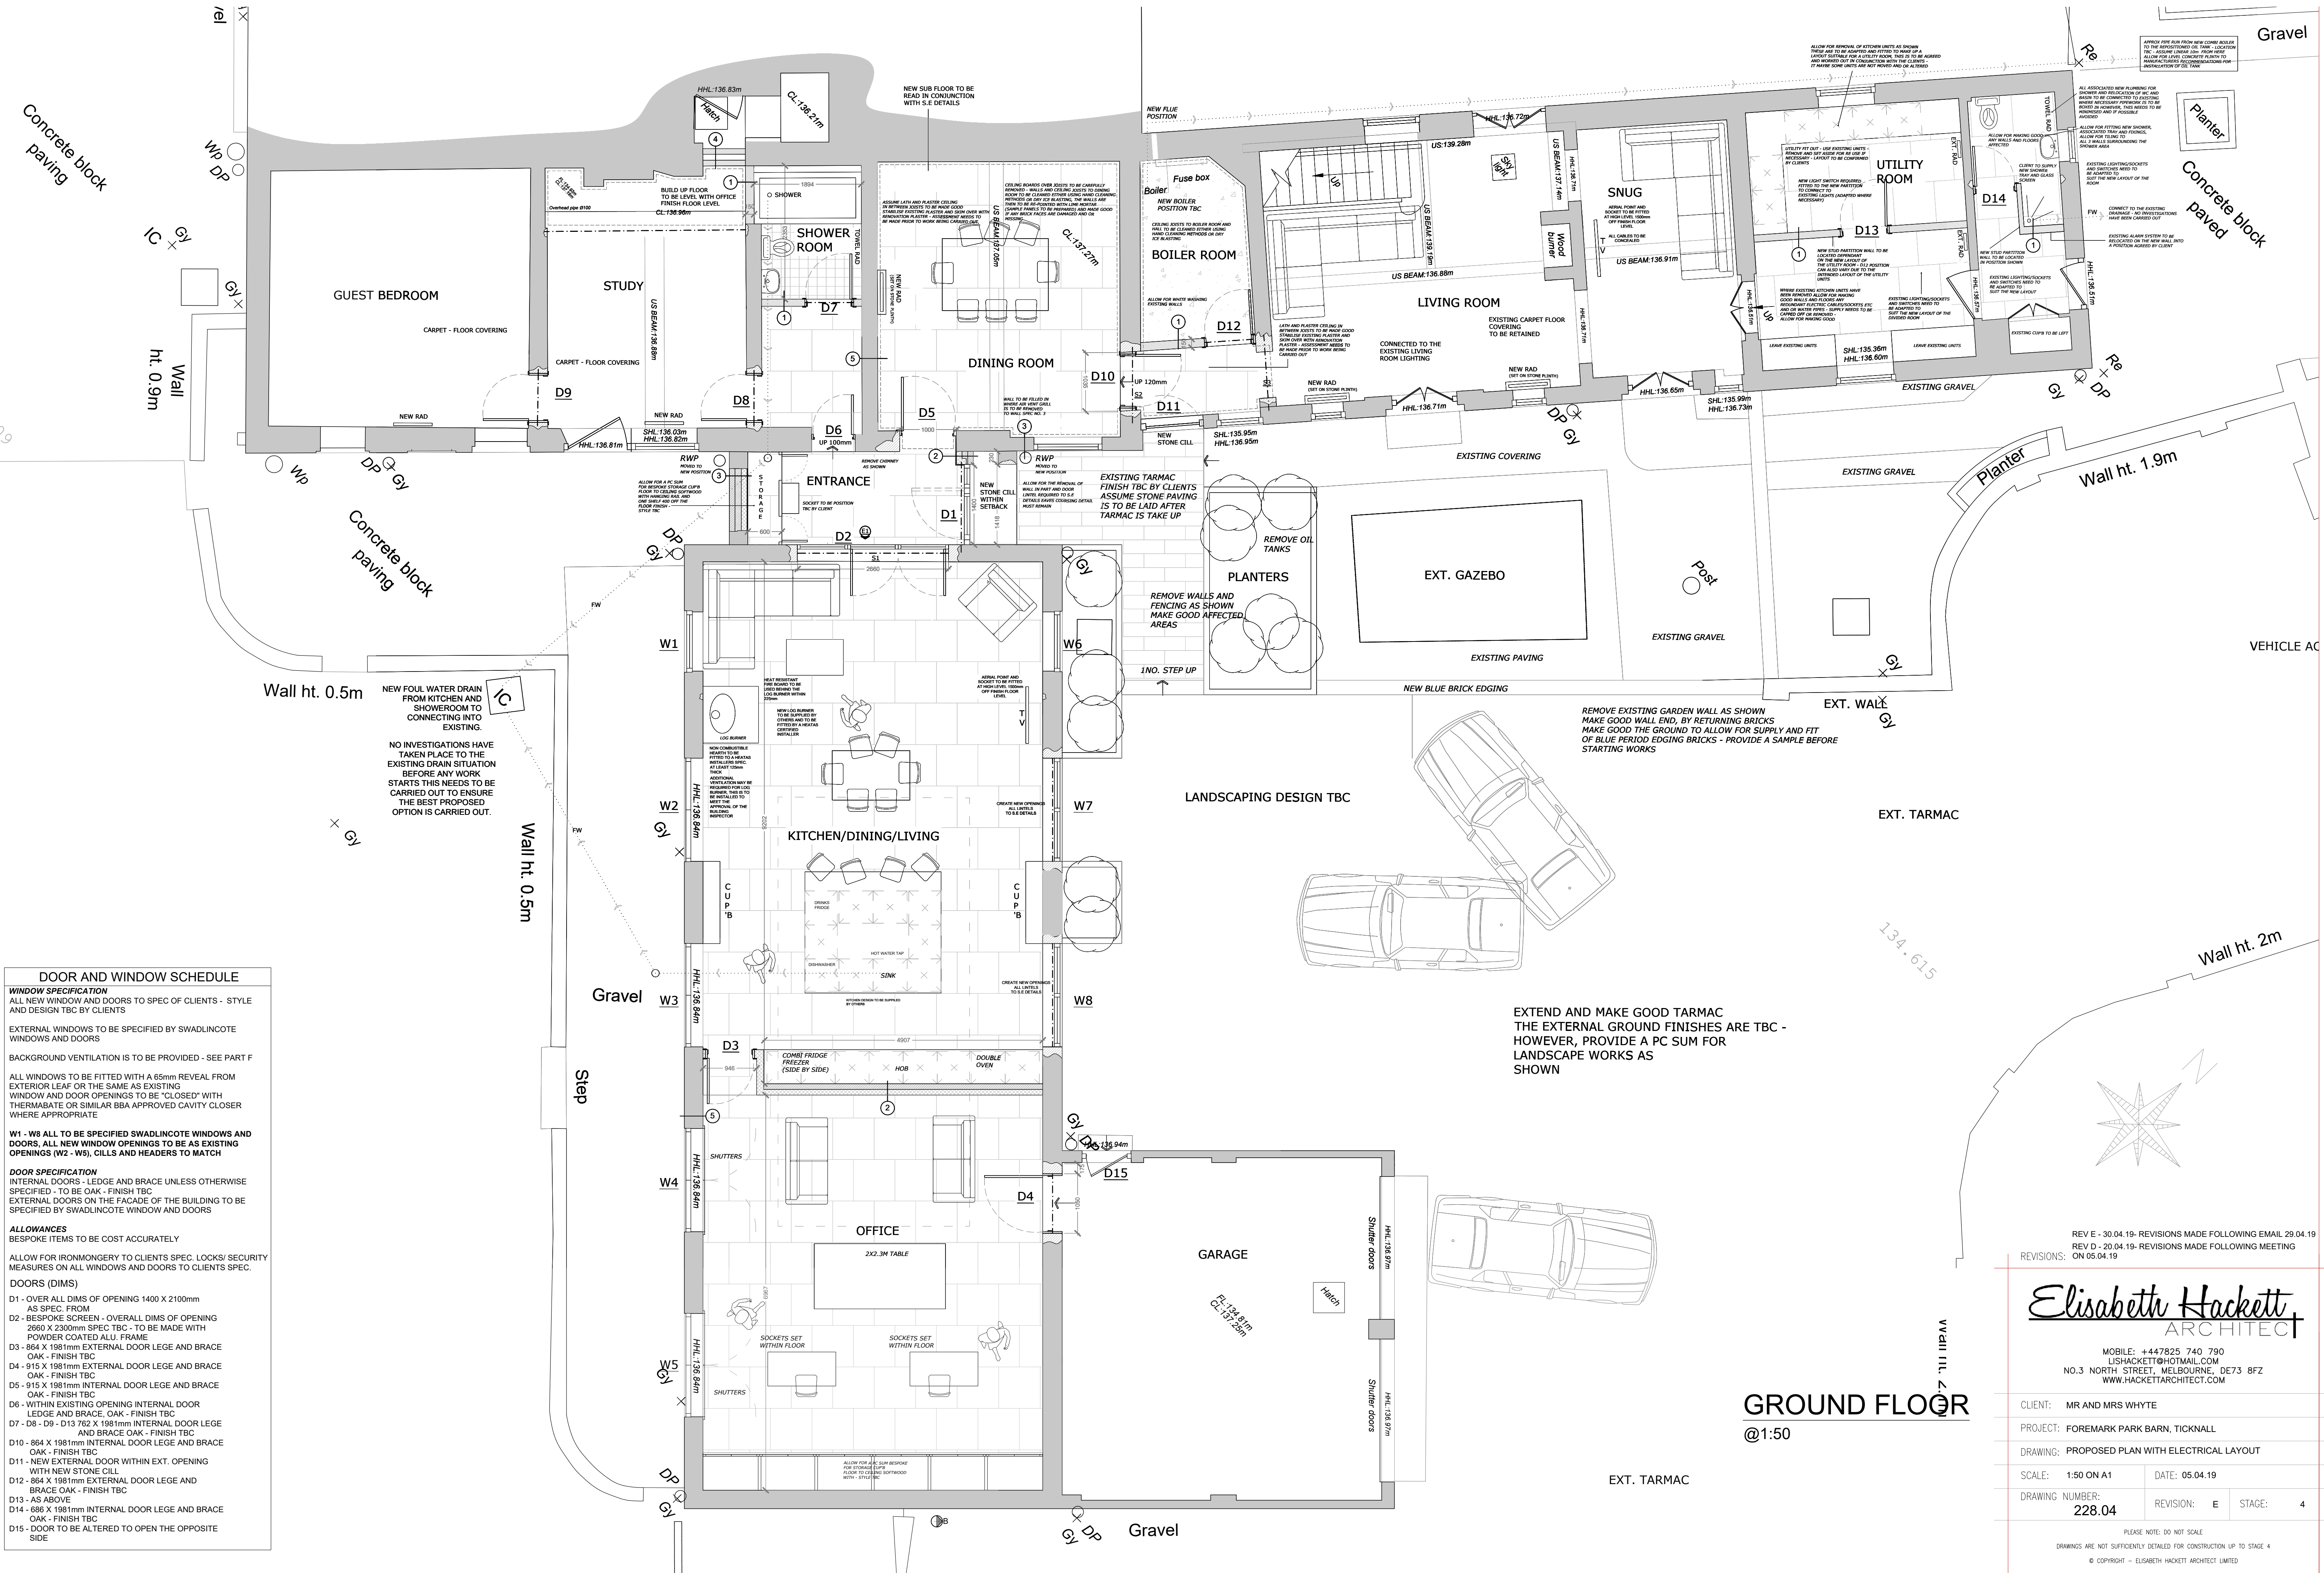

DOOR AND WINDOW SCHEDULE	
WINDOW SPECIFICATION ALL NEW WINDOW AND DOORS TO SPEC OF CLIENTS - STYLE AND DESIGN TBC BY CLIENTS	
EXTERNAL WINDOWS TO BE SPECIFIED BY SWADLINCOTE WINDOWS AND DOORS	
BACKGROUND VENTILATION IS TO BE PROVIDED - SEE PART F	
ALL WINDOWS TO BE FITTED WITH A 65mm REVEAL FROM EXTERIOR LEAF OR THE SAME AS EXISTING WINDOW AND DOOR OPENINGS TO BE "CLOSED" WITH THERMABATE OR SIMILAR BBA APPROVED CAVITY CLOSER WHERE APPROPRIATE	
W1 - W8 ALL TO BE SPECIFIED SWADLINCOTE WINDOWS AND DOORS, ALL NEW WINDOW OPENINGS TO BE AS EXISTING OPENINGS (W2 - W6), GILLS AND HEADERS TO MATCH	
DOOR SPECIFICATION INTERNAL DOORS - LEDGE AND BRACE UNLESS OTHERWISE SPECIFIED - TO BE OAK - FINISH TBC EXTERNAL DOORS ON THE FACADE OF THE BUILDING TO BE SPECIFIED BY SWADLINCOTE WINDOW AND DOORS	
ALLOWANCES BESPOKE ITEMS TO BE COST ACCURATELY	
ALLOW FOR IRONMONGERY TO CLIENTS SPEC. LOCKS/ SECURITY MEASURES ON ALL WINDOWS AND DOORS TO CLIENTS SPEC.	
DOORS (DIMS)	
D1 - OVER ALL DIMS OF OPENING 1400 X 2100mm	AS SPEC. FROM
D2 - BESPOKE SCREEN - OVERALL DIMS OF OPENING 2660 X 2300mm SPEC TBC - TO BE MADE WITH POWDER COATED ALU. FRAME	
D3 - 864 X 1981mm EXTERNAL DOOR LEGE AND BRACE OAK - FINISH TBC	
D4 - 915 X 1981mm EXTERNAL DOOR LEGE AND BRACE OAK - FINISH TBC	
D5 - 915 X 1981mm INTERNAL DOOR LEGE AND BRACE OAK - FINISH TBC	
D6 - WITHIN EXISTING OPENING INTERNAL DOOR LEDGE AND BRACE, OAK - FINISH TBC	
D7 - D8 - D9 - D13 782 X 1981mm INTERNAL DOOR LEGE AND BRACE OAK - FINISH TBC	
D10 - 864 X 1981mm INTERNAL DOOR LEGE AND BRACE OAK - FINISH TBC	
D11 - NEW EXTERNAL DOOR WITHIN EXT. OPENING WITH NEW STONE CILL	
D12 - 864 X 1981mm EXTERNAL DOOR LEGE AND BRACE OAK - FINISH TBC	
D13 - AS ABOVE	
D14 - 686 X 1981mm INTERNAL DOOR LEGE AND BRACE OAK - FINISH TBC	
D15 - DOOR TO BE ALTERED TO OPEN THE OPPOSITE SIDE	

REV E - 30.04.19- REVISIONS MADE FOLLOWING EMAIL 29.04.19
REV D - 20.04.19- REVISIONS MADE FOLLOWING MEETING ON 05.04.19

REVISIONS:

Elisabeth Hackett

ARCHITECT

MOBILE: +447825 740 790
LISHACKET@HOTMAIL.COM
NO.3 NORTH STREET, MELBOURNE, DE73 8FZ
WWW.HACKETTARCHITECT.COM

CLIENT:	MR AND MRS WHYTE
PROJECT:	FOREMARK PARK BARN, TICKNALL
DRAWING:	PROPOSED PLAN WITH ELECTRICAL LAYOUT
SCALE:	1:50 ON A1
DATE:	05.04.19
DRAWING NUMBER:	228.04
REVISION:	E
STAGE:	4

PLEASE NOTE: DO NOT SCALE
DRAWINGS ARE NOT SUFFICIENTLY DETAILED FOR CONSTRUCTION UP TO STAGE 4
© COPYRIGHT - ELISABETH HACKETT ARCHITECT LIMITED