


Site Plan - 1:500

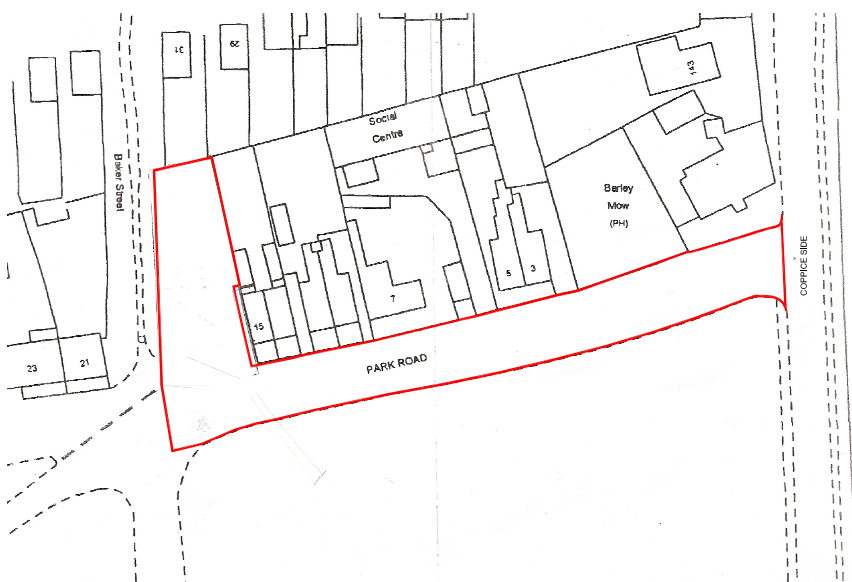

Site Location Plan - 1:1250

A Red line boundary amended.
Revisions

02.07.19



urban designs limited | suite 6 | anson court | hominglow street
burton upon trent | staffordshire | de14 1ng

t: 01283 763763 e: info@urban-designs.co.uk
www.urban-designs.co.uk

Drawing: Site Location Plan

Client: Pinnacle Properties Ltd.
Job: Woodward Redevelopment
Park Road
Church Gresley
DE11 9QE

Scale: 1:500/1:1250@A4 Drawn By: AV

Date: May 2019

Drawing No.

2018_586_00A