




North East Elevation

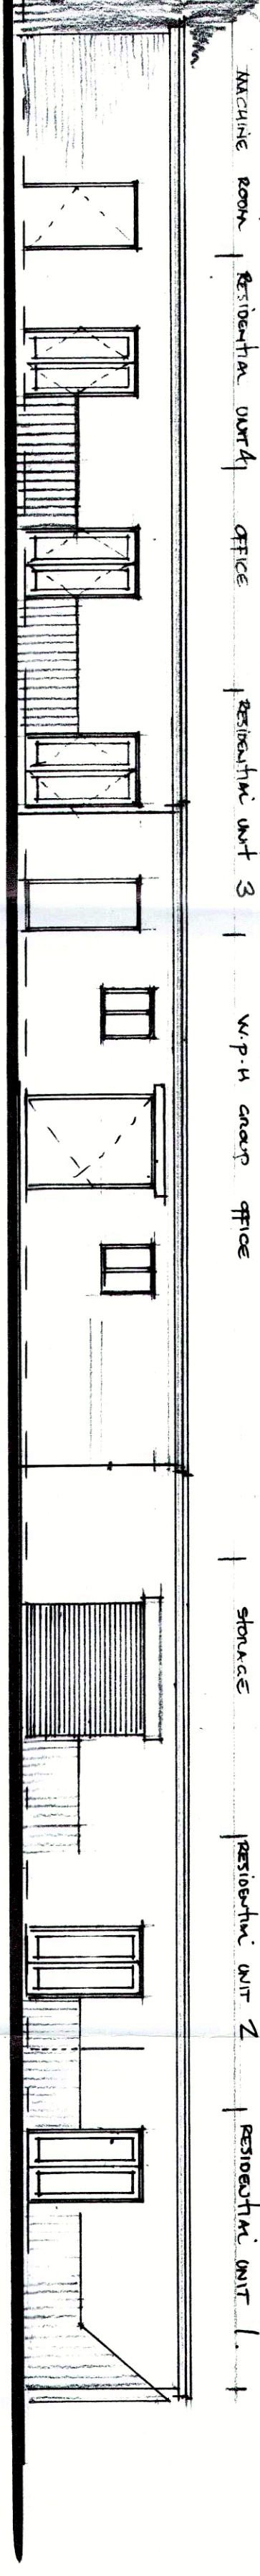


South West Elevation

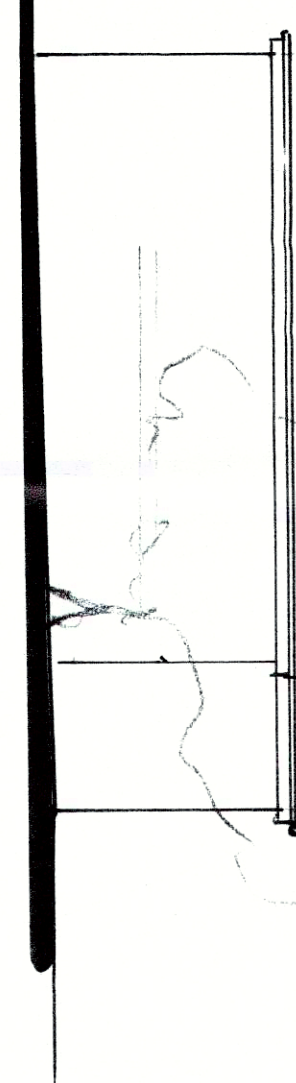


South East Elevation

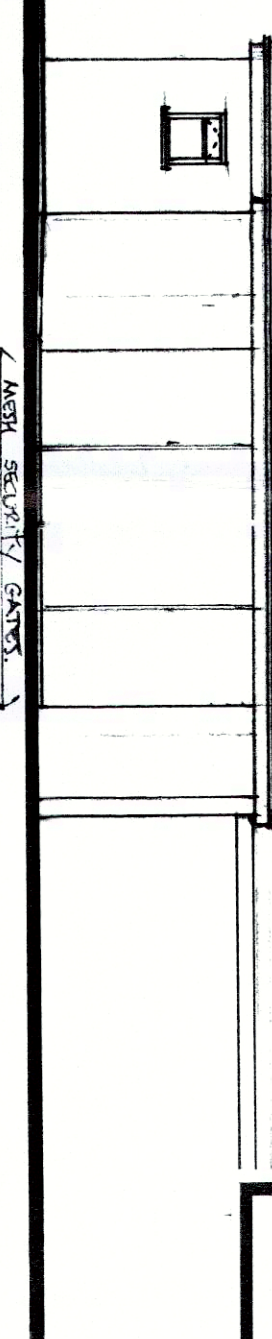

North West Elevation

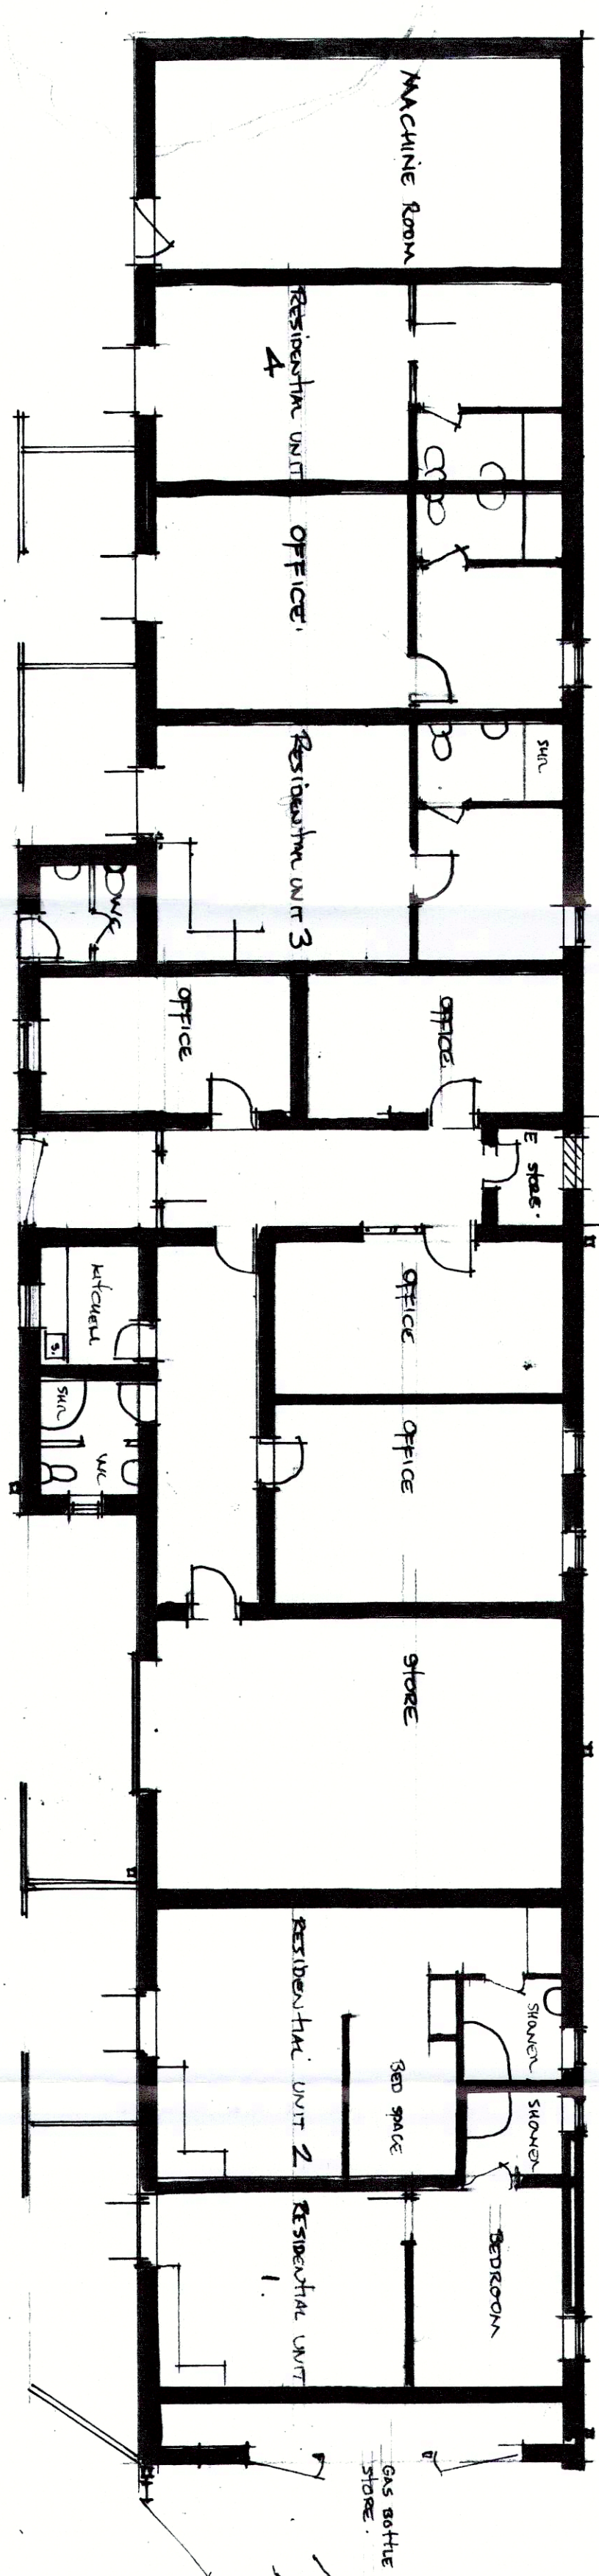

Ground Floor Plan 1/100

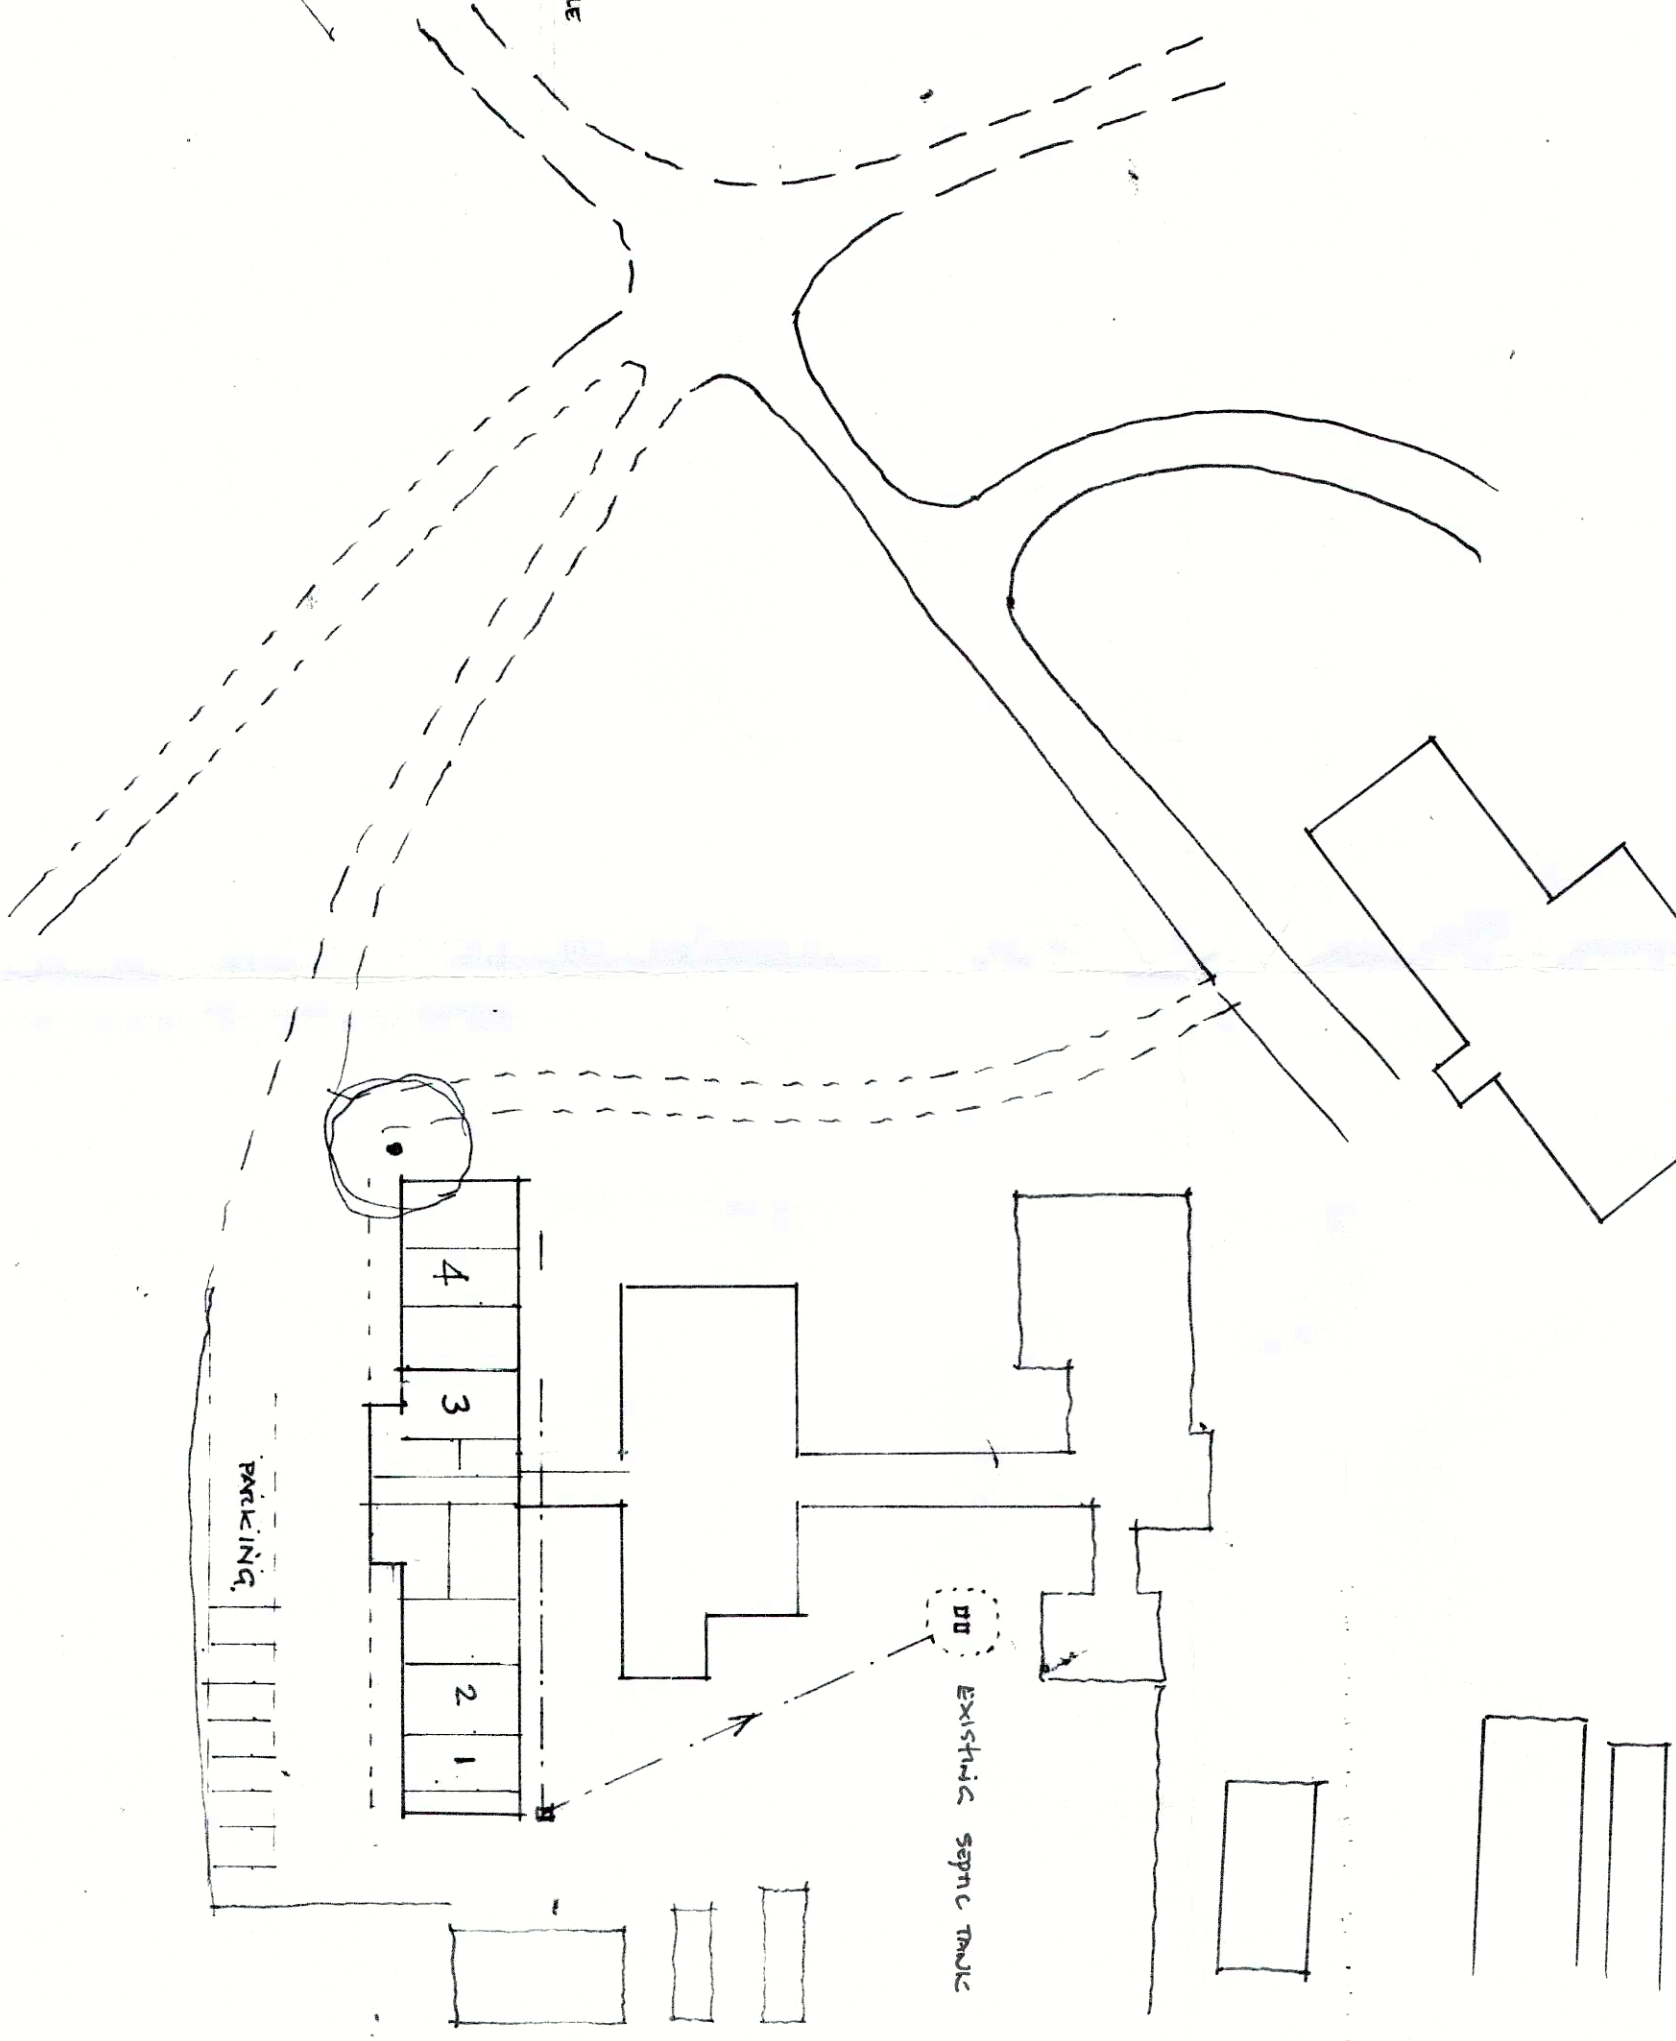

Site Plan 1/500

Rev:	Description:	Date:
PLANNING		
MITCHELL + PROCTOR Chartered Architects		
Meadow View (Unit 5) Park Gateway Business Park Chesfield, S44 7DA Tel: 01246 567 559 Email: info@mitchellproctor.co.uk		
Client:	Meadow View WPH Group	
Project:	Conversion of offices to small residential units	
Project Address:	Weston Hill, Chester, PAUC	
Drawn:	Weston Hill, Chester, PAUC	
Scale:	1/100	Date: July 19
Drawn:	Checked:	
Drawing No.:	13/764/1	

South Derbyshire District Council
02 AUG 2019
Community & Planning Services