



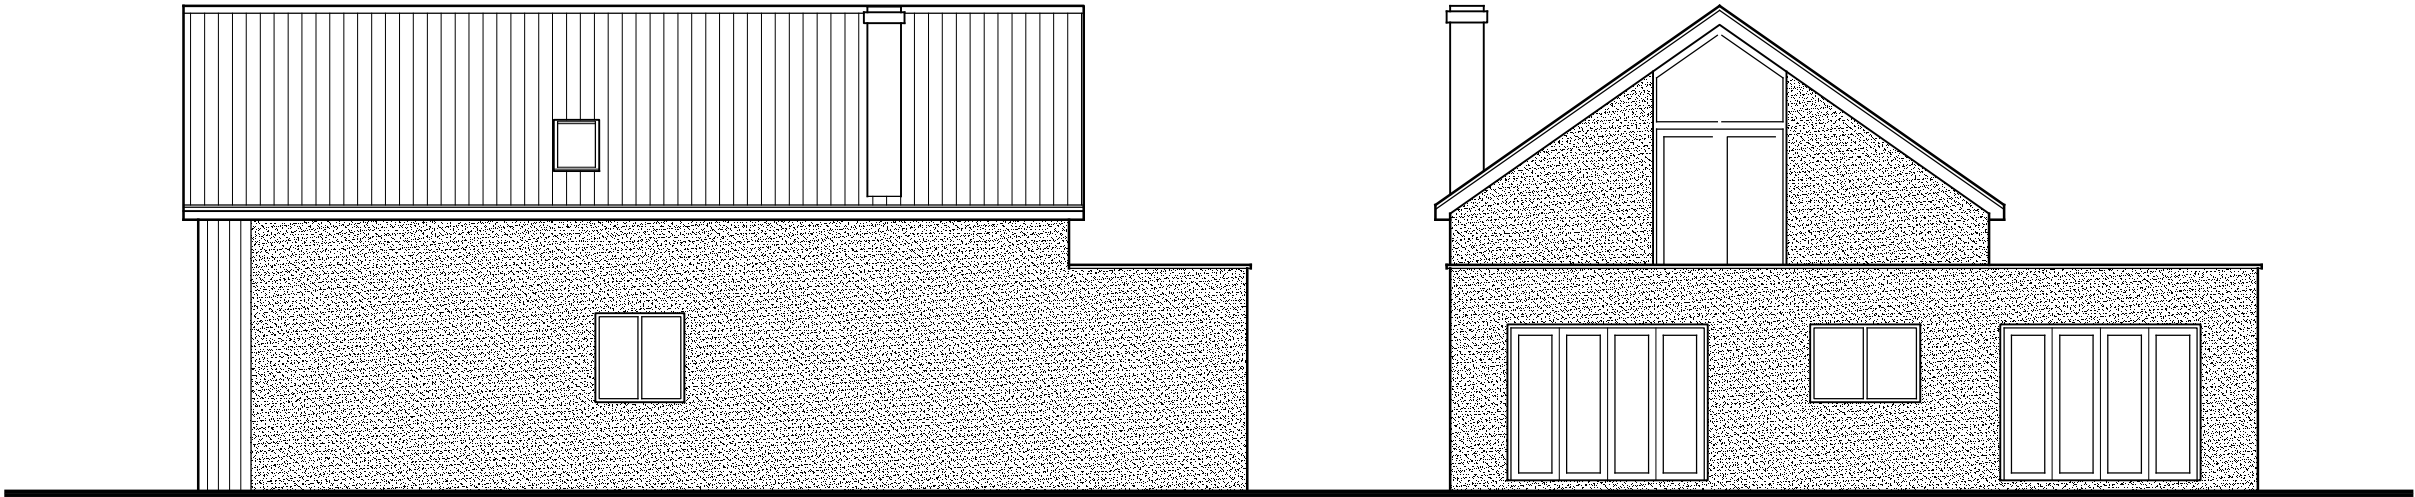

SIDE ELEVATION

REAR ELEVATION

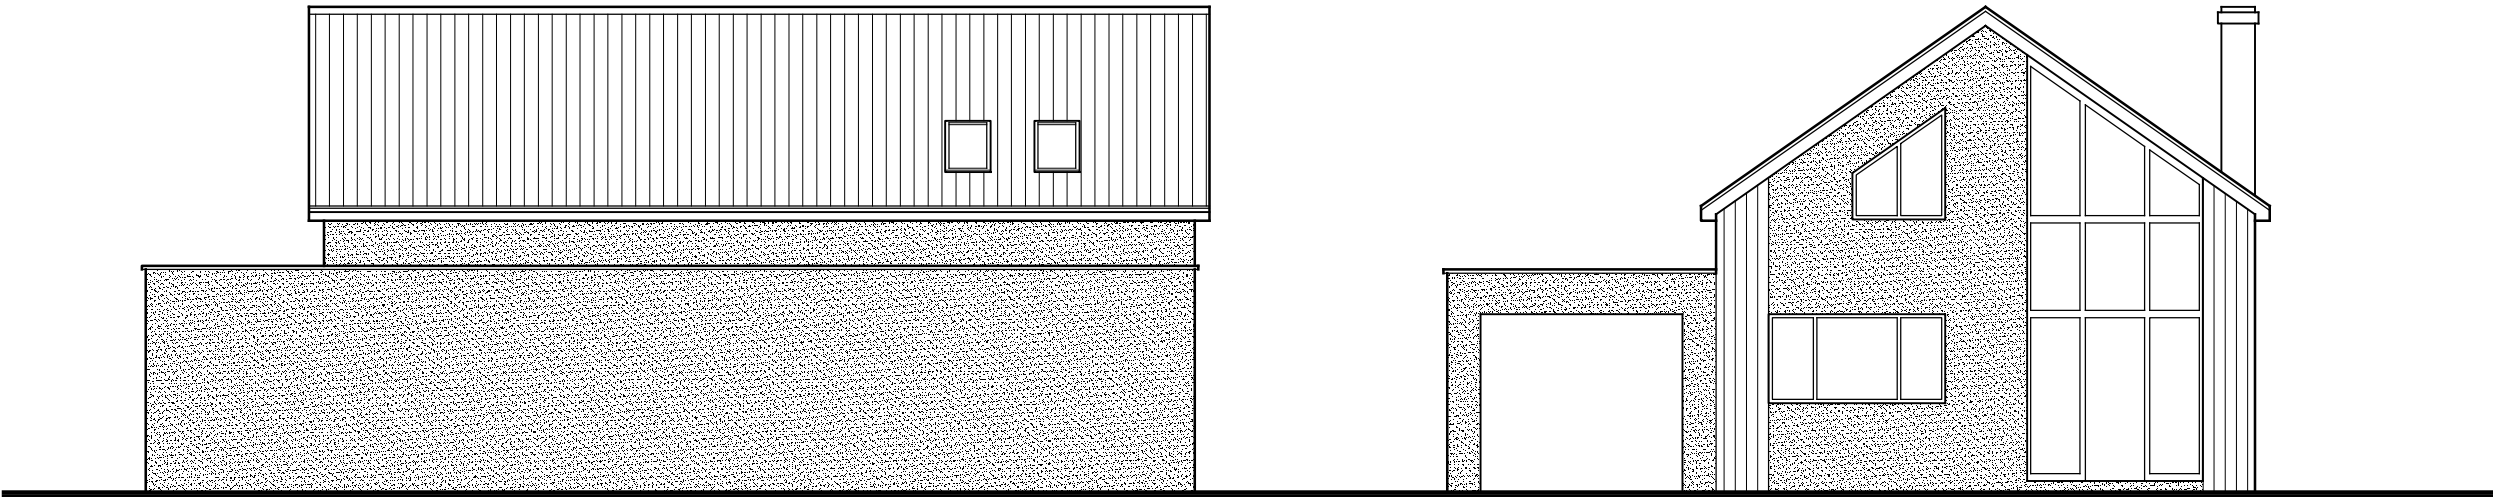

SIDE ELEVATION

FRONT ELEVATION



Manor Barn
Lullington Road
Coton In The Elms
Derbyshire DE12 8EP

01 283 763392
enquiries@jdparchitects.co.uk

Project	73 THE CREST LINTON	Date	July 19
Drawing	PROPOSED PLAN & ELEVATIONS	Scale	1 : 100
Client	Mr & Mrs LeMercier	Dwg No	1917/04