





PRINCIPAL ELEVATION SOUTH EAST TO CEDAR CROFT SCALE 1:50

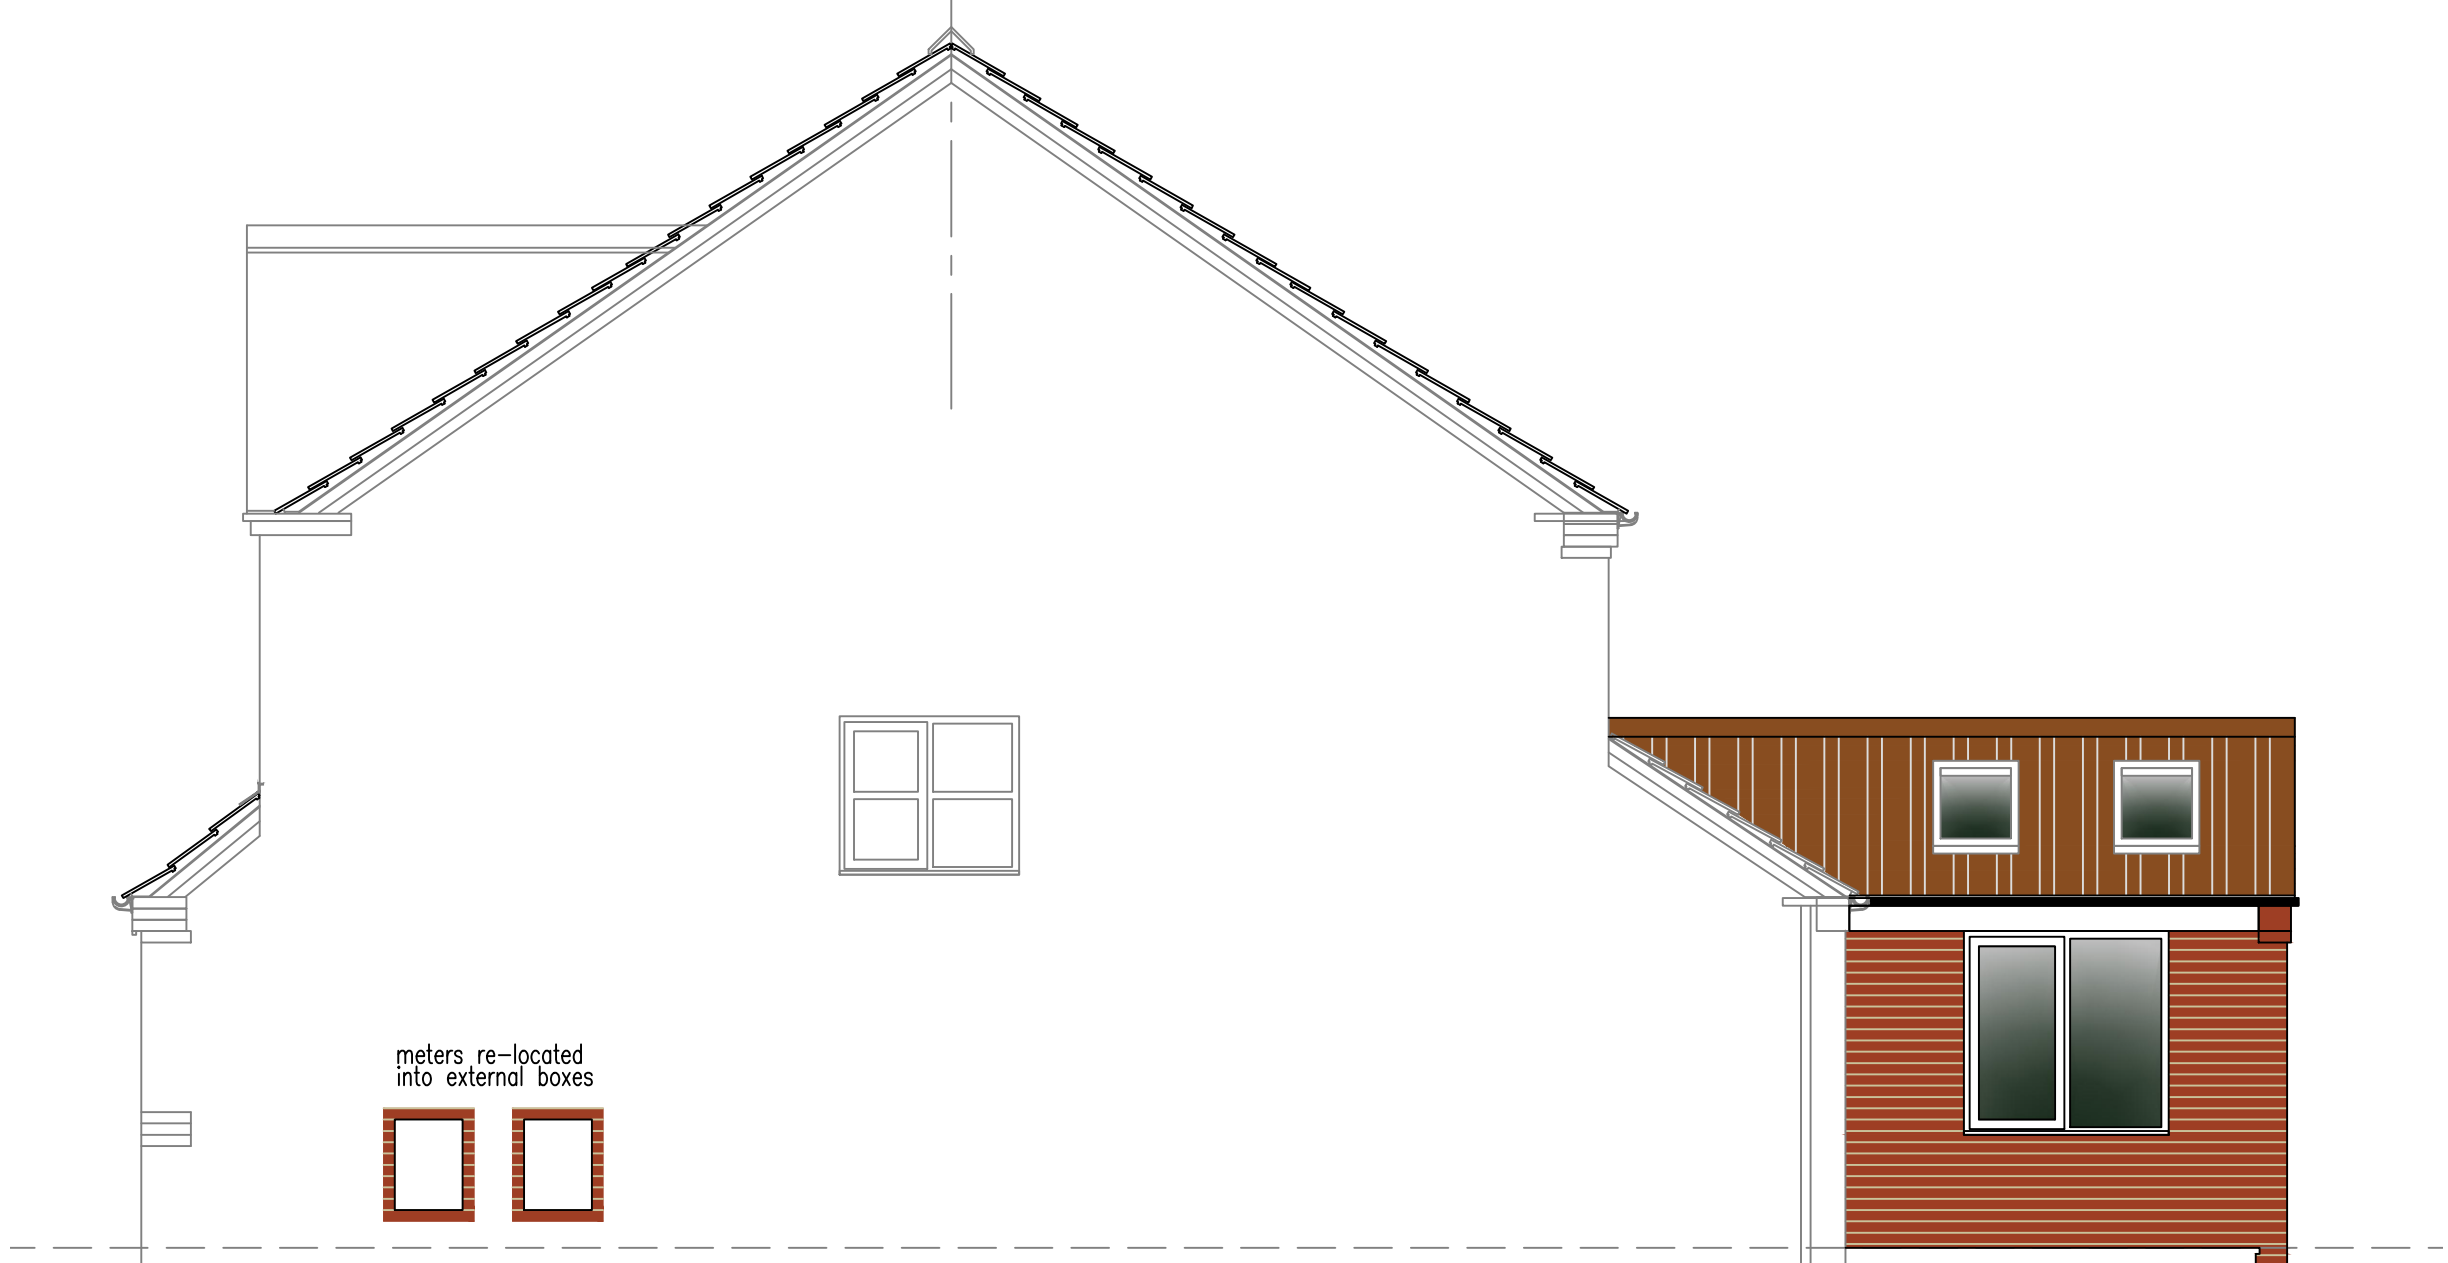


SIDE ELEVATION NORTH EAST TO 17 CEDAR CROFT SCALE 1:50

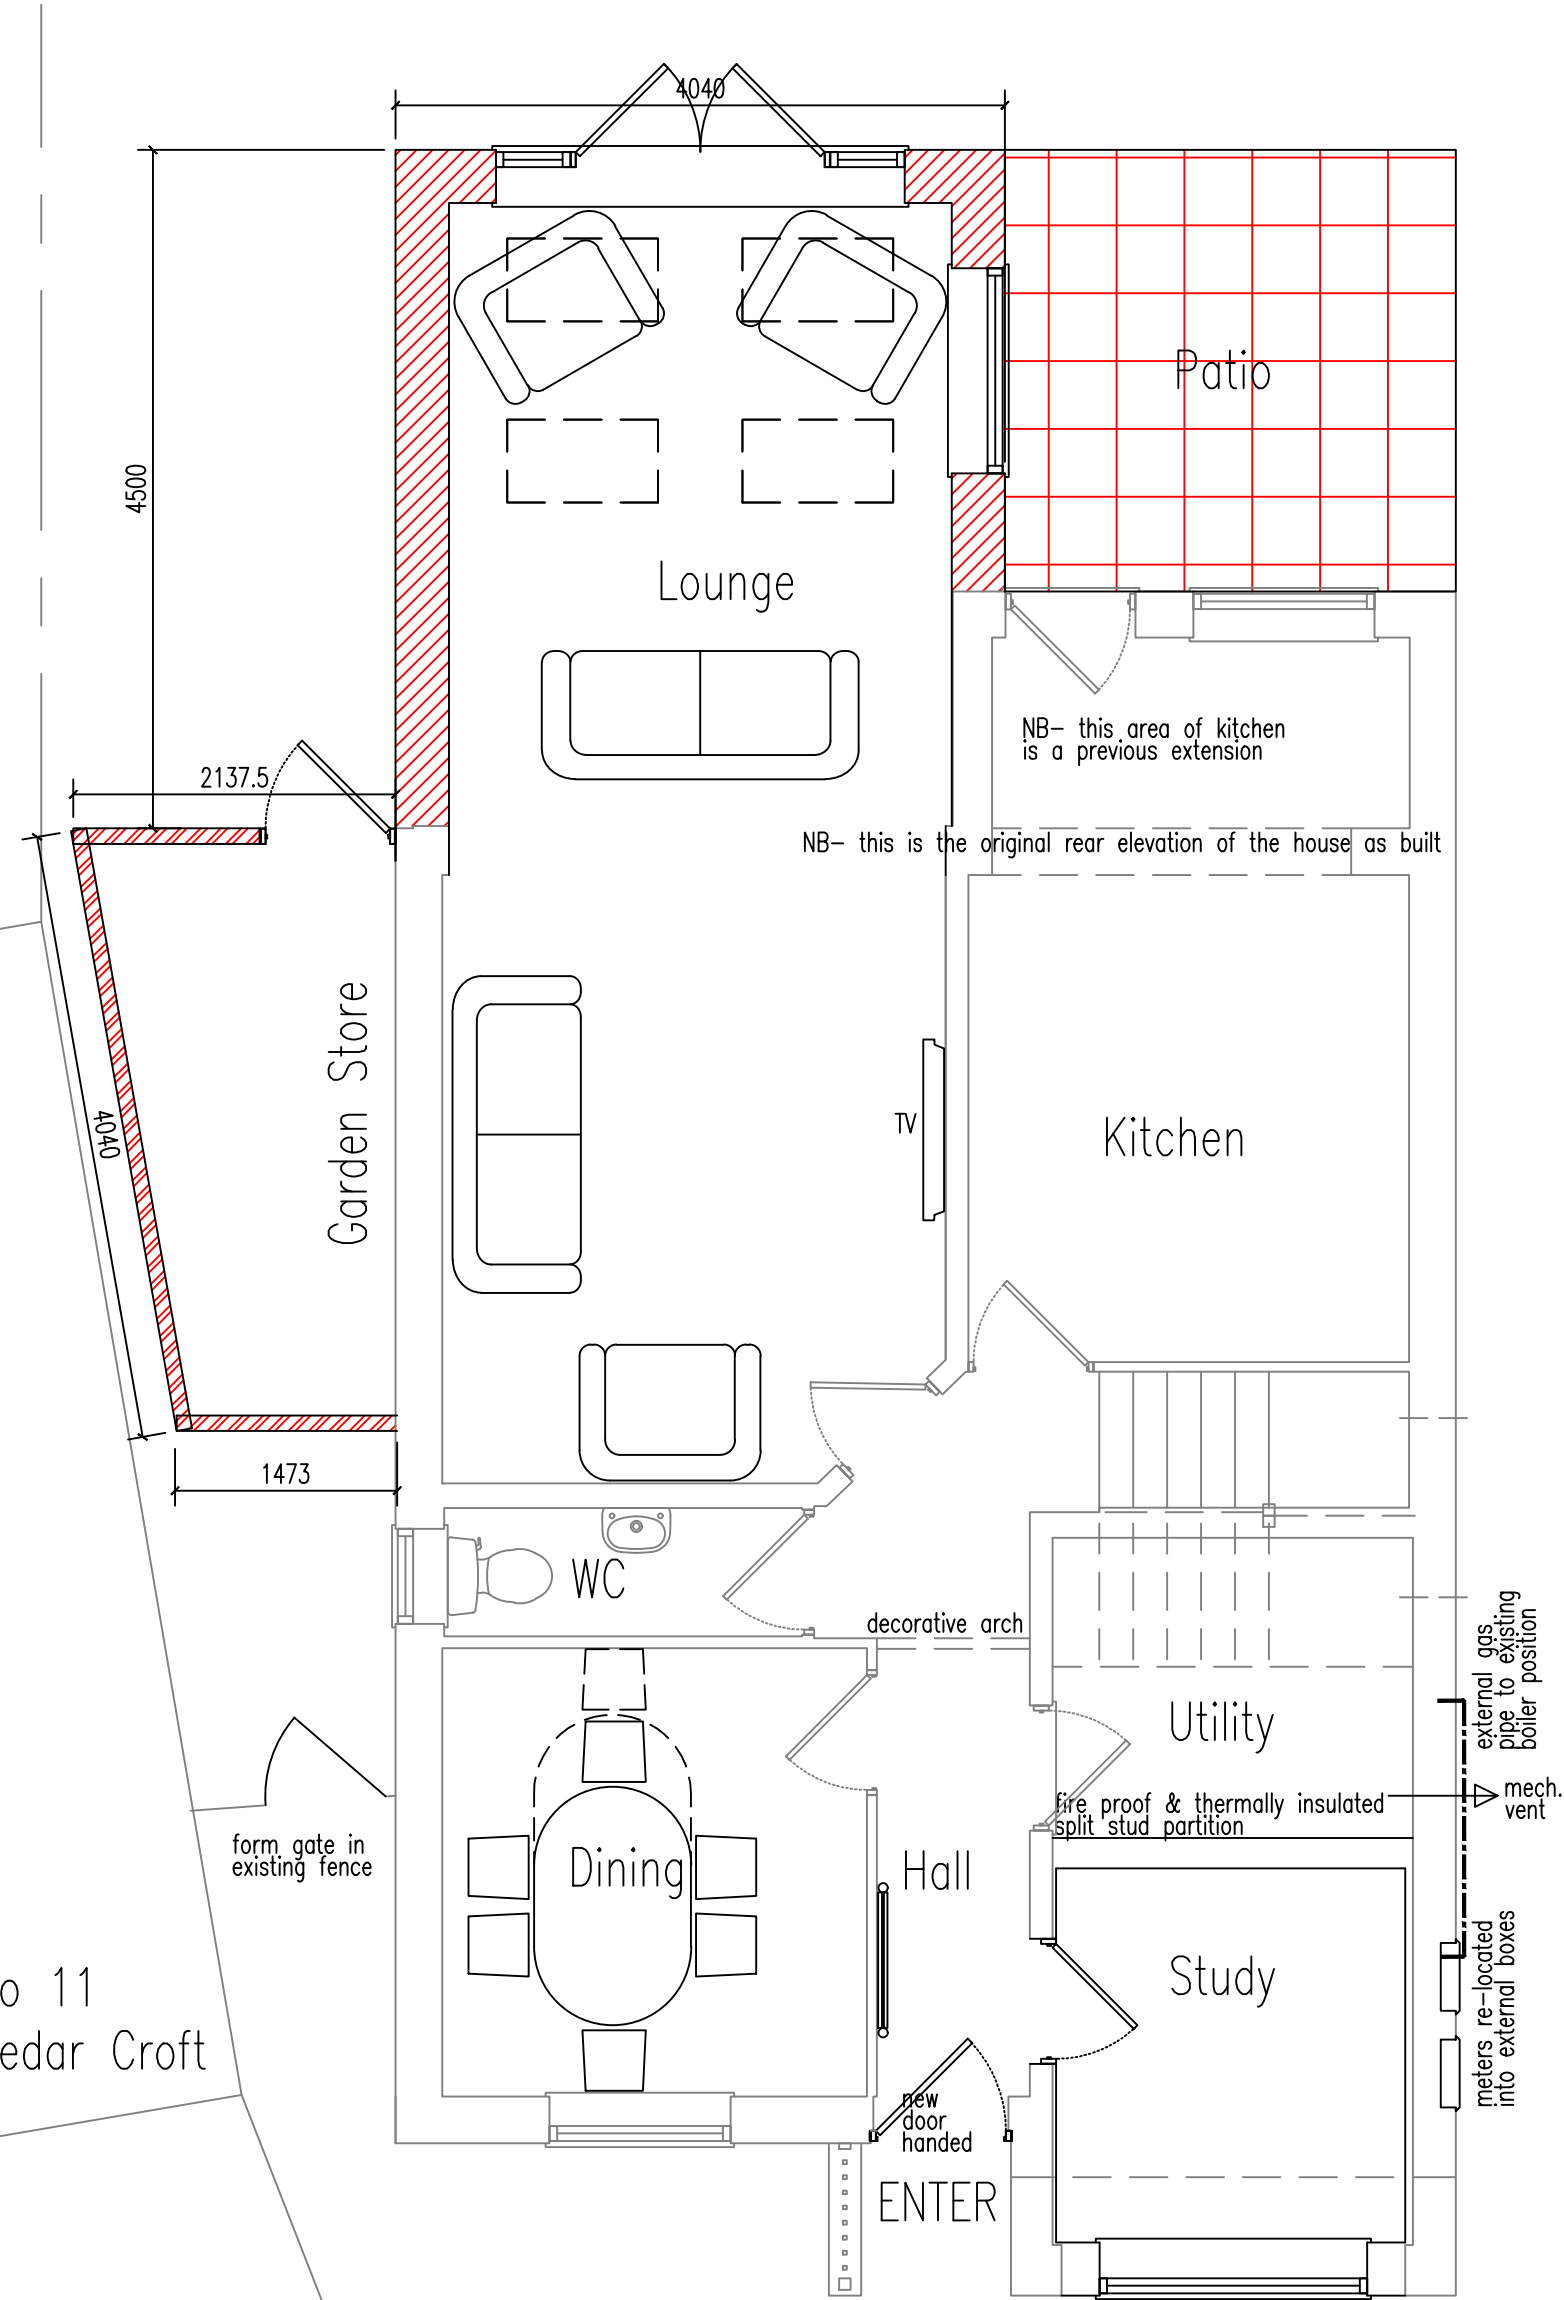


GROUND FLOOR PLAN SCALE 1:50

AS PROPOSED

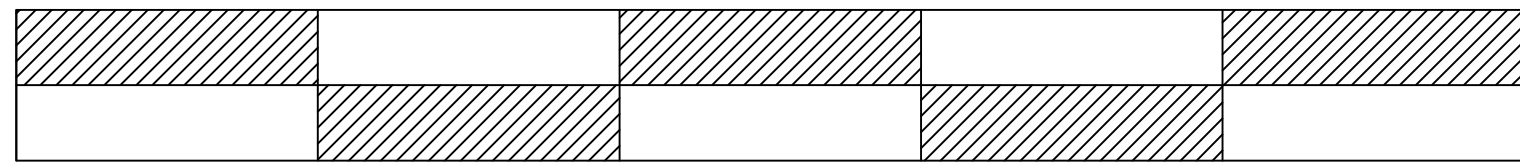


0 10m

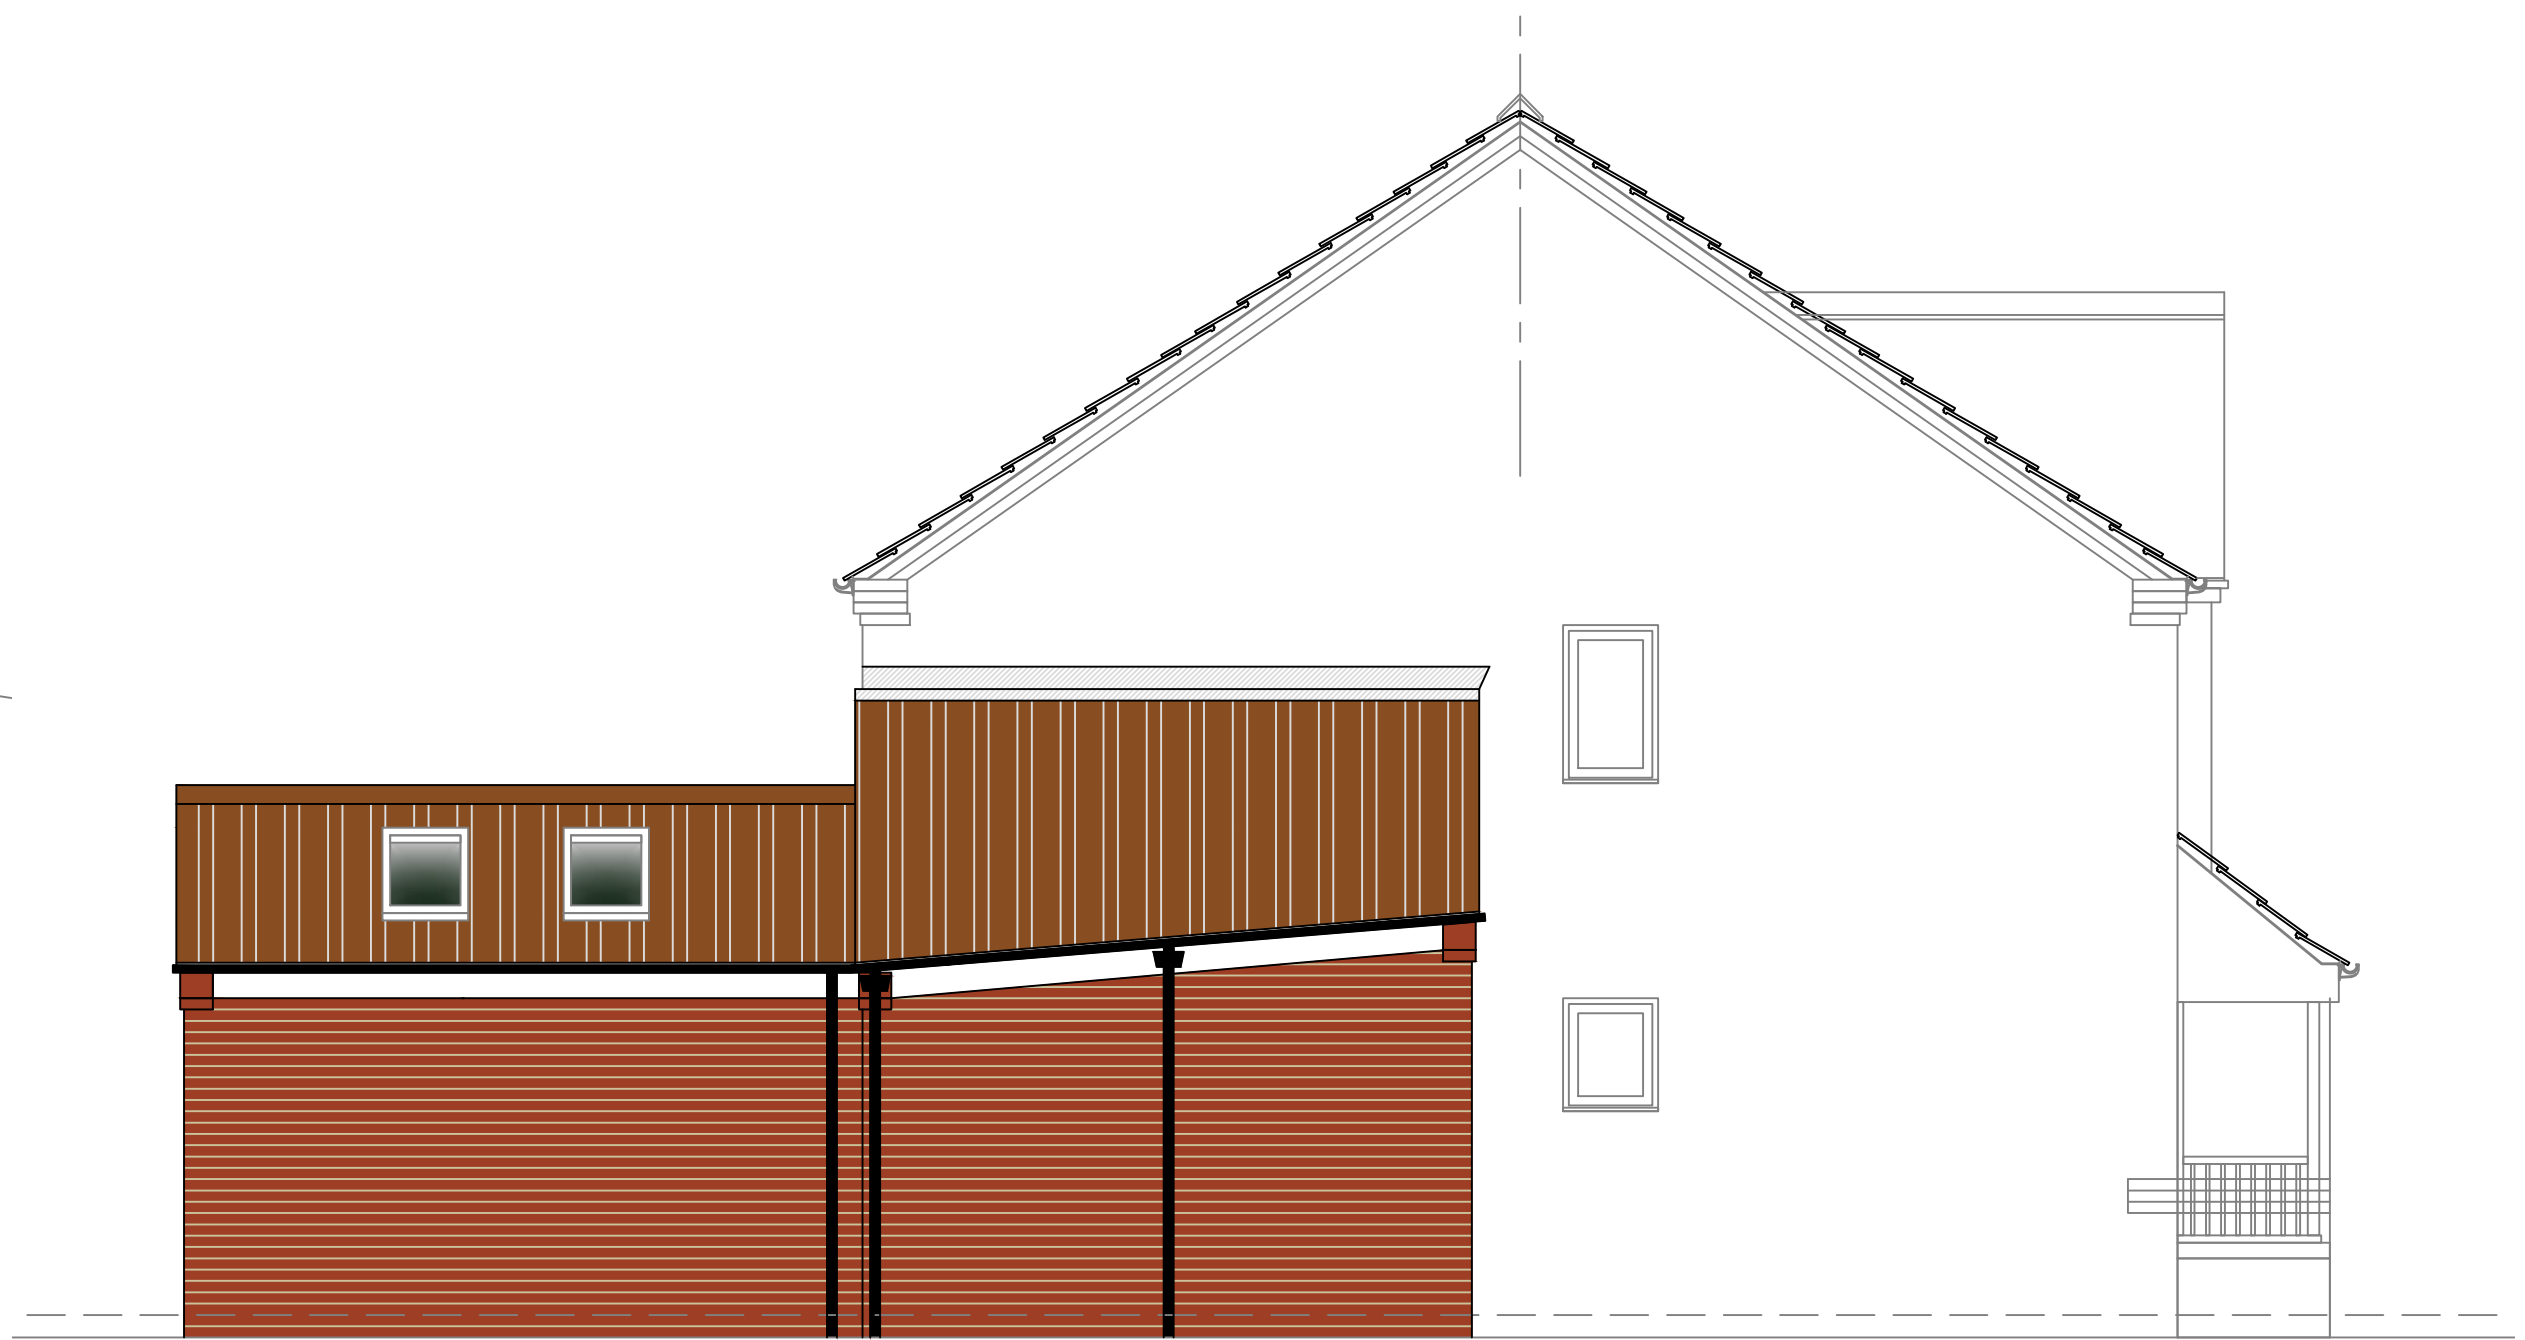

SIDE ELEVATION SOUTH WEST TO NO 11 CEDAR CROFT (NO NO. 13) SCALE 1:50



REAR ELEVATION NORTH EAST SCALE 1:50

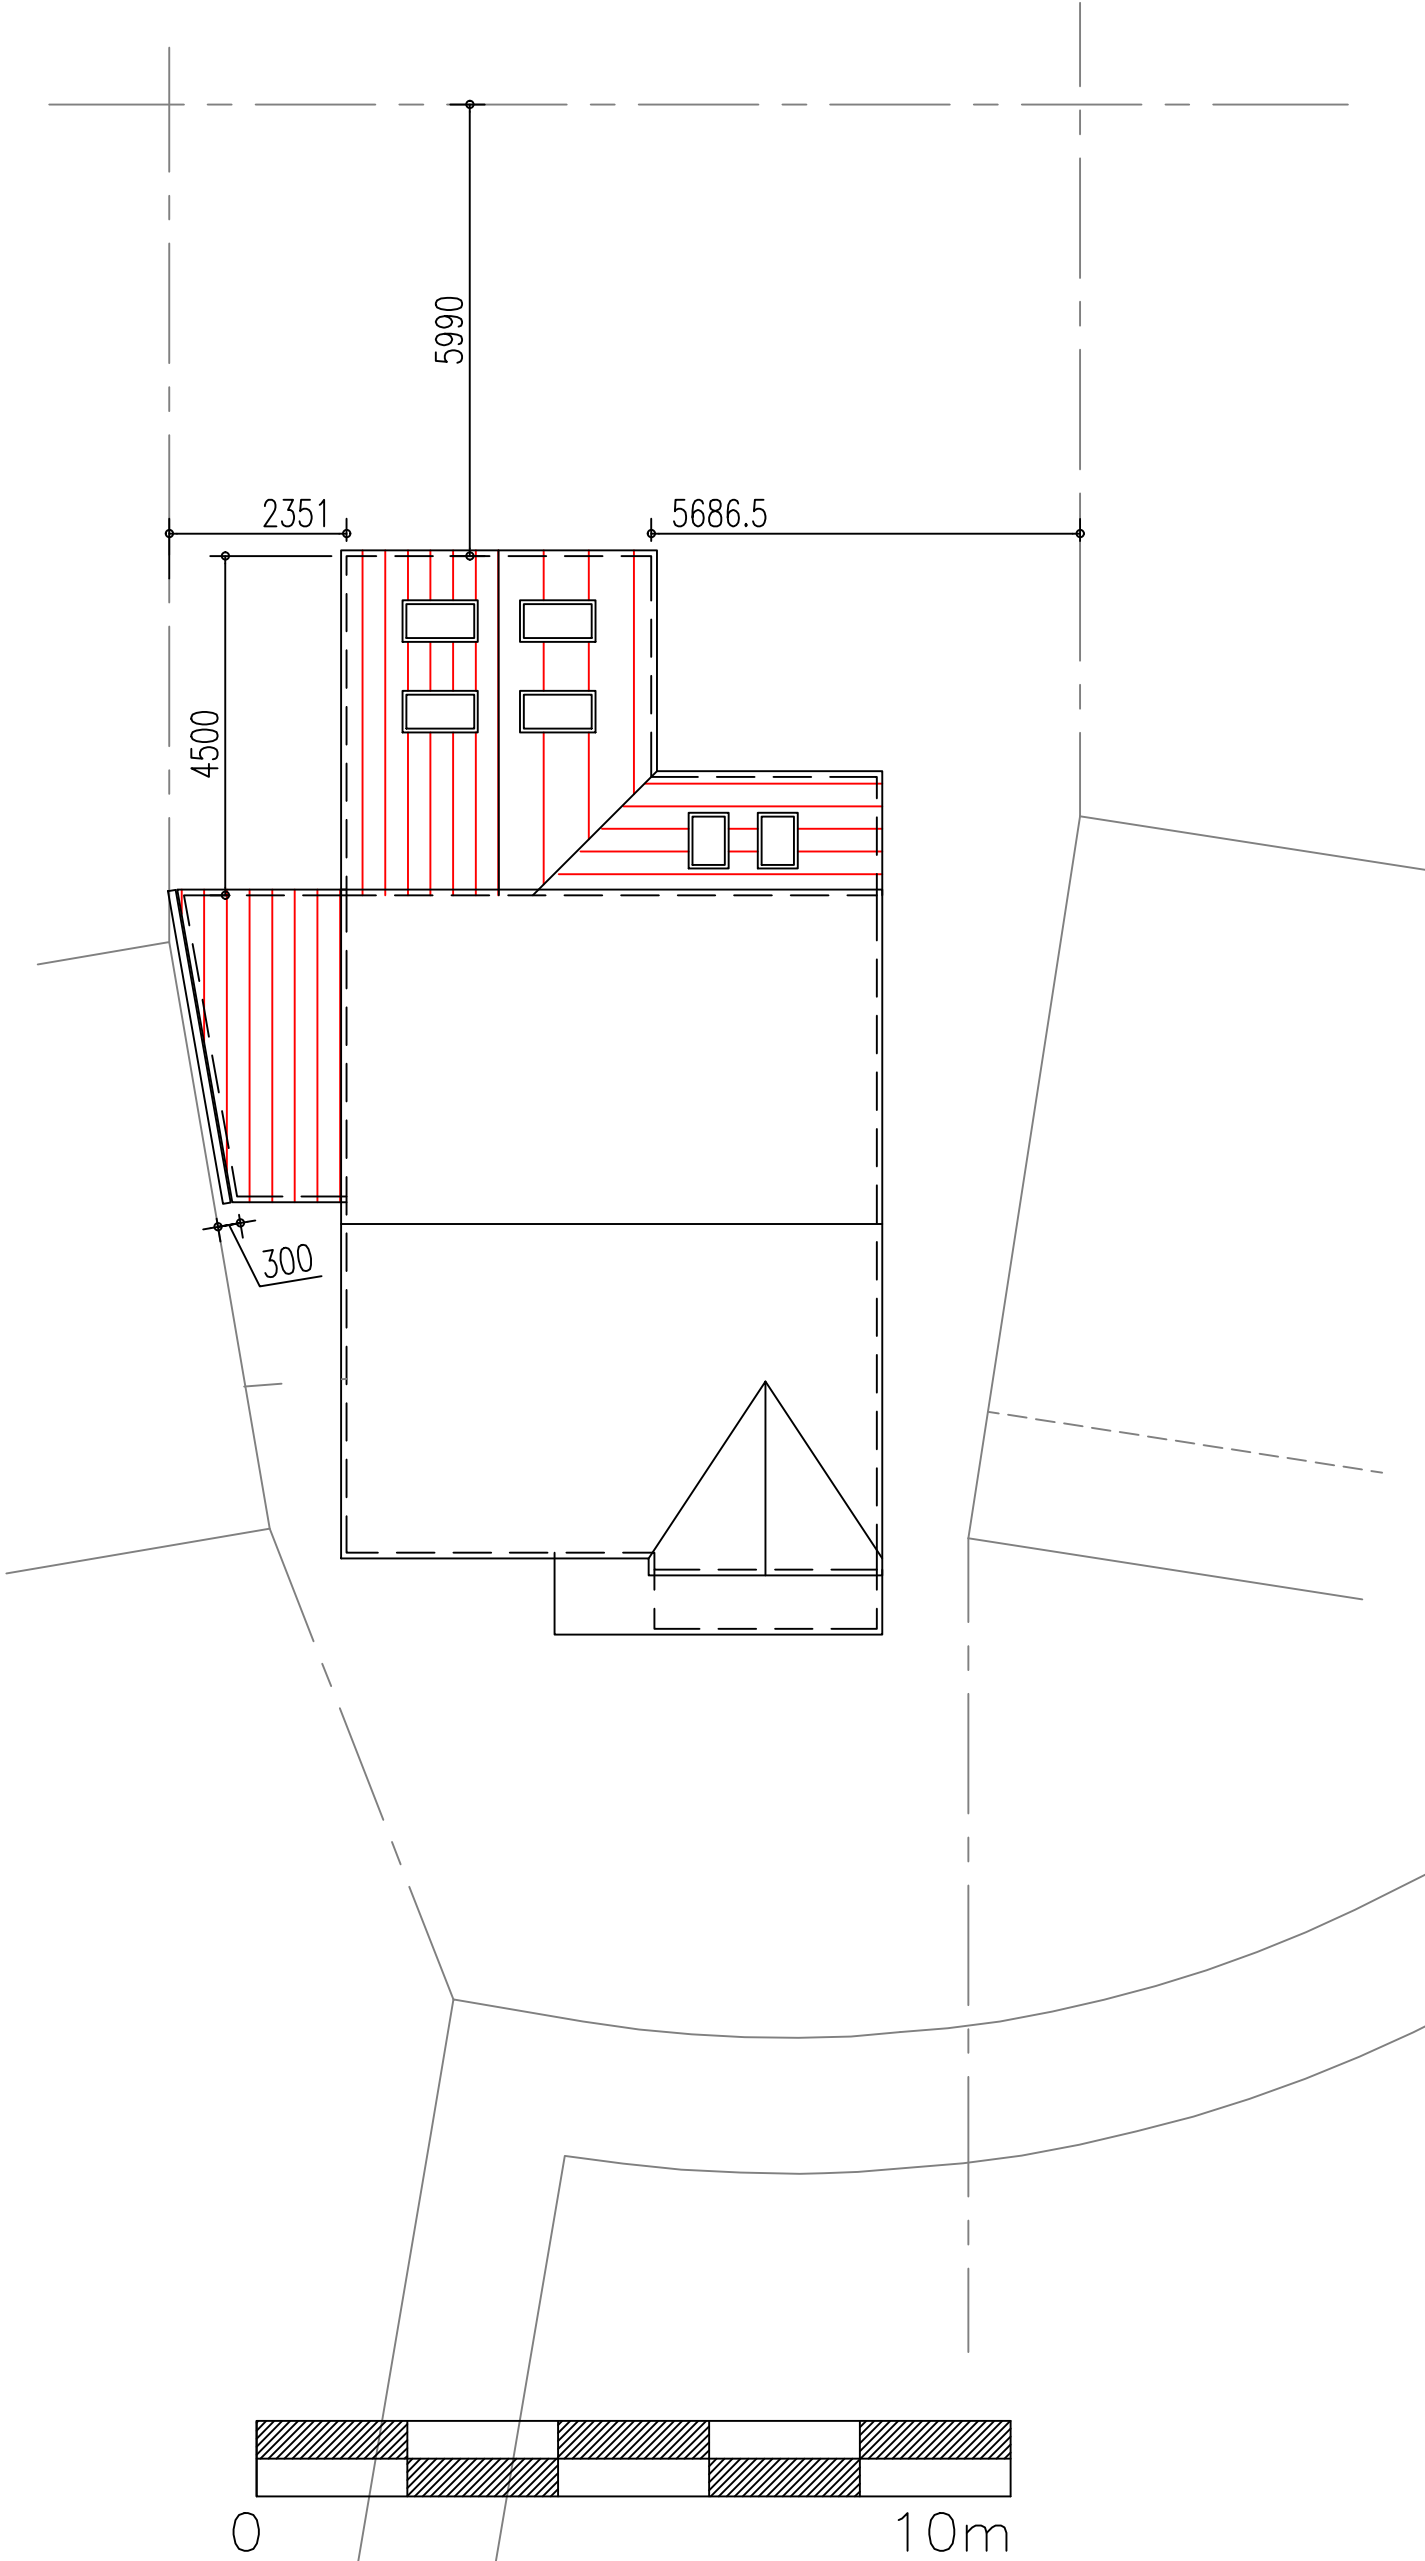

SITE PLAN SCALE 1:100

PROJECT NAME Extensions and Alterations to Dwelling 15 Cedar Croft Aston-on-Trent		JOB NO. DMA19-004	
DRAWING TITLE Scheme Design 01 Plans and Elevations as Proposed.		DWG NO. SK 81 01	
SCALE 1:50	DRAWN BY DM	DATE 27/03/19	REV. C

David McPhee Chartered Architect
1 Rutland Drive Micklesover Derby DE3 9FW Tel- 01332 988279 E mail- dave@dmcpcparchitect.co.uk

This drawing is copyright.
Contractor must check all
dimensions on site, working
only from grid & figure
dimensions.
Any discrepancies are to be
reported to the designer
before work commences.

RIBA #
Chartered Practice

AMENDMENTS
A design development
15/03/19
B design development
15/03/19
C rear extension lengthened
and widened to client
requirements
DM 02/08/2019