


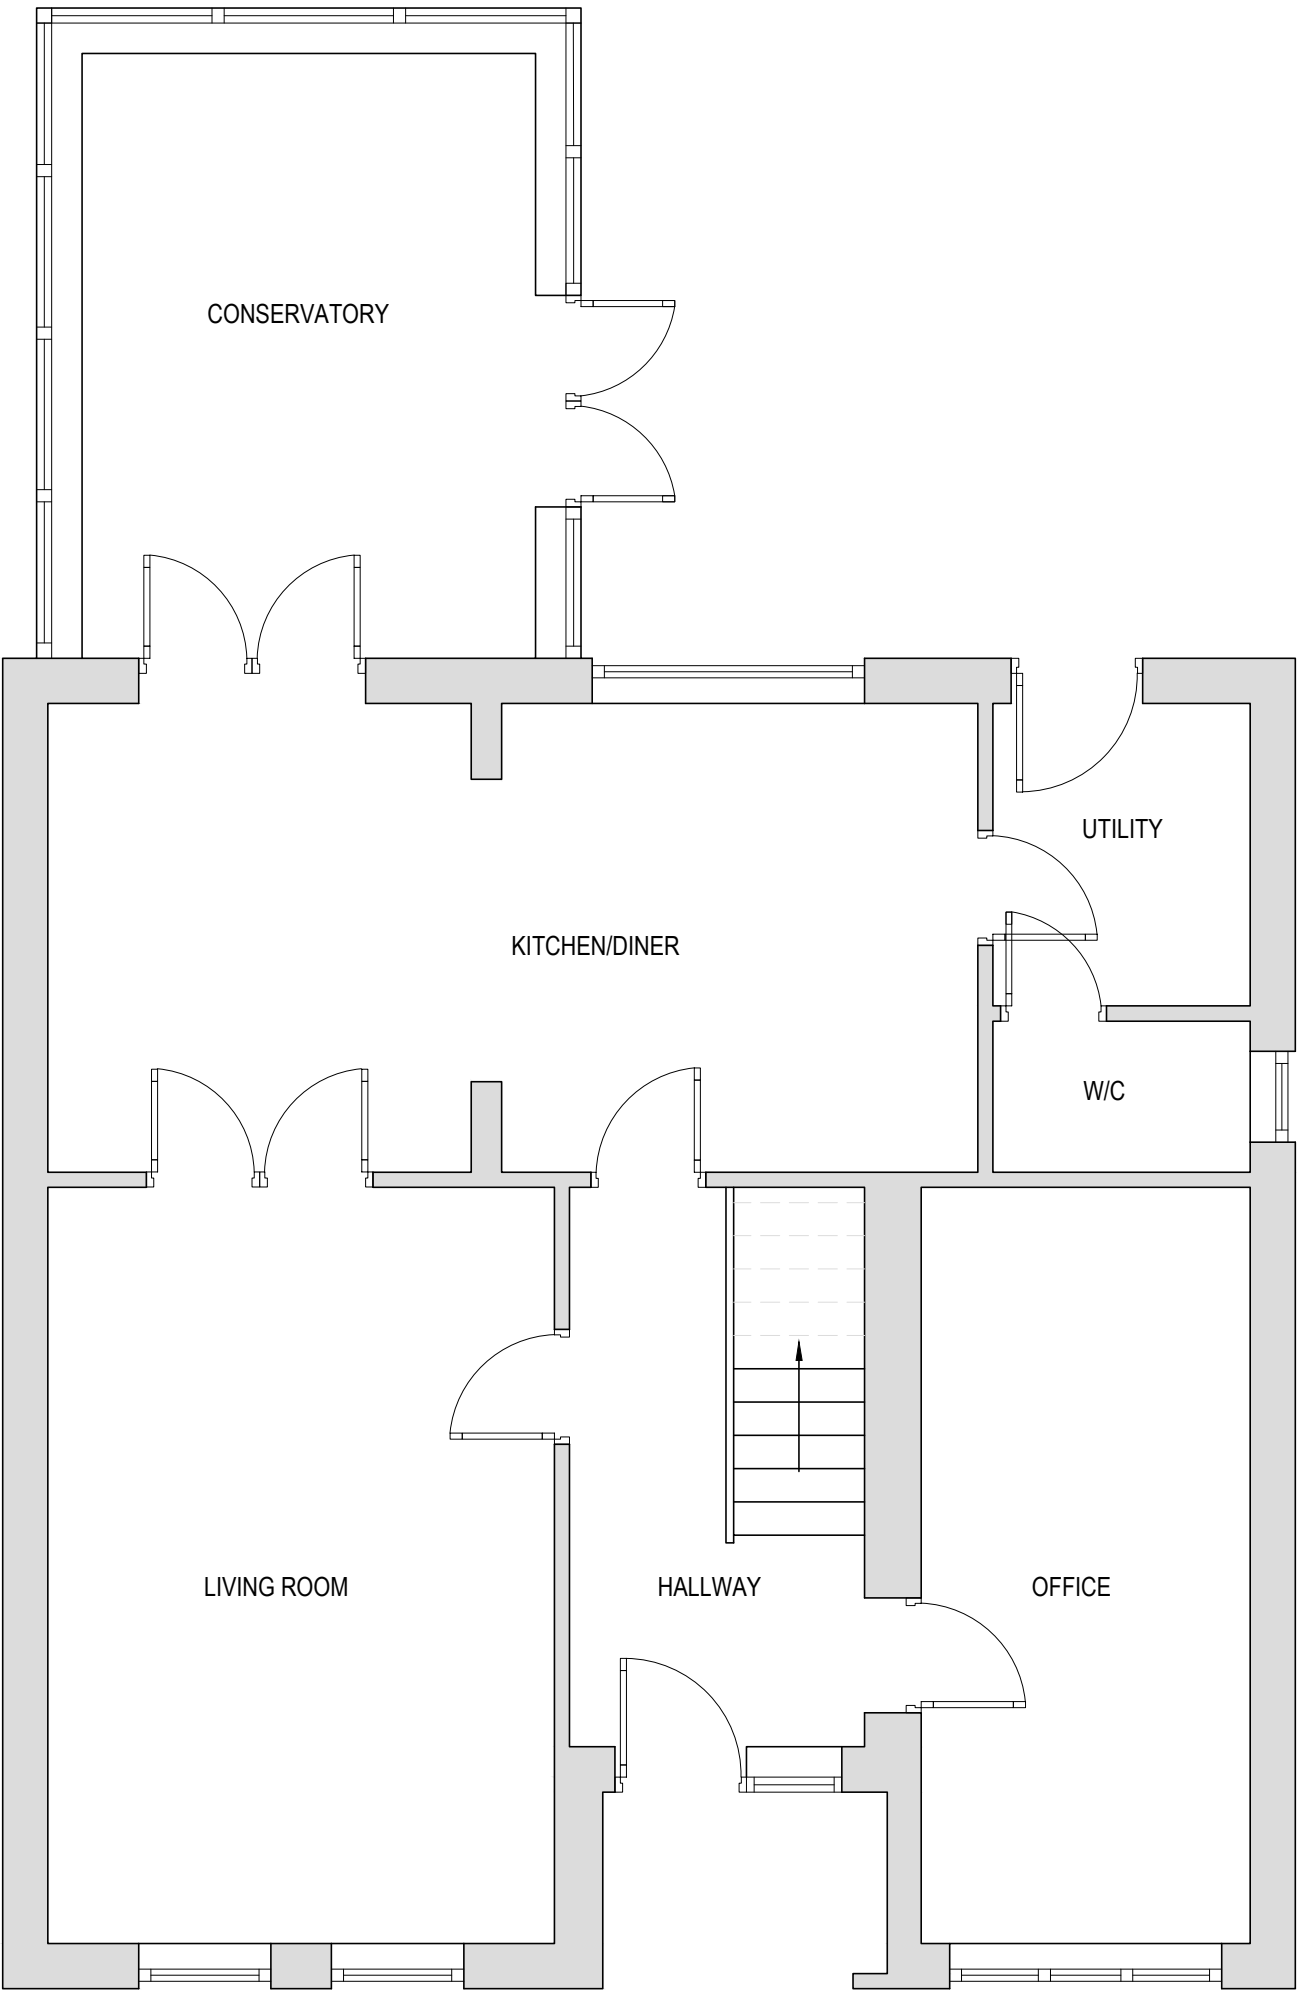

PROPOSED GROUND FLOOR PLAN



PROPOSED FRONT ELEVATION

Rev.	Description	Date.	Drawn

0 10 20 30 40 50
Millimetres At Original Drawing Size

A1

© This drawing and the details depicted are the copyright of Arvo Designs and may not be reproduced except by written permission.

Client	Andy Robinson	Date:	05/08/2019
Drawing Title	Proposed Plans & Elevations	Drawn By	JL
Project	9 Marigold Place, Woodville	Scale	1:50

Drawing Number	19-109-02	Status	APPROVAL
----------------	-----------	--------	----------



ARVO DESIGNS
10 Albert Road, Church Gresley,
Swadlincote, DE11 9QS
Tel : (01283) 210016
e-mail : enquiries@arvodesigns.com