




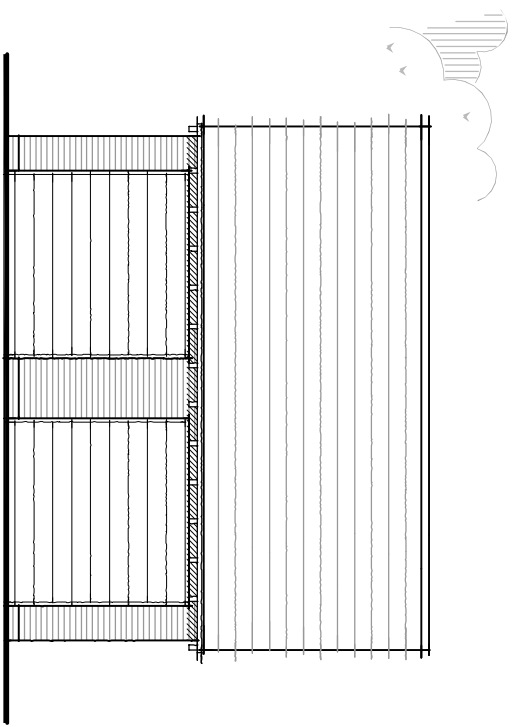


Proposed Front Elevation - Plots 3 and 4 Garages
Scale 1:100

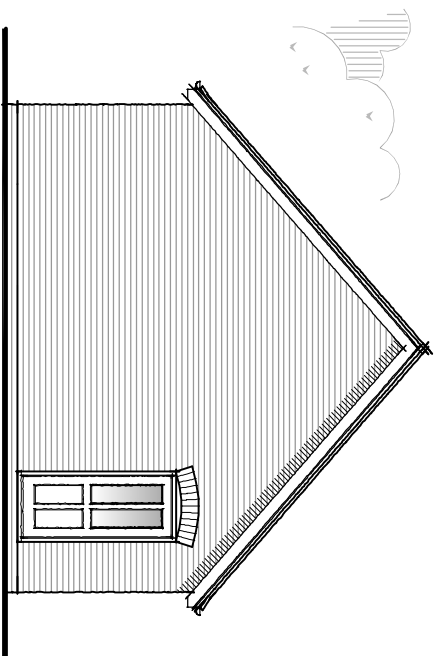


Proposed Front Elevation - Plots 3 and 4 Garages
Scale 1:100

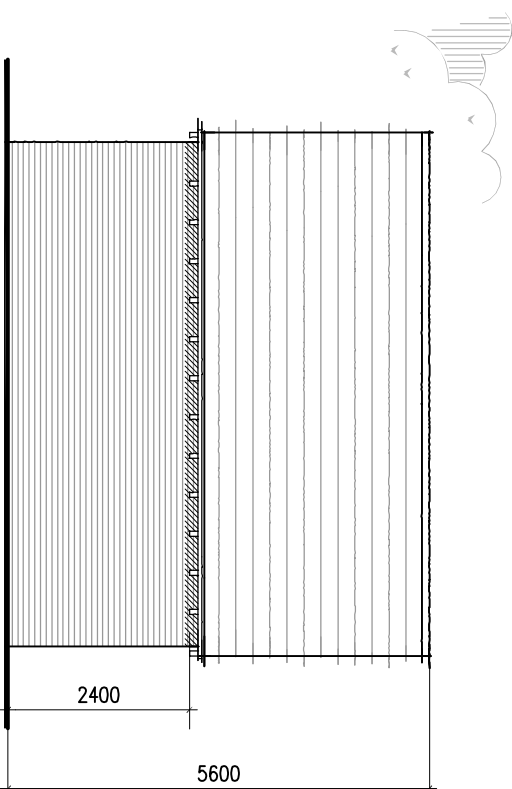

Proposed Front Elevation - Plots 3 and 4 Garages
Scale 1:100

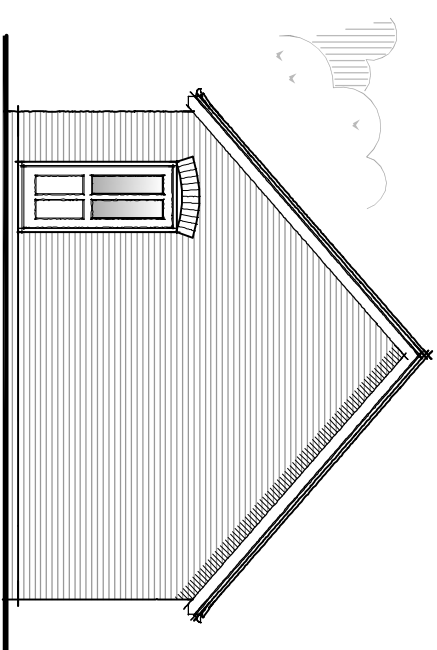

Proposed Front Elevation - Plots 3 and 4 Garages
Scale 1:100

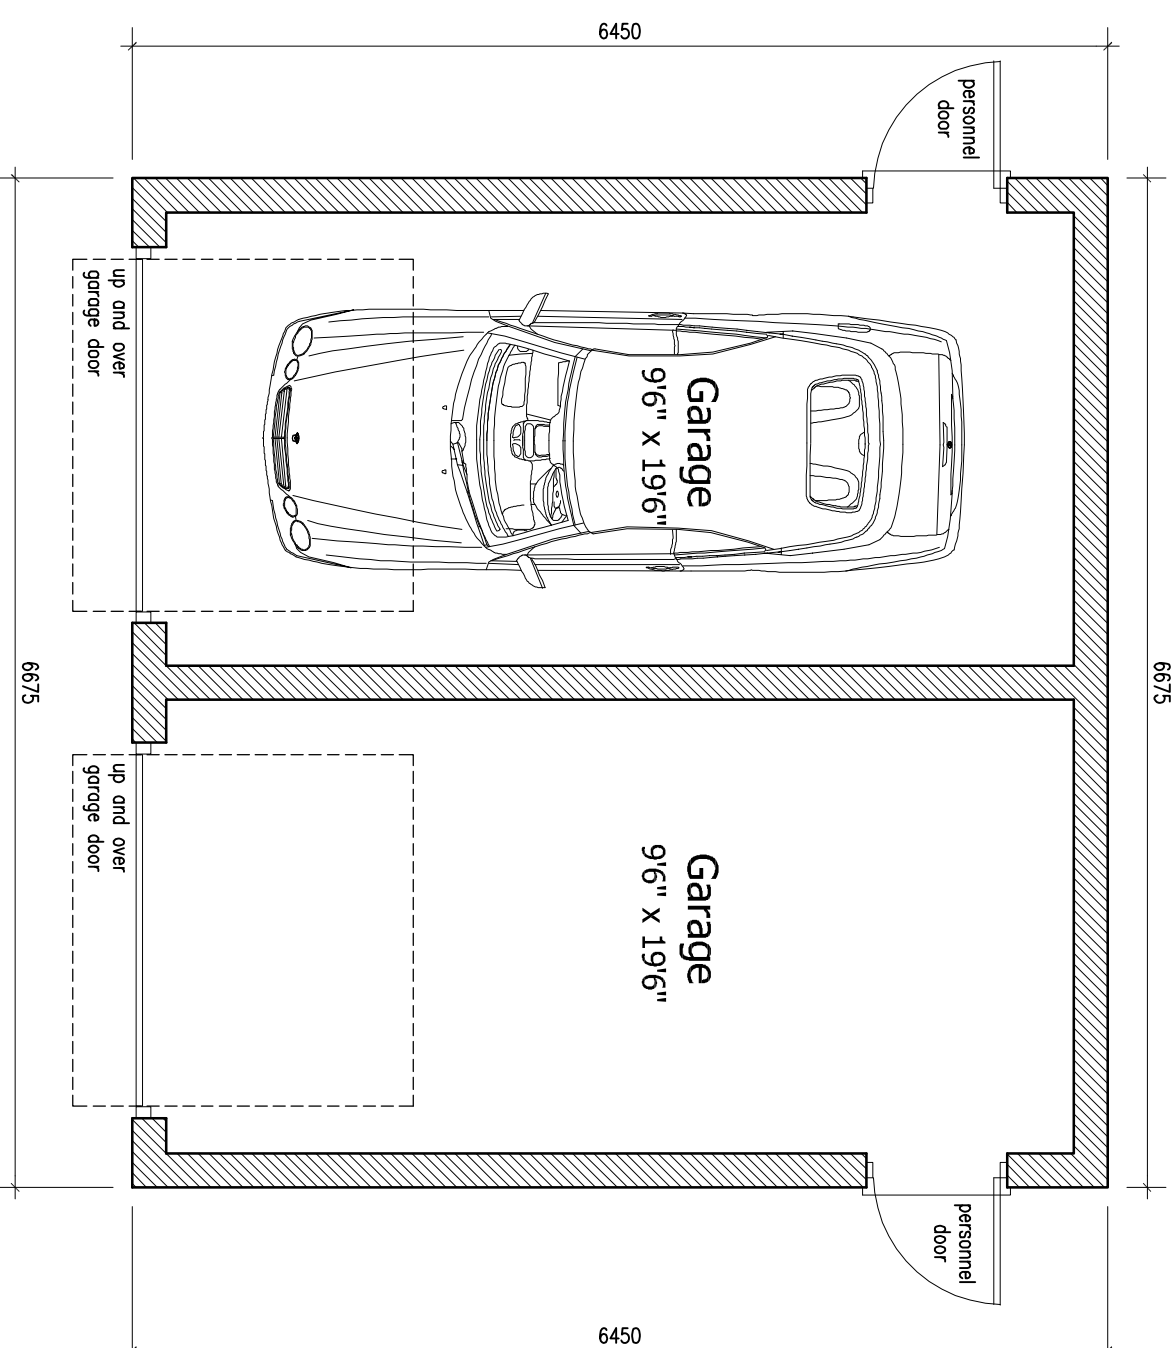

Proposed Ground Floor Plan - Plots 3 and 4 Garages
Scale 1:50



DETAILED PLANNING PROPOSALS

PROPOSED RESIDENTIAL DEVELOPMENT ~ LAND AT BURTON ROAD ~ ROSLSTON ~ DERBYSHIRE

Revisions: A Client Amendments 17/06/2019

Figured dimensions must be taken in preference to scaled dimensions
The drawings are to be used for information only and are not to be used for
Design limited Contractors, subcontractors and suppliers must work to
all dimensions on site before commencing any work or making any
working drawings. All drawings are copyright of David Granger
Architectural Design Limited, (Ordinance Survey Data) © Crown
Copyright. All rights reserved. Licence No. AR10002649, Landmark
Ref. UG9816

DG

DAVID GRANGER
ARCHITECTURAL DESIGN LIMITED

Project
Proposed Residential Development
Land at Burton Road
Roslinton
Derbyshire

Drawing Title
Detailed Planning Proposals
Sheet 8 of 12

Client
Lychgate Homes
Drawing No.
17.3409.27 A

Date
April 2019
Drawn by
N/S

Scale (A1 Size)
As Shown
Checked by
DG

The Old Cottage Hospital, Leicester Road,
Ashby-de-la-Zouch, Leicestershire, LE65 1DB

Tel: 01530 80099
www.davidgrangerdesign.com
Company Reg. No. 558912