




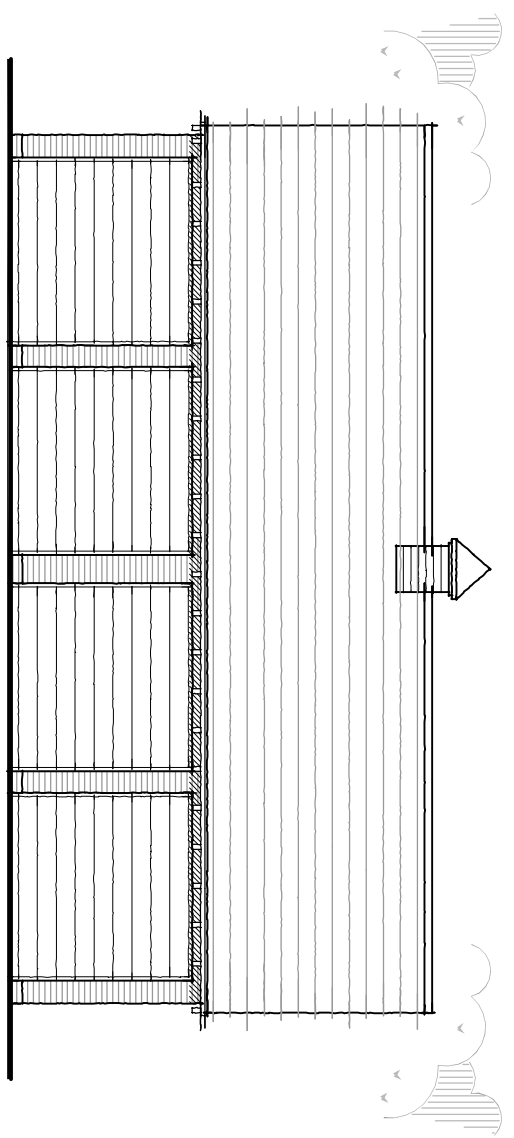


Proposed Front Elevation - Plots 1 and 2 Garage's
Scale 1:100

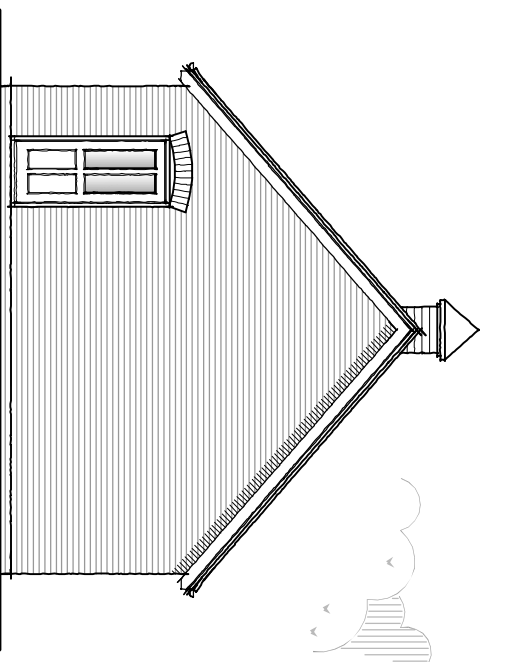


Proposed Side Elevation - Plots 1 and 2 Garage's
Scale 1:100

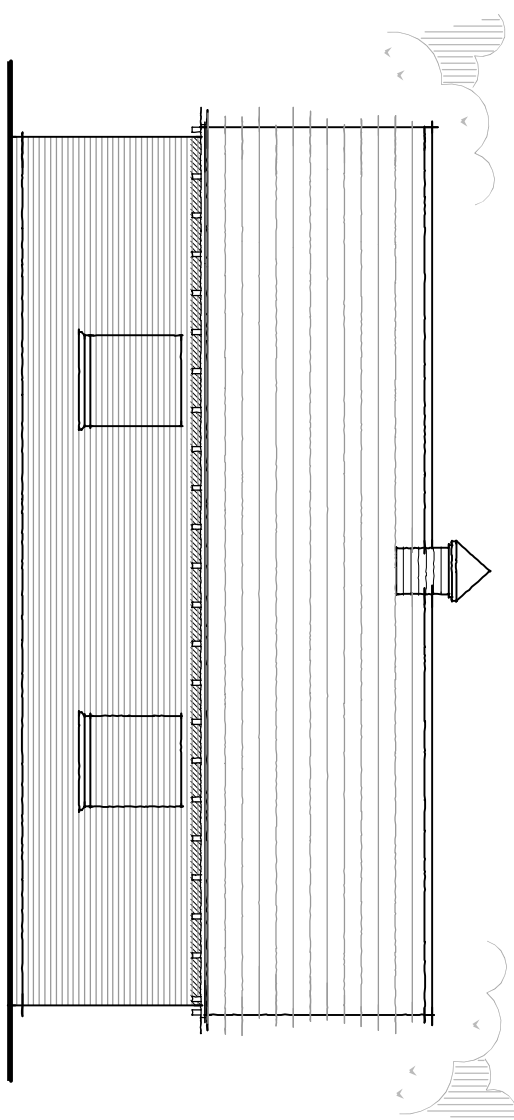

Proposed Rear Elevation - Plots 1 and 2 Garage's
Scale 1:100

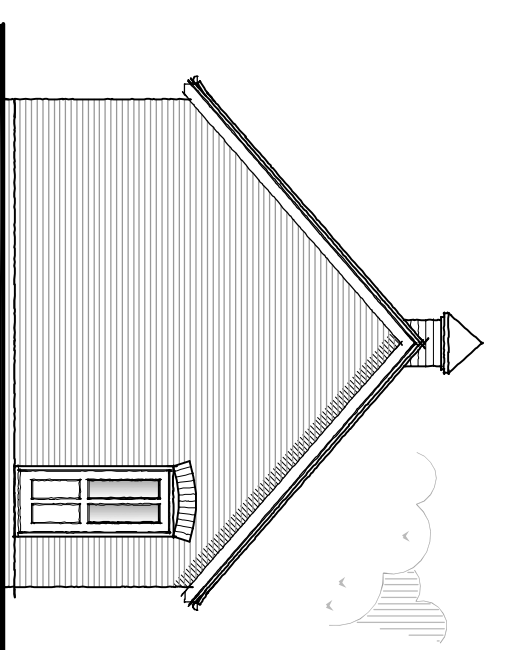

Proposed Side Elevation - Plots 1 and 2 Garage's
Scale 1:100

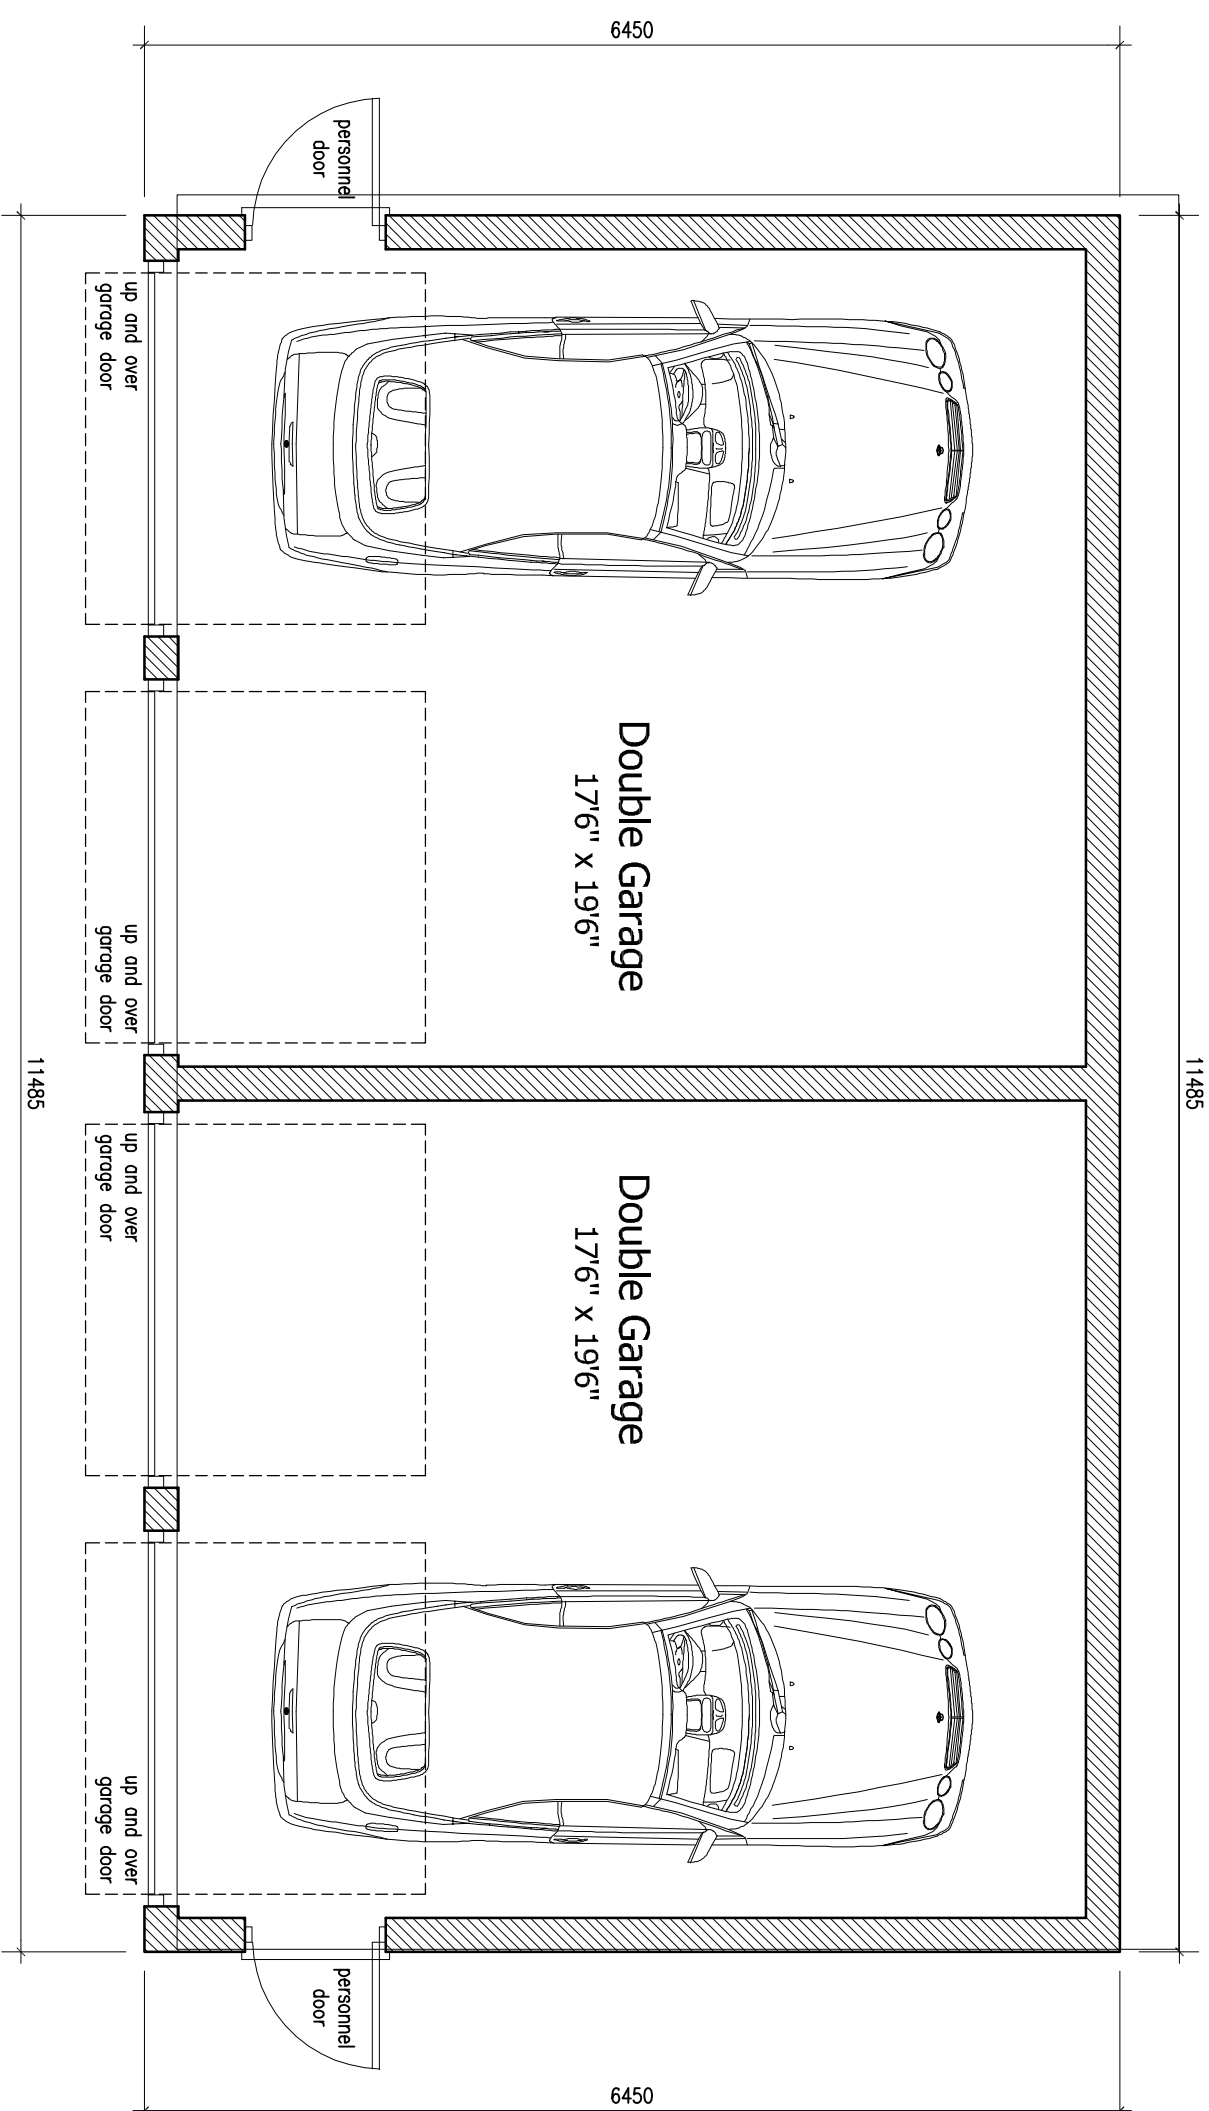

Proposed Ground Floor Plan - Plots 1 and 2 Garage's
Scale 1:50



DETAILED PLANNING PROPOSALS

PROPOSED RESIDENTIAL DEVELOPMENT ~ LAND AT BURTON ROAD ~ ROSLSTON ~ DERBYSHIRE

Revisions: A Client Amendments

17/06/2019

Figured discrepancies must be taken in reference to scaled dimensions and any discrepancies are to be referred to David Granger Architectural Design Limited. Contractors, subcontractors and suppliers must verify all dimensions on site before commencing any work or making any working drawings. All drawings are copyright of David Granger Architectural Design Limited. (Ordinance Survey Data) © Crown Copyright. All rights reserved. Licence No. AR10002493. Landmark Plot: 10/01/016


DAVID GRANGER
ARCHITECTURAL DESIGN LIMITED
Project:
Proposed Residential Development
Land at Burton Road
Roslinton
Derbyshire
Drawing Title:
Detailed Planning Proposals
Sheet 5 of 12
Client:
Lychgate Homes
Drawing No.
17.3409.24 A
Date:
April 2019
Drawn by:
MS
Scale: As Shown
Checked by:
DS

The Old Cottage Hospital, Leicester Road,
Ashby-de-la-Zouch, Leicestershire, LE65 1DB
Tel: 01530 80099
www.davidgrangerdesign.com
Company Reg. No. 558912