

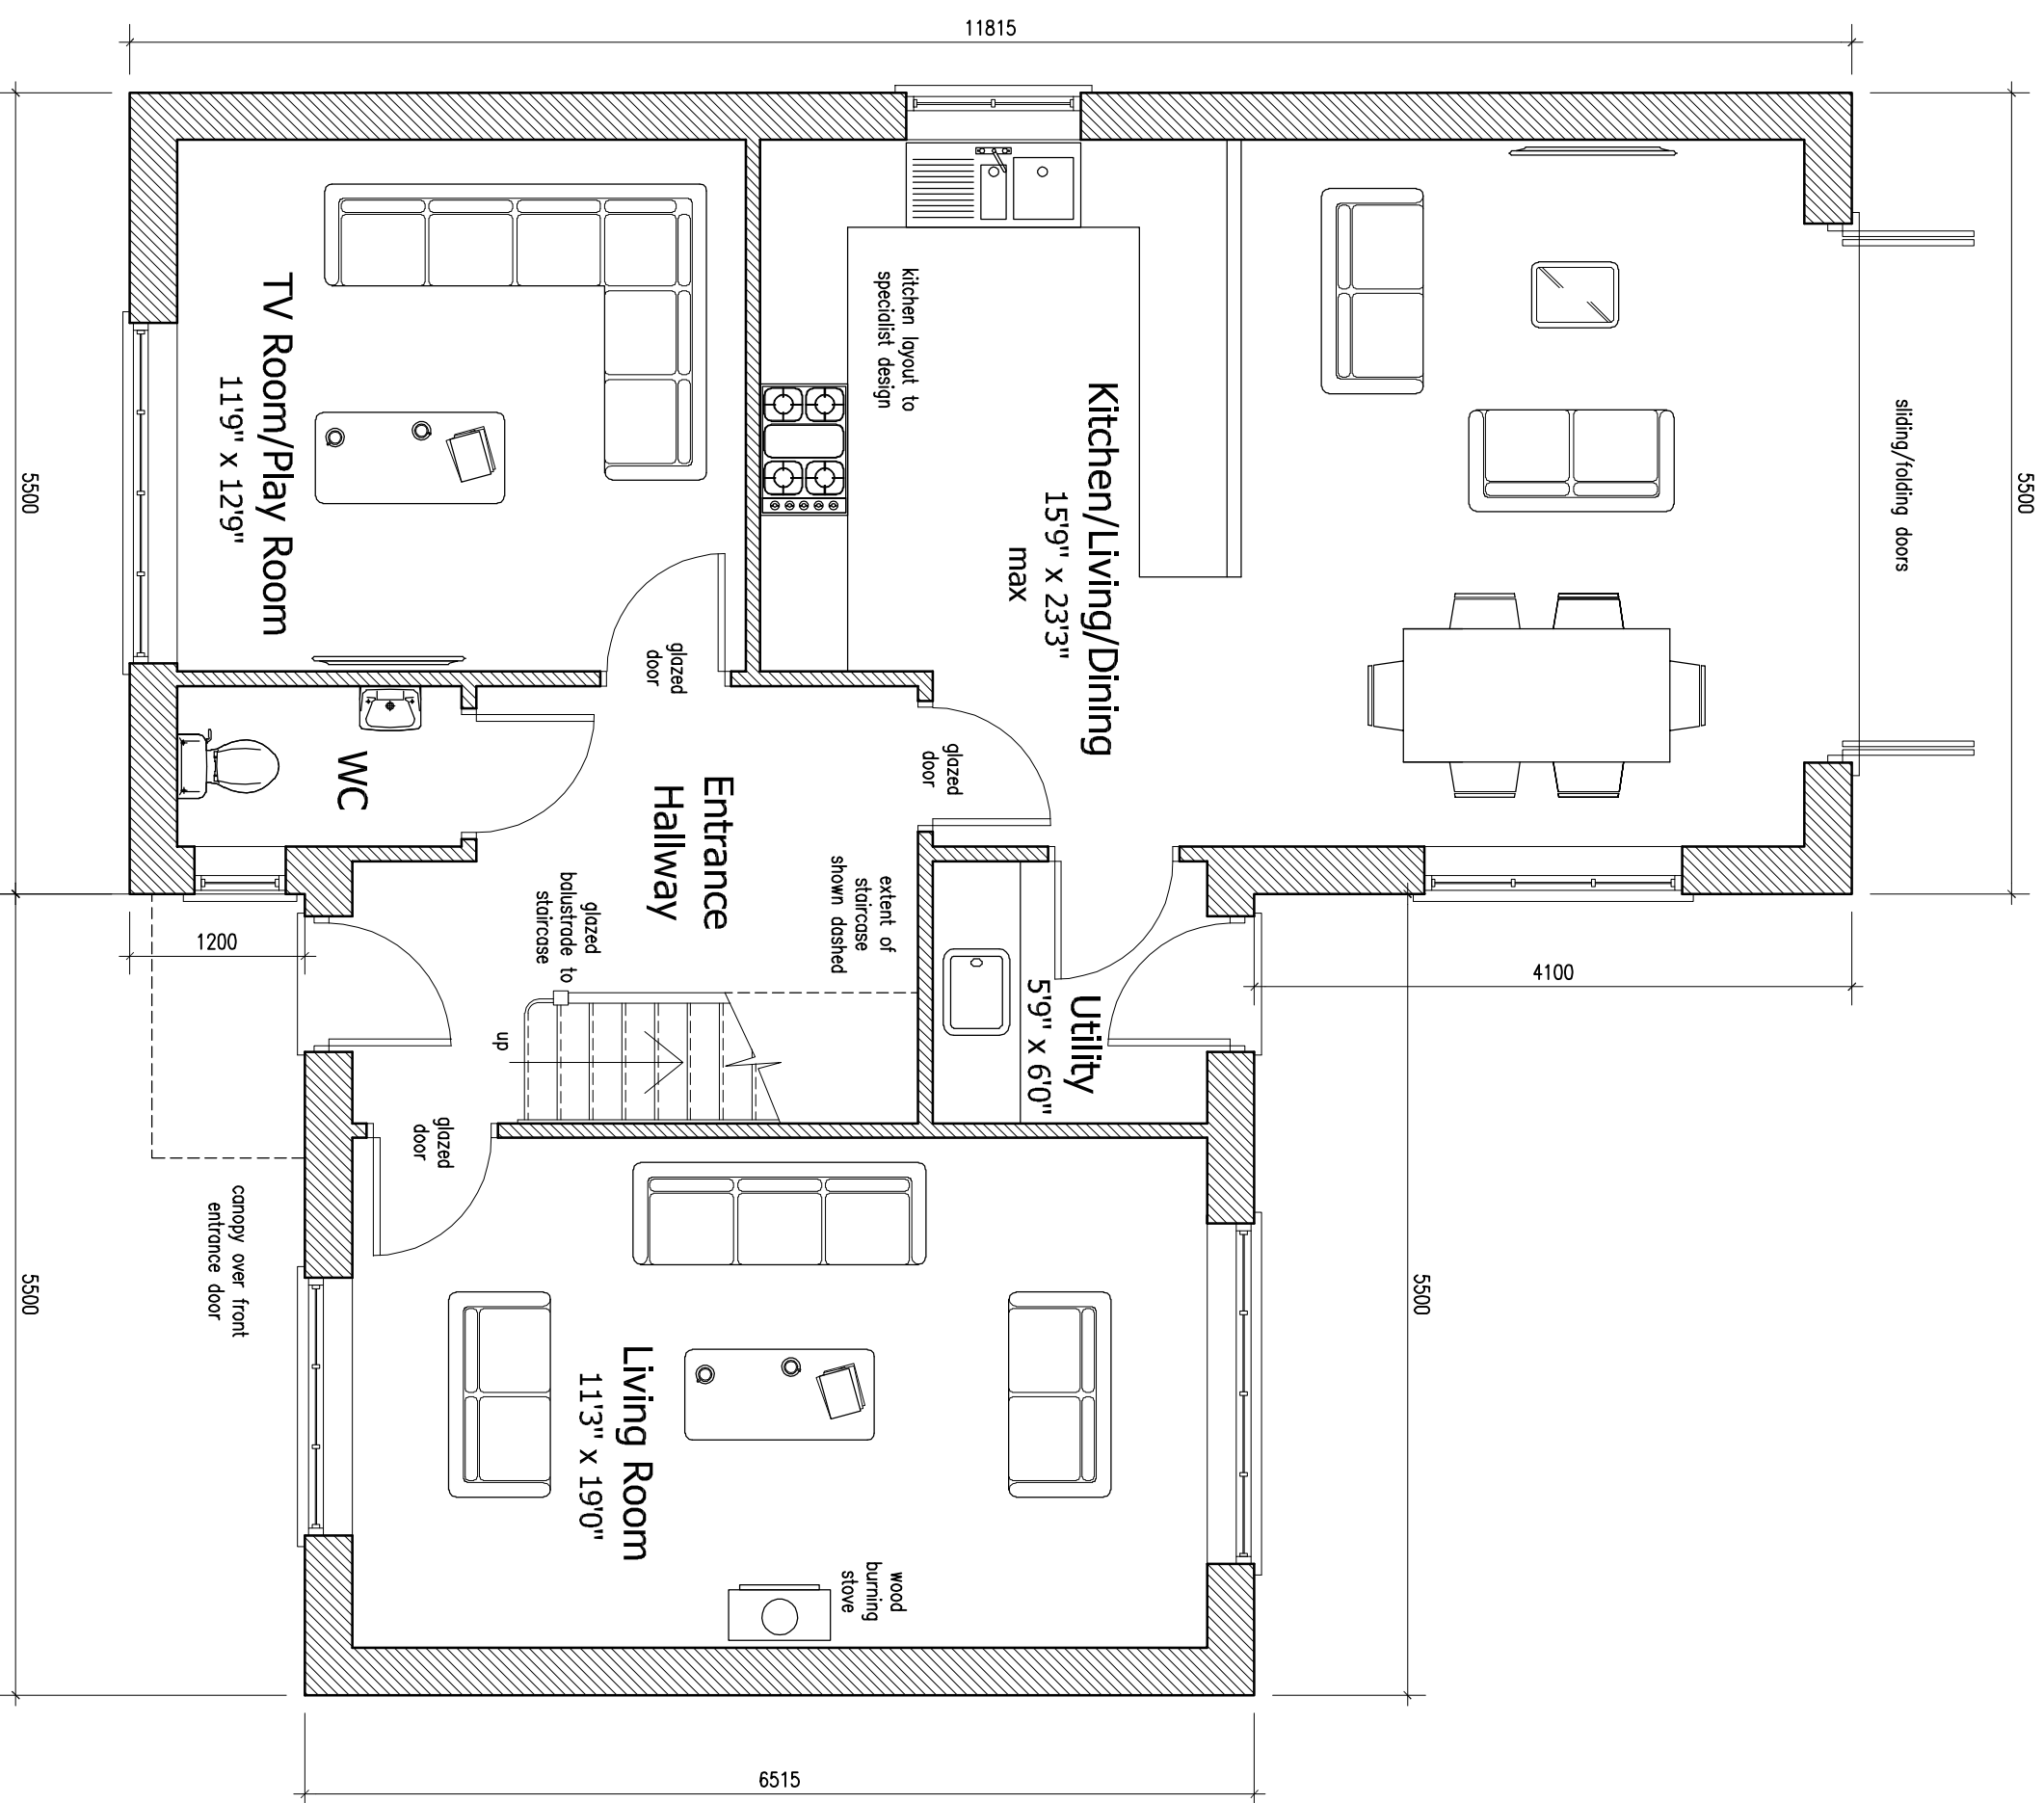
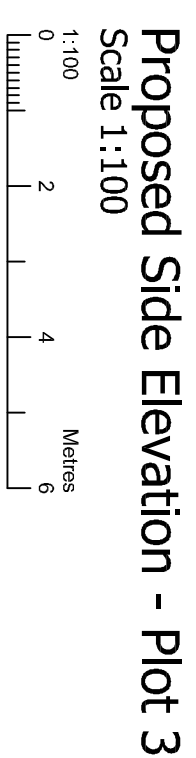
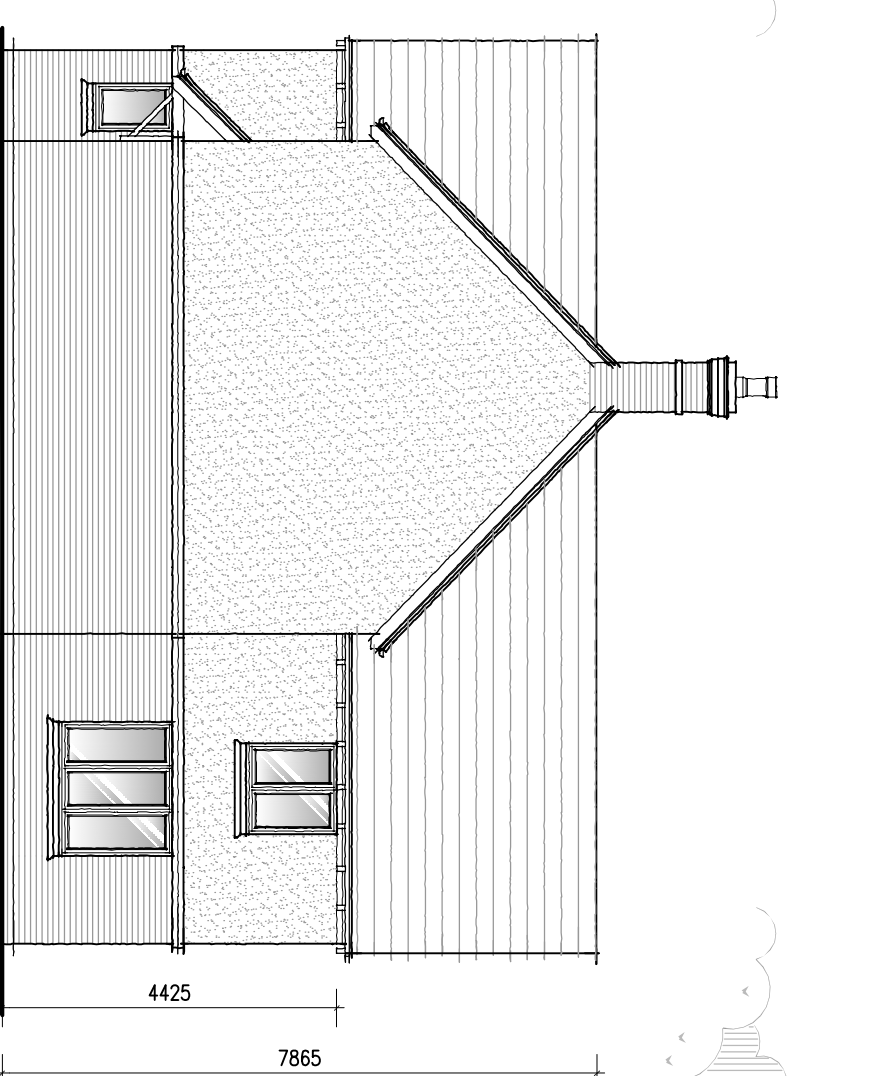
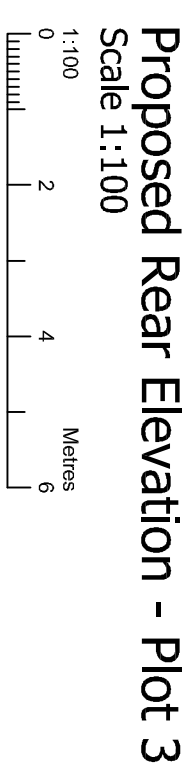
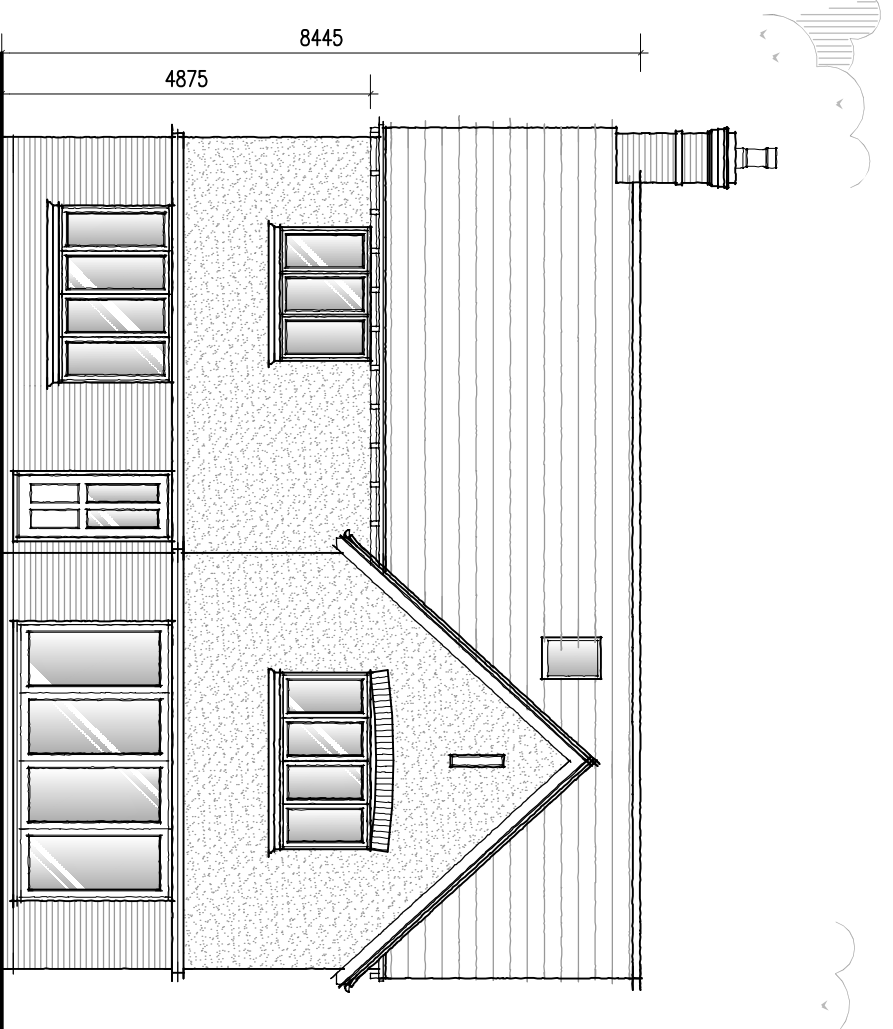
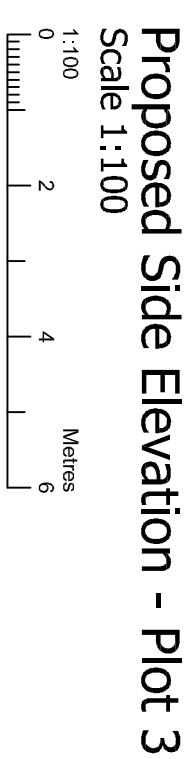
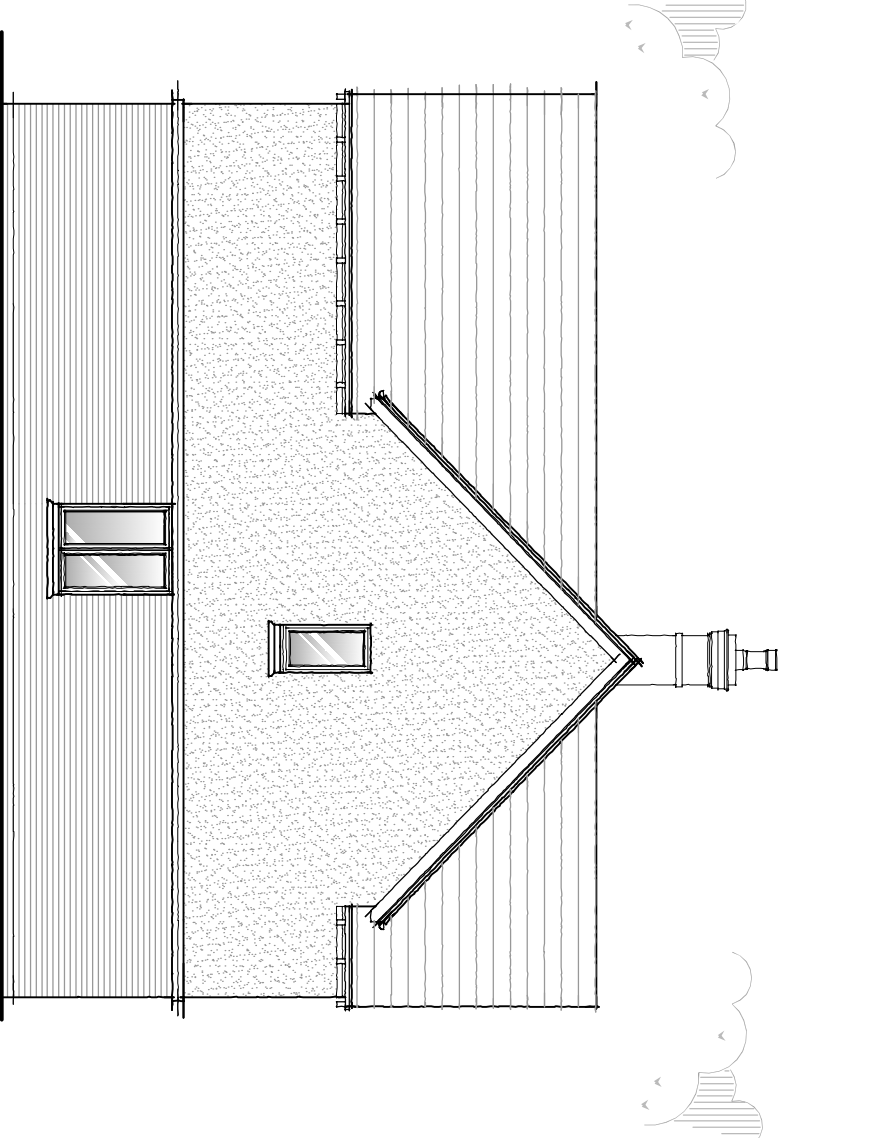
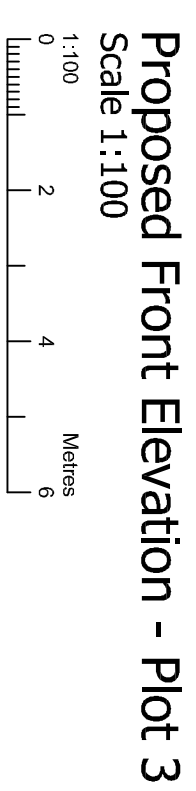


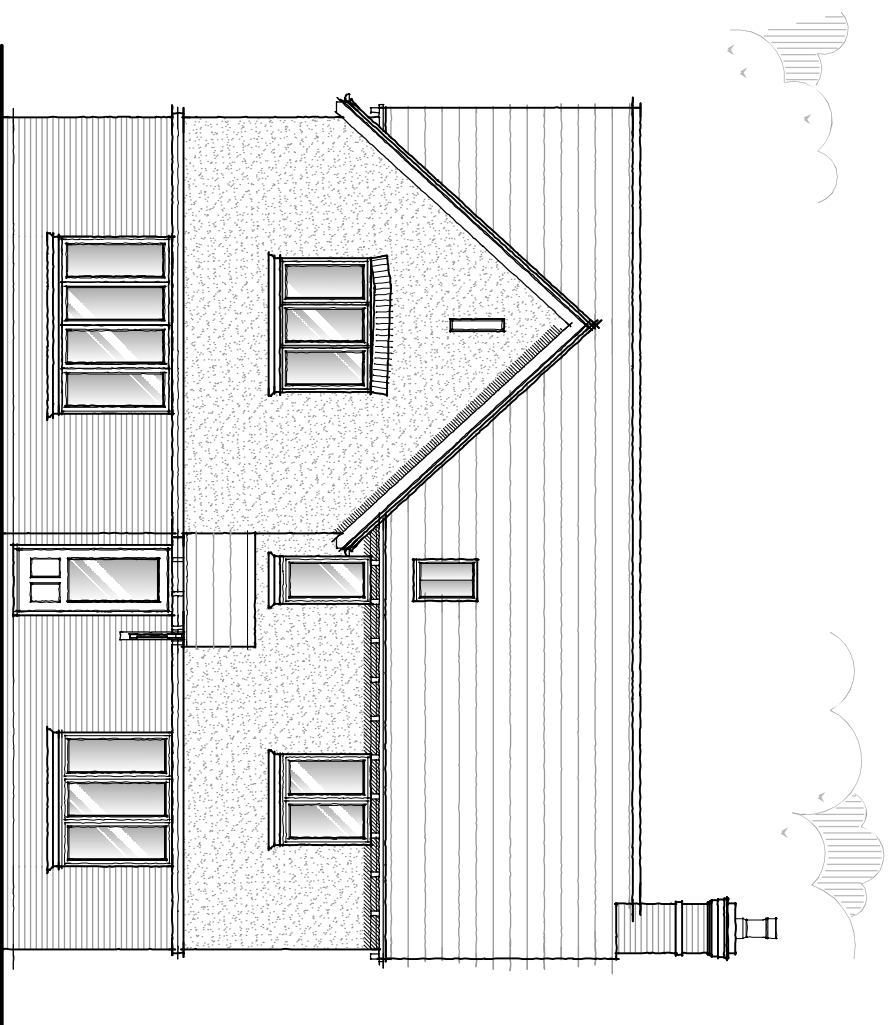

Proposed Ground Floor Plan - Plot 3

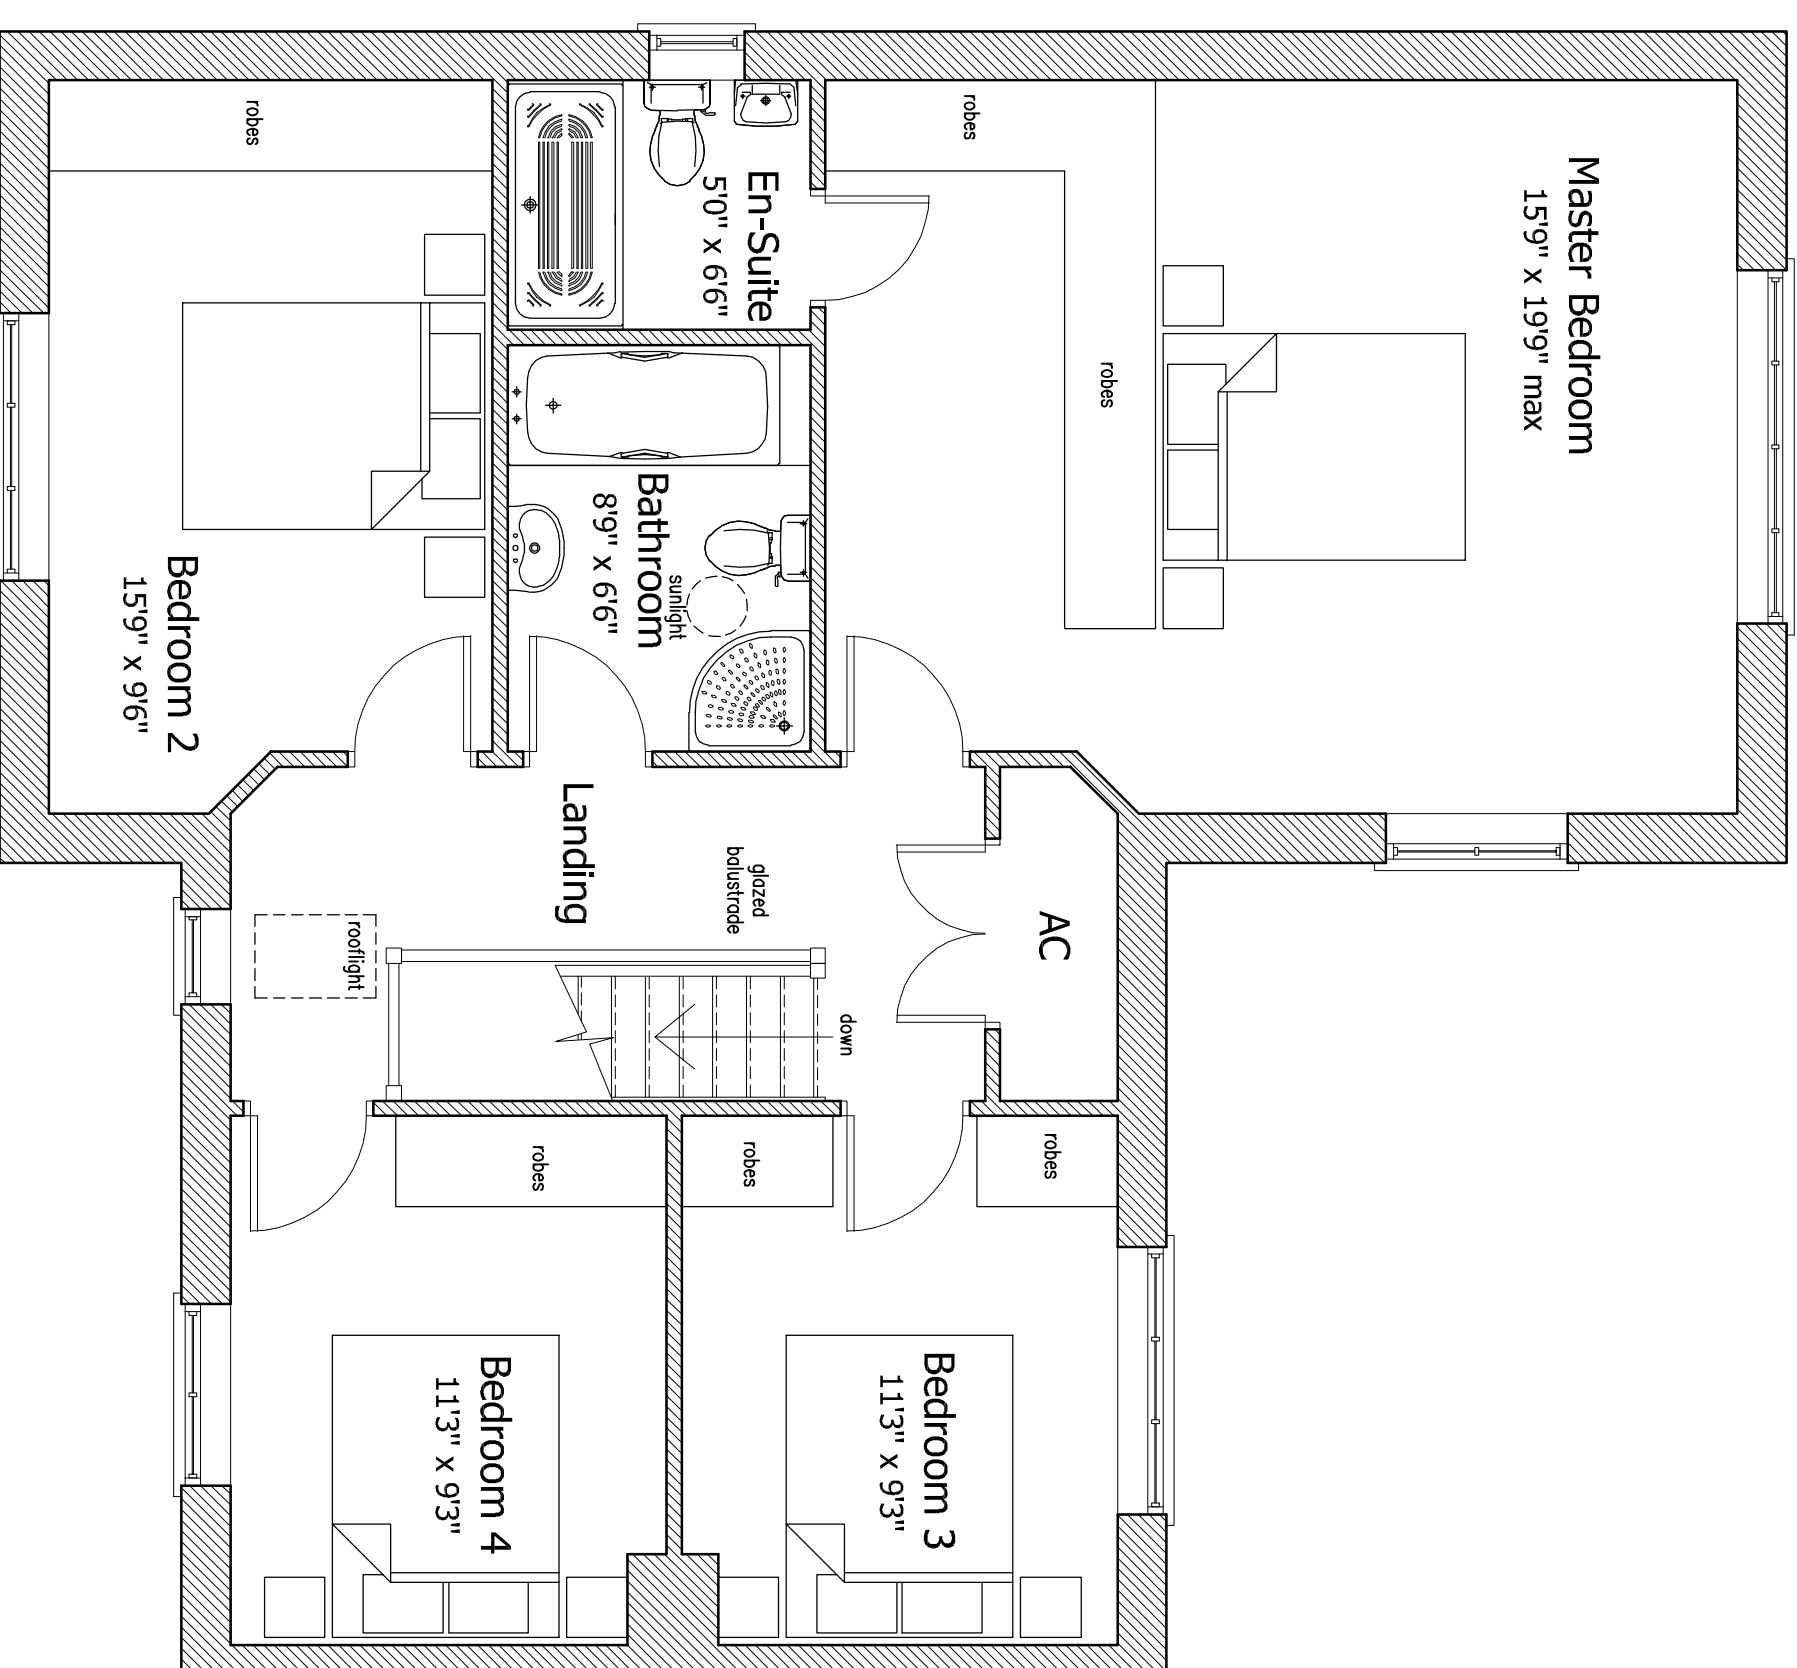

Proposed First Floor Plan - Plot 3

DETAILED PLANNING PROPOSALS

PROPOSED RESIDENTIAL DEVELOPMENT ~ LAND AT BURTON ROAD ~ ROSLSTON ~ DERBYSHIRE

Figured dimensions must be taken in preference to scaled dimensions and any discrepancies are to be referred to David Granger Architectural Design Limited. Contractors, subcontractors and suppliers must verify all dimensions. All drawings are copyright of David Granger Architectural Design Limited. Ordnance Survey Data © Crown Copyright. All rights reserved. Licence No. AR10002649. Landmark Ref. LD09816	Revisions: <table border="1"> <tr> <td>A</td> <td>Client Amendments</td> <td>17/07/2018</td> </tr> <tr> <td>B</td> <td>Planning Amendments</td> <td>17/06/2018</td> </tr> <tr> <td>C</td> <td>Client Amendments</td> <td>10/06/2018</td> </tr> </table>	A	Client Amendments	17/07/2018	B	Planning Amendments	17/06/2018	C	Client Amendments	10/06/2018
A	Client Amendments	17/07/2018								
B	Planning Amendments	17/06/2018								
C	Client Amendments	10/06/2018								

Figured dimensions must be taken in preference to scaled dimensions and any discrepancies are to be referred to David Granger Architectural Design Limited. Contractors, subcontractors and suppliers must verify all dimensions on site before commencing any work or making any working drawings. All drawings are copyright of David Granger Architectural Design Limited. Ordnance Survey Data © Crown Copyright. All rights reserved. Licence No. AR100025449. Landmark Ref. TL160876

Ref. LIG081

Ref. LIG081

Ref. LIG081



DAVID GRANGER
ARCHITECTURAL DESIGN LIMITED

ARCHITECTURAL DESIGN LIMITED

Project

110 *Opoea variabilis* Descriphien

Land at Burton Road

Basijstan

Rosliston

Drawing Title

Drawing title

Sheet 7 of 12

Client: **Probate Home**

Lychgate Homes

Drawing No.

17.3403.20 C

Drawn by	Checked by
April 2019	As Shown

Drawn by _____
Checked by _____

MS	DC
----	----

Ashby-de-la-Zouch, Leicestershire, LE65 1DB

Tel: 01530 560939

Tel: 01530 560939
www.davidqrangerdesign.com

www.davidgrangerdesign.com
Company Reg. No. 5068912