


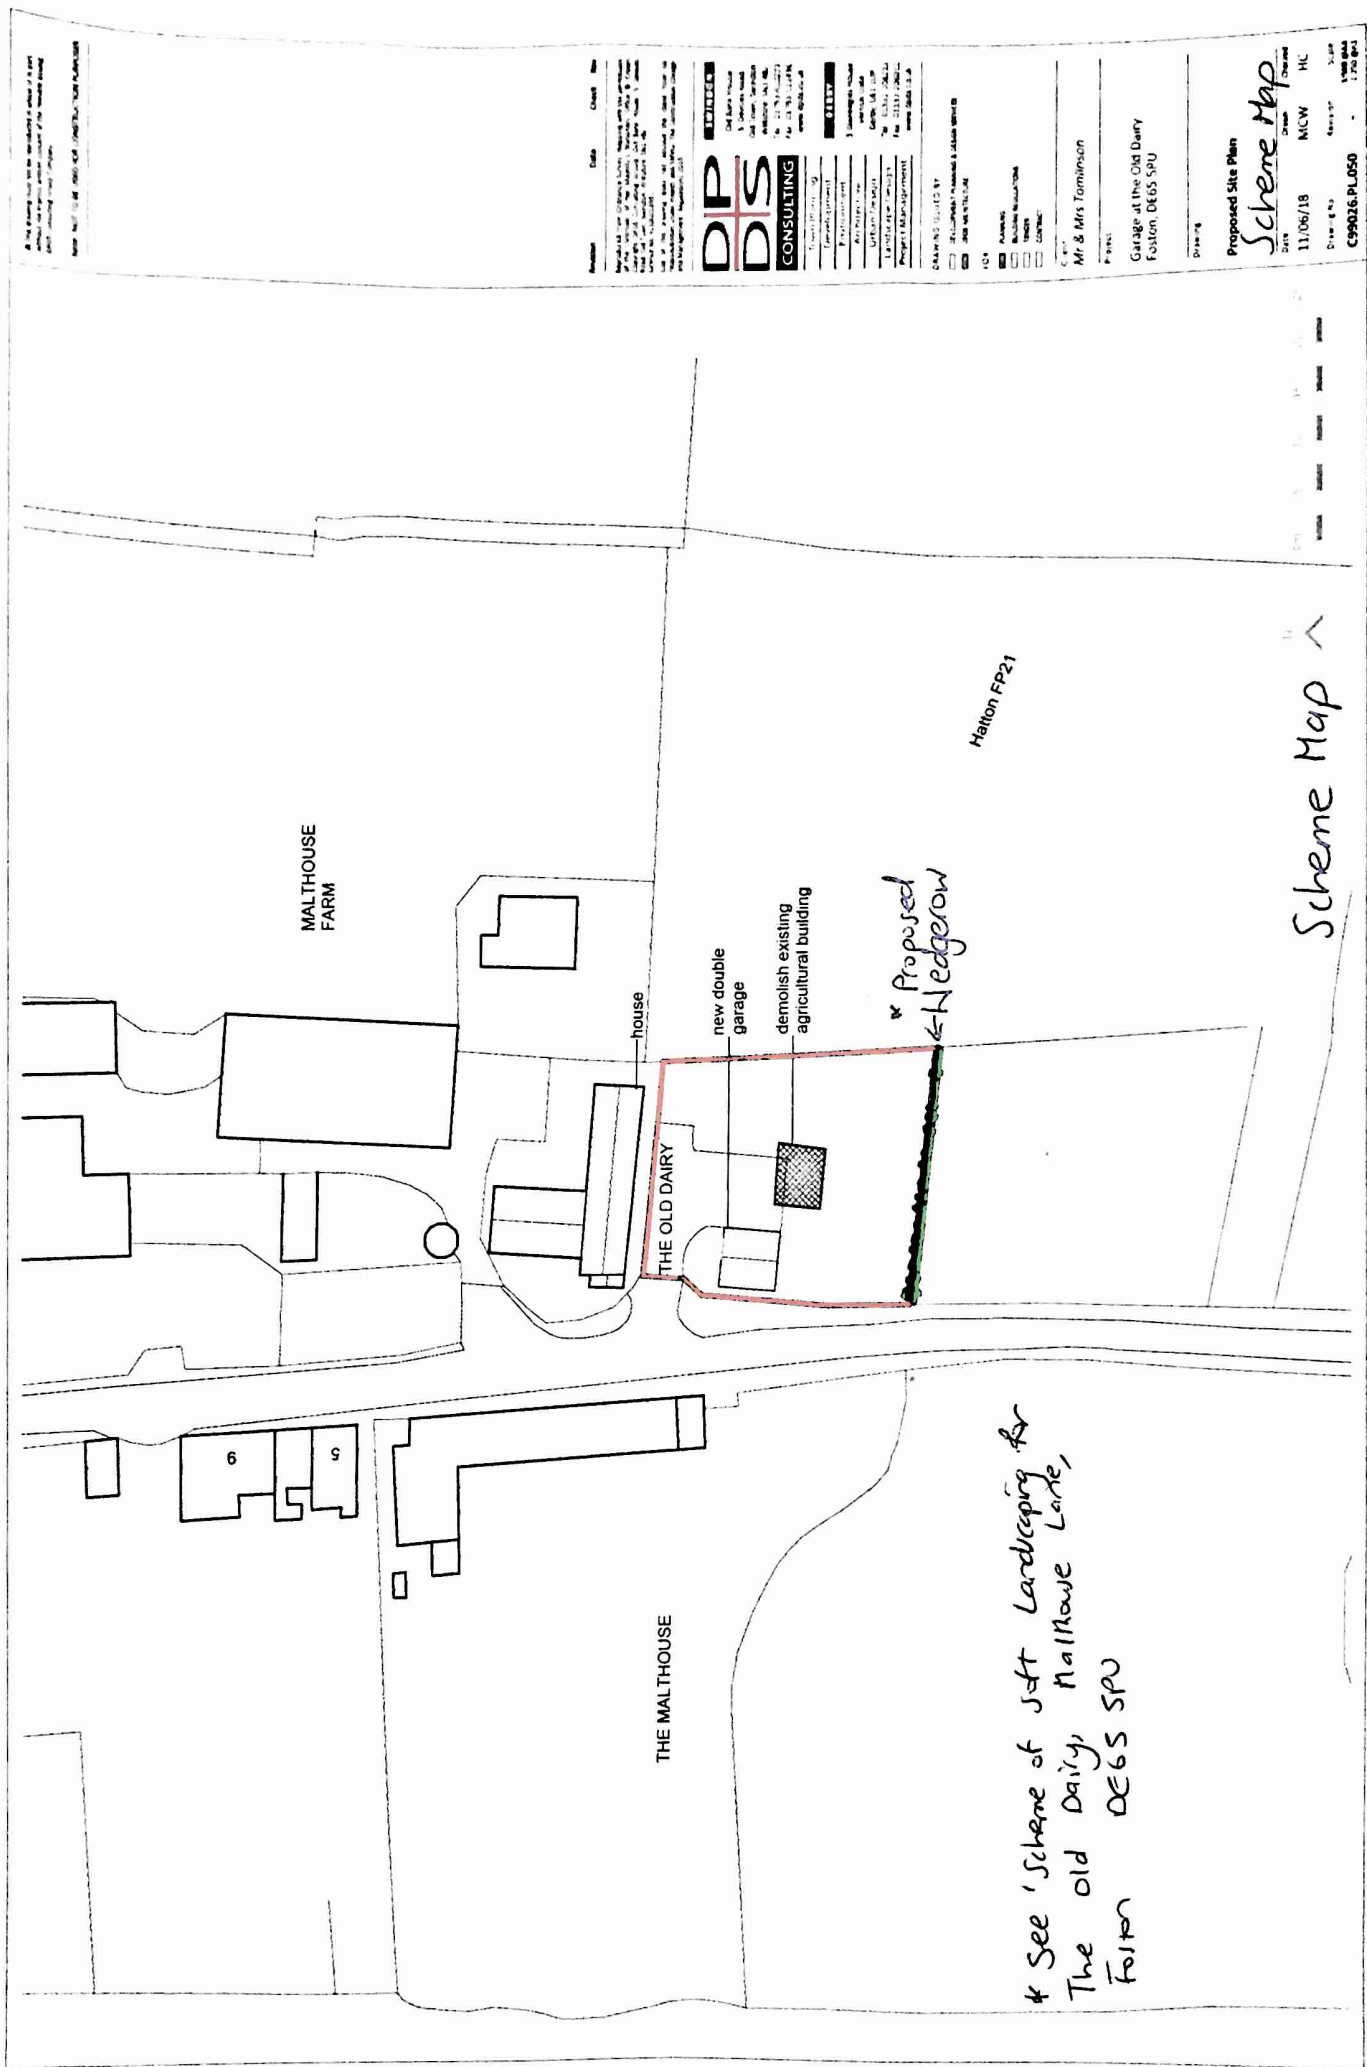

MALTHOUSE FARM

house

THE OLD DAIRY

new double garage

demolish existing agricultural building

* Proposed Hedgerow

Hallton FP21

THE MALTHOUSE

* See 'Scheme of Soft Landscaping for The Old Dairy', Mallowe Lane, Foston DE65 5PU

Scheme Map

All the planning rules for the development of a site are published in the planning rules of the planning system. The planning rules are published in the planning rules of the planning system. The planning rules are published in the planning rules of the planning system.

DP DS CONSULTING
 Old Dairy House
 3, Old Dairy House
 Old Dairy Lane, Foston
 DE65 5PU
 Tel: 01773 711111
 Fax: 01773 711111
 www.dpds.co.uk

DP DS CONSULTING
 Old Dairy House
 3, Old Dairy House
 Old Dairy Lane, Foston
 DE65 5PU
 Tel: 01773 711111
 Fax: 01773 711111
 www.dpds.co.uk

DP DS CONSULTING
 Old Dairy House
 3, Old Dairy House
 Old Dairy Lane, Foston
 DE65 5PU
 Tel: 01773 711111
 Fax: 01773 711111
 www.dpds.co.uk

Proposed Site Plan

Scheme Map
 Date: 11/06/18
 Drawn: NCW
 HC
 Drawn by: NCW
 Scale: 1:2000
 C99026.PL050