


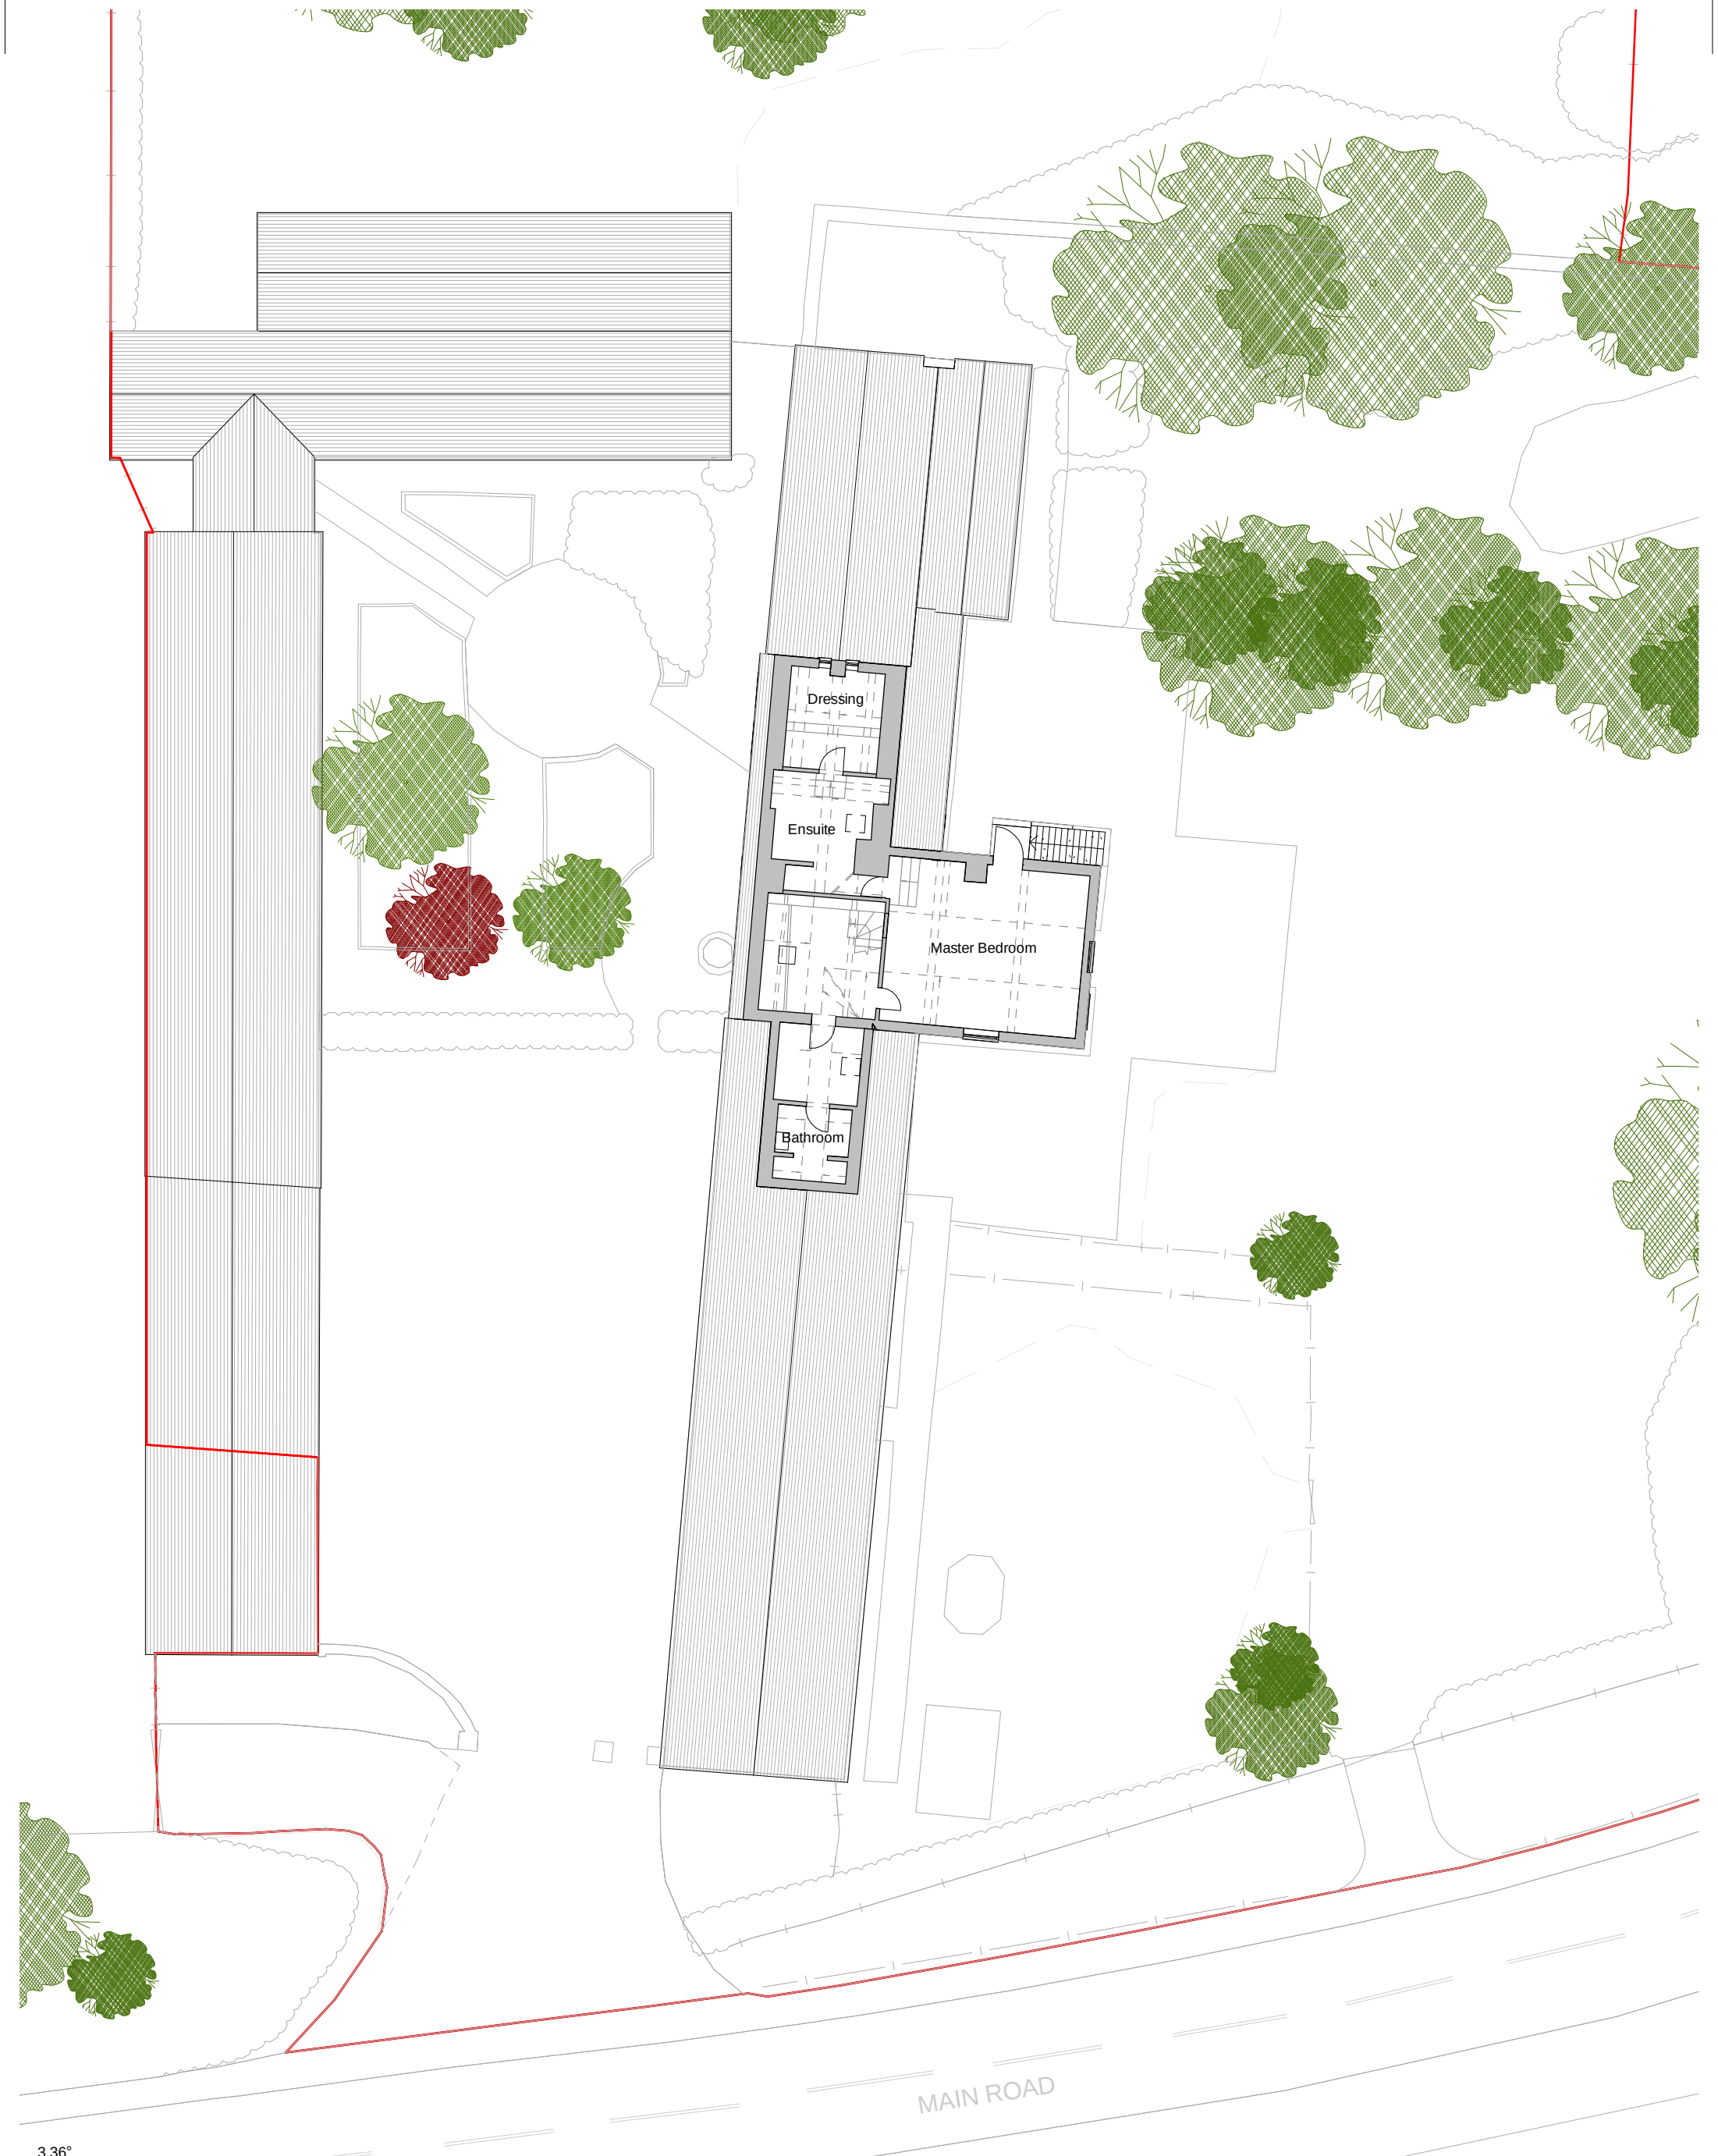

3.36°

0m2m4m6m8m10m

Scale 1:200 @ A3

A LB

Draft planning drawings for review

26.07.19

Rev

Drawn

Revision Description

Date

Status	PLANNING
Project	The Steadings, Elvaston
Client	
Lathams Job Number	7286

Drawing Title	Existing First Floor Plan
Drawing Number	7286 (08) 04
Scale @ A3	1 : 200
Revision	A
Date	15.07.2019

Derby

12 St. Mary's Gate DE1 3JR

+44 (0)1332 365 777

Nottingham

Knight + Whitehall House

4 Carlton Street NG1 1NN

+44 (0)115 828 0422

London

70 Cowcross Street EC1M 6EJ

+44 (0)20 7490 0672

Lathams

ARCHITECTURE + URBANISM

enquiries@lathamarchitects.co.uk

lathamarchitects.co.uk

© Lathams Architecture + Urbanism Ltd