



STOAS Architects
CONSTRUCTION ISSUE

 

LINEAR SCALE 1:100

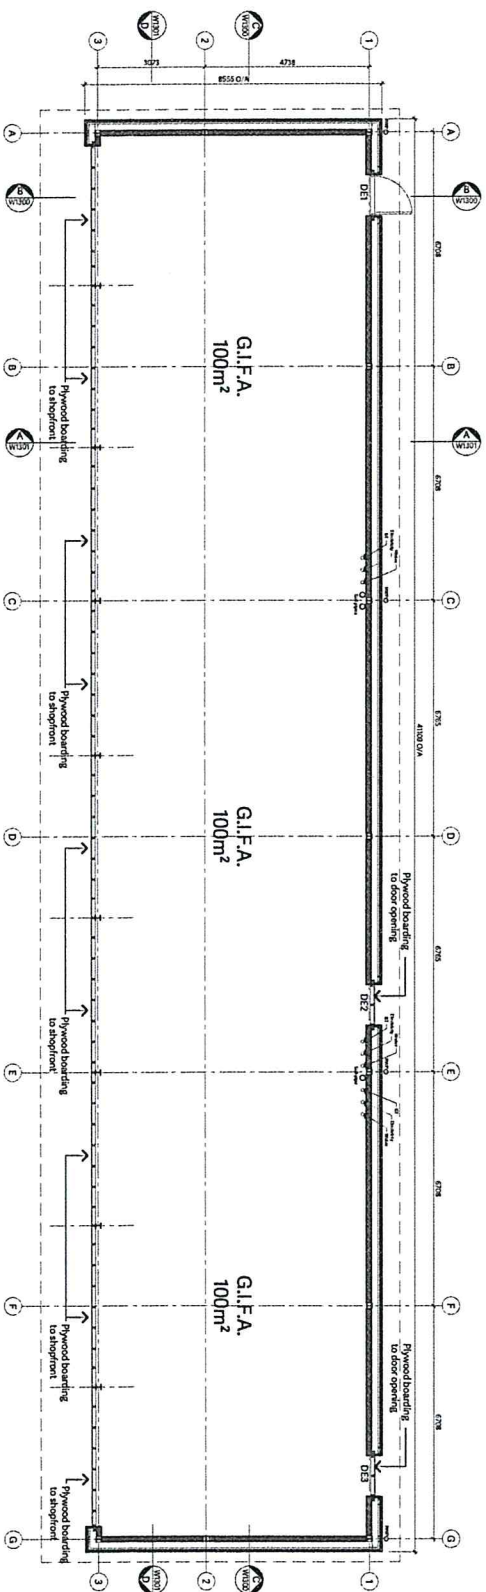

Iteration	Problem description	Date	Domain	Onsite
D	Service pop up location added	06/07/15	GIS	DOM
C	Selection updated to Street View Engineers and drivers. Showing no street view available for the location. Added a pop up with, informative page removed to show front. Point D12 and D13 removed opening to show temporary location. Cleanly updated.	18/04/15	CL	DOM
B	Issued a construction. Plymouth	26/02/15	MM	DOM
A	Selection reference correct. Plymouth location to M20/21 added.	17/02/15	GIS	DOM

STO/S
ARCHITECTS

 **ALDI**

1 DUNSTON PLACE • DUNSTON ROAD • CHESTERFIELD • S41 8NL • TEL 01246 359 860
200 TOTTENHAM ROAD • CHESTERFIELD • S41 2PS • TEL 01246 360 190
CLIENT **ALDI STORES LIMITED**

PROJECT **SWARKESTONE ROAD
CHELLASTON
DERBY**

TITLE	RETAIL UNITS PROPOSED FLOOR PLAN
-------	-------------------------------------

DATE	21/11/2017	SCALE	1:100 @ A2
DRAWN	MM	CHECKED	DCM

DWG No. **B14A176-W1200** REVISION **D**

[illegible]