
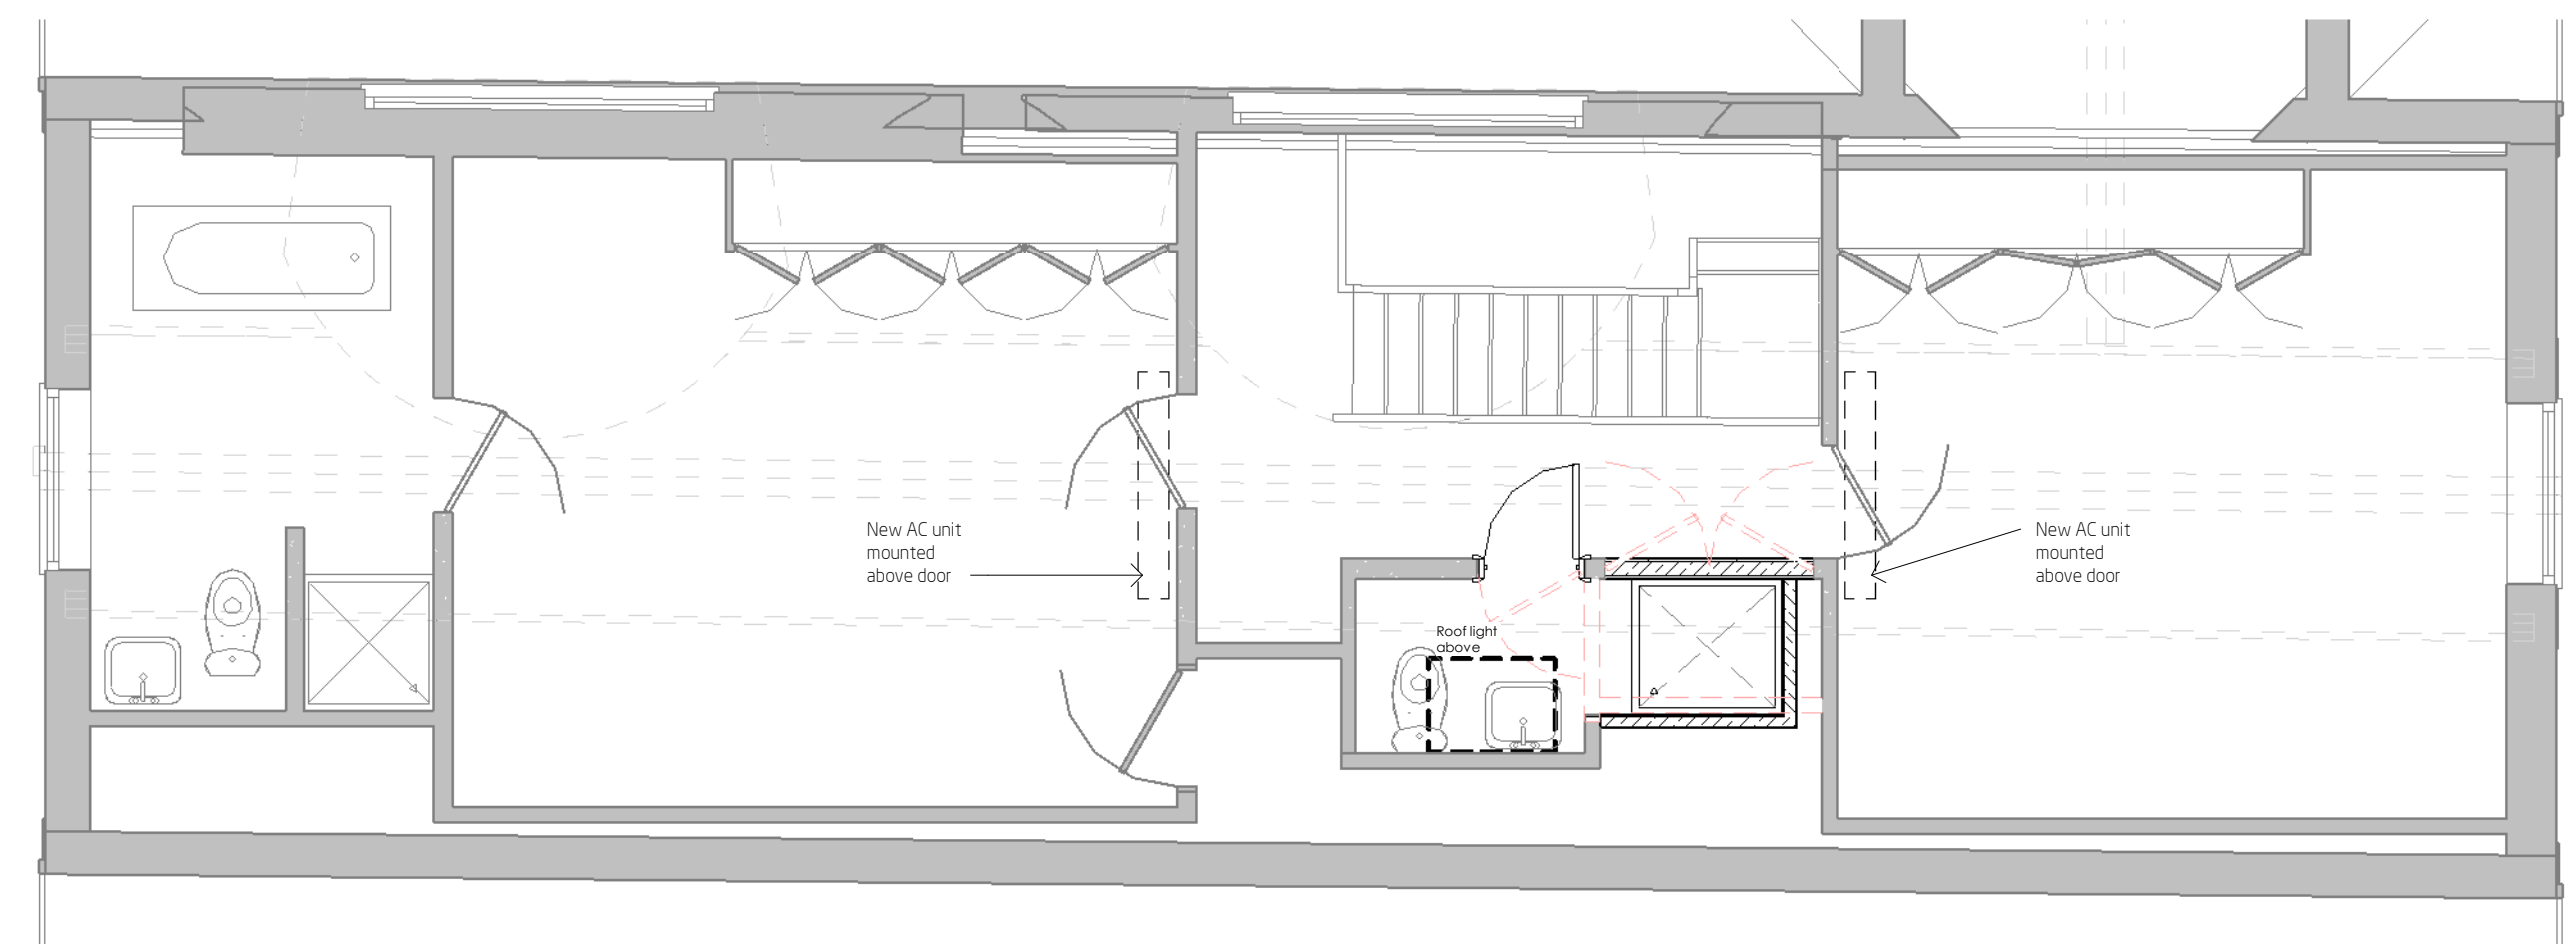
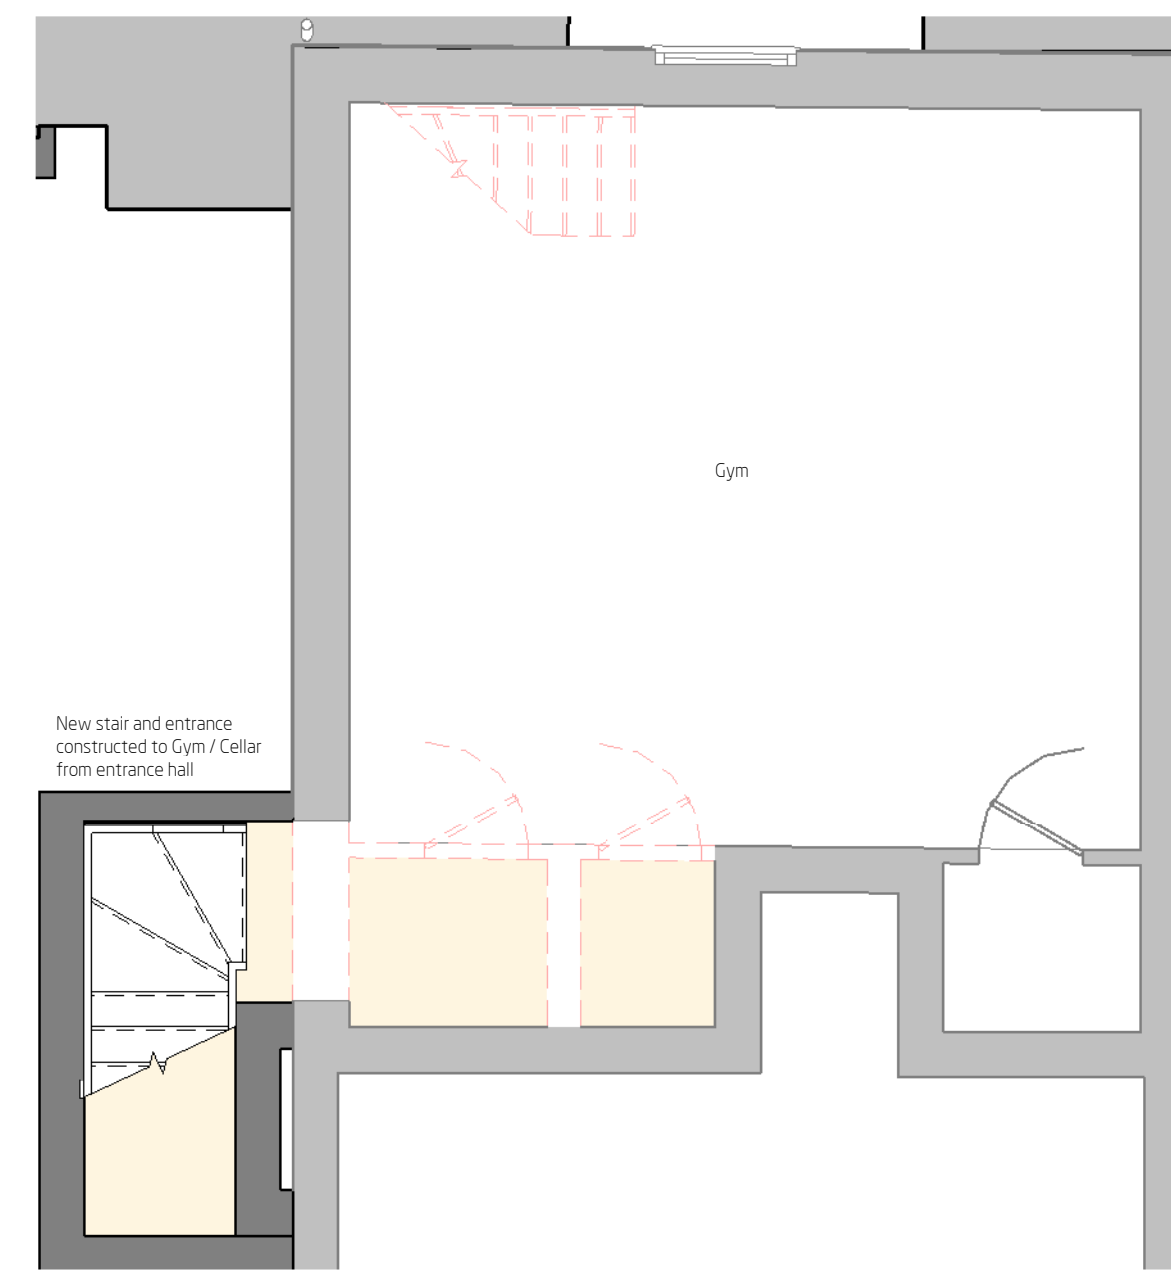
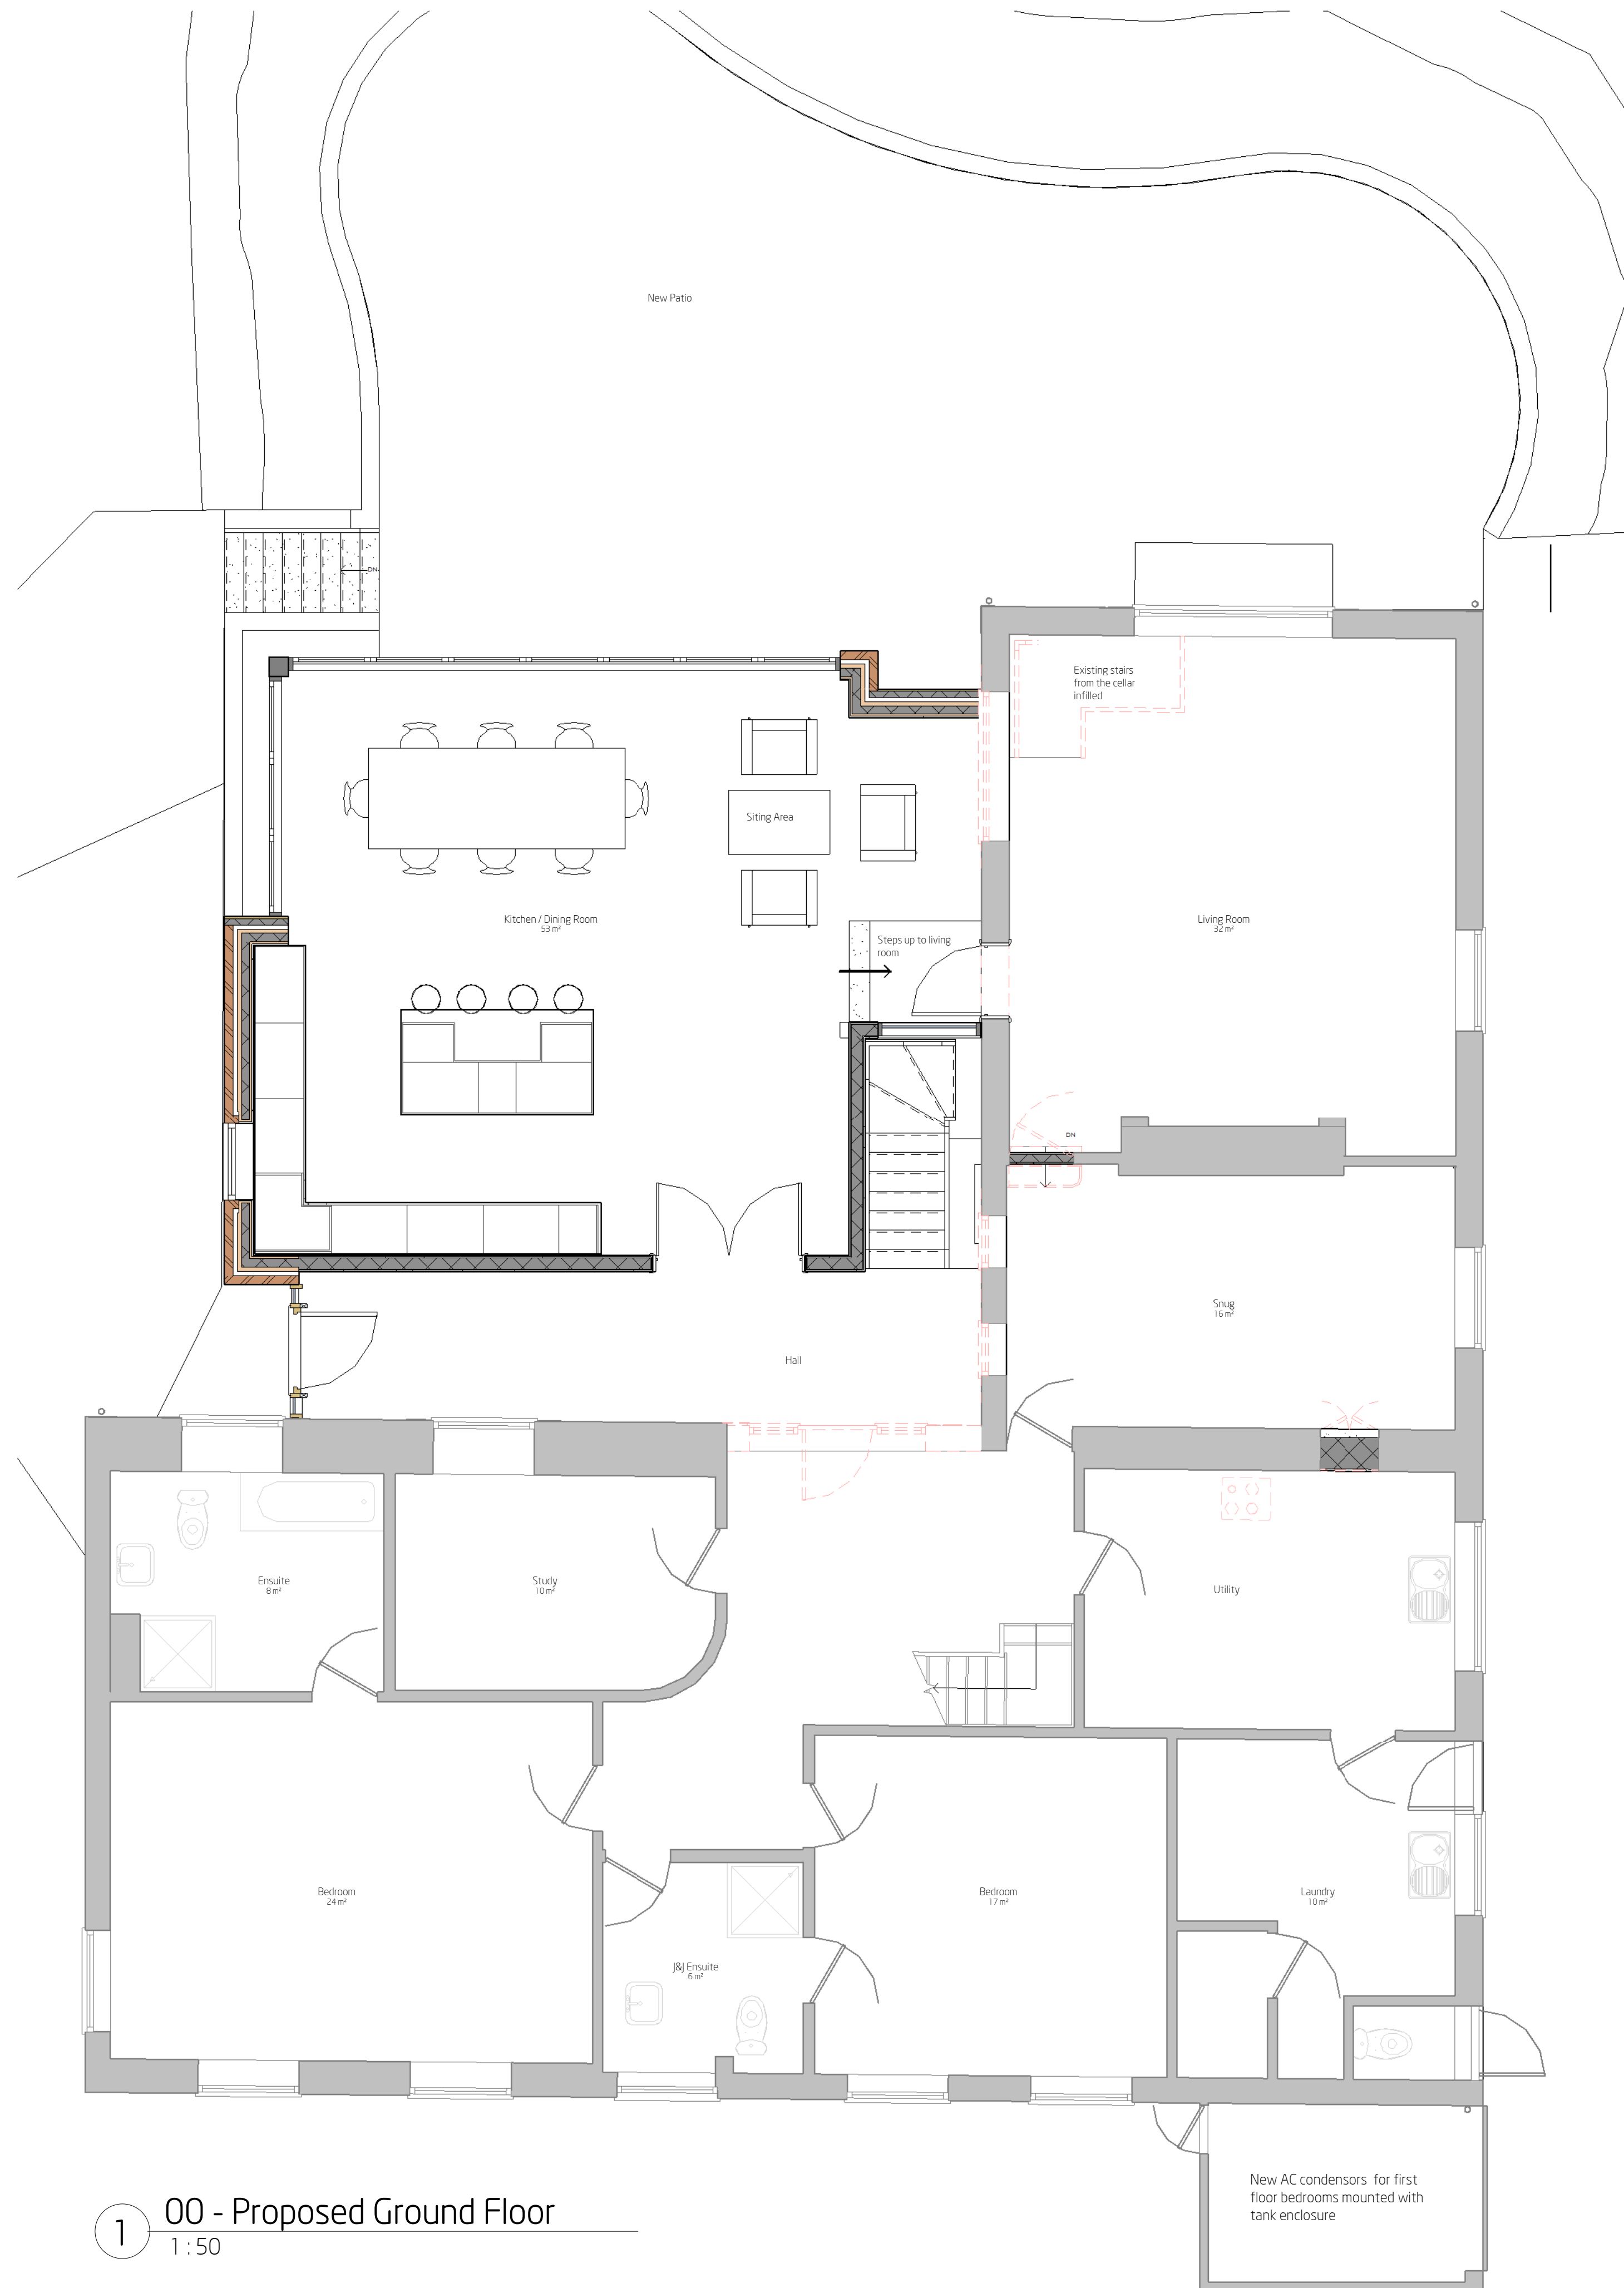


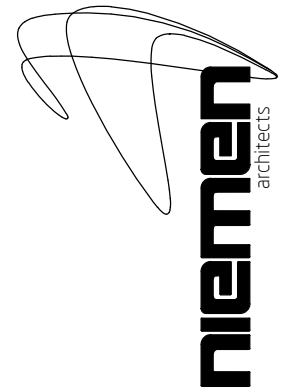

rev.	date	content	by
P02	12/07/2019	NMA amendments: Single northern window removed, rooflight removed & kitchen window depth adjusted	RB
P01	04/03/2019	Client comments adopted, patio amended	OB/RB
project	Stanton by Bridge		
client	Mr & Mrs Toogood		
title	Proposed Floor Plans		
date	08/12/2018	scale @A1	1:50
drawn	OB	checked	RB
drawing number	3128 -1-001-	P02	

subject to structural review
subject to accurate measured survey


niemen
architects
 Niemen Architects
 Deck 2 The Waterscape
 42 Leeds & Bradford Road
 Kirkstall Leeds LS5 3EG
 Tel: 0113 239 5400
 Fax: 0113 239 5401
 office@niemen.co.uk
 www.niemen.co.uk