




1 Proposed North Elevation
1:50



3 Proposed South Elevation
1:50

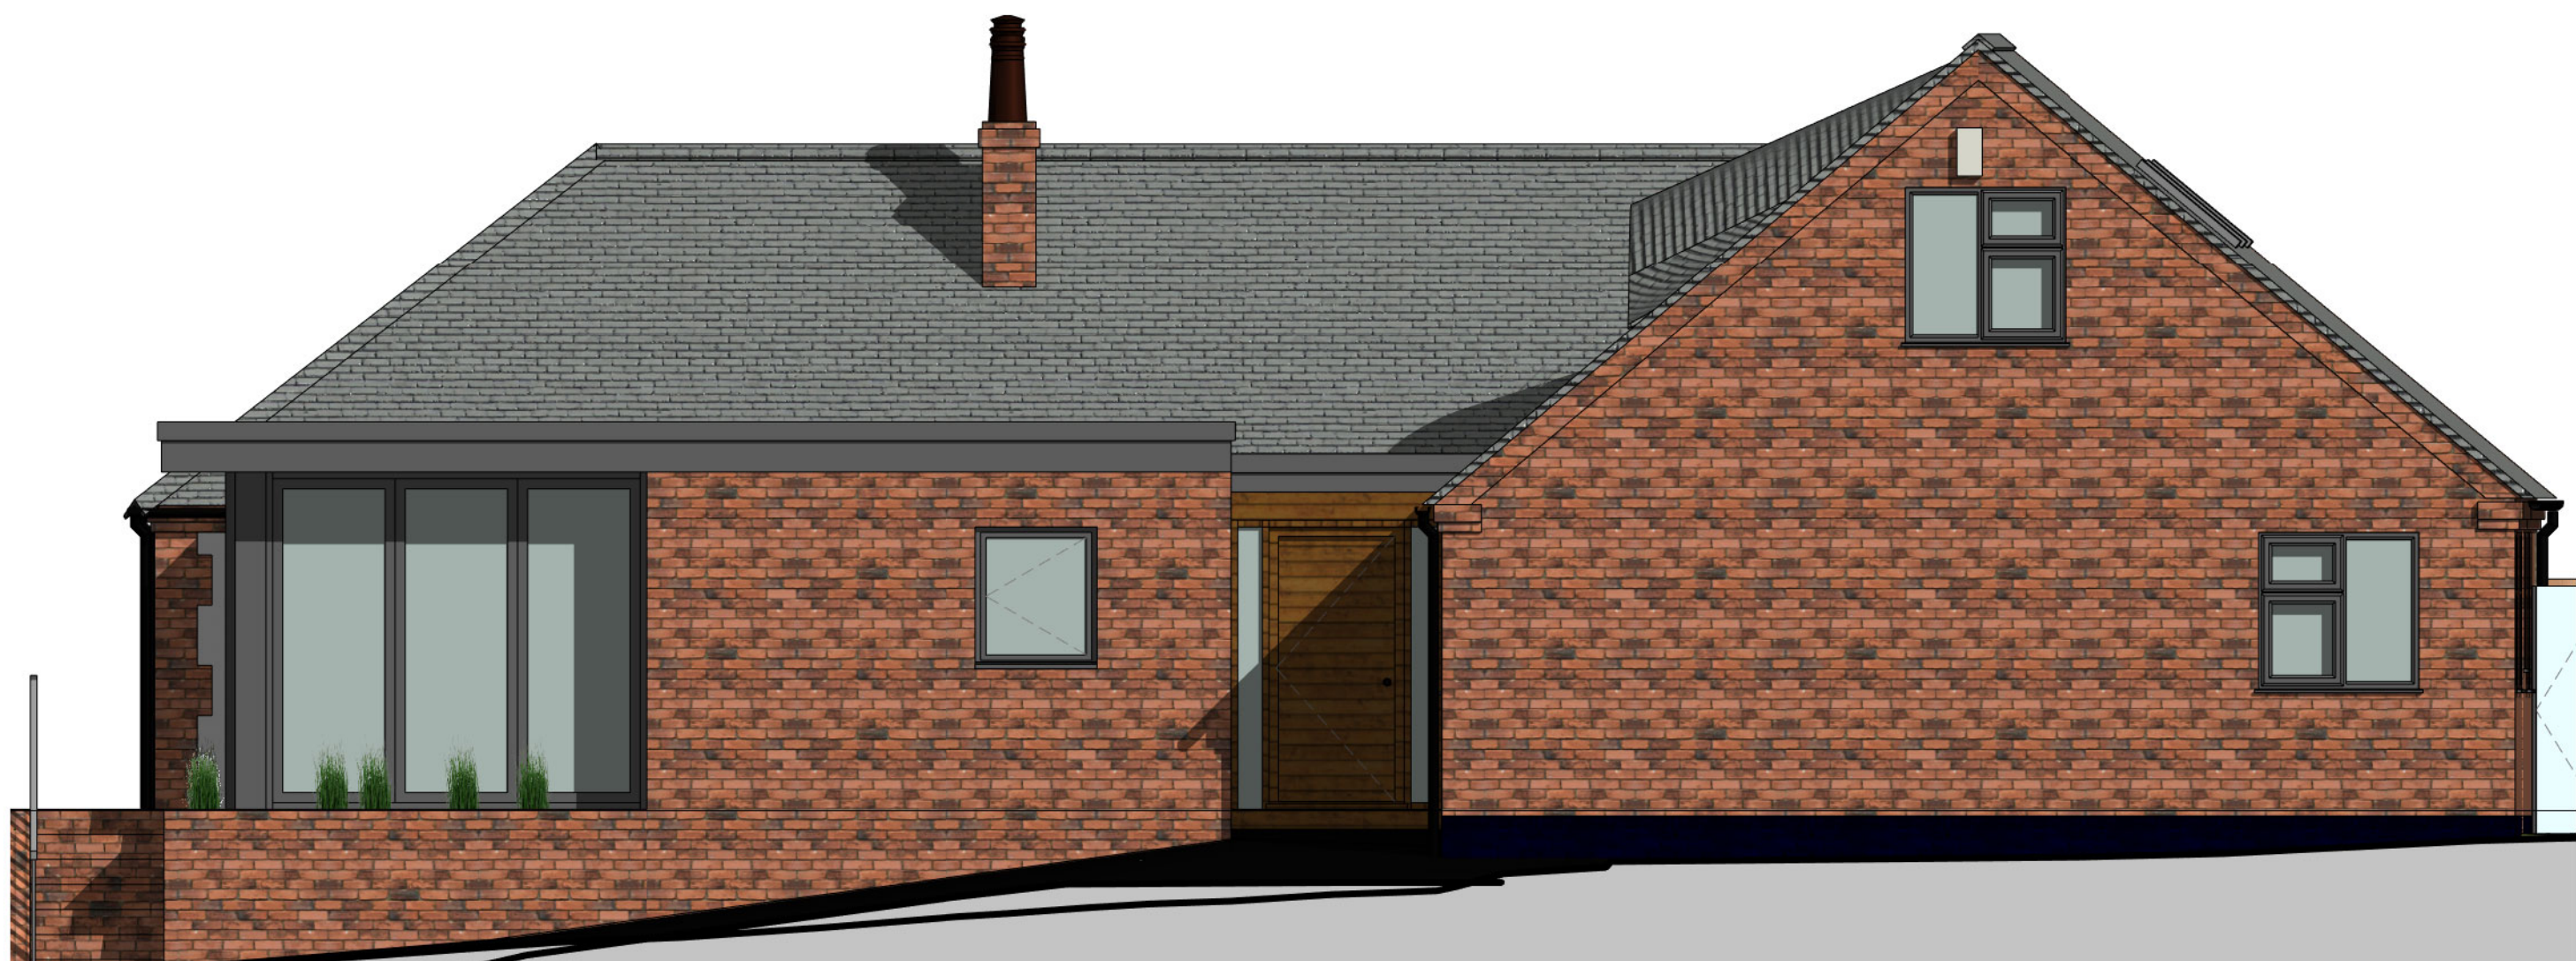


2 Proposed West Elevation
1:50



4 Proposed East Elevation
1:50

P02	12/07/2019	NMA amendments: Single northern window removed, rooflight removed & kitchen window depth adjusted		RB
P01	04/03/2019	Client comments adopted, patio amended		OB/RB
rev.	date	content		by
project Stanton by Bridge				
client Mr & Mrs Toogood				
title Proposed Elevations				
date	08/12/2018	scale @A1	1:50	drawn OB
drawing number	3128 -1-003-	P02	checked RB	

subject to structural review
subject to accurate measured survey

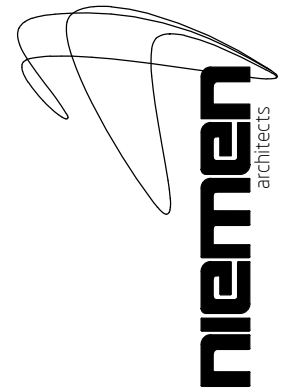

Niemen Architects
Deck 2 The Waterscape
42 Leeds & Bradford Road
Kirkstall Leeds LS5 3EG
Tel: 0113 239 5400
Fax: 0113 239 5401
office@niemen.co.uk
www.niemen.co.uk