


South Derbyshire District Council


0.6 AUG 2019

Community & Planning Services

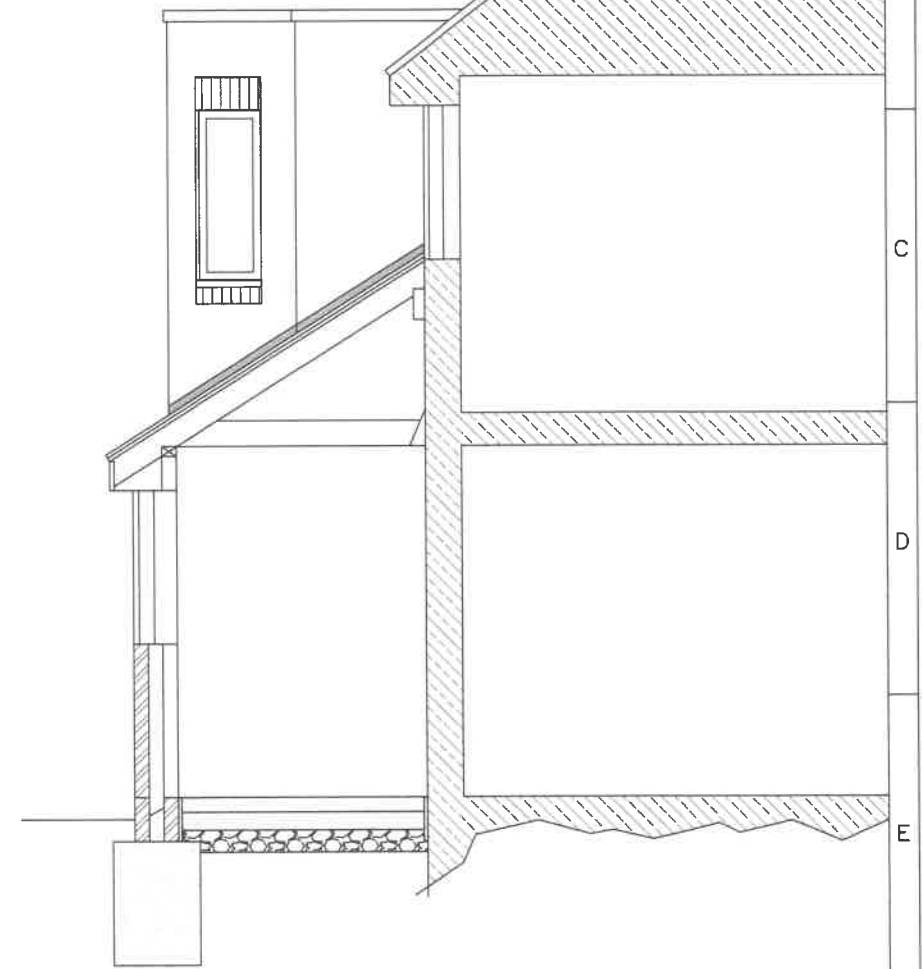

Section.

TITLE		Proposed Front & Rear Extensions. 88 Elmsleigh Drive, Midway, Swadlincote. For Mr David Balfour.
Proposed Front Elevation.		
DRAWING No	SCALE	
	1:50 at A3	

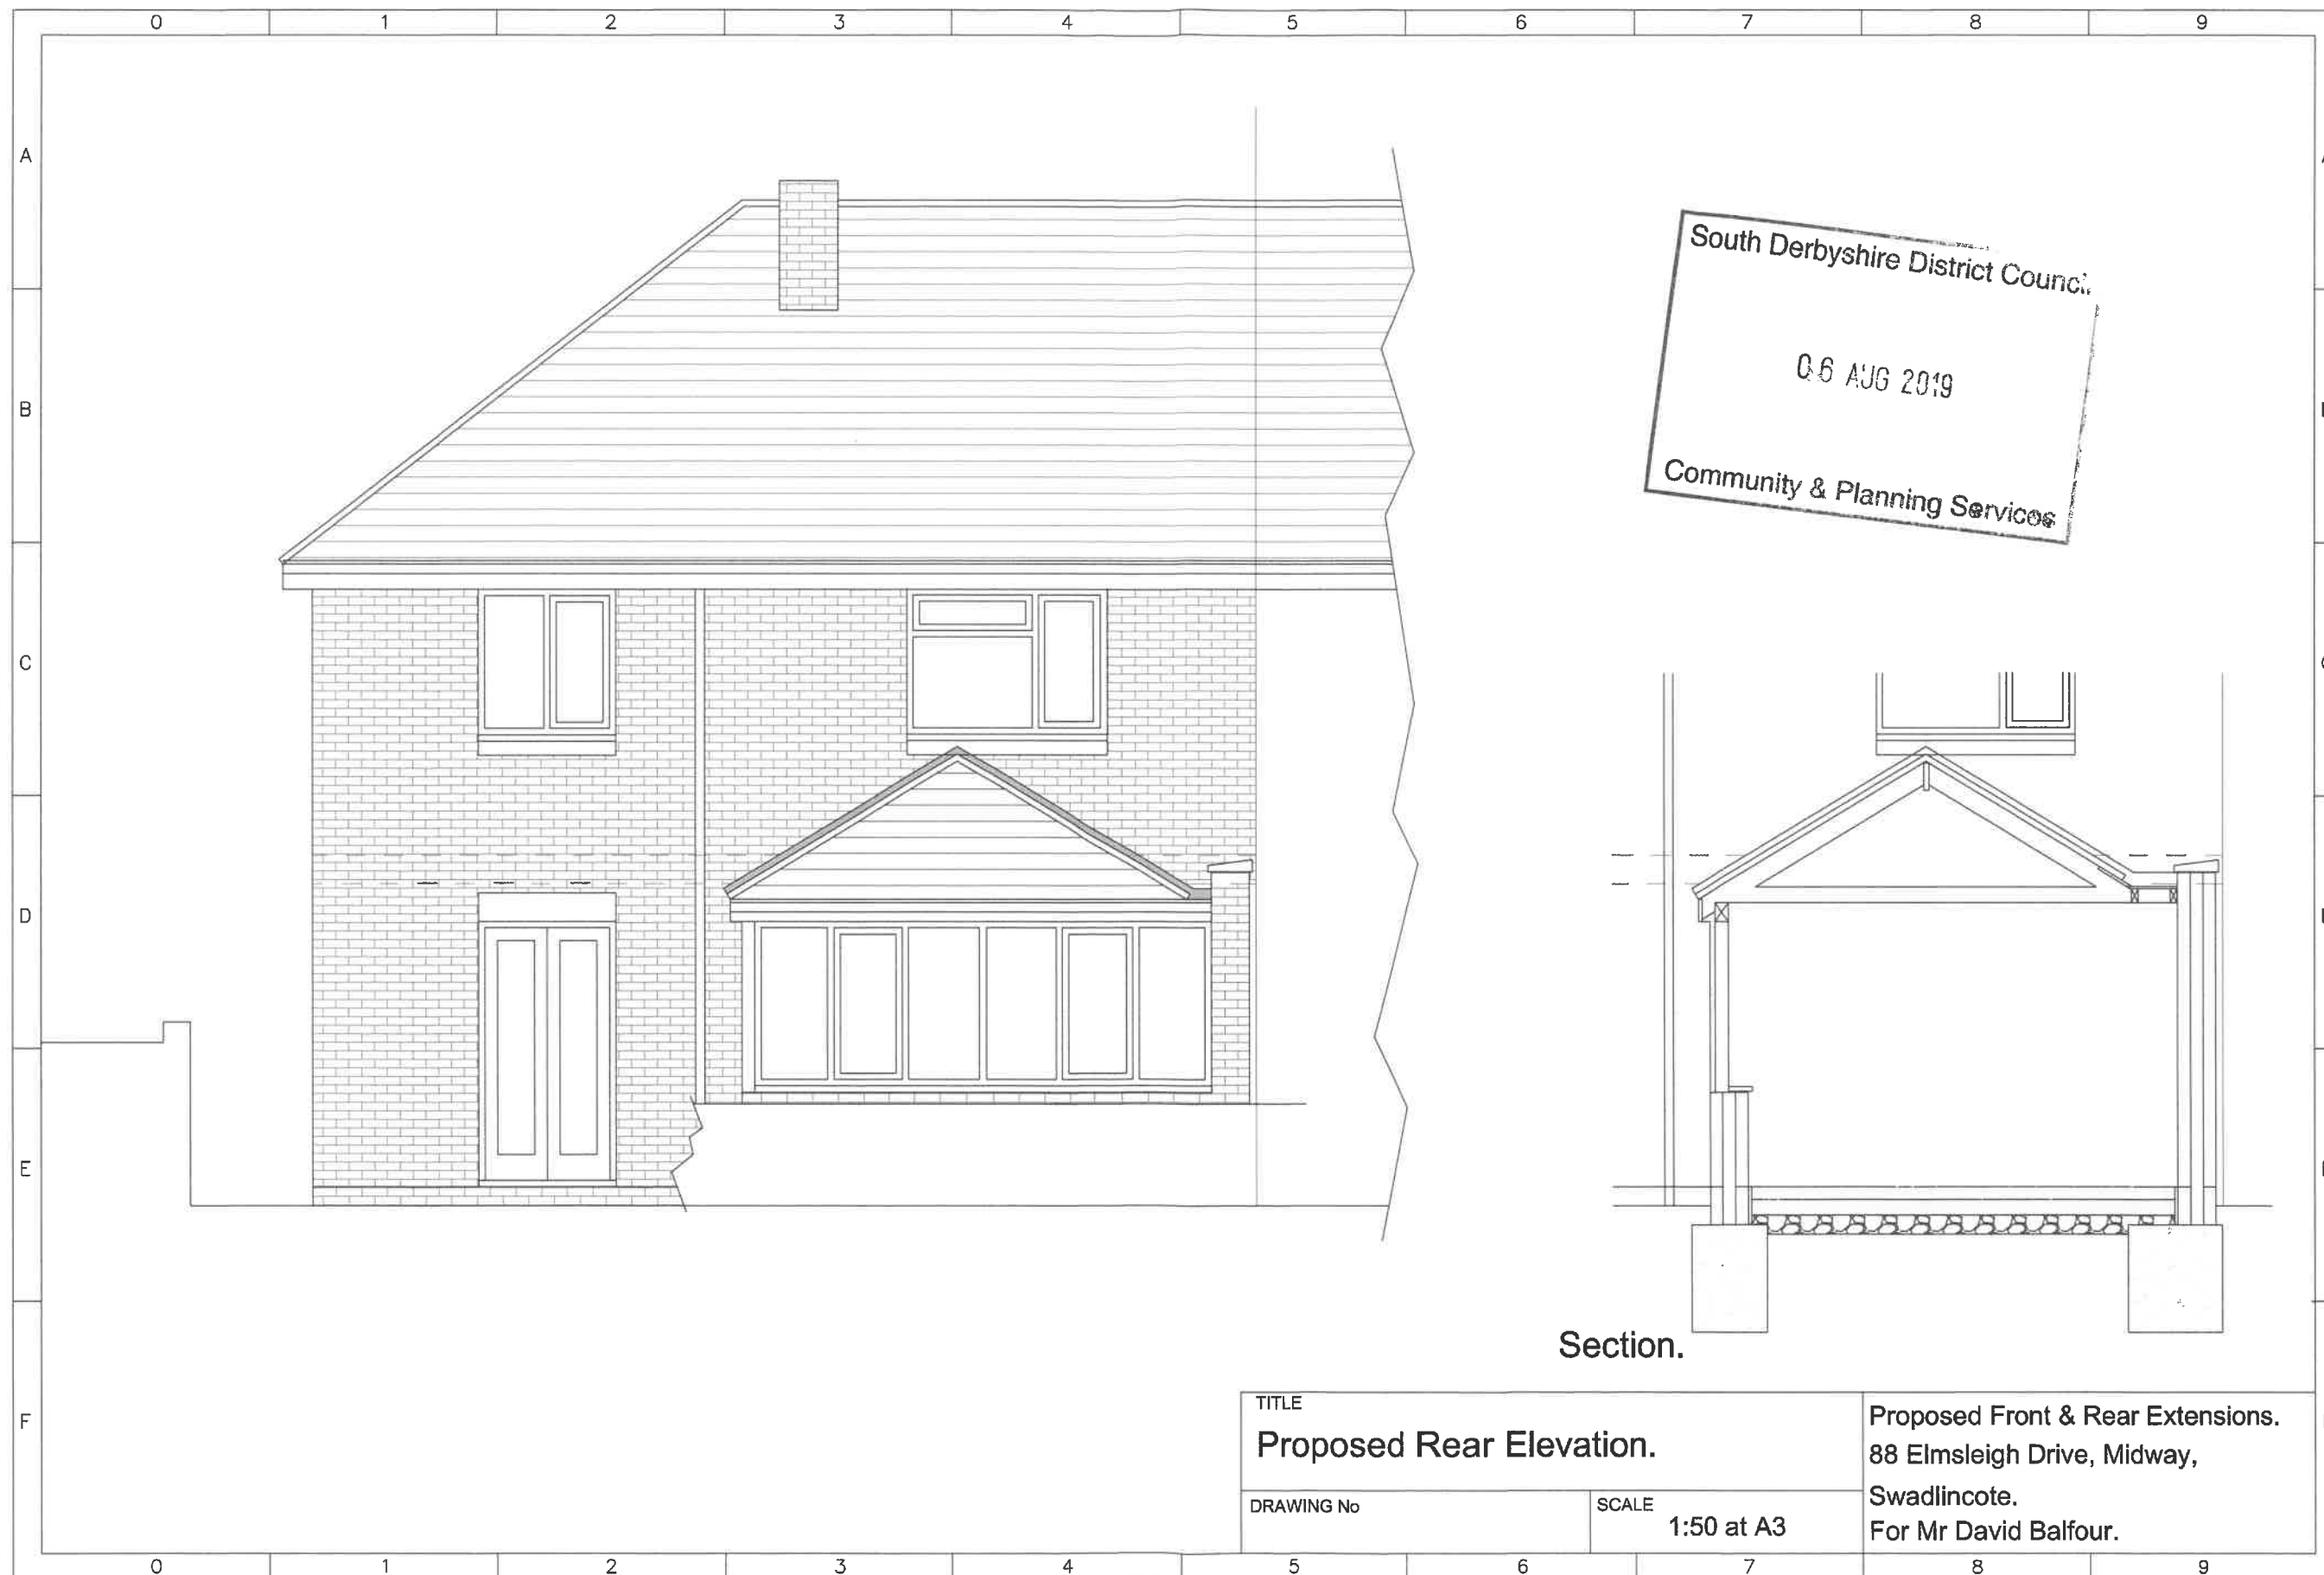

South Derbyshire District Council
06 AUG 2019
Community & Planning Services

Section.

TITLE Proposed Rear Elevation.		Proposed Front & Rear Extensions. 88 Elmsleigh Drive, Midway, Swadlincote. For Mr David Balfour.
DRAWING No	SCALE 1:50 at A3	



South Derbyshire District Council

06 AUG 2019

Community & Planning Services

Section.

TITLE		Proposed Front & Rear Extensions. 88 Elmsleigh Drive, Midway, Swadlincote. For Mr David Balfour.
Proposed Side Elevation.		
DRAWING No	SCALE	
	1:50 at A3	