


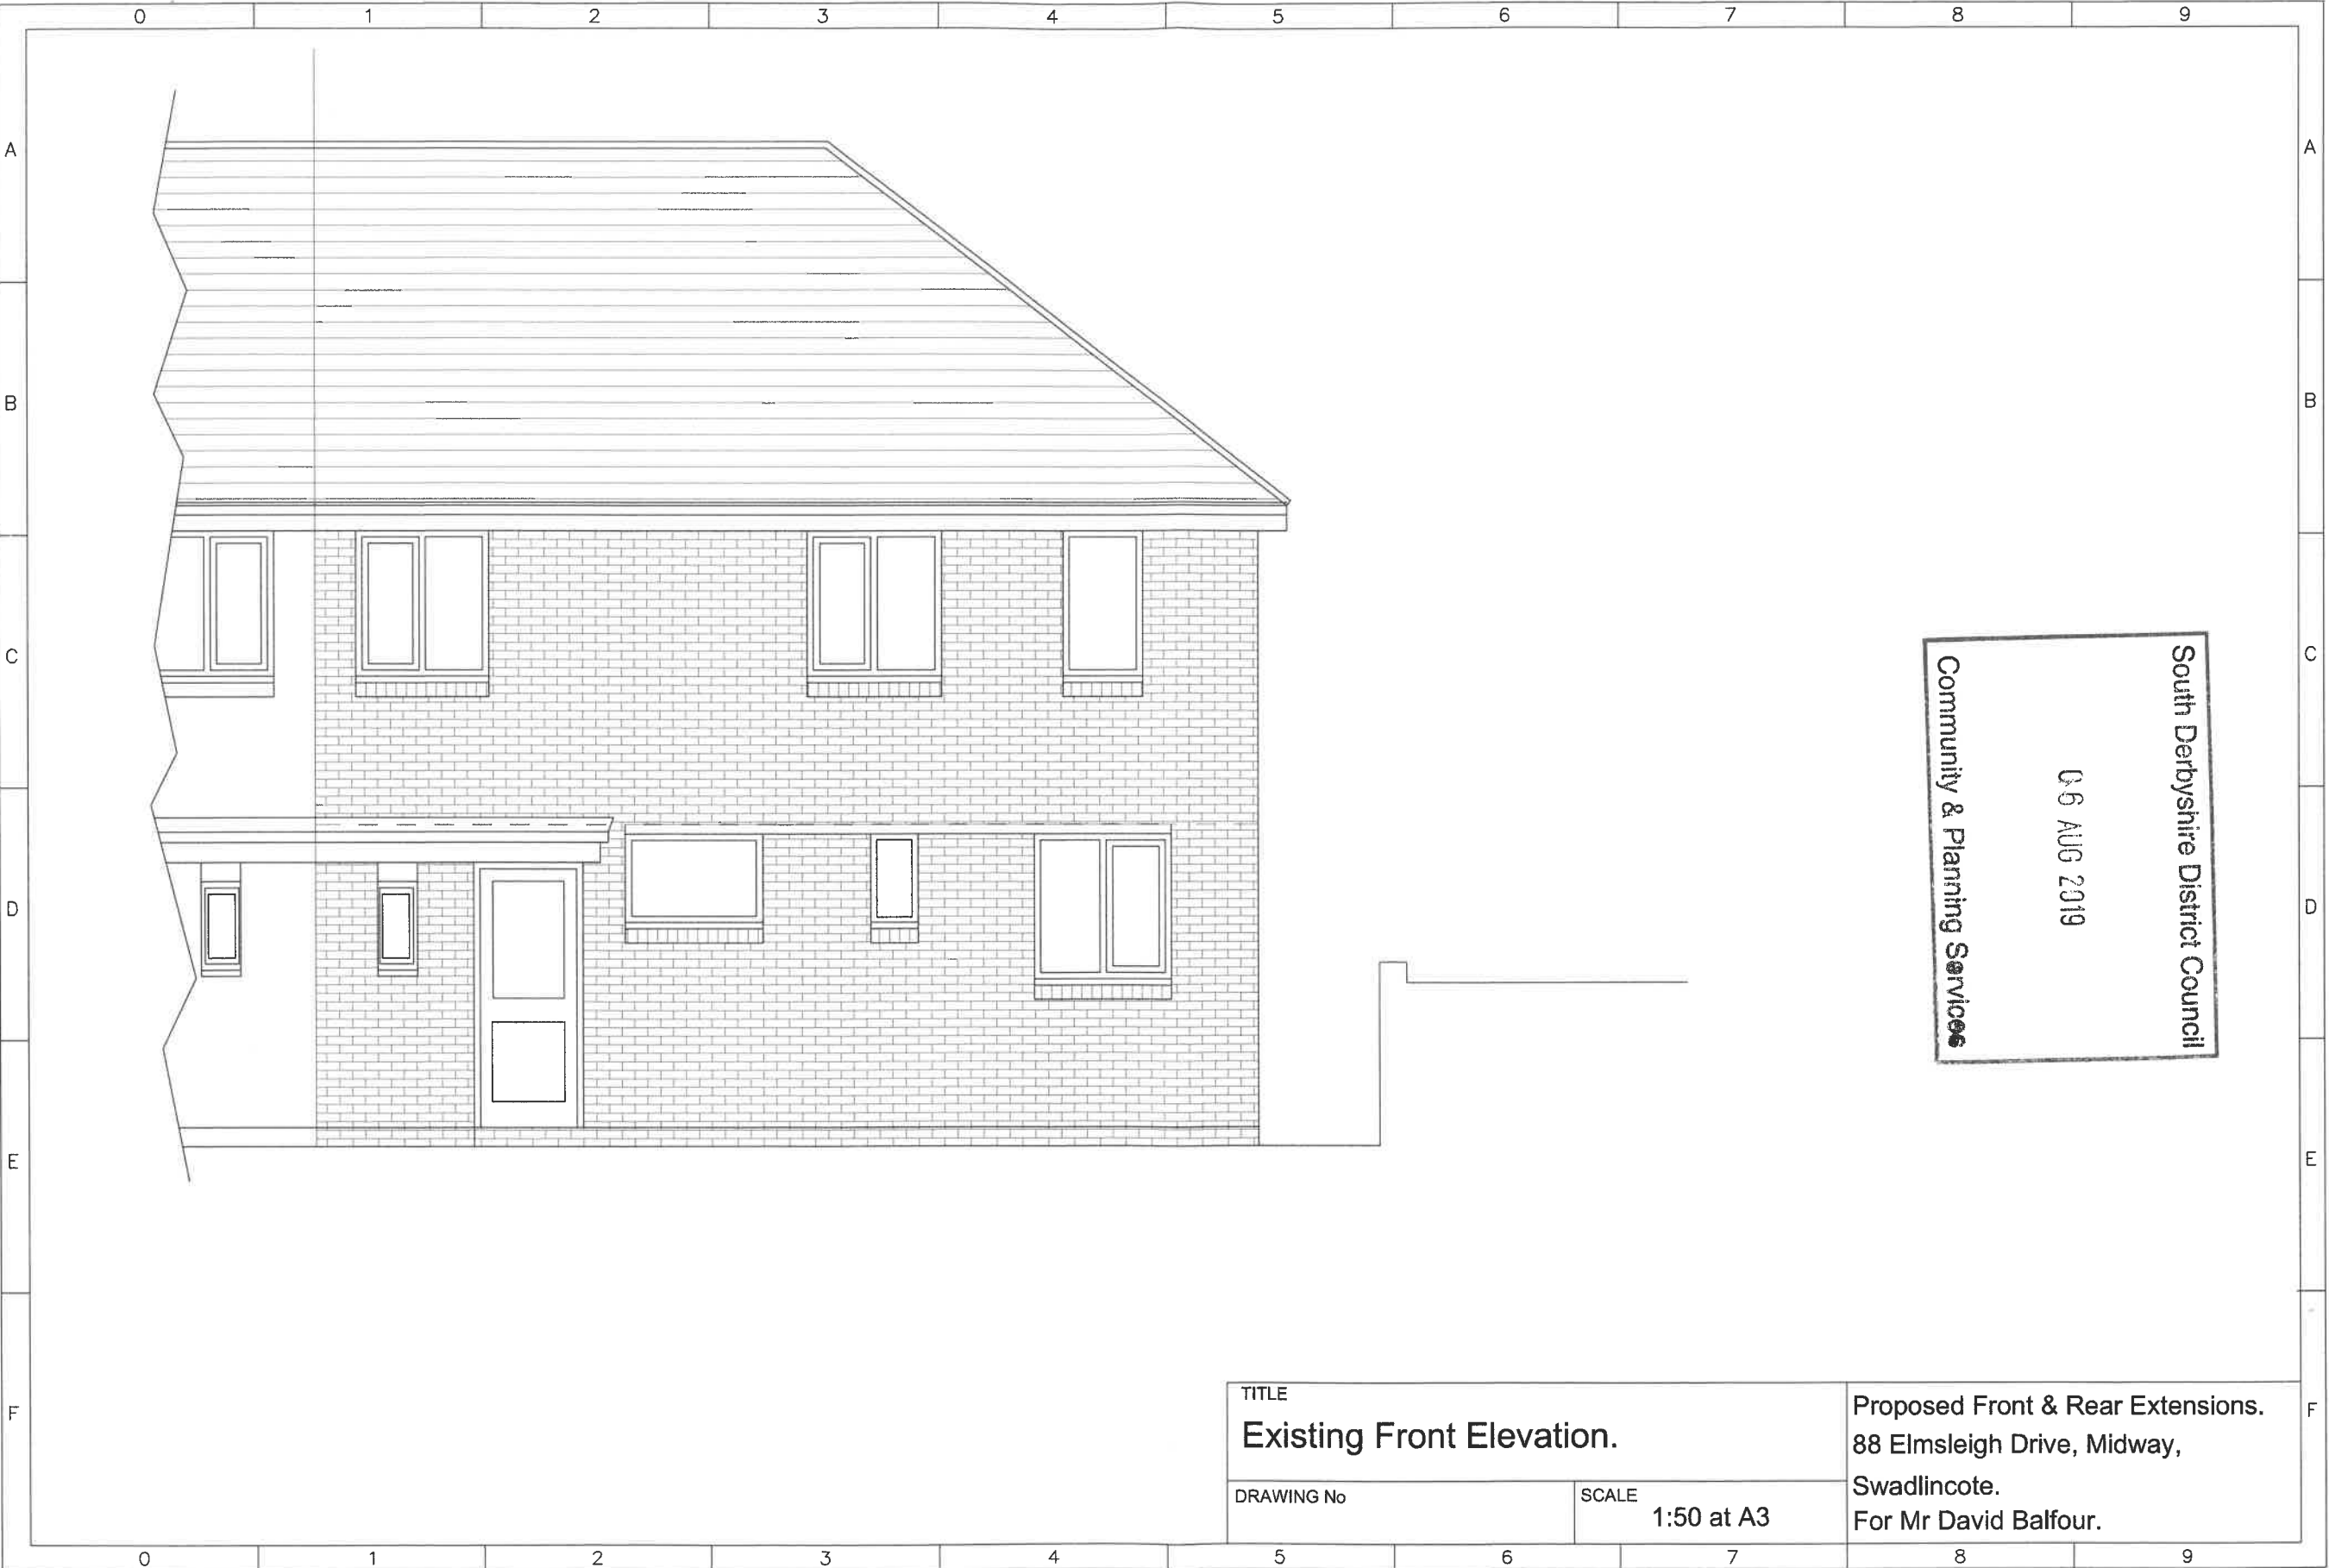


South Derbyshire District Council
06 AUG 2019
Community & Planning Services

TITLE		Proposed Front & Rear Extensions. 88 Elmsleigh Drive, Midway, Swadlincote. For Mr David Balfour.
Existing Front Elevation.		
DRAWING No	SCALE 1:50 at A3	



South Derbyshire District Council
06 AUG 2019
Community & Planning Services

TITLE Existing Rear Elevation.		Proposed Front & Rear Extensions. 88 Elmsleigh Drive, Midway, Swadlincote. For Mr David Balfour.
DRAWING No	SCALE 1:50 at A3	

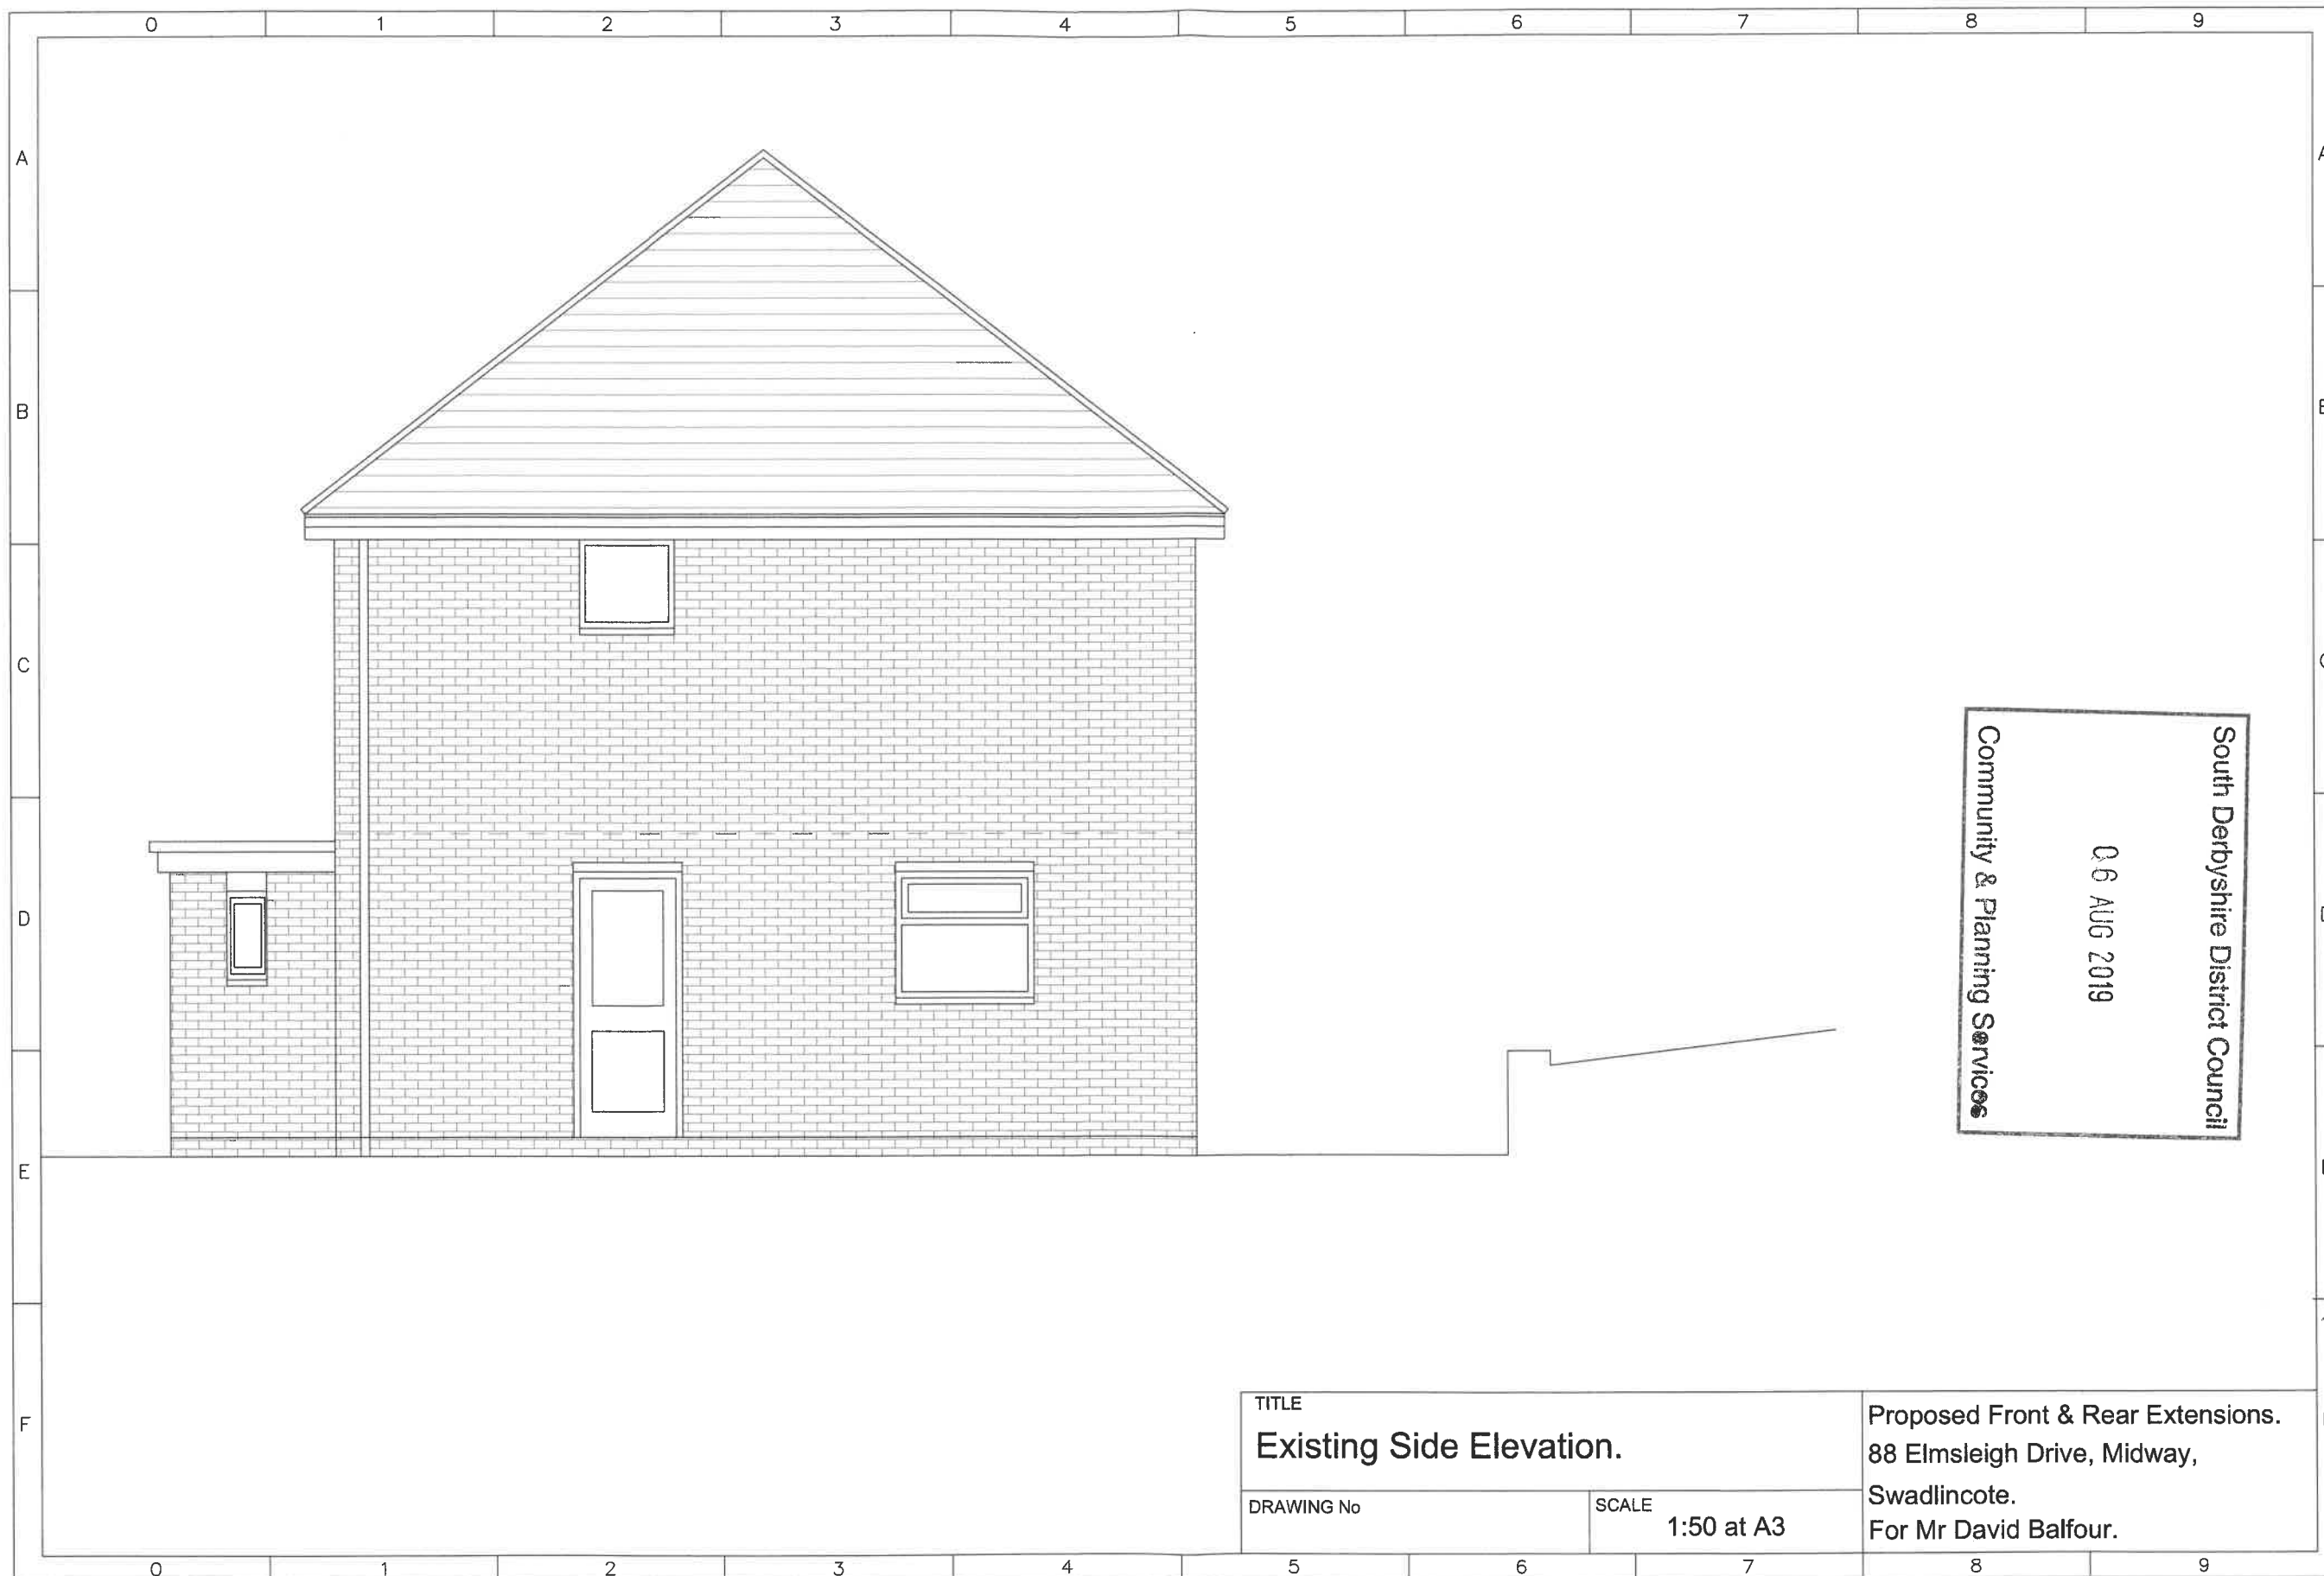

South Derbyshire District Council
06 AUG 2019
Community & Planning Services